




REPRODUCING THESE DRAWINGS BY PRINTING OR COPYING MAY LEAD TO ERRORS. PLEASE REFER TO SCALE BAR. DO NOT SCALE OFF THESE DRAWINGS FOR CONSTRUCTION PURPOSES. IF ANY DISCREPANCIES ARE FOUND, PLEASE CONTACT WESTERN DESIGN ARCHITECTS IMMEDIATELY.

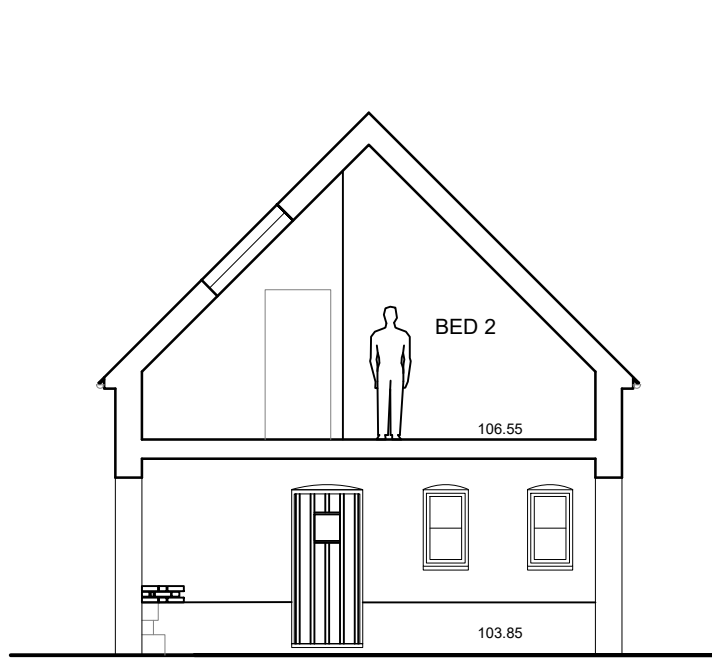


Section A - A 1:100@A1

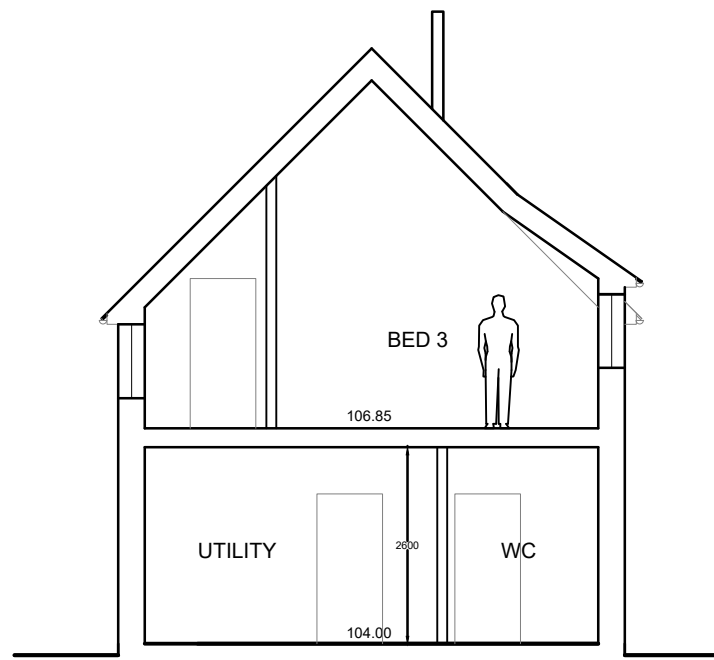


Section B - B 1:100@A1

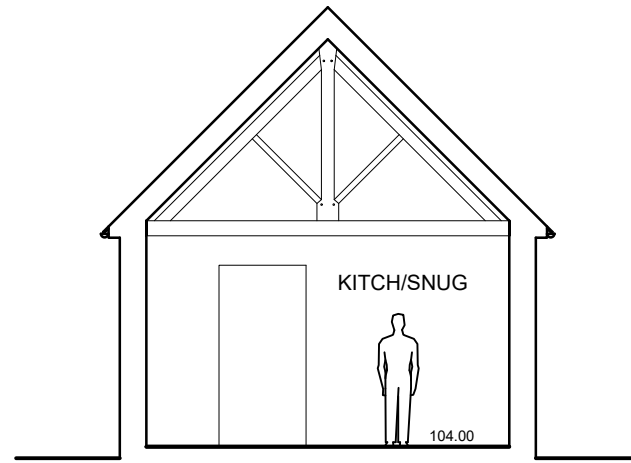


Section C - C 1:100@A1

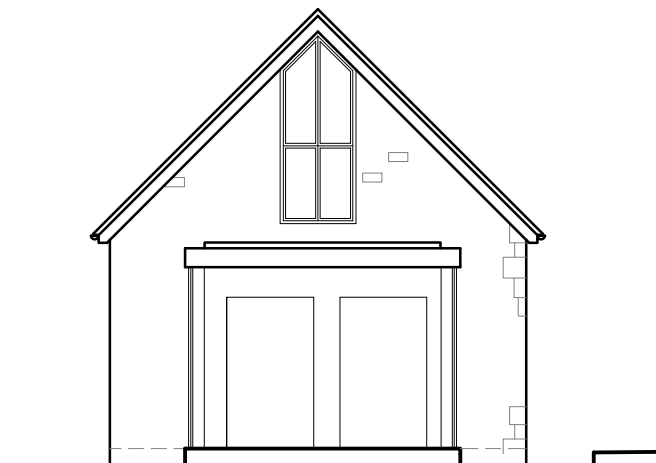


Section D - D 1:100@A1

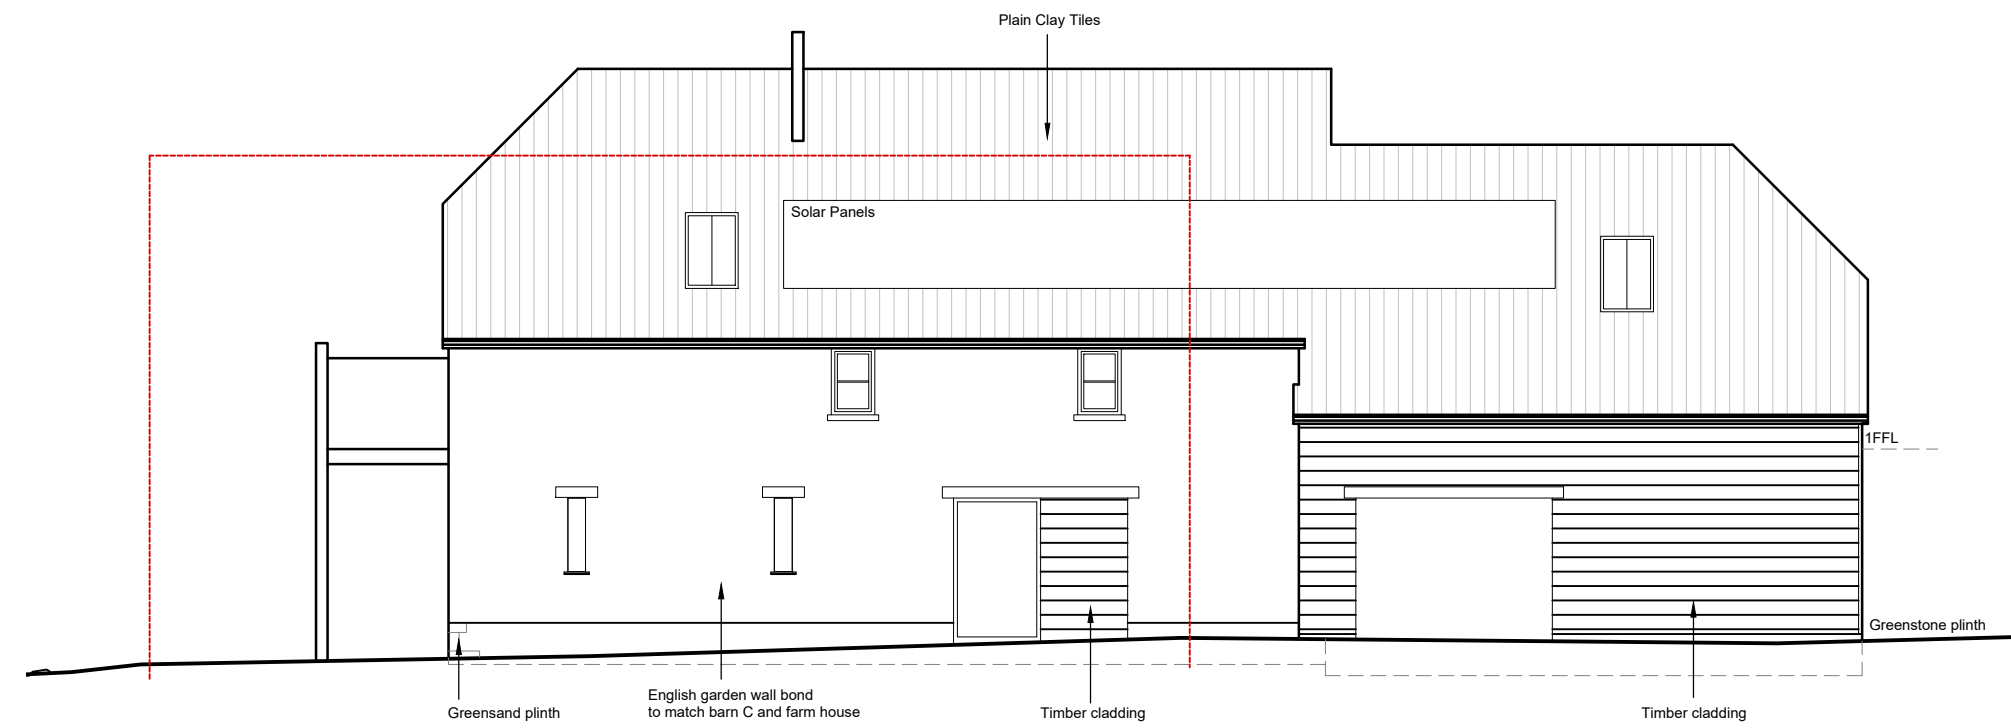

Proposed South Elevation 1:100@A1

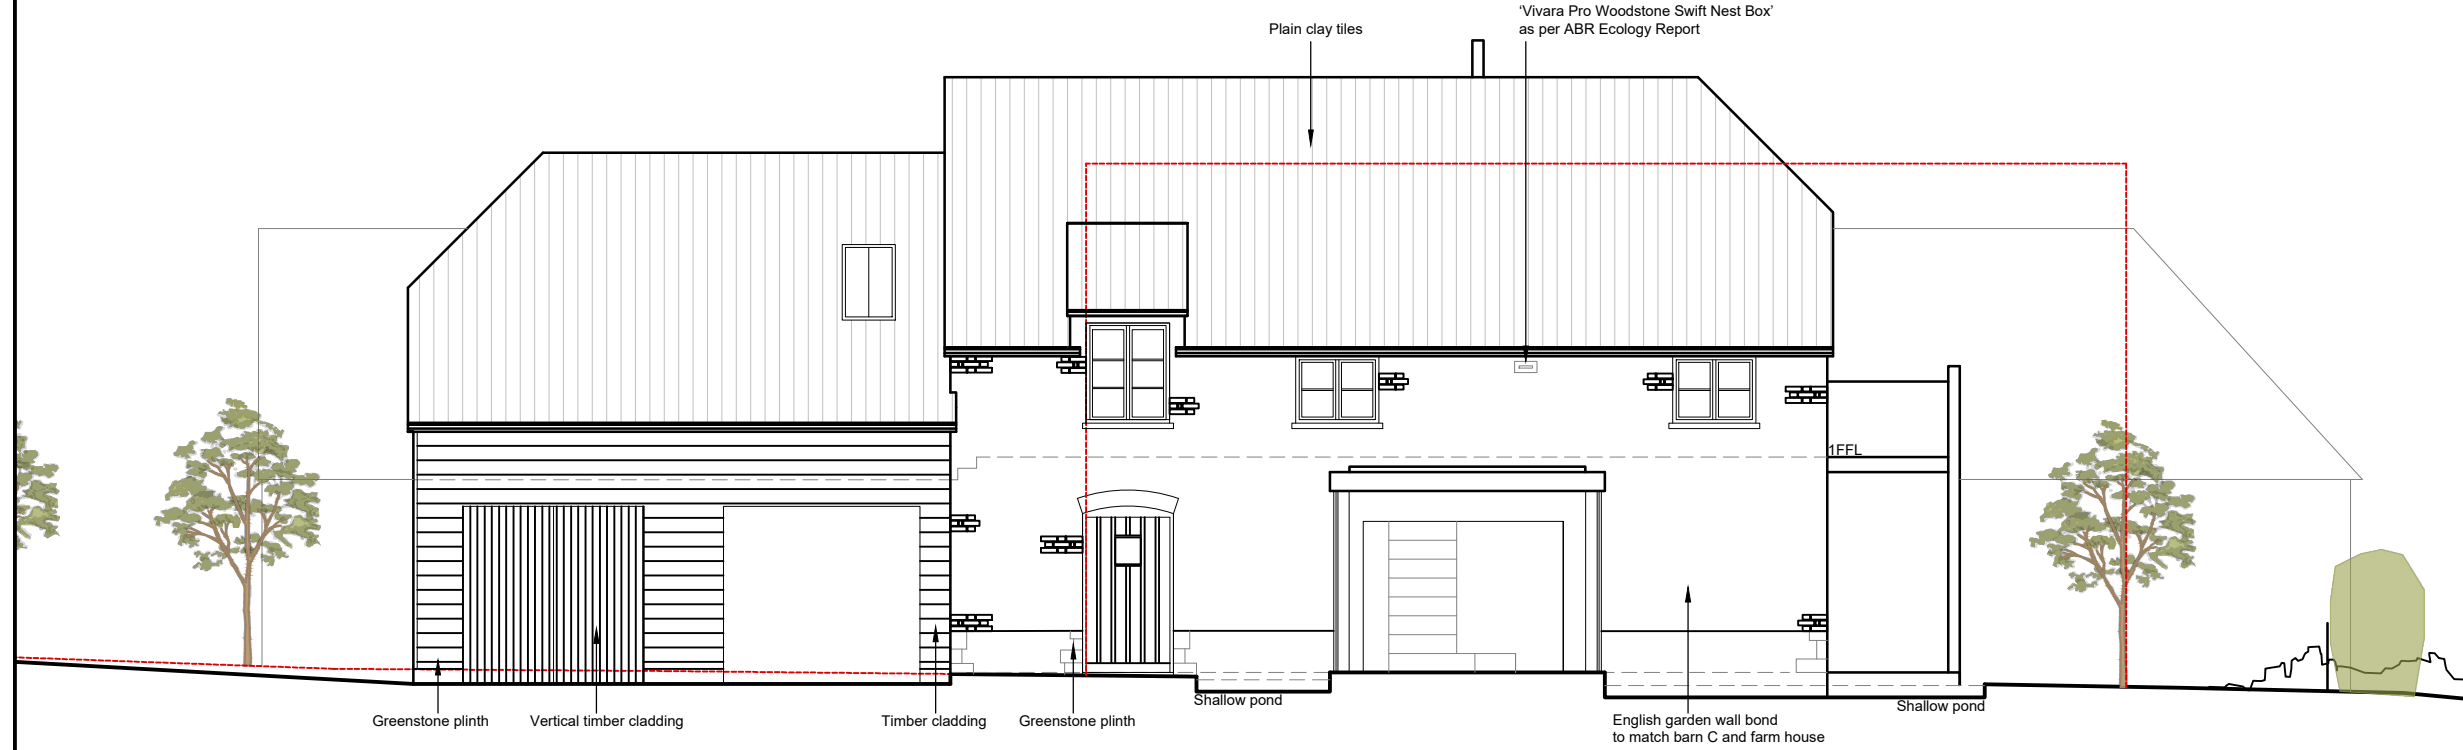

Section E - E 1:100@A1

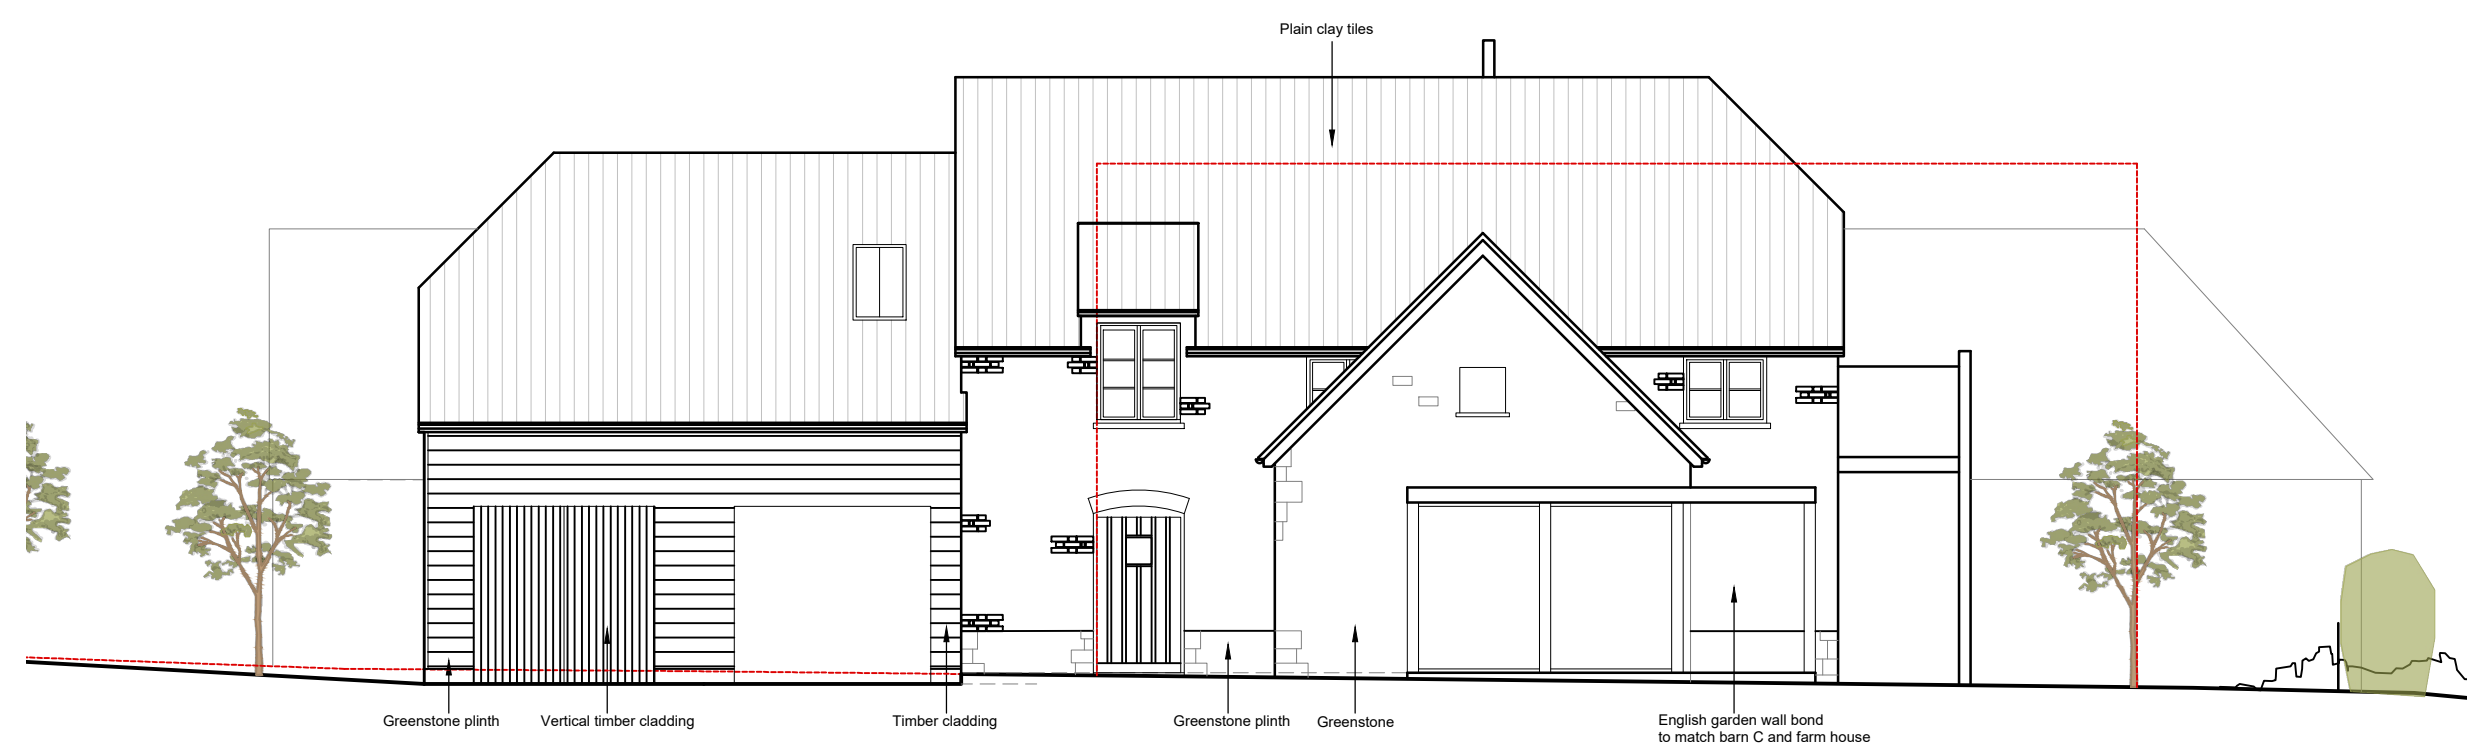


Proposed North Elevation 1:100@A1



Proposed West Elevation 1:100@A1




Proposed East Elevation 1:100@A1

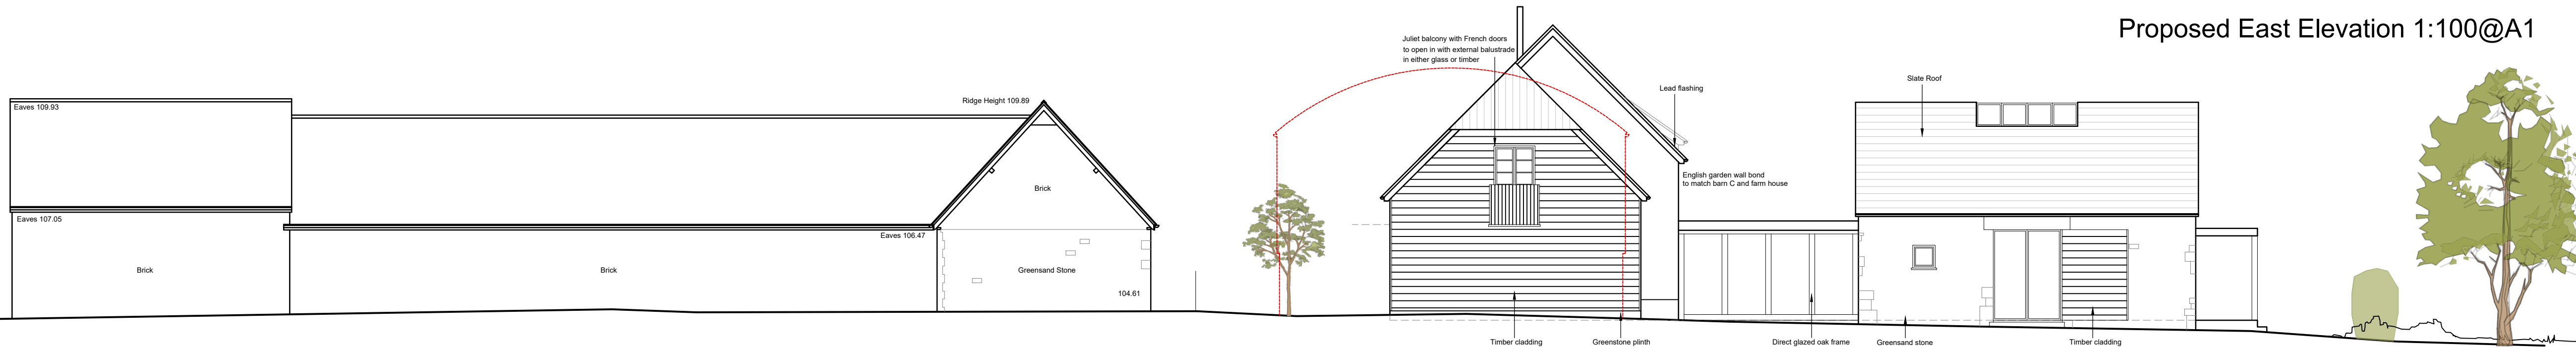

Horizontal Timber Boarding



Plain Clay Tiles

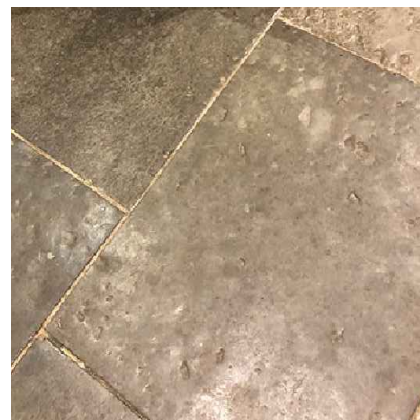


Stone Paving



Oak



Direct Glazed Oak Frames

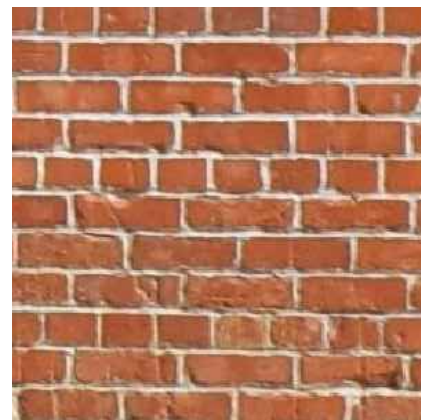


Red Brick



Green sand Stone



Vertical Timber Boarding

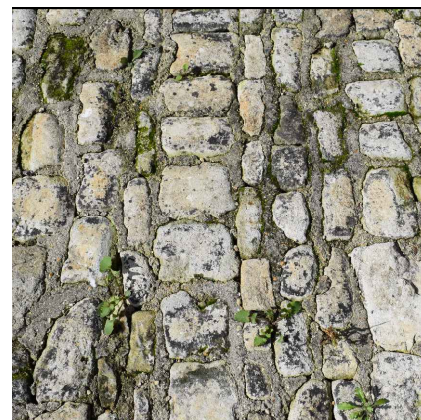


Stone Cobbles



Natural Slate Roof

DESIGNERS RISK ASSESSMENT-
HEALTH AND SAFETY
THE CONSTRUCTION (DESIGN AND MANAGEMENT) REGULATIONS 2015
For significant hazards specific to the project please refer to
Drawing CDM01 where appropriate

NOTES:-

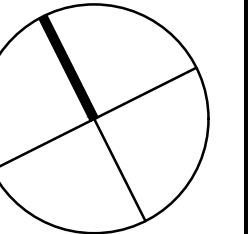

REV. REVISION DETAILS

BY CKD DATE

WDA
westerndesignarchitects.com

Western Design Architects
12 The Granary, Hinton Business Park, Tansey Hinton, Dorset, DT11 8JF
T: 01258 830675 E: info@westerndesign.co.uk

CLIENT
Great Canney Developments Ltd

PROJECT
Pitts Farm

DRAWING TITLE
Proposed Elevations

DRAWN BY: TR CHECKED BY: MH DATE: 21/01/2026

SCALE: 1:100@A1 JOB NO.: 2425136

DRAWING NO.: 16 REVISION: A

PLANNING

THIS DRAWING IS COPYRIGHT © Western Design Ltd 2026