



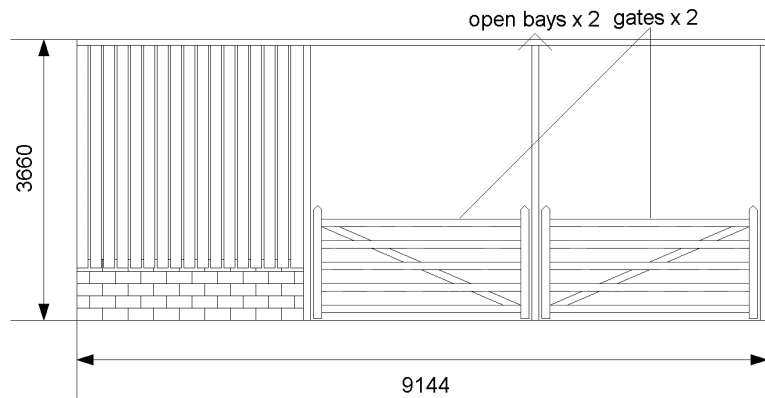

Front elevation
1:100

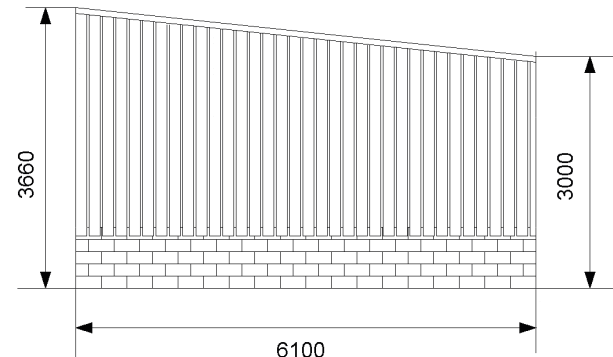


Side elevation
1:100



Towards A342 ➡


Proposed
new hedge

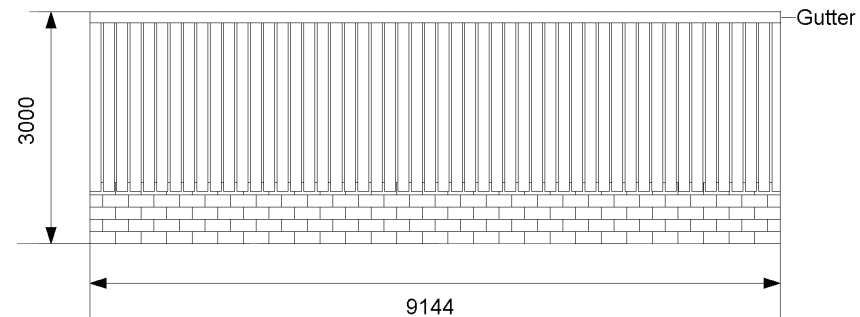

Rear elevation
1:100



Scale in metres

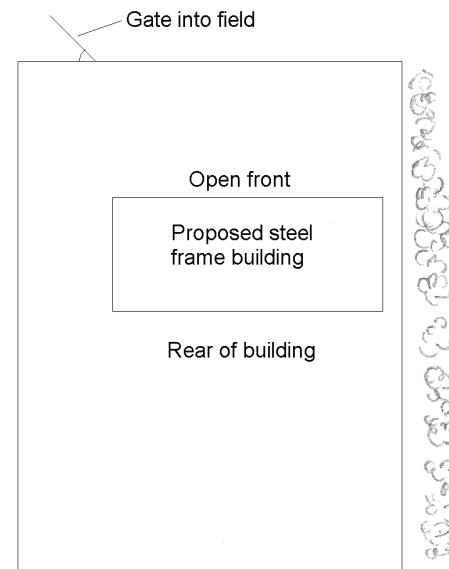

Plan view of yard
(not to scale)

Proposed sheep isolation
and pig housing
Mr and Mrs Mills
Ox Lea Barn
Devizes Road
SN10 2BQ

Date 01/08/2026

Drawn by WM

Scale 1:100 paper size A4

Job 001 drawing 001