



REVISIONS		DATE	BY
A	Plot numbers updated	15.04.25	agtg
B	1st Storey height increased. Stone heads added to 1st floor key elevations & recon stone soldier course heads & cills added to secondary elevations.	13.08.25	agtg



FRONT ELEVATION

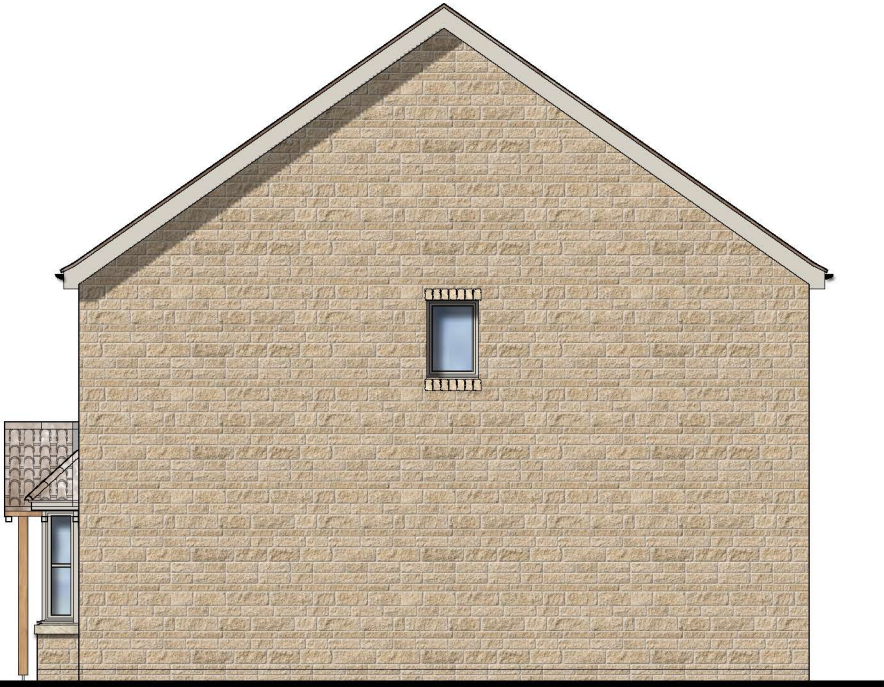

SIDE ELEVATION

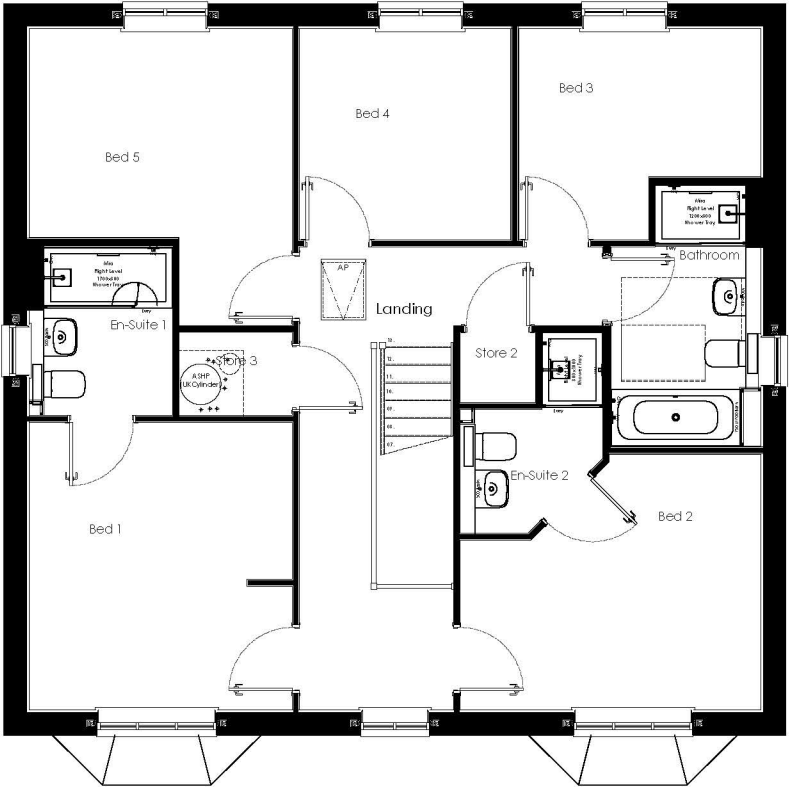


FIRST FLOOR PLAN



REAR ELEVATION




SIDE ELEVATION

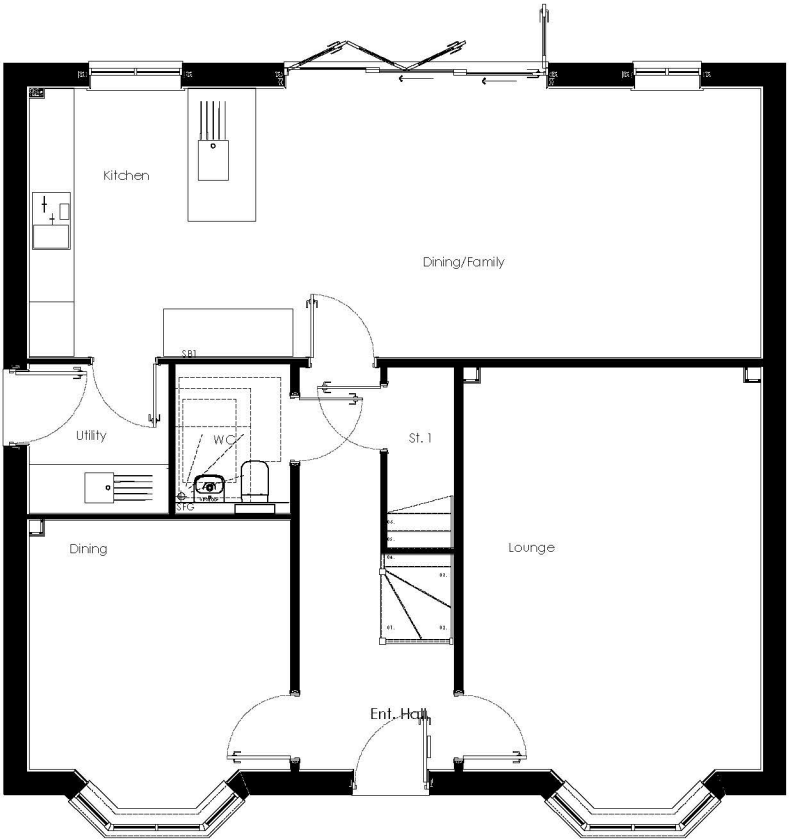

GROUND FLOOR PLAN

REFER TO MATERIALS KEY PLAN FOR SPECIFIC PLOT FACADE FINISH

THIS DRAWING IS THE COPYRIGHT OF PERSIMMON HOMES DEVELOPMENTS LTD AND IS FOR PLANNING PURPOSES ONLY. SUCH DRAWINGS CAN BE SCALED BUT ARE NOT BE USED FOR CONSTRUCTION OR SALES DOCUMENTS.

 

PLOTS AS: 11, 12 & 24
PLOTS OP: 2

DRAWING TITLE		DWG NO.	REV.
HOUSE TYPE : BARMOUTH FLOOR PLANS & ELEVATIONS		550.001-1	B
CREATED	CHECKED	DATE	SCALE
AGTG	TB	NOV 2025	1:100@A3L


REVISIONS		DATE	BY
A	Plot numbers updated.	15.04.25	agtg
B	1st Storey height increased. Stone heads added to 1st floor key elevations & recon stone soldier course heads & cills added to secondary elevations	13.08.25	agtg



FRONT ELEVATION



SIDE ELEVATION

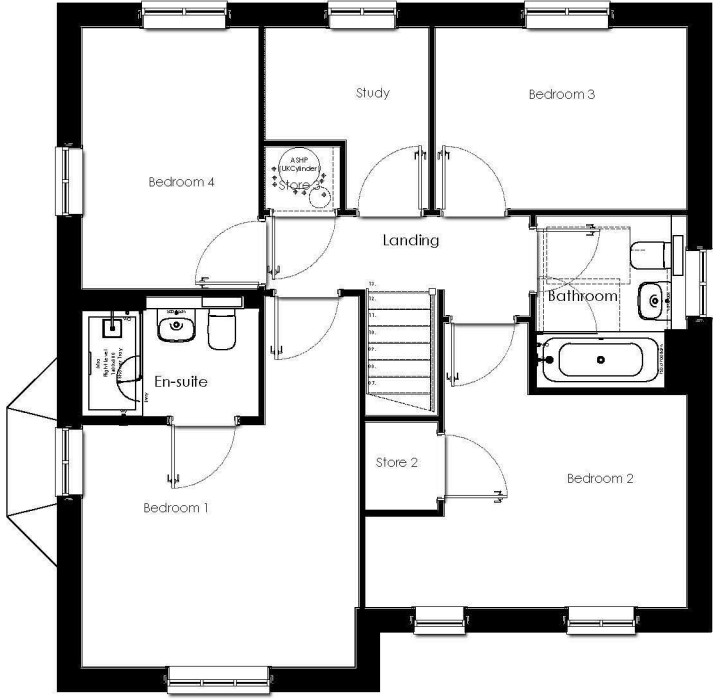

FIRST FLOOR PLAN



REAR ELEVATION



SIDE ELEVATION



GROUND FLOOR PLAN

PLOTS AS: 10 & 18



REFER TO MATERIALS KEY PLAN FOR SPECIFIC PLOT FACADE FINISH

THIS DRAWING IS THE COPYRIGHT OF PERSIMMON HOMES DEVELOPMENT LTD. AND IS FOR PLANNING PURPOSES ONLY. SUCH DRAWINGS CAN BE SCALED BUT ARE NOT BE USED FOR CONSTRUCTION OR SALES DOCUMENTS.

DRAWING TITLE		DWG NO.	REV.
HOUSE TYPE : BENLLECH		550.002-1	B
FLOOR PLANS & ELEVATIONS		CREATED	SCALE
		AGTG	1:100@A3L
		CHECKED	
		TB	
		DATE	
		NOV 2025	




REVISIONS	DATE	BY
A 1st Storey height increased. Stone heads added to 1st floor key elevations & rejoin stone soldier course heads & cills added to secondary elevations.	13.08.26	ag/g



GROUND FLOOR PLAN

SIDE ELEVATION

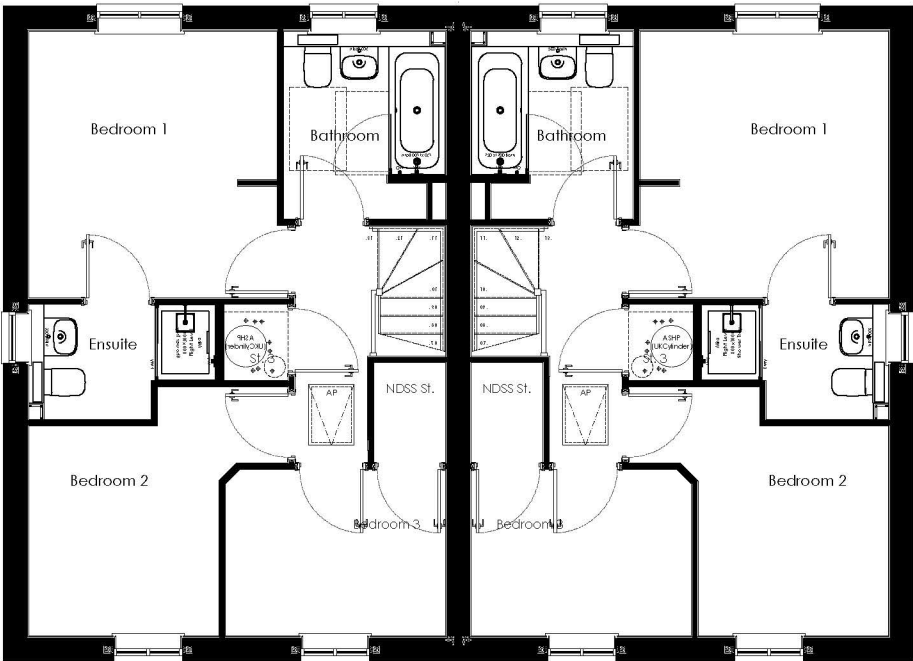


FIRST FLOOR PLAN



REAR ELEVATION

SIDE ELEVATION

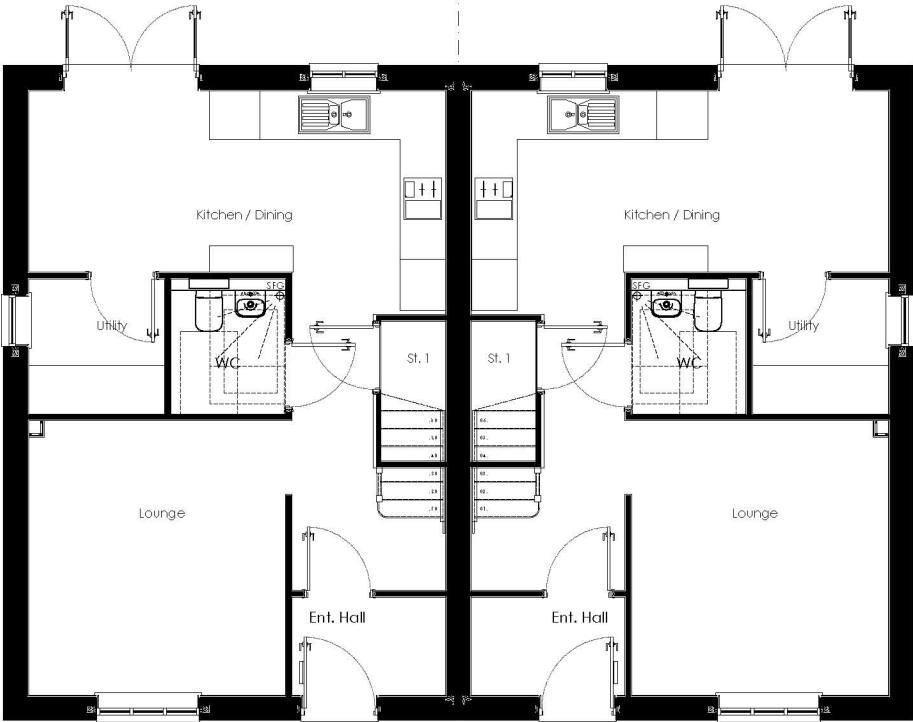

GROUND FLOOR PLAN

PLOTS AS: 32, 34
PLOTS OP: 31, 33




REFER TO MATERIALS KEY PLAN FOR SPECIFIC PLOT FACADE FINISH

THIS DRAWING IS THE COPYRIGHT OF PERSIMMON HOMES DEVELOPMENT LTD. AND IS FOR PLANNING PURPOSES ONLY. SUCH DRAWINGS CAN BE SCALED BUT ARE NOT BE USED FOR CONSTRUCTION OR SALES DOCUMENTS.


DRAWING TITLE		DWG NO.	REV.
HOUSE TYPE : BLYTH		550.003-1	A
FLOOR PLANS & ELEVATIONS		CREATED	SCALE
		AGTG	1:100@A3L
		CHECKED	
		TB	
		DATE	
		NOV 2025	



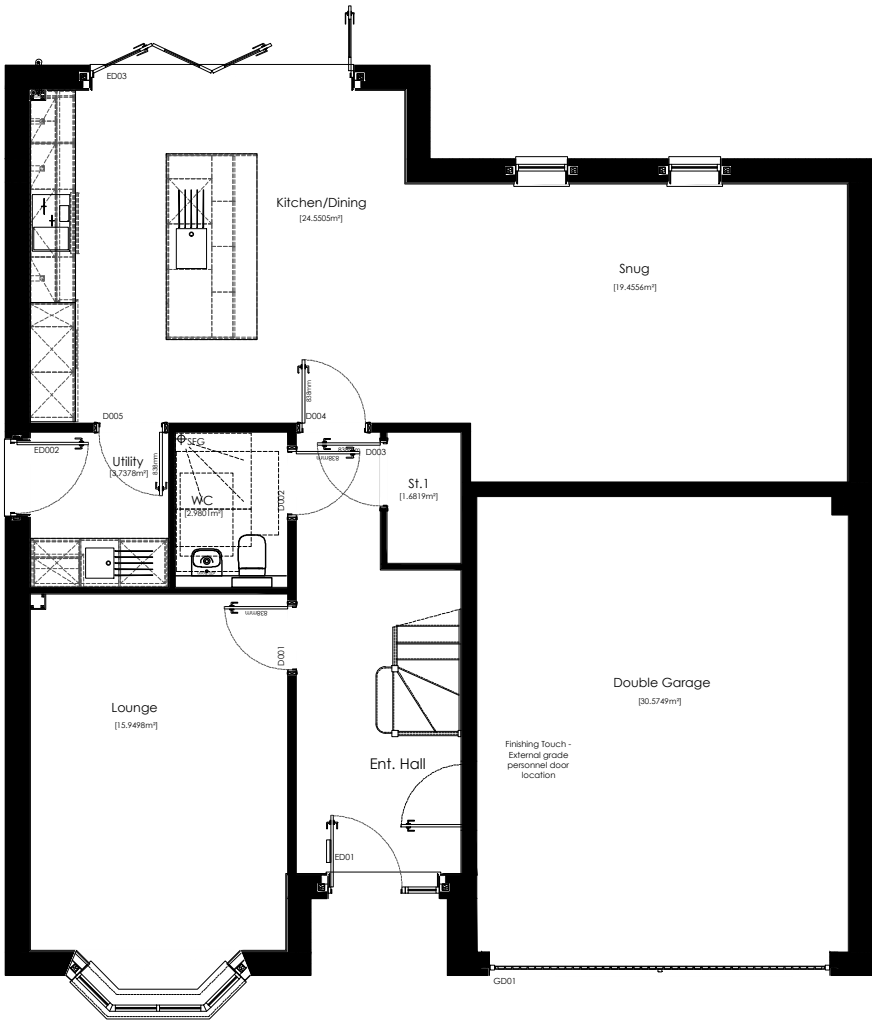

GROUND FLOOR PLAN

PLOTS OP: 58, 59

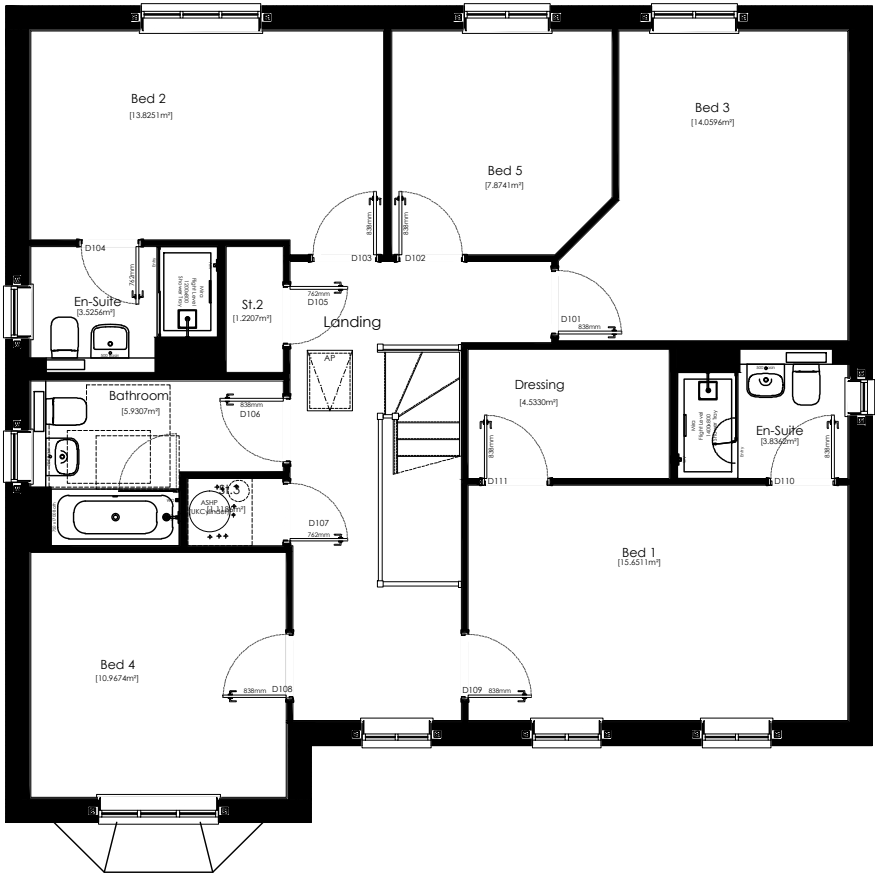

FIRST FLOOR PLAN



REFER TO MATERIALS KEY PLAN FOR SPECIFIC PLOT FACADE FINISH

THIS DRAWING IS THE COPYRIGHT OF PERSIMMON HOMES DEVELOPMENTS LTD. AND IS FOR PLANNING PURPOSES ONLY. SUCH DRAWINGS CAN BE SCALED BUT ARE NOT BE USED FOR CONSTRUCTION OR SALES DOCUMENTS.

DRAWING TITLE		DWG NO.	REV.
HOUSE TYPE : BROADHAVEN FLOOR PLANS		550.004-1	-
CREATED	CHECKED	DATE	SCALE
AGTG	TB	NOV 2025	1:100@A3L




REVISIONS	DATE	BY
A	13.08.26	agg

1st Storey height increased. Stone heads added to 1st floor key elevation & recon stone soldier course heads & cills added to secondary elevations.




FRONT ELEVATION

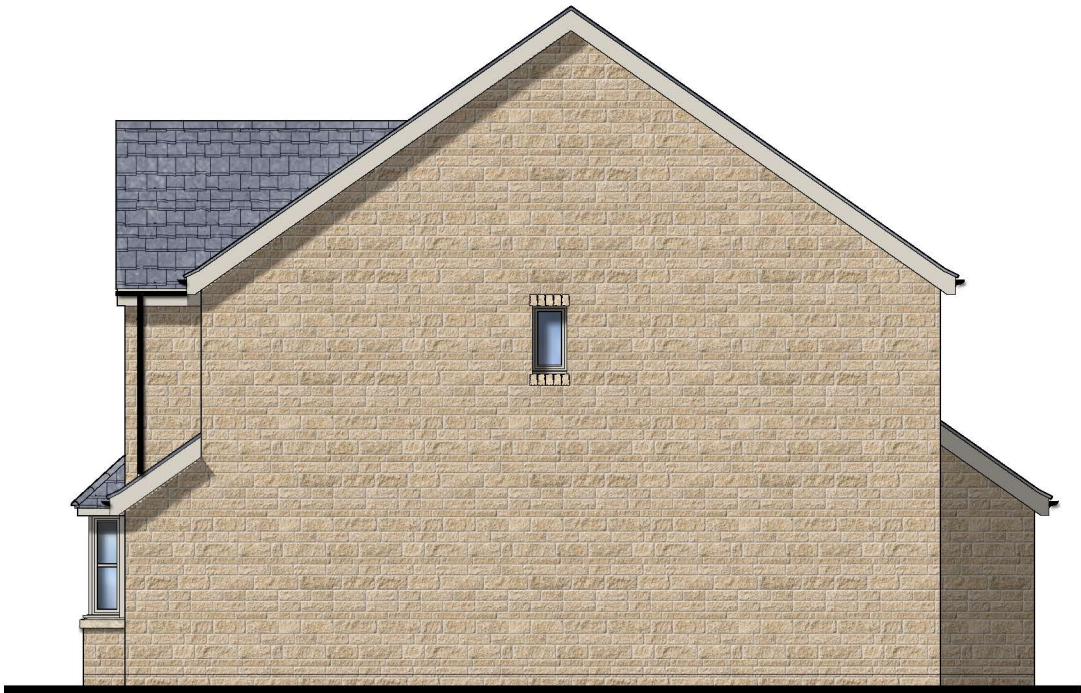

SIDE ELEVATION




REAR ELEVATION

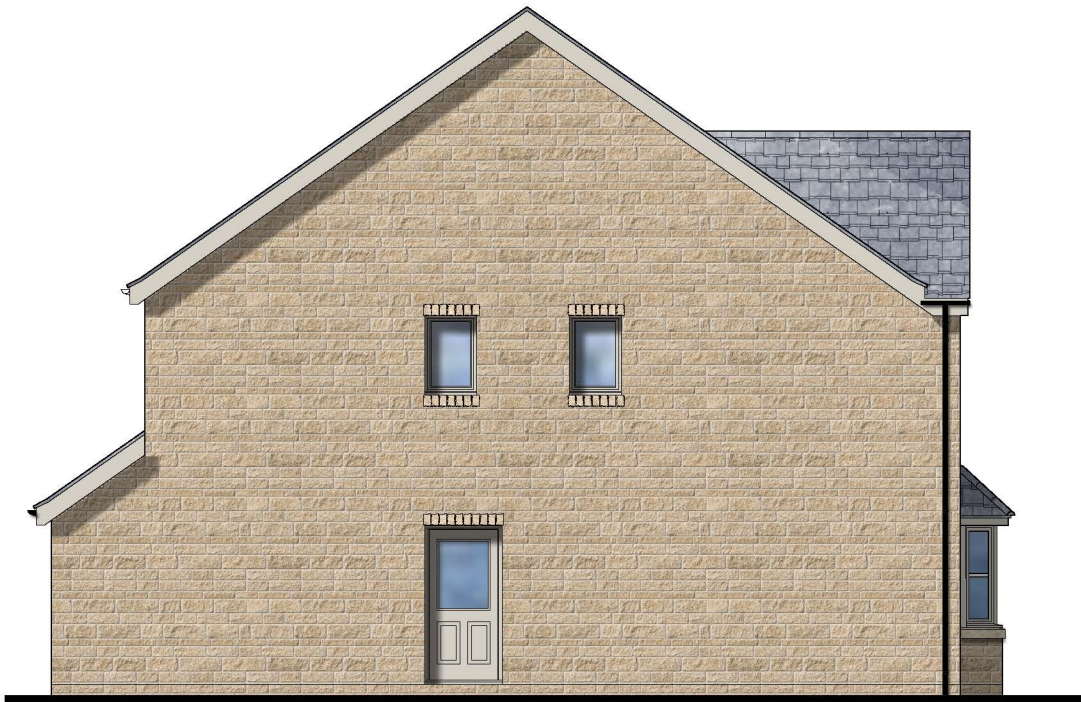

SIDE ELEVATION

PLOTS OP: 58, 59

 

REFER TO MATERIALS KEY PLAN FOR SPECIFIC PLOT FACADE FINISH

THIS DRAWING IS THE COPYRIGHT OF PERSIMMON HOMES DEVELOPMENTS LTD AND IS FOR PLANNING PURPOSES ONLY. SUCH DRAWINGS CAN BE SCALED BUT ARE NOT BE USED FOR CONSTRUCTION OR SALES DOCUMENTS.

DRAWING TITLE			DWG NO.	REV.
HOUSE TYPE : BROADHAVEN ELEVATIONS			550.004-2	A
CREATED	CHECKED	DATE	SCALE	
AGTG	TB	NOV 2025	1:100@A3L	




REVISIONS	DATE	BY
A 1st Storey height increased. Stone heads added to 1st floor key elevation & re-con stone soldier course heads & cills added to secondary elevations.	13.08.26	agg



FRONT ELEVATION

SIDE ELEVATION

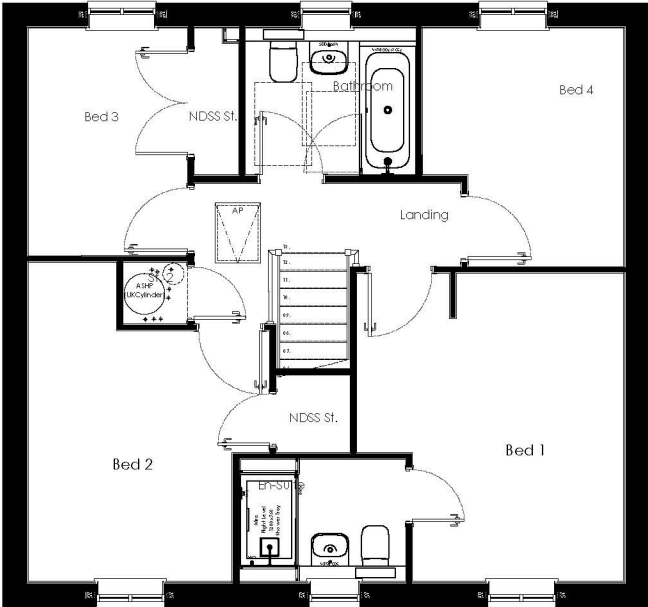


FIRST FLOOR PLAN




FRONT ELEVATION

SIDE ELEVATION

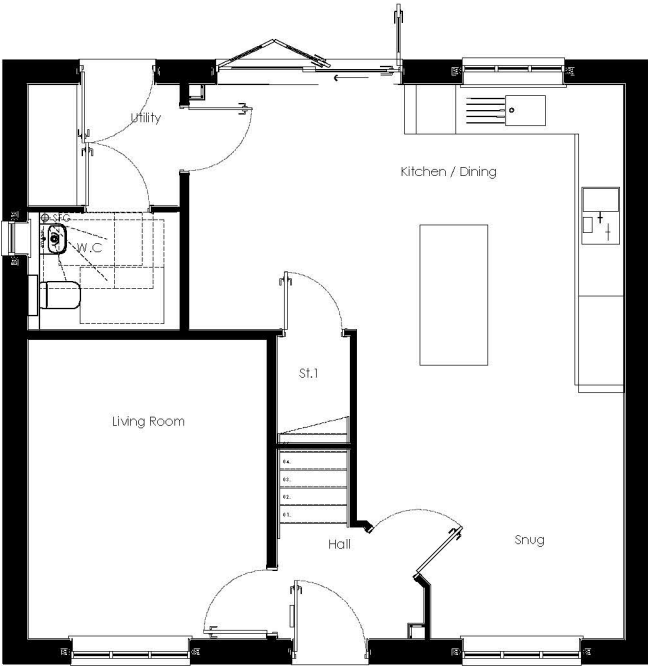

GROUND FLOOR PLAN

PLOTS AS: 55, 57
PLOTS OP:

 

DRAWING TITLE		DWG NO.	REV.
HOUSE TYPE : CHOPWELL		550.005-1	A
FLOOR PLANS & ELEVATIONS			
CREATED	CHECKED	DATE	SCALE
AGTG	TB	NOV 2025	1:100@A3L

REFER TO MATERIALS KEY PLAN FOR SPECIFIC PLOT FACADE FINISH

THIS DRAWING IS THE COPYRIGHT OF PERSIMMON HOMES DEVELOPMENTS LTD AND IS FOR PLANNING PURPOSES ONLY.

SUCH DRAWINGS CAN BE SCALED BUT ARE NOT BE USED FOR CONSTRUCTION OR SALES DOCUMENTS.




REVISIONS	DATE	BY
A	13.08.26	agg
1st Storey height increased. Stone heads added to 1st floor key elevation & recon stone soldier course heads & cills added to secondary elevations.		



FRONT ELEVATION

SIDE ELEVATION

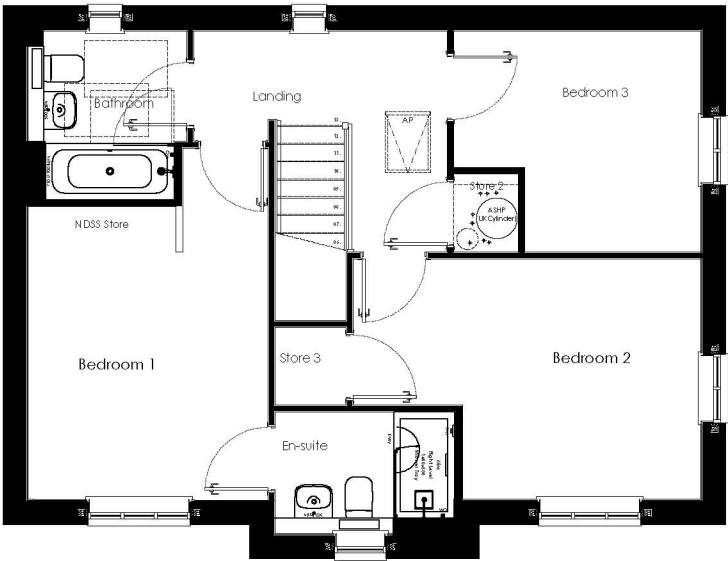


FIRST FLOOR PLAN




REAR ELEVATION

SIDE ELEVATION

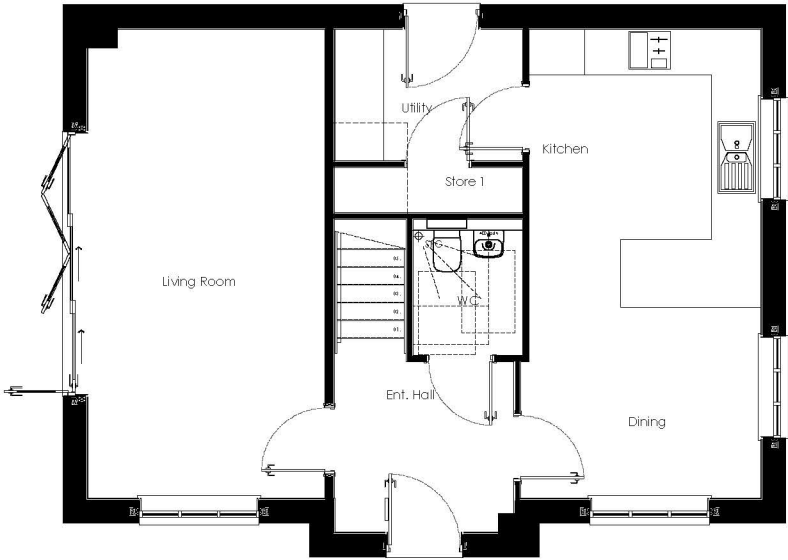

GROUND FLOOR PLAN

PLOTS AS: 13
PLOTS OP: 10, 15, 54

 

REFER TO MATERIALS KEY PLAN FOR SPECIFIC PLOT FACADE FINISH

THIS DRAWING IS THE COPYRIGHT OF PERSIMMON HOMES DEVELOPMENTS LTD AND IS FOR PLANNING PURPOSES ONLY. SUCH DRAWINGS CAN BE SCALED BUT ARE NOT BE USED FOR CONSTRUCTION OR SALES DOCUMENTS.

DRAWING TITLE		DWG NO.	REV.
HOUSE TYPE : ESKDALE		550.006-1	A
FLOOR PLANS & ELEVATIONS		CREATED	CHECKED
		AGTG	TB
		DATE	SCALE
		NOV 2025	1:100@A3L



REVISIONS	DATE	BY
A	13.08.26	agg

1st Storey height increased. Stone heads added to 1st floor key elevation & recon stone soldier course heads & cills added to secondary elevations.



ESKDALE
STREET ELEVATION 1

ESKDALE
STREET ELEVATION 2

BLYTH




BLYTH
SIDE ELEVATION

BLYTH
REAR ELEVATION

ESKDALE

PLOTS 4 & 5

 


DRAWING TITLE		DWG NO.		REV.	
HOUSE TYPE : ESKDALE & BLYTH ELEVATIONS		550.006-2		A	
CREATED	CHECKED	DATE	SCALE		
AGTG	TB	MAR 2026	1:100@A3L		


REFER TO MATERIALS KEY PLAN FOR SPECIFIC PLOT FACADE FINISH

THIS DRAWING IS THE COPYRIGHT OF PERSIMMON HOMES DEVELOPMENTS LTD AND IS FOR PLANNING PURPOSES ONLY. SUCH DRAWINGS CAN BE SCALED BUT ARE NOT BE USED FOR CONSTRUCTION OR SALES DOCUMENTS.



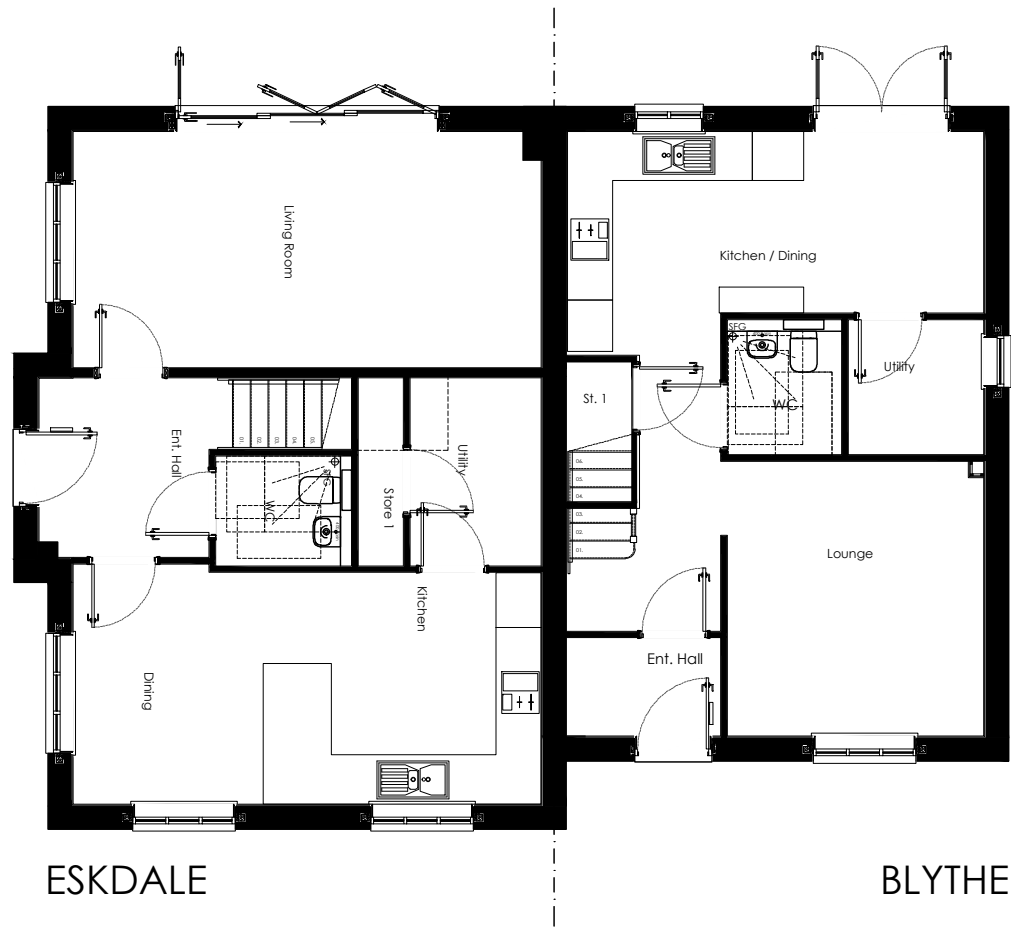

GROUND FLOOR PLAN

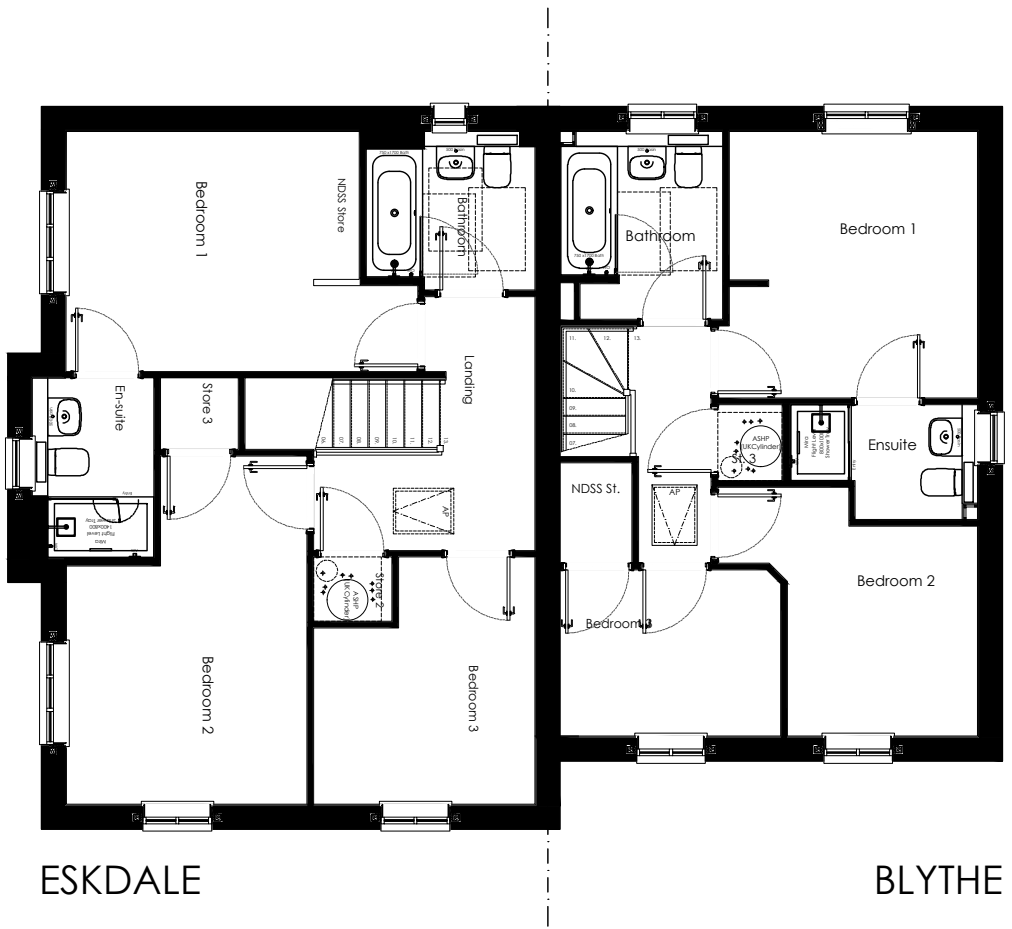

FIRST FLOOR PLAN



DRAWING TITLE			DWG NO.	REV.
HOUSE TYPE : ESKDALE & BLYTHE			550.006-3	-
FLOOR PLANS			CREATED	CHECKED
			AGTG	TB
			DATE	SCALE
			MAR 2026	1:100@A3L

REFER TO MATERIALS KEY PLAN FOR SPECIFIC
PLOT FACADE FINISH


THIS DRAWING IS THE COPYRIGHT OF PERSIMMON HOMES DEVELOPMENTS LTD. AND IS FOR PLANNING
PURPOSES ONLY.
SUCH DRAWINGS CAN BE SCALED BUT ARE NOT BE USED FOR CONSTRUCTION OR SALES DOCUMENTS.




REVISIONS		DATE	BY
A	Plot numbers updated.	15.04.25	agtg
B	1st Storey height increased. Stone heads added to 1st floor key elevations & re-con stone soldier course heads & cills added to secondary elevations.	13.08.25	agtg




FRONT ELEVATION

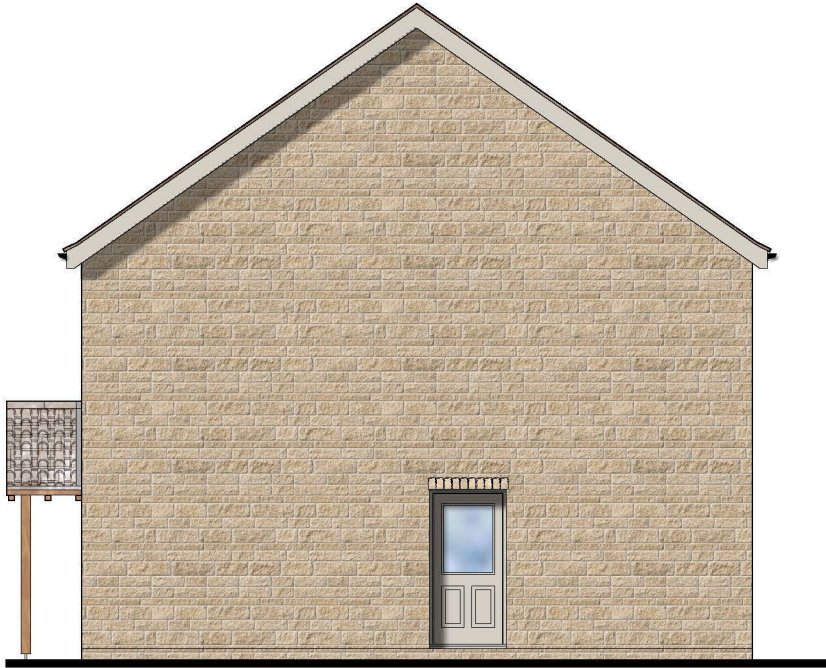


SIDE ELEVATION

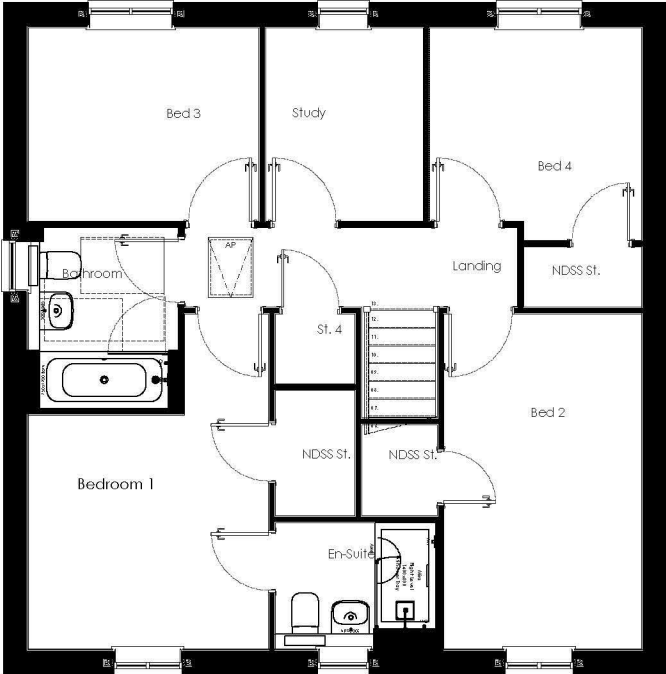


FIRST FLOOR PLAN

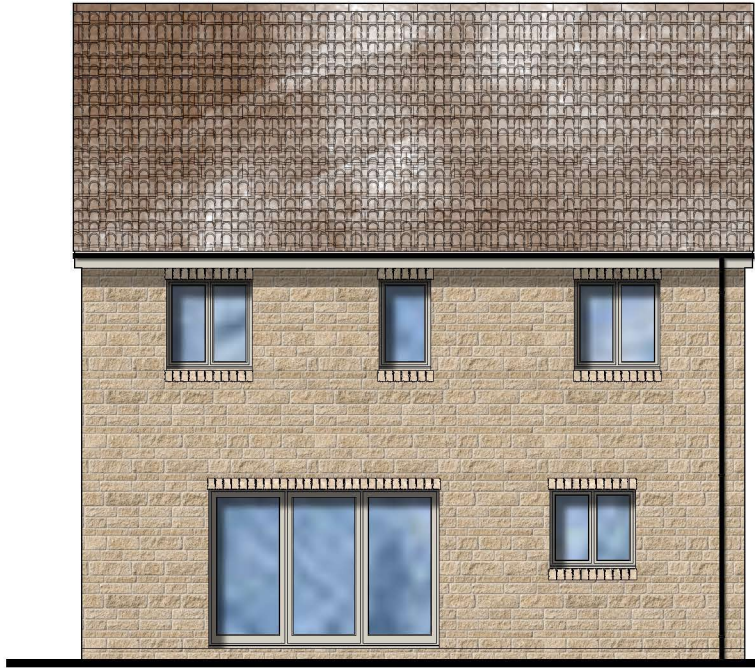

REAR ELEVATION

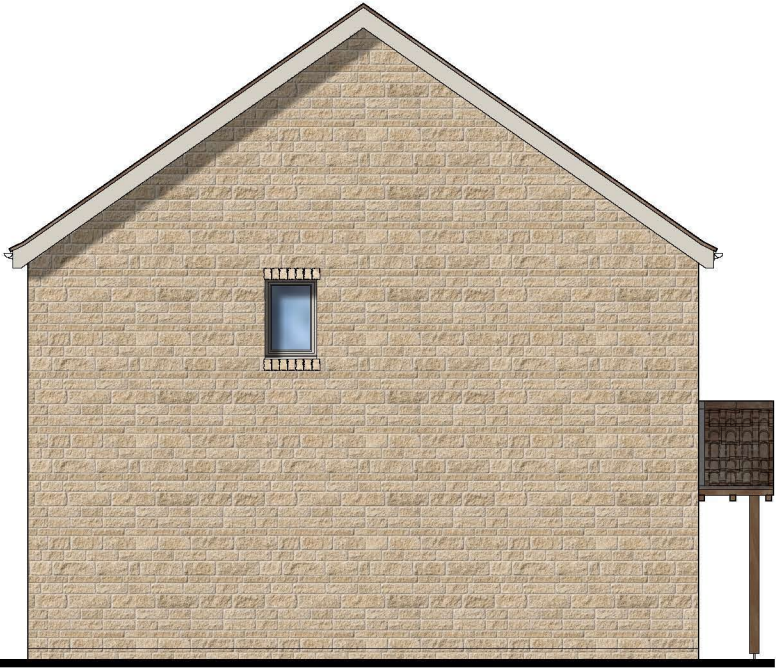


SIDE ELEVATION

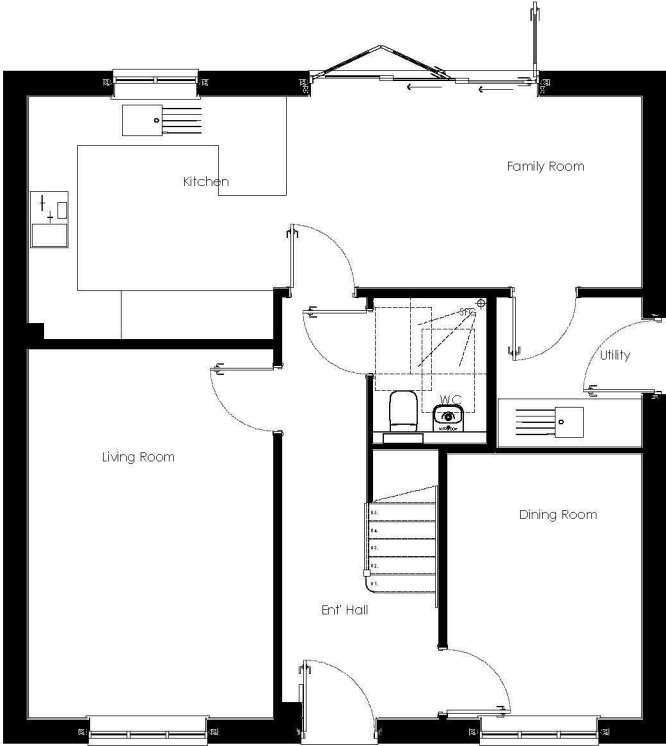

GROUND FLOOR PLAN

PLOTS AS: 27
PLOTS OP: 28

 

DRAWING TITLE		DWG NO.	REV.
HOUSE TYPE : HASTINGS		550.007-1	B
FLOOR PLANS & ELEVATIONS			
CREATED	CHECKED	DATE	SCALE
AGTG	TB	NOV 2025	1:100@A3L

REFER TO MATERIALS KEY PLAN FOR SPECIFIC PLOT FACADE FINISH

THIS DRAWING IS THE COPYRIGHT OF PERSIMMON HOMES DEVELOPMENTS LTD AND IS FOR PLANNING PURPOSES ONLY. SUCH DRAWINGS CAN BE SCALED BUT ARE NOT BE USED FOR CONSTRUCTION OR SALES DOCUMENTS.




REVISIONS	DATE	BY
A	13.08.25	agg
1st Storey height increased. Stone heads added to 1st floor key elevation & re-con stone soldier course heads & cills added to secondary elevations.		



FRONT ELEVATION

SIDE ELEVATION

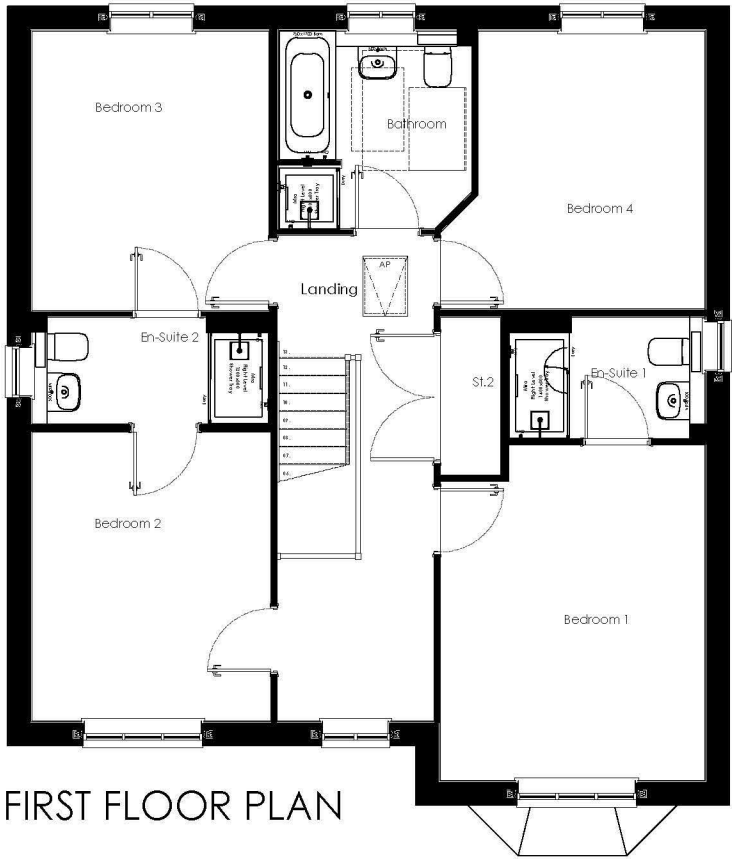


FIRST FLOOR PLAN




REAR ELEVATION

SIDE ELEVATION

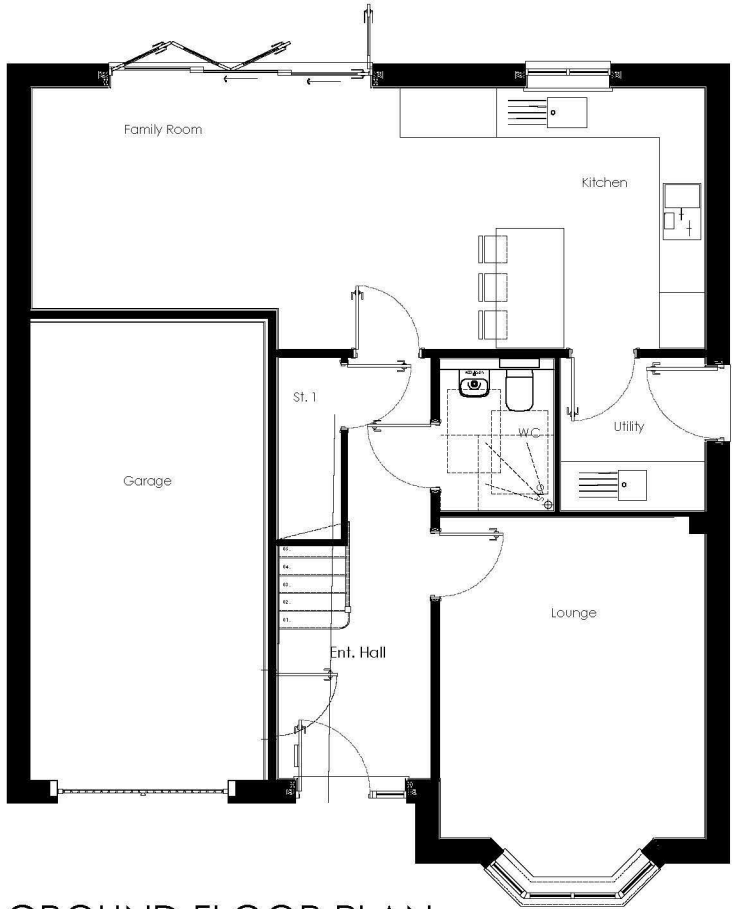

GROUND FLOOR PLAN

PLOTS AS: 60
PLOTS OP: 14

 

REFER TO MATERIALS KEY PLAN FOR SPECIFIC PLOT FACADE FINISH

THIS DRAWING IS THE COPYRIGHT OF PERSIMMON HOMES DEVELOPMENTS LTD AND IS FOR PLANNING PURPOSES ONLY. SUCH DRAWINGS CAN BE SCALED BUT ARE NOT BE USED FOR CONSTRUCTION OR SALES DOCUMENTS.



DRAWING TITLE		DWG NO.	REV.
HOUSE TYPE : HOLLICOMBE		550.008-1	A
FLOOR PLANS & ELEVATIONS		CREATED	SCALE
AGTG	TB	NOV 2025	1:100@A3L


REVISIONS		DATE	BY
A	Plot numbers updated.	15.04.25	agtg
B	1st Storey height increased. Stone heads added to 1st floor key elevations & recon stone soldier course heads & cills added to secondary elevations.	13.08.25	agtg




FRONT ELEVATION



SIDE ELEVATION

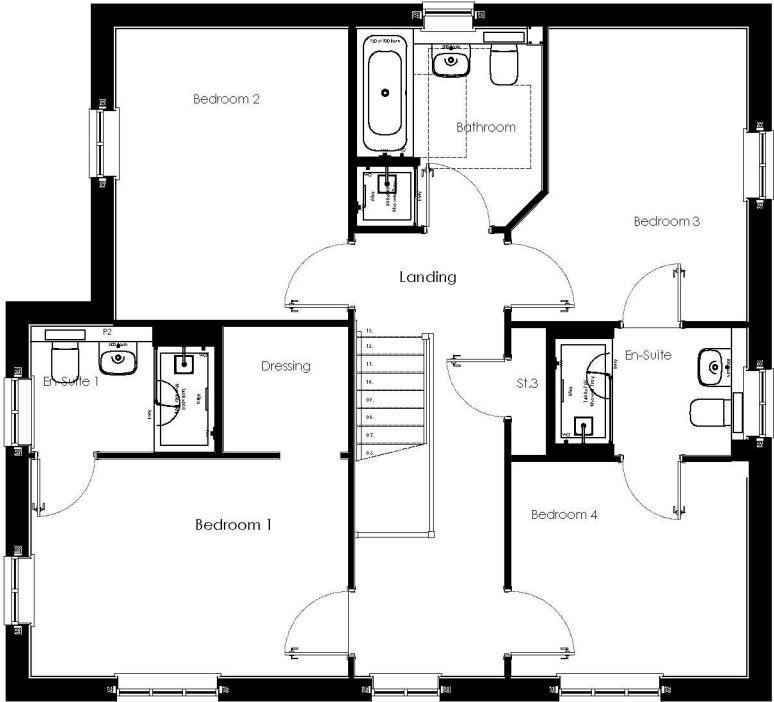


FIRST FLOOR PLAN

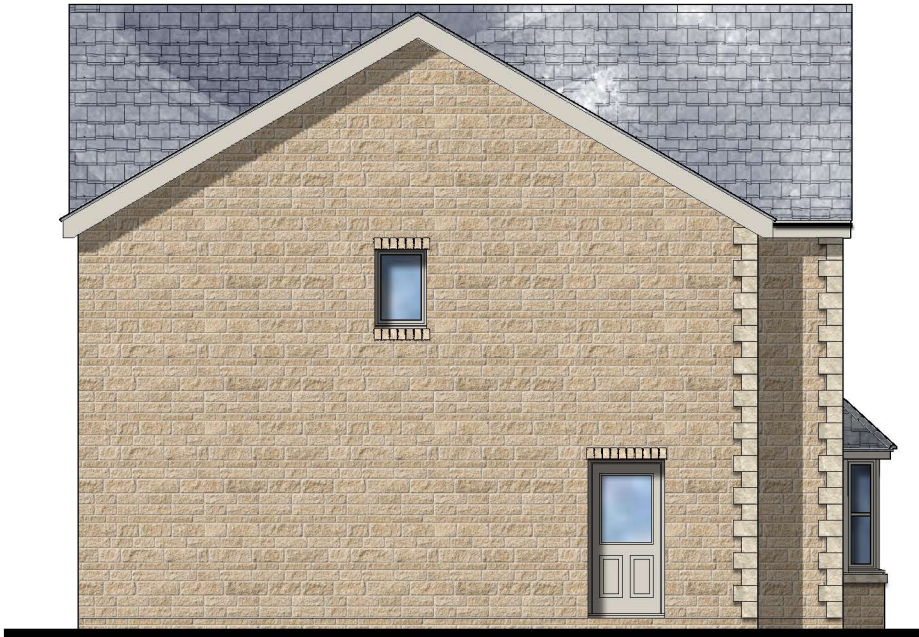

REAR ELEVATION



SIDE ELEVATION

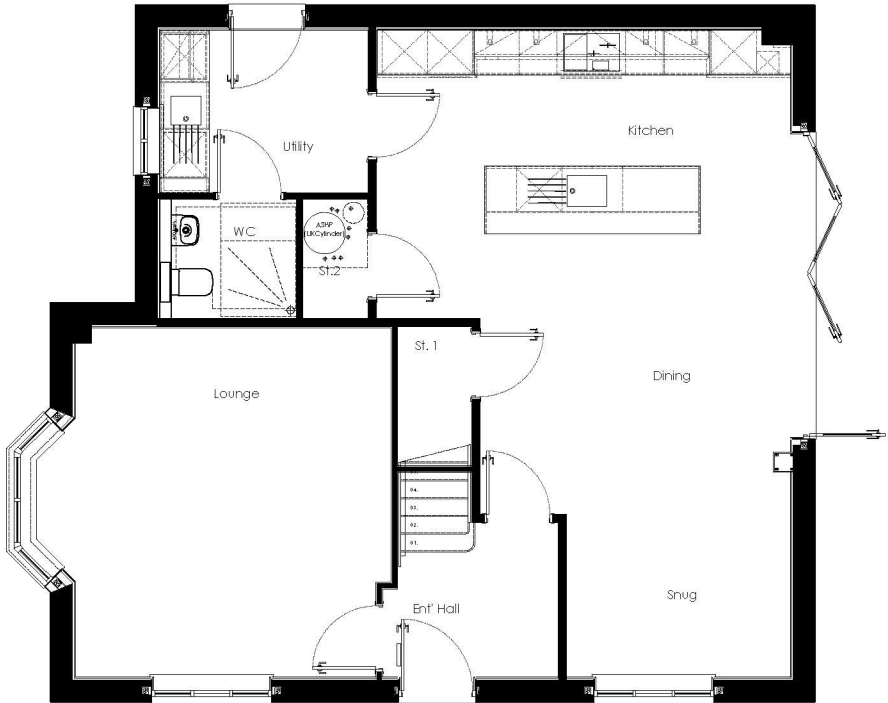

GROUND FLOOR PLAN

PLOTS AS: 1, 22, 30
PLOTS OP: 3, 21, 25, 29



DRAWING TITLE

HOUSE TYPE : SEACOMBE
FLOOR PLANS & ELEVATIONS

DWG NO.

550.009-1

REV.

B

CREATED

AGTG

CHECKED

TB

DATE

SEPT 2025

SCALE

1:100@A3L



CHARLES CHURCH

REFER TO MATERIALS KEY PLAN FOR SPECIFIC PLOT FACADE FINISH

THIS DRAWING IS THE COPYRIGHT OF PERSIMMON HOMES DEVELOPMENT LTD. AND IS FOR PLANNING PURPOSES ONLY. SUCH DRAWINGS CAN BE SCALED BUT ARE NOT BE USED FOR CONSTRUCTION OR SALES DOCUMENTS.


REVISIONS		DATE	BY
A	Plot numbers updated.	15.04.25	agtg
B	1st Storey height increased. Stone heads added to 1st floor key elevations & recon stone soldier course heads & cills added to secondary elevations.	13.08.25	agtg




FRONT ELEVATION



SIDE ELEVATION

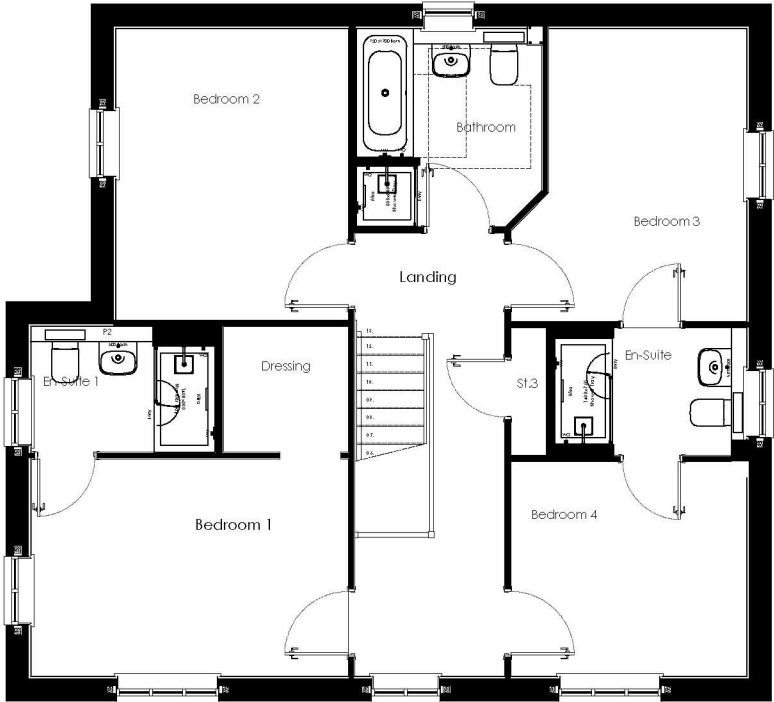


FIRST FLOOR PLAN

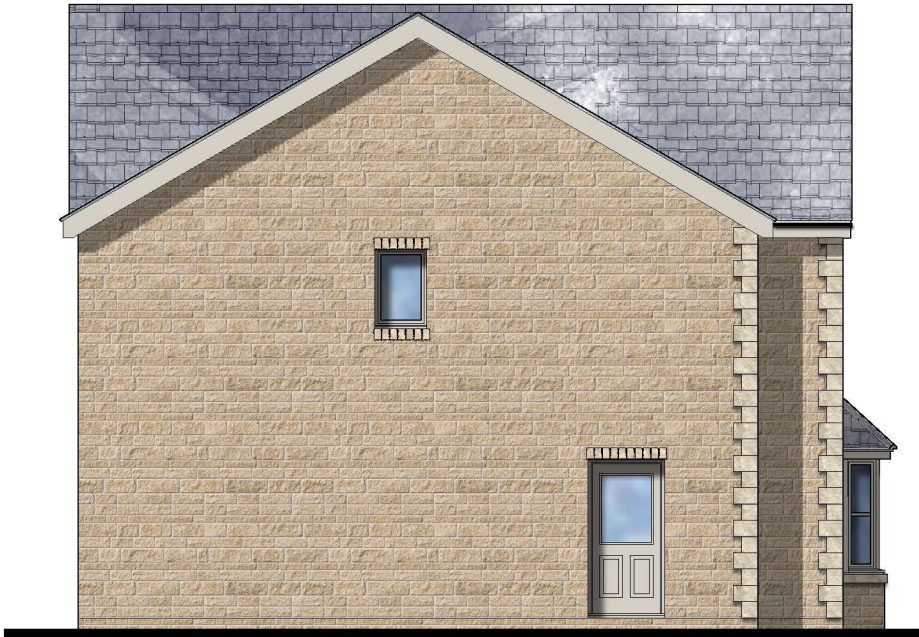

REAR ELEVATION



SIDE ELEVATION

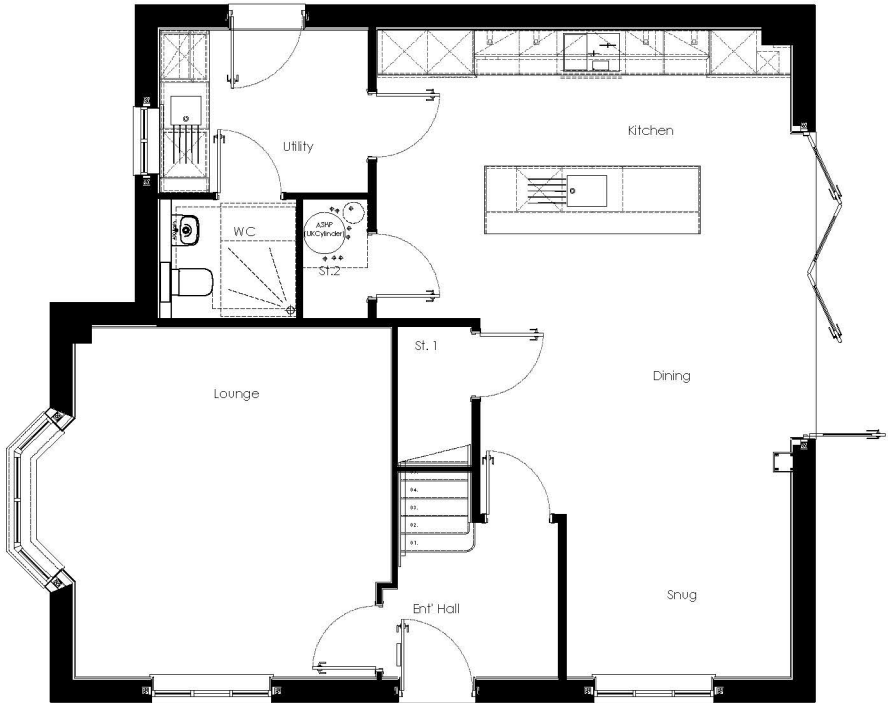

GROUND FLOOR PLAN

PLOTS AS: 23, 26, 35
PLOTS OP: 56



REFER TO MATERIALS KEY PLAN FOR SPECIFIC PLOT FACADE FINISH

THIS DRAWING IS THE COPYRIGHT OF PERSIMMON HOMES DEVELOPMENT LTD. AND IS FOR PLANNING PURPOSES ONLY. SUCH DRAWINGS CAN BE SCALED BUT ARE NOT TO BE USED FOR CONSTRUCTION OR SALES DOCUMENTS.




CHARLES CHURCH

DRAWING TITLE		DWG NO.	REV.
HOUSE TYPE : SEACOMBE		550.009-2	B
FLOOR PLANS & ELEVATIONS		CREATED	CHECKED
		AGTG	TB
		DATE	SCALE
		SEPT 2025	1:100@A3L


REVISIONS	DATE	BY
A	Plot numbers updated	15.04.25
B	1st Storey height increased. Stone heads added to 1st floor key elevations & re-con stone soldier course heads & cills added to secondary elevations.	13.08.25
		agtg



FRONT ELEVATION

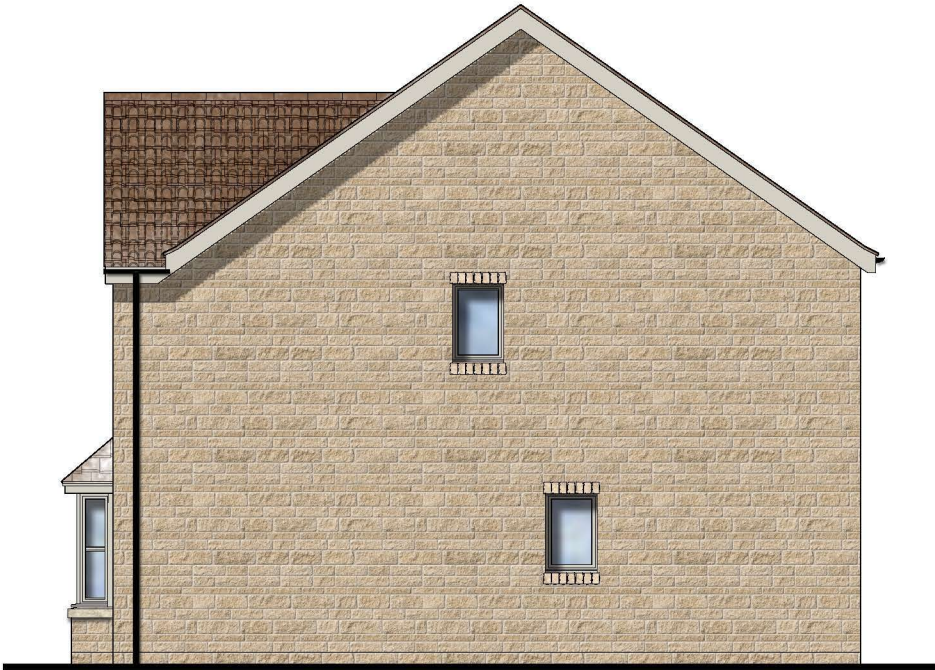


SIDE ELEVATION

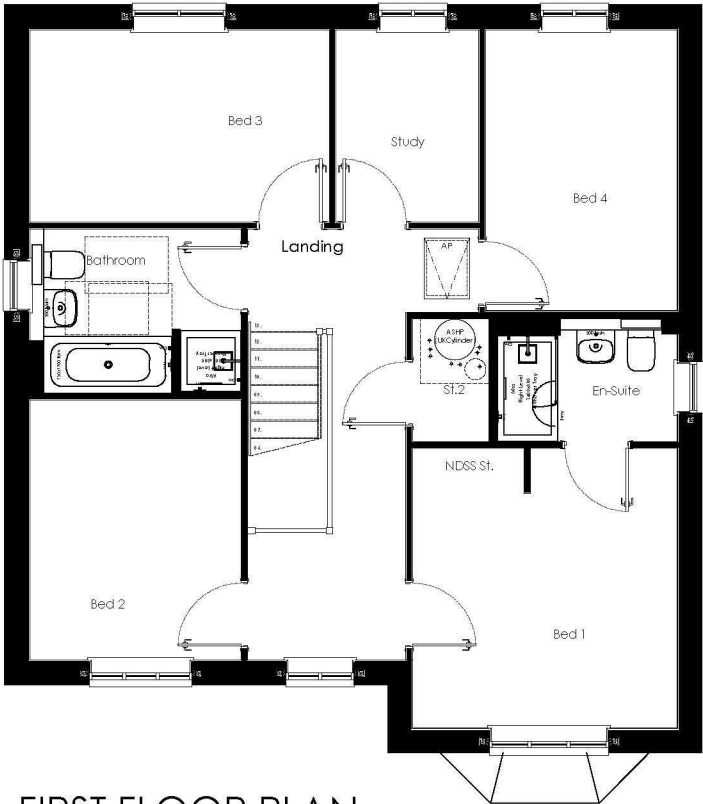


FIRST FLOOR PLAN



REAR ELEVATION

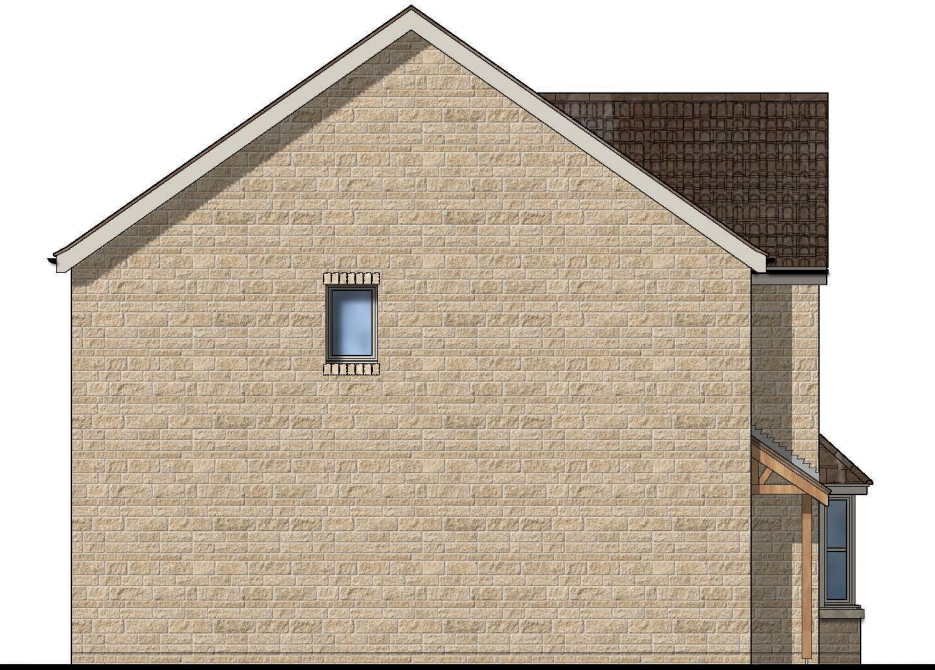


SIDE ELEVATION

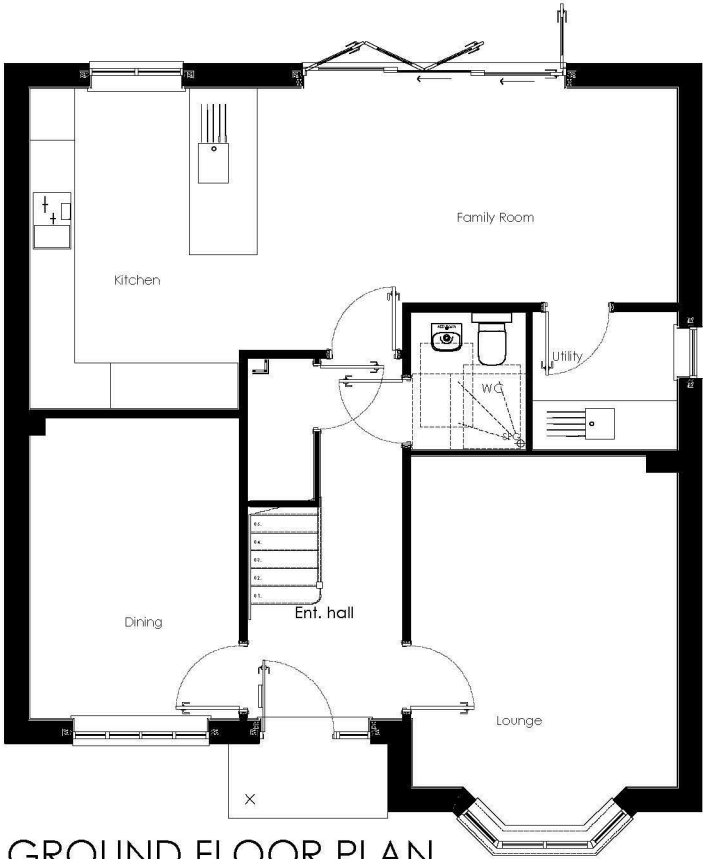

GROUND FLOOR PLAN

PLOTS AS: 20
PLOTS OP: 19

 

REFER TO MATERIALS KEY PLAN FOR SPECIFIC
PLOT FACADE FINISH

THIS DRAWING IS THE COPYRIGHT OF PERSIMMON HOMES DEVELOPMENTS LTD AND IS FOR PLANNING
PURPOSES ONLY. SUCH DRAWINGS CAN BE SCALED BUT ARE NOT BE USED FOR CONSTRUCTION OR SALES DOCUMENTS.



DRAWING TITLE	DWG NO.	REV.
HOUSE TYPE : LANCOMBE FLOOR PLANS & ELEVATIONS	550.010-1	B
CREATED AGTG	CHECKED TB	DATE NOV 2025
		SCALE 1:100@A3L