



--- Dotted line indicates
outline of Revision 0

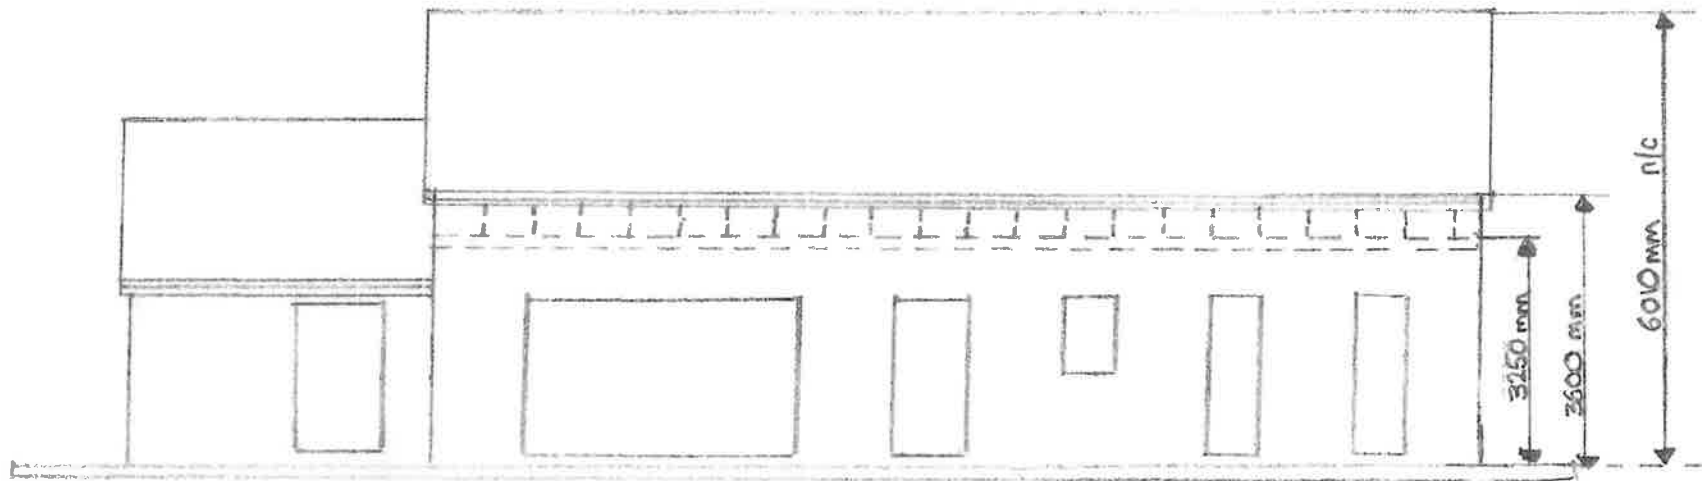

Front Elevation - North Facing

Mike & Helen Wheban

Ravenscourt
The Street Cradwell Wiltshire
SN16 9ER

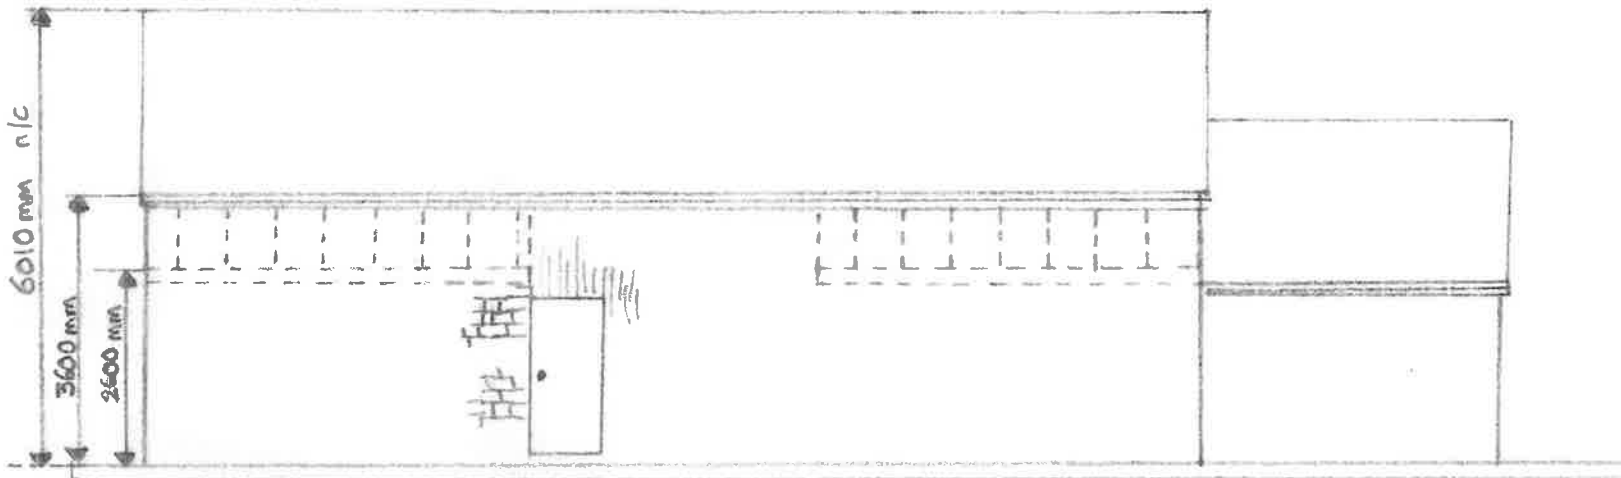

Rear Elevation - South Facing

DRAWING No
13014 E

REVISION
P2

1:100 0 1m 2m 3m 4m 5m

Dated 25 JUL 27