



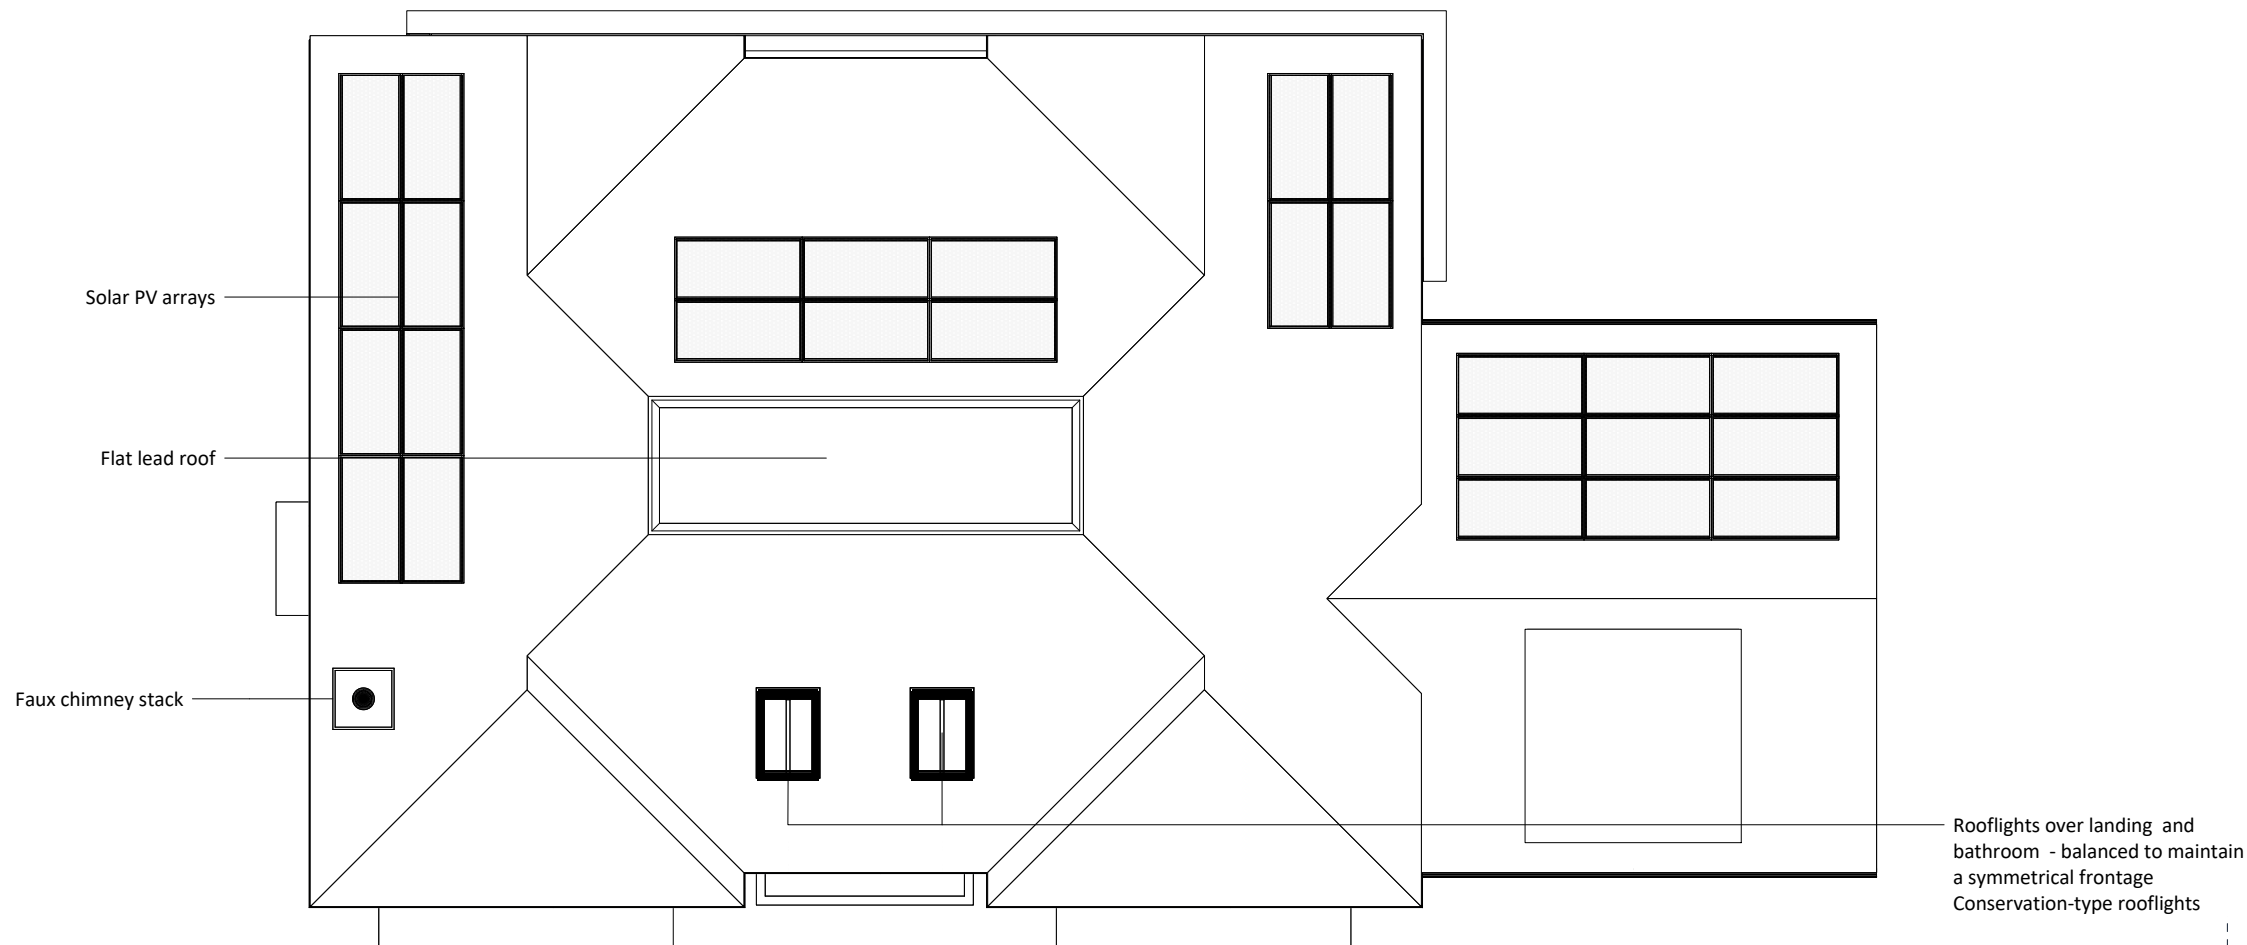

PROP. ROOF PLAN - 1:100

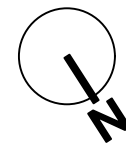

No.				Date		Revision Notes	
		OFFGRID ARCHITECTURE					
info@offgridarchitecture.co.uk				www.offgridarchitecture.co.uk			
t 44 (0)7759 482619							
These details are subject to all relevant statutory approvals. If in doubt, check. All dimensions are to be checked on site. Areas where quoted are approximate. Figure dimensions only are to be taken from this drawing. Any discrepancies with other related information is to be reported to OFFGRID Architecture prior to order/construction/installation. This document should not be relied on or used in circumstances other than those for which it was originally prepared and for which OFFGRID Architecture was commissioned. OFFGRID Architecture accepts no responsibility for this document to any party other than the person by whom it was commissioned.							
was commissioned							
Status							
PLANNING							
Project Title							
NEW BUILD							
Project Address							
Lydiard Farm, The Street, Lydiard Millicent, Swindon, Wiltshire, SN5 3LU							
Sheet Title							
PROP ROOF PLAN - FD							
Scale		Date		Drawn By		Project ID	
1:100 @ A3		19/08/2026		SJT		2413 052	