



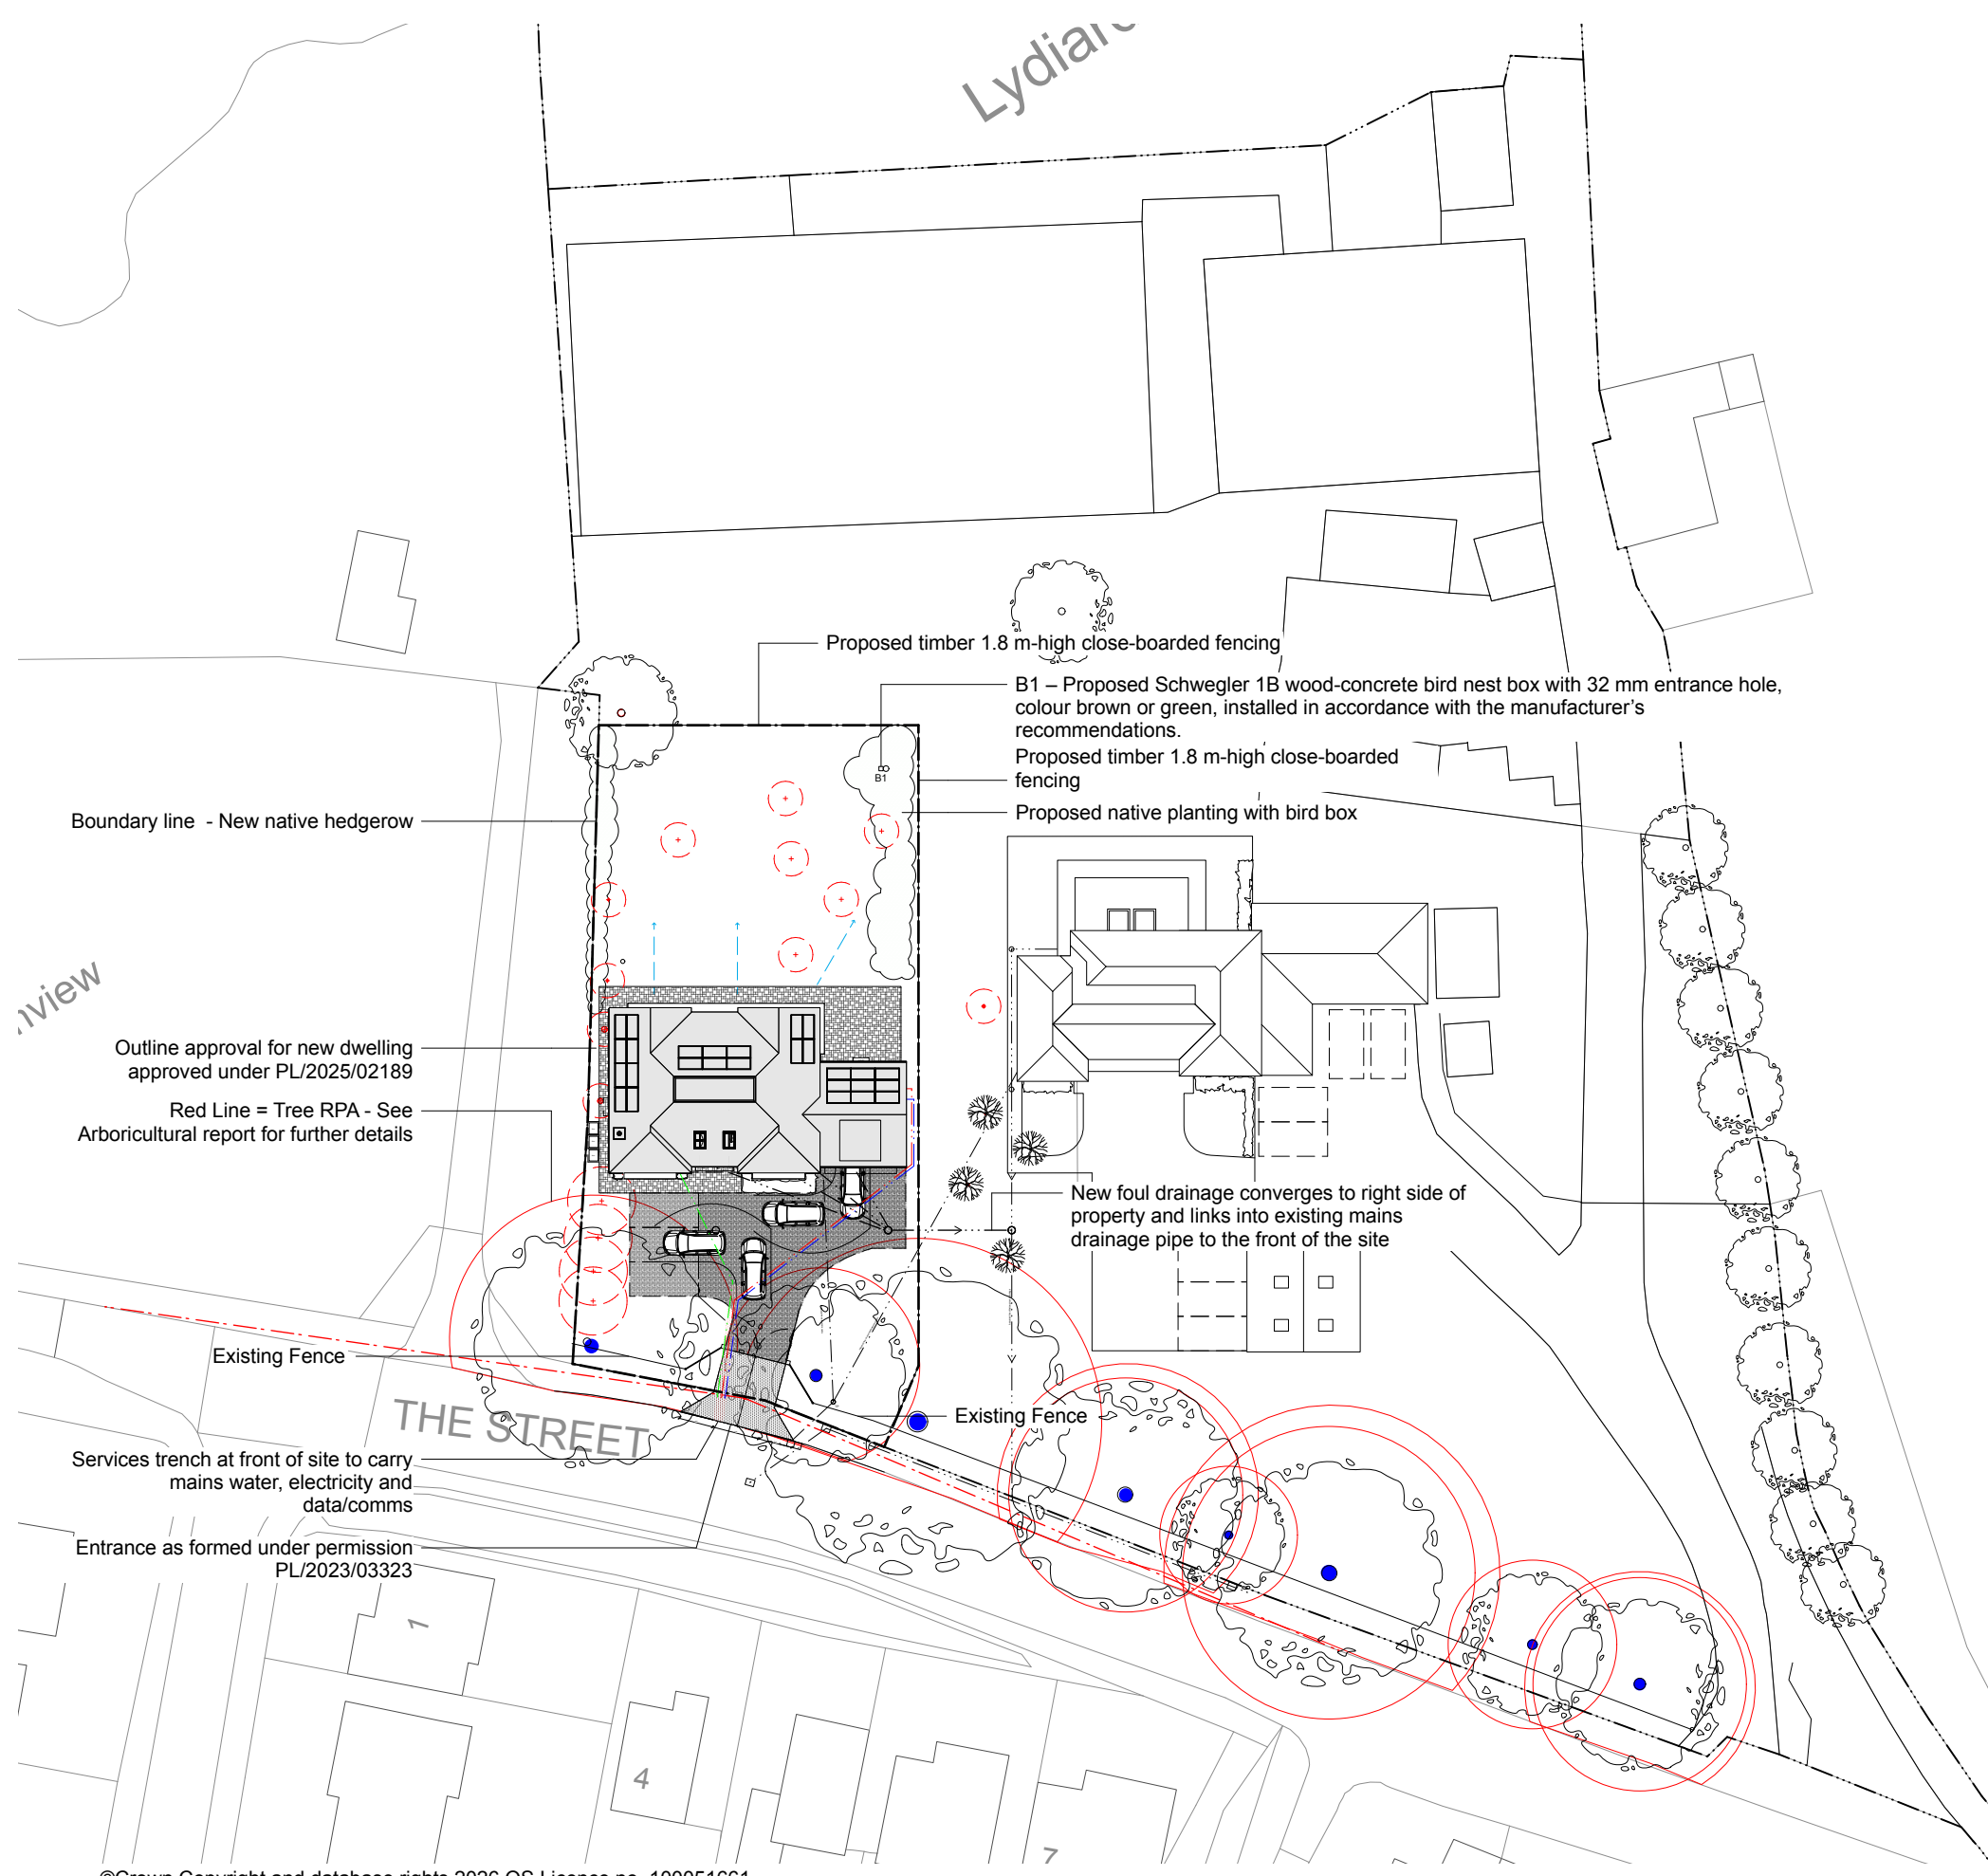


©Crown Copyright and database rights 2026 OS Licence no. 100051661


PROP. SITE PLAN 1:500

 

1:500

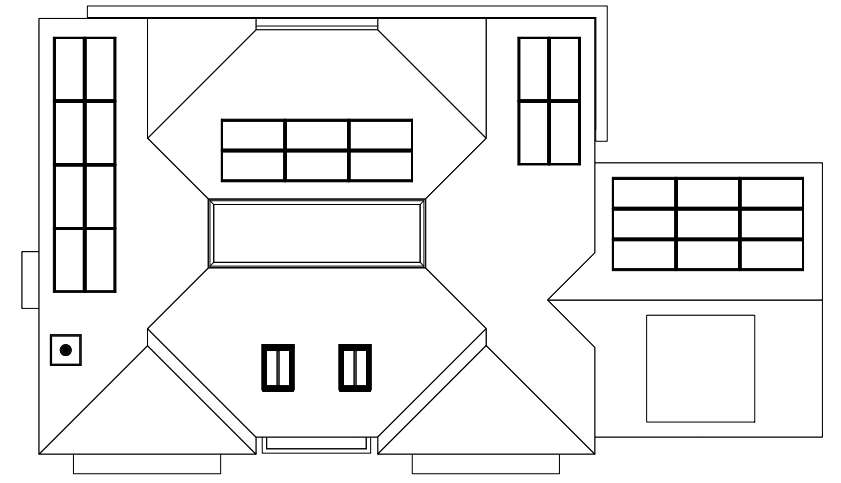

PROP. ROOF PLAN 1:200

 

1:200

No.		Date	Revision Notes
 info@offgridarchitecture.co.uk www.offgridarchitecture.co.uk +44 (0)7759 482619			
These details are subject to all relevant statutory approvals. If in doubt, check. All dimensions are to be checked on site. Areas where quoted are approximate. Figured dimensions only are to be taken from this drawing. Any discrepancies with other related information is to be reported to OFFGRID Architecture prior to order construction/installation. This document should not be relied on or used in circumstances other than those for which it was originally prepared and for which OFFGRID Architecture was commissioned. OFFGRID Architecture accepts no responsibility for the document to any party other than the person by whom it was commissioned.			
Status		PLANNING	
Project Title		NEW BUILD	
Project Address		Lydiard Farm, The Street, Lydiard Millicent, Swindon, Wiltshire, SN5 3LU	
Sheet Title		PROP SITE PLAN - FD	
Scale	Date	Drawn By	Project ID
1:500 @ A3	19/08/2026	SJT	2413 040