

Materials
(To be read in conjunction with
DBML.01, Materials layout
drawing)

- 1. Roof tiles, colour: red or grey
- 2. Walls - Facing brick
- 3. N/A
- 4. N/A
- 5. Brick headers & tiled cills
- 6. N/A
- 7. N/A
- 8. N/A
- 9. N/A
- 10. Windows - UPVC, colour: white
- 11. N/A
- 12. N/A
- 13. Contrasting projecting brick band
- 14. UPVC fascias & bargeboards, colour: white
- 15. Rainwater goods, colour: black
- 16. N/A
- 17. Contrasting projection Dental course brick banding
- 18. N/A
- 19. N/A
- 20. N/A

PLOT No.
As Drawn - 38
Handed - 37, 48

House Type	ELM	Variation	Option
Bedrooms	3	Persons	4
Sq.ft	907	Sq.m	84.3



Front Elevation




Side Elevation


windows to 38 only



Rear Elevation

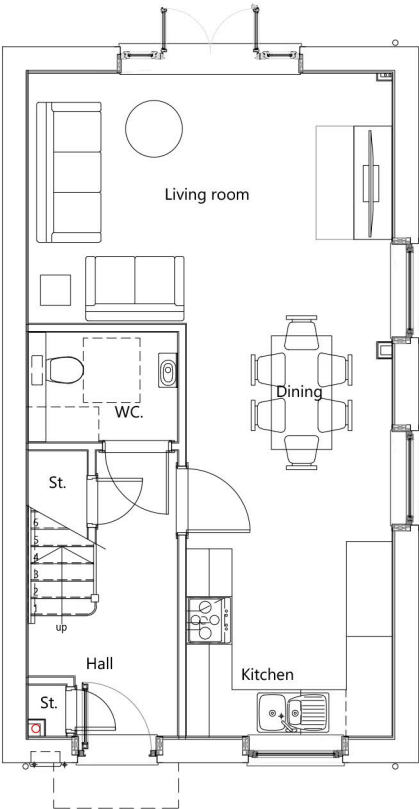

Ground Floor Plan

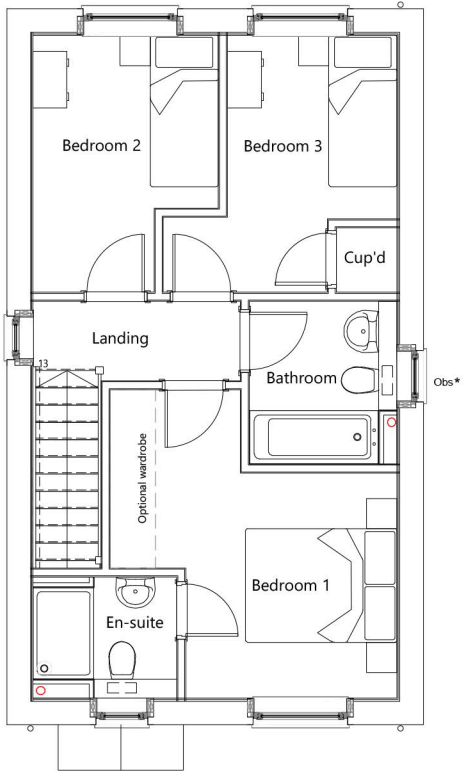

First Floor Plan



Side Elevation

windows to P37, 48 only

scale 1:100



Romsey T:01794 367703
Portishead T:01275 407000
London T:01794 367703

www.thrivearchitects.co.uk

Rev	Description	Date	Au	Ch
A	Planning Issue	12.03.16	RJW	
B	Side elevation adjusted with revised / additional windows	29.07.26	ZC	
	Side elevation ground floor window moved and plot numbers adjusted, plots 18,19 removed	03.08.26	ZC	
	Contrasting projection dental course brick banding & lower contrasting projecting brick band added.	05.08.26	KLH	SC

Project	Dilton Marsh, Westbury		
Drawing	HT.Elmhurst Floor Plans and Elevations		
Client	REDCLIFFE HOMES		
Job no.	REDC250804	Date	09.01.26
Dwg no.	HT.ELM.pe	Rev.	B
Author	RJW	Checker	TA
Status	PLANNING	Scale	1:100 at A3
Client ref.		Office	Romsey

This drawing is the copyright of Thrive Architects Ltd ©. All rights reserved. Ordnance Survey Data © Crown Copyright. All rights reserved. Licence No. 100007359. Permission is granted to scale from this drawing for the purposes of Local Authority Planning Applications only. For all other purposes DO NOT scale from this drawing. Contractors, sub-contractors and suppliers are to check all relevant dimensions and levels of the site and building before commencing any shop drawings or building work. Any discrepancies should be recorded to the Architect. Where applicable this drawing is to be read in conjunction with the Consultants' drawings / Clients' Construction Specification.

