




1B2P AH-M16/M17 3B6P AH-B35 3B6P AH-B35

Front Elevation
Obs* - Obscure Window

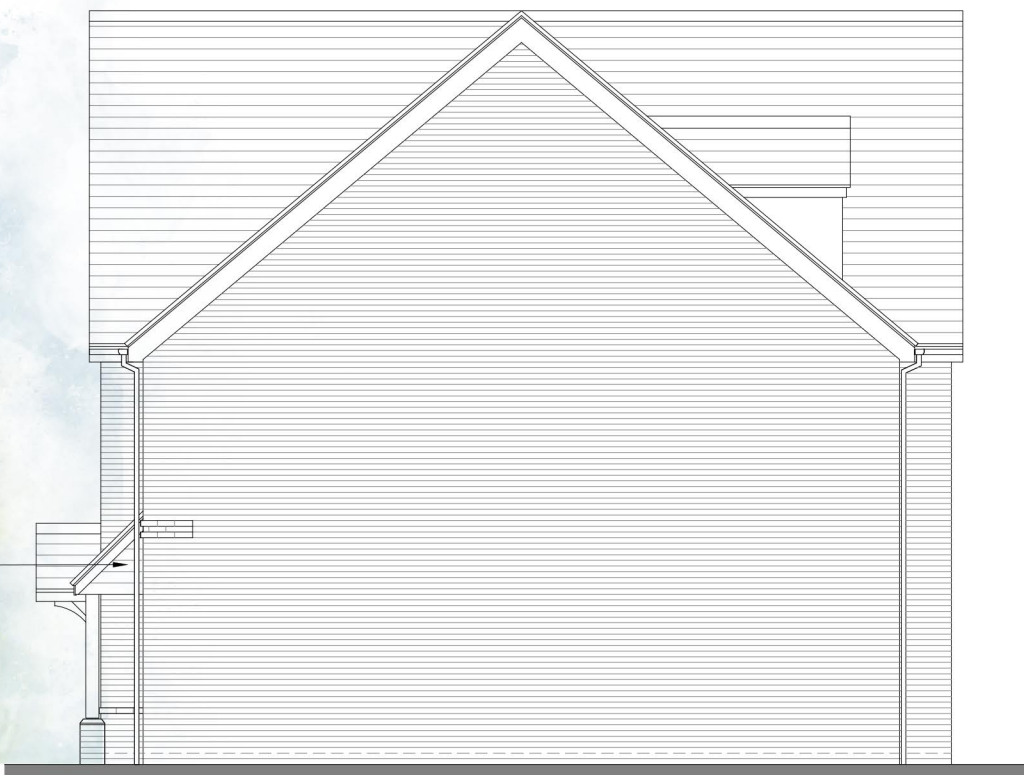

Side Elevation



Rear Elevation



Side Entrance Elevation scale 1:100



- Materials**
(To be read in conjunction with DBML.01, Materials layout drawing)
- 1. Roof tiles, colour: red or grey
 - 2. Walls - Facing brick
 - 3. N/A
 - 4. N/A
 - 5. Brick Headers & tile cills
 - 6. N/A
 - 7. N/A
 - 8. N/A
 - 9. N/A
 - 10. Windows, UPVC, colour: light green
 - 11. N/A
 - 12. N/A
 - 13. Contrasting brick band
 - 14. UPVC fascias & bargeboards, colour: white
 - 15. Rainwater goods, colour: black
 - 16. Contrasting brick detail
 - 17. Contrasting projection Dental course brick banding
 - 18. N/A
 - 19. Tongue & groove boarding
 - 20. Purlin ends

Romsey T:01794 367703
Portishead T:01275 407000
London T:01794 367703

www.thrivearchitects.co.uk

Rev	Description
A	Planning Issue
B	Steps added to plot 26

Date	Au	Ch
12.03.16	RJW	
11.08.26	KLH	ZC

Project	Dilton Marsh, Westbury		
Drawing	House Block 1 Elevations		
Client	REDCLIFFE HOMES		
Job no.	REDC250804	Date	09.01.26
Dwg no.	HB.1.e	Rev.	B
Author	RJW	Checker	TA
Status	PLANNING	Scale	1:100 at A3
Client ref.		Office	Romsey



This drawing is the copyright of Thrive Architects Ltd ©. All rights reserved. Ordnance Survey Data © Crown Copyright. All rights reserved. Licence No. 100007359. Permission is granted to scale from this drawing for the purposes of Local Authority Planning Applications only. For all other purposes DO NOT scale from this drawing. Contractors, sub-contractors and suppliers are to check all relevant dimensions and levels of the site and building before commencing any shop drawings or building work. Any discrepancies should be recorded to the