



Front Elevation
Obs* - Obscure Window



Side Elevation




Rear Elevation


Materials
(To be read in conjunction with
DBML.01, Materials layout drawing)

1. Roof tiles, colour: red or grey
2. Walls - Facing brick
3. N/A
4. N/A
5. Brick headers & tile cills
6. N/A
7. N/A
8. N/A
9. N/A
10. Windows, UPVC, colour: white
11. N/A
12. N/A
13. Contrasting brick band
14. UPVC fascias & bargeboards, colour: white
15. Rainwater goods, colour: black
16. N/A
17. N/A
18. N/A
19. Tongue & groove boarding
20. N/A

PLOT No.
As Drawn - 36
Handed -

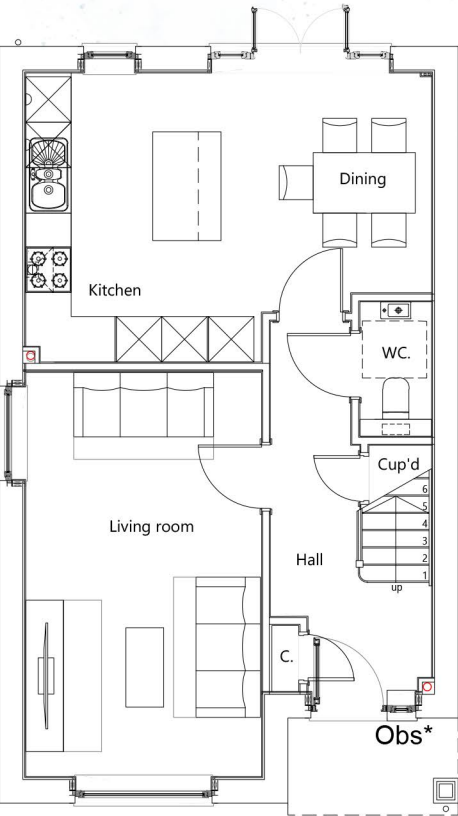

Ground Floor Plan

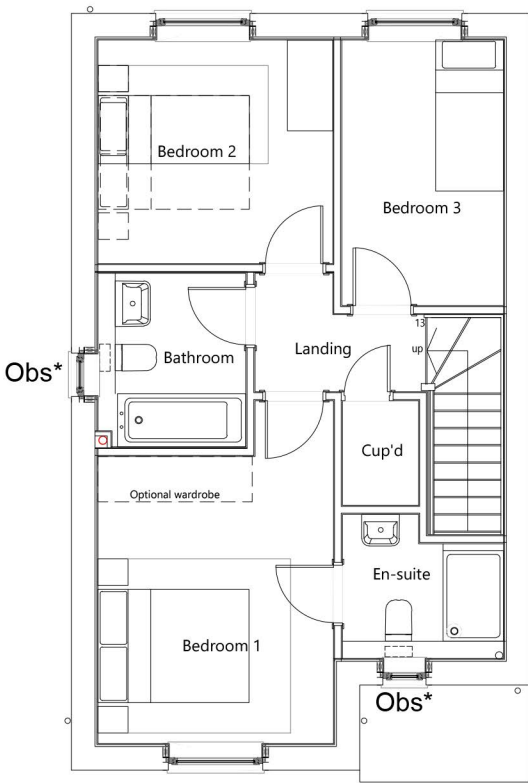

First Floor Plan
Obs* - Obscure Window



Side Elevation

scale 1:100



Note: Reduced overhangs to side gables

Romsey T:01794 367703
Portishead T:01275 407000
London T:01794 367703

www.thrivearchitects.co.uk

Rev	Description	Date	Au	Ch
A	Planning Issue	12.03.16	RJW	
B	Brick band extended to side elevation, window added to side and bathroom window moved by 225mm	27.07.26	ZC	
	Ground floor side window reduced in size, plot 6 added	03.08.26	ZC	

Project	Dilton Marsh, Westbury		
Drawing	HT.Sherston - Detached - Option 2 Floor Plans and Elevations		
Client	REDCLIFFE HOMES		
Job no.	REDC250804	Date	09.01.26
Dwg no.	HT.SHER.DET-2.pe	Rev.	B
Author	RJW	Checker	TA
Status	PLANNING	Scale	1:100 at A3
Client ref.		Office	Romsey

This drawing is the copyright of Thrive Architects Ltd ©. All rights reserved. Ordnance Survey Data © Crown Copyright. All rights reserved. Licence No. 100007359. Permission is granted to scale from this drawing for the purposes of Local Authority Planning Applications only. For all other purposes DO NOT scale from this drawing. Contractors, sub-contractors and suppliers are to check all relevant dimensions and levels of the site and building before commencing any shop drawings or building work. Any discrepancies should be recorded to the

