


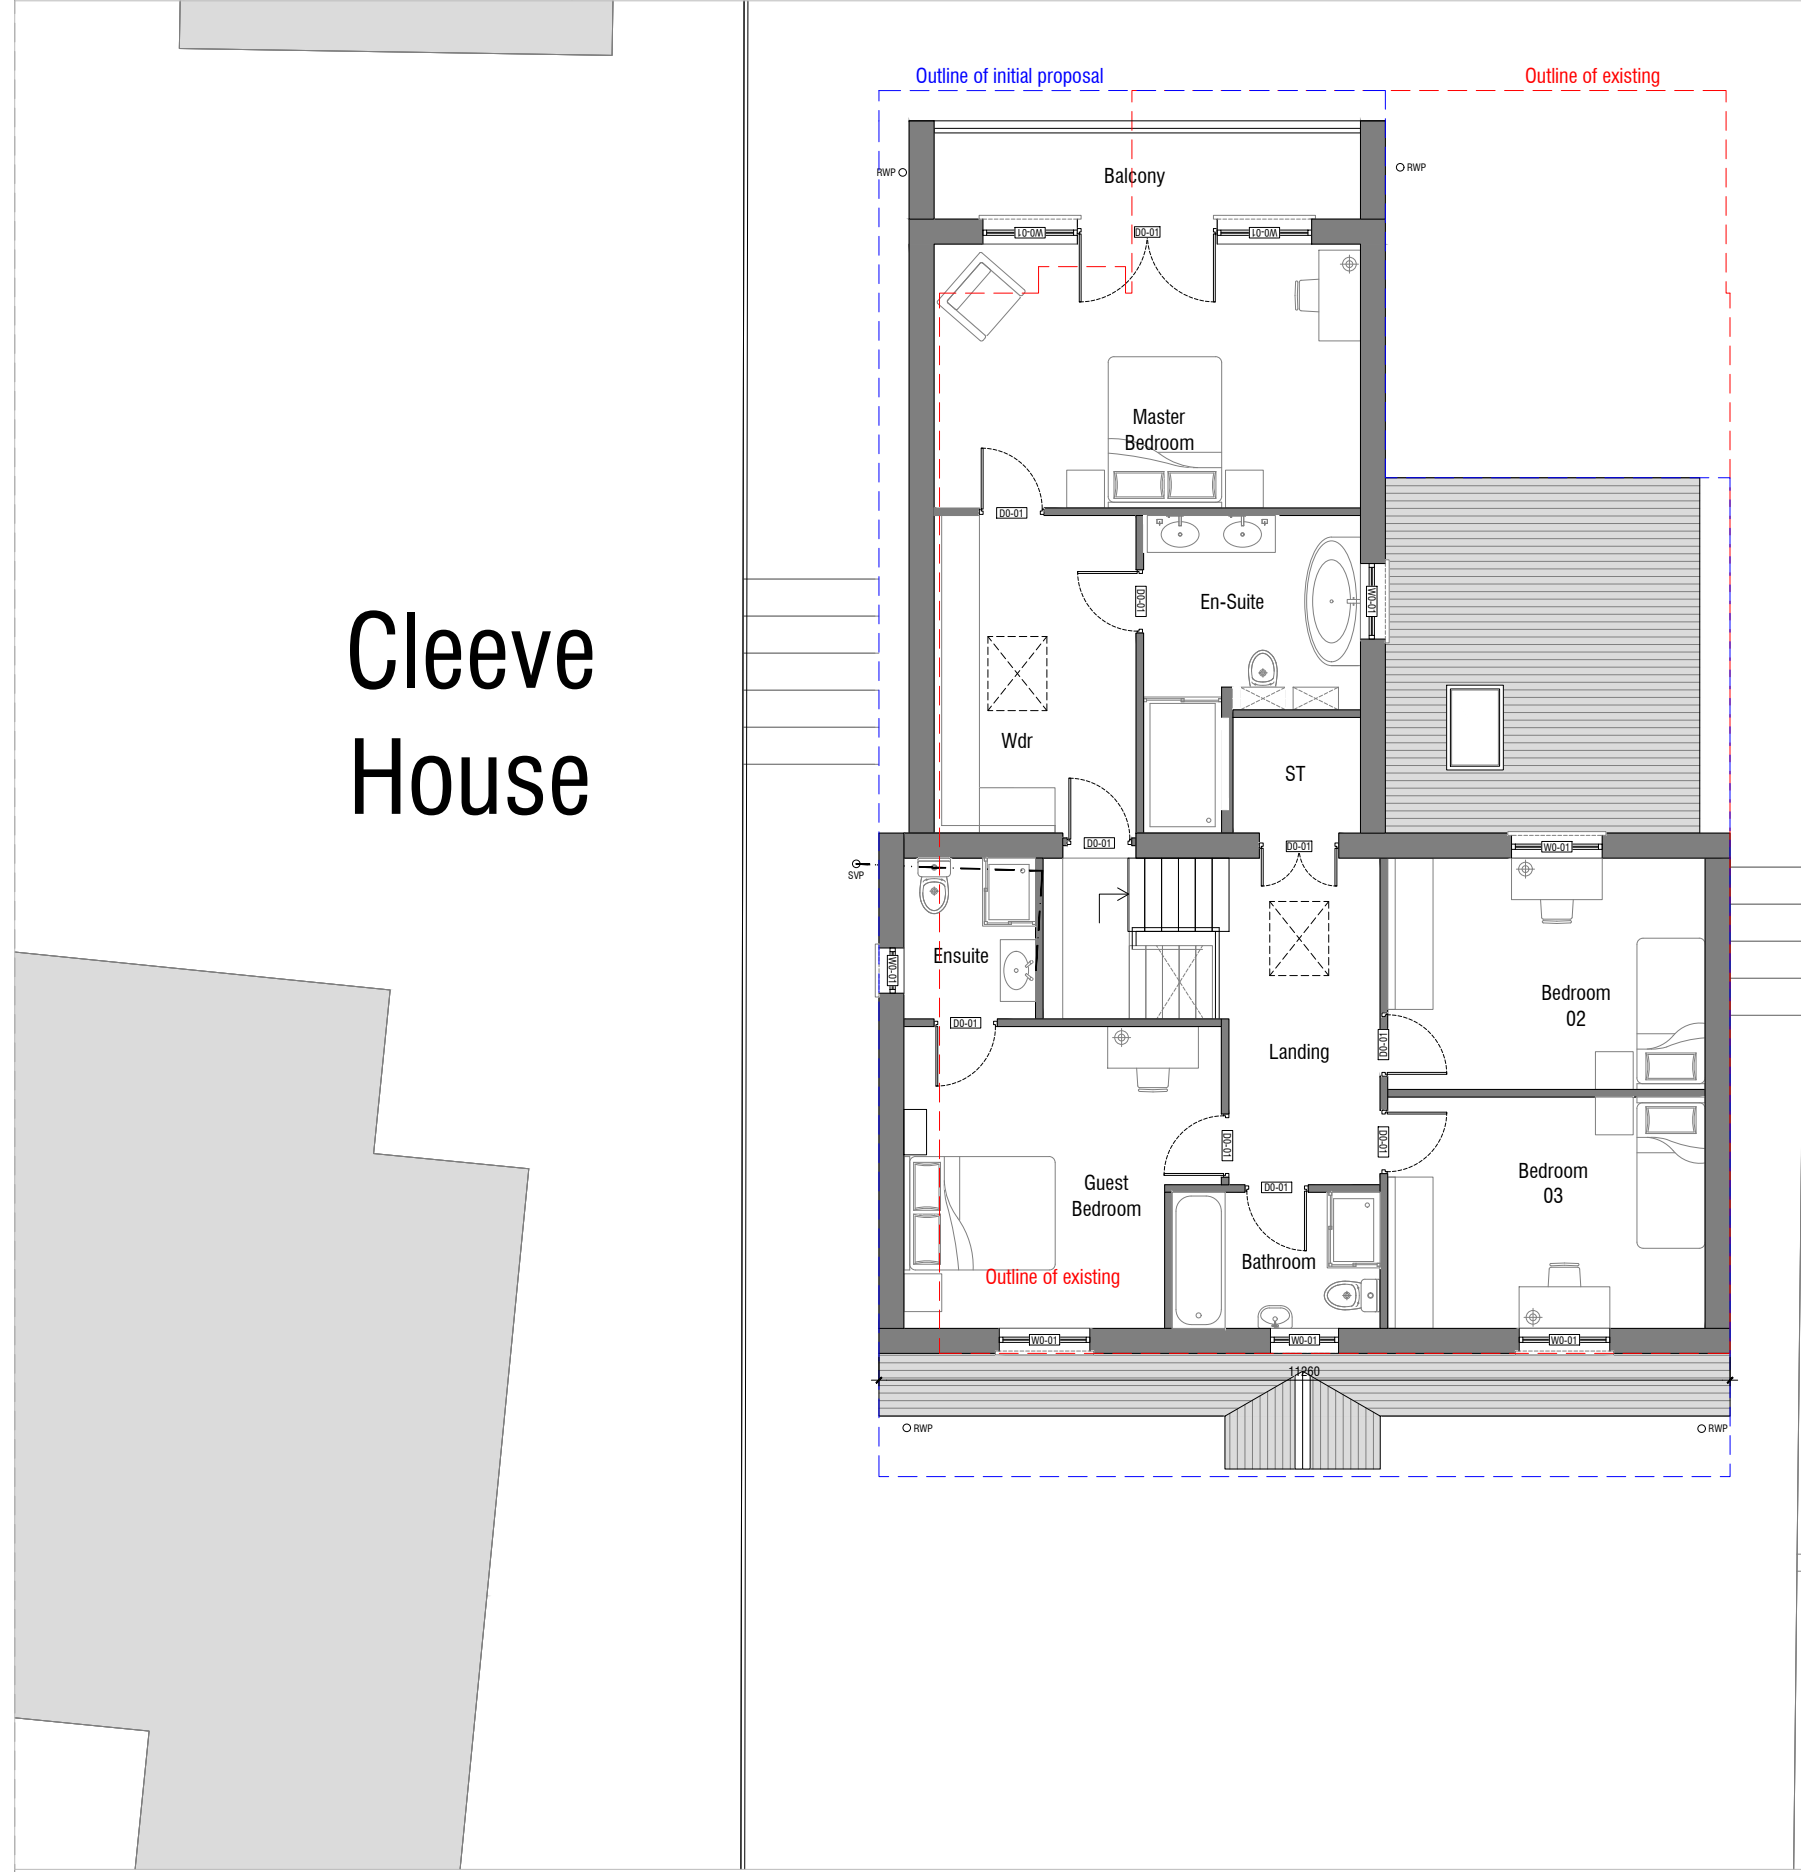

The Old Tel

Drawing Title:	
Proposed First Floor Plan	
Drawing No:	Rev:
10-101	P8