



Cleeve House
Annexe

Cleeve
House

The Old
Tel Ex

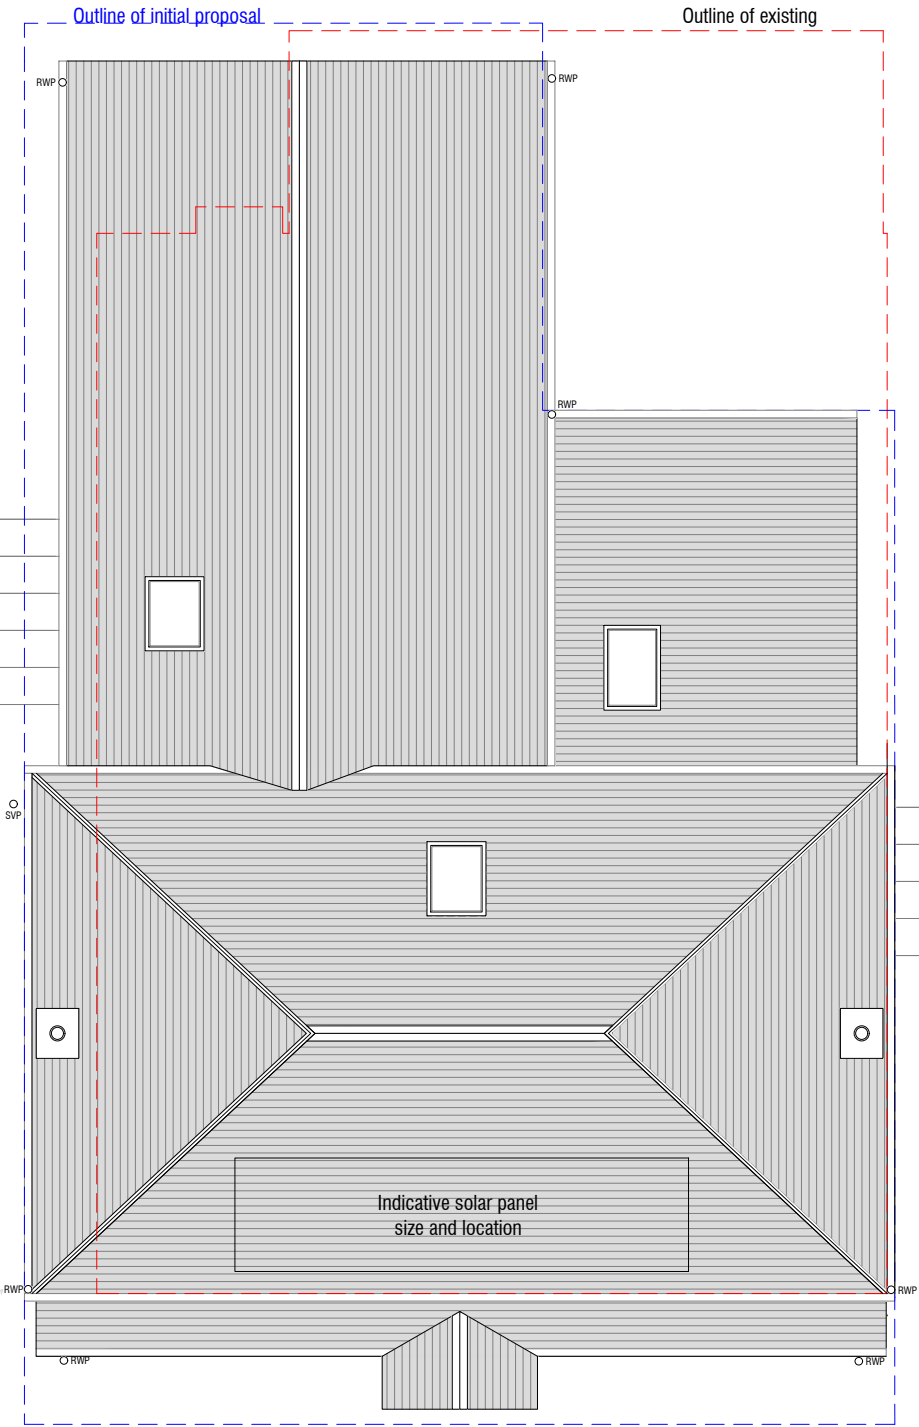

02 - Proposed First Floor Plan

 

P8	12.06.26	Reduced Mass to Frontage
P7	09.06.26	Mass and material alterations
P6	13.05.26	Rear plan reduced 500mm and sides 400mm
P5	12.05.26	Plan to rear amended
P4	28.04.26	Hipped roof added
P3	10.04.26	Roof and Window Adjustments
P2	26.02.26	Planning Issue
P1	13.11.25	Planning Issue
Rev:	Date:	Revision History:

T: 01722 680 419
M: 07810 647 790
W: info@esdon-architecture.com

Project:

25-025
Cherry Bank

	Name:	Date:		Name:	Date:
Designed by:	EE		Checked:	EE	
Drawn By:	EE		Approved:	EE	

Scale: @A3	Status:
1:100	Planning

Drawing Title:

Proposed Roof Plan

Drawing No:

10-102

Rev:

P8