


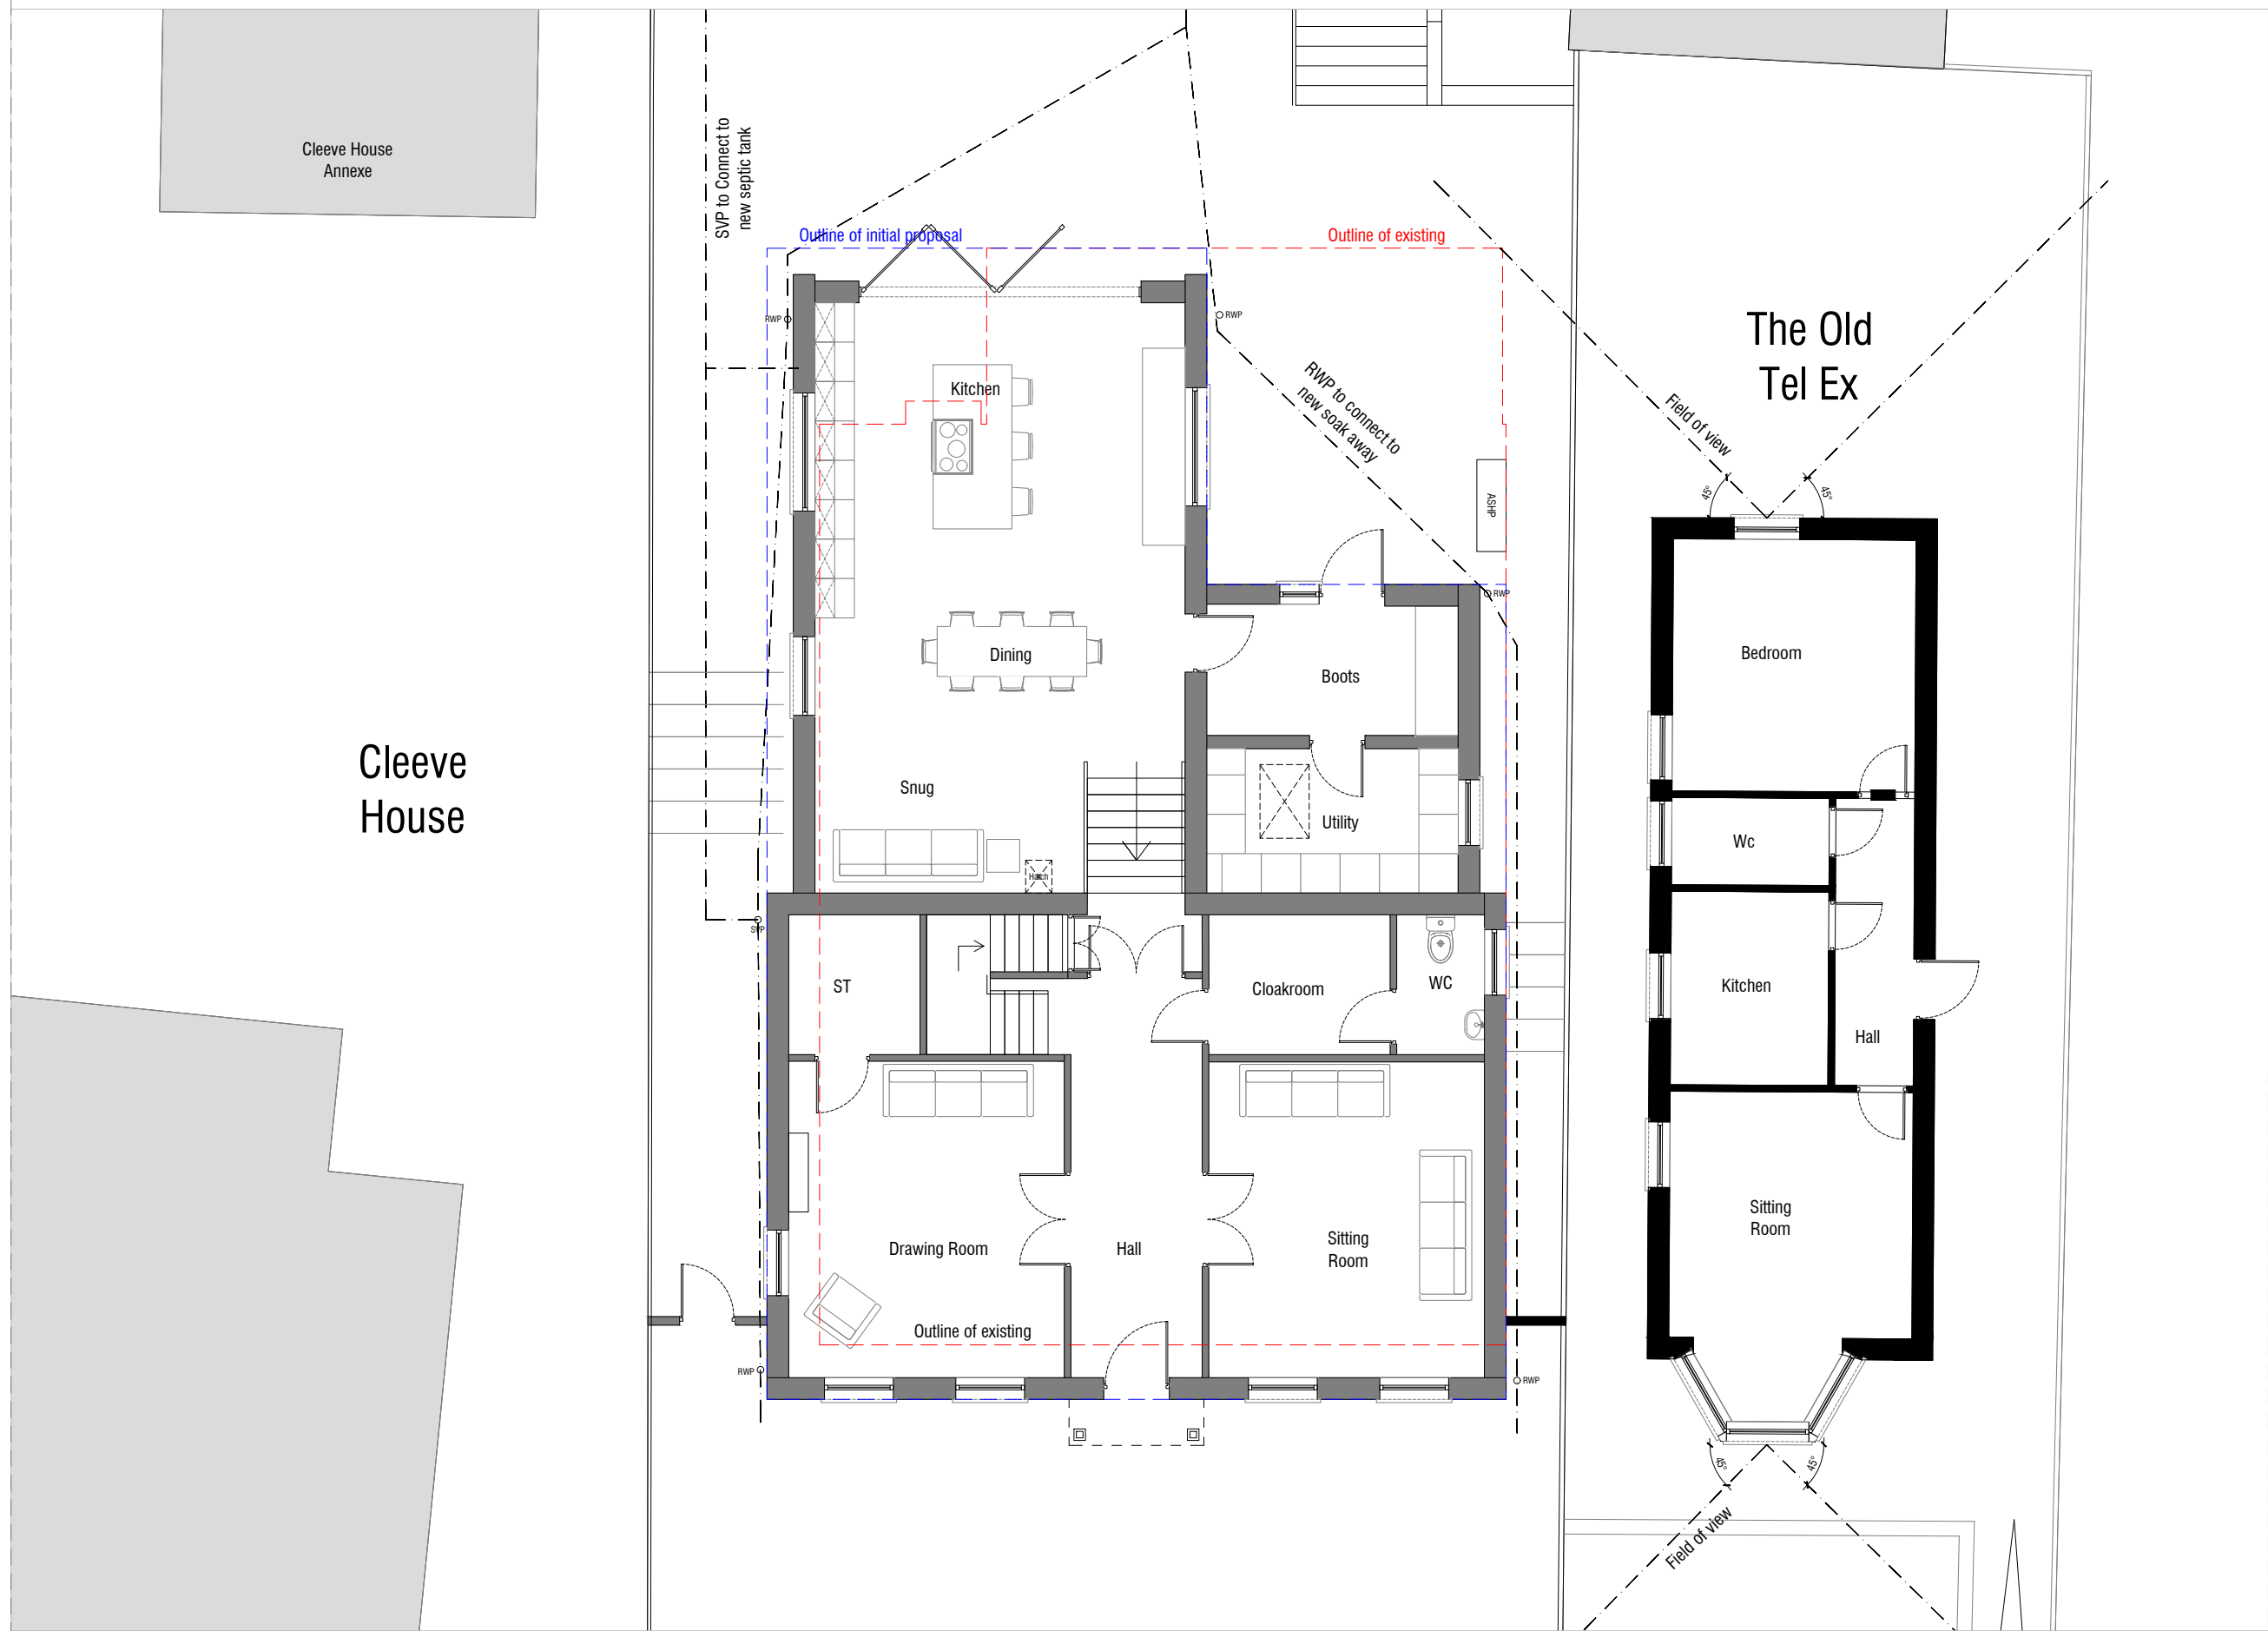

01 - Proposed Ground Floor and Lower Level Plan

Rev:	Date:	Revision History:
P8	20.08.26	Chimneys lowered, windows & materials amended
P7	12.08.26	Reduced Mass to Frontage
P6	09.08.26	Mass and material alterations
P5	13.05.26	Rear plan reduced 500mm and sides 400mm
P4	12.05.26	Rear plan reduced
P3	28.04.26	Hipped roof added
P2	26.02.26	Planning Issue
P1	22.01.26	Planning Issue

T: 01722 680 419
M: 07810 647 790
W: info@esdon-architecture.com

Project:
25-025
Cherry Bank

Designed by:	Name:	Date:	Checked:	Name:	Date:
Drawn By:	EE		Approved:	EE	

Scale: @A3
1:100
Status:
Planning

Drawing Title:
Proposed Ground Floor Plan

Drawing No:
10-100
Rev:
P8