


HIGH STREET

Proposed Ground
1 : 100

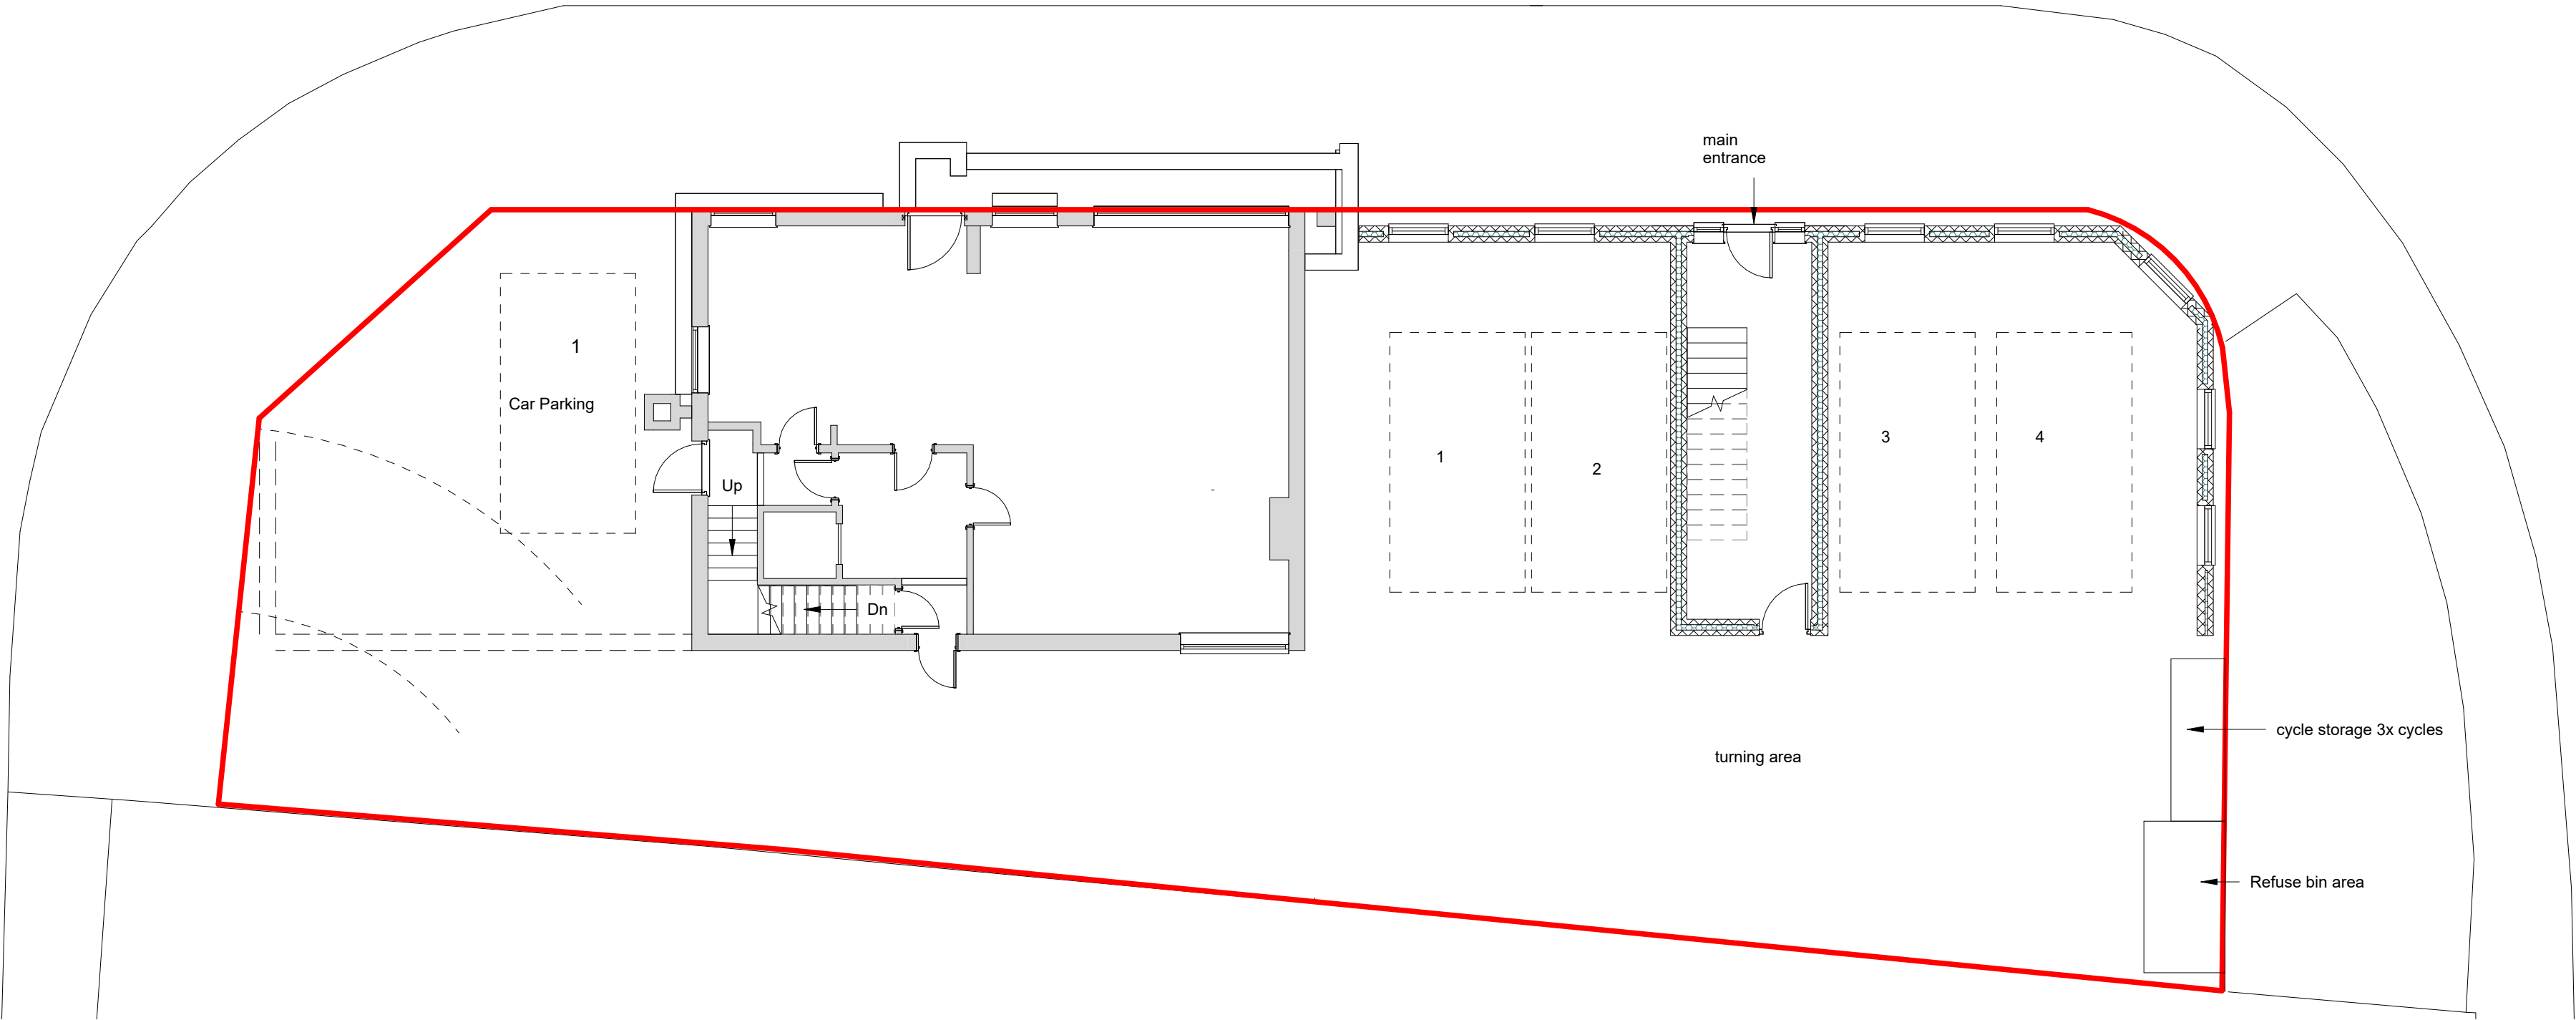

DK Building Designs Ltd

Architectural Designers
Planning / Building Consultants

22 Hullbridge Road
Rayleigh
Essex SS6 9NZ

Tel 01268 655700
www.dkbuildingdesigns.co.uk

DRG NO

4280-2

Date

July 2026

A1 size

Title

Side extension to form three self-contained flats
32 High Street
Westbury

Notes



All dimensions and or load-bearing walls to be checked and agreed on site as correct by contractor prior to commencement of works and ordering of materials. Any discrepancies to be reported to DK Building Designs prior to commencement of works. DK Building Designs will accept no responsibility for works commenced on site prior to planning approval (if relevant) and building control approval.

Plans are copyright and are not to be used without consent from DK Building Designs.


If applicable, clients / contractor to liaise with neighbours to abide with party wall act etc

All beam calculations (if applicable) as per seperate sheet. All stated spans of beams on calculation sheet are clear spans only between supports. Contractor to confirm all spans on site and if applicable to add end bearings prior to ordering. Beams to cover full length of padstones.


Scale Bars

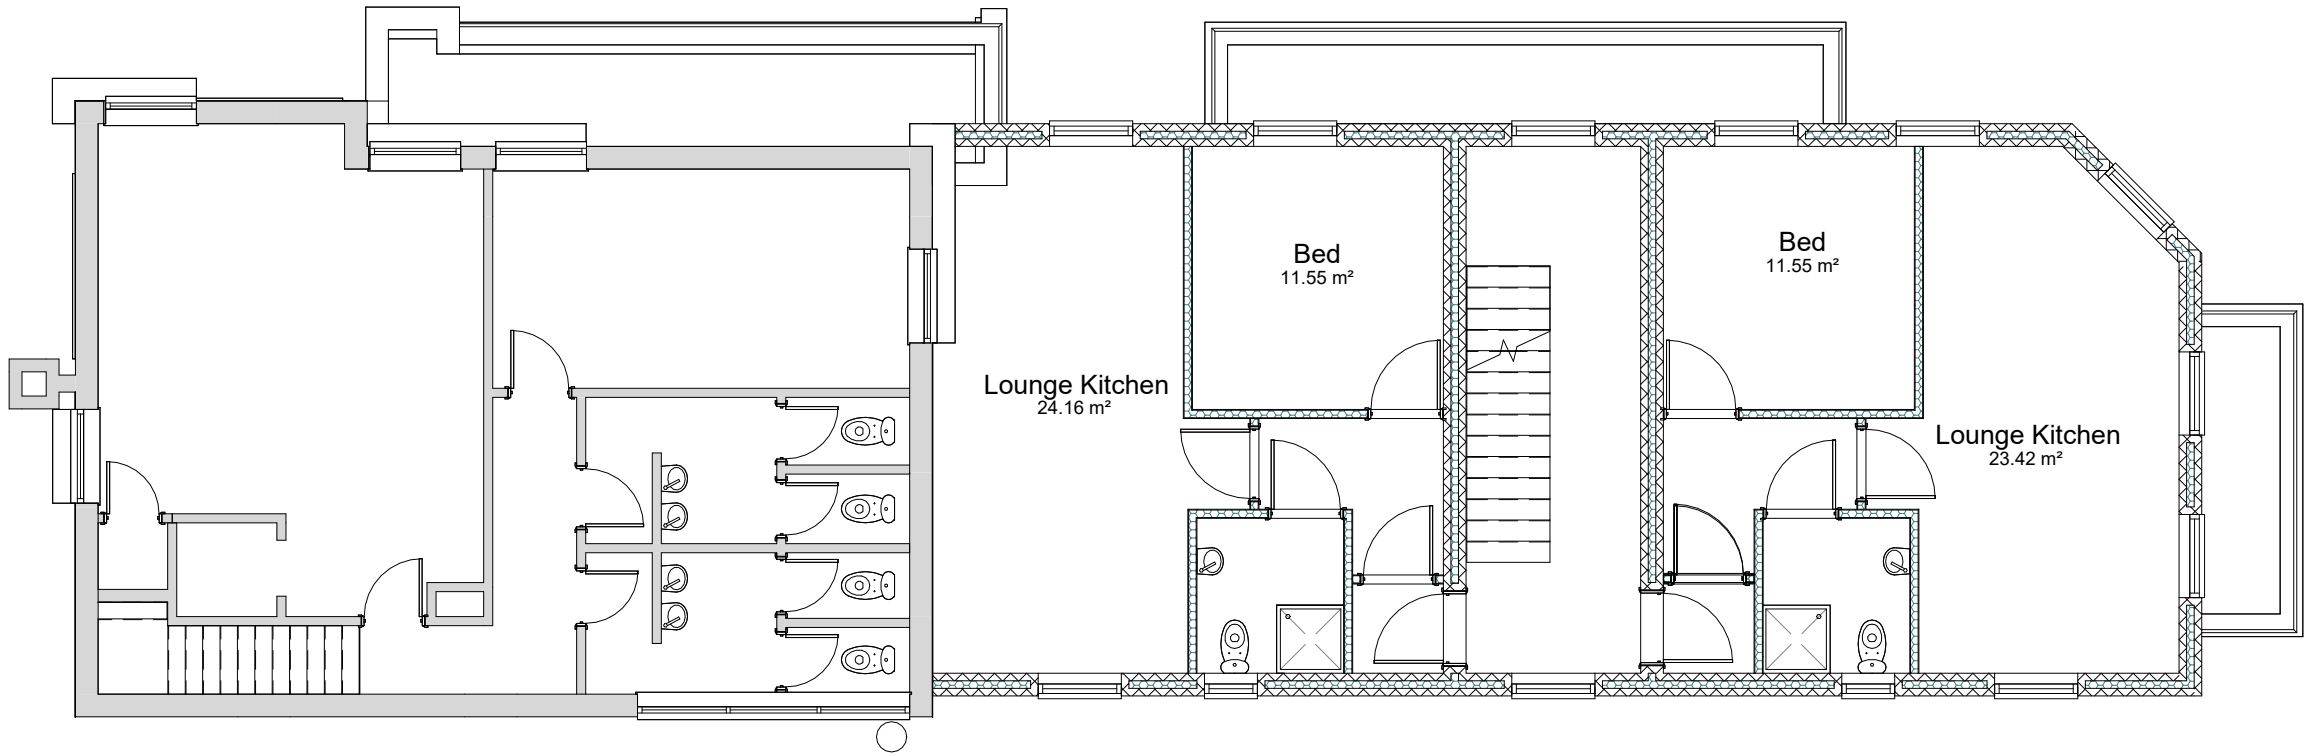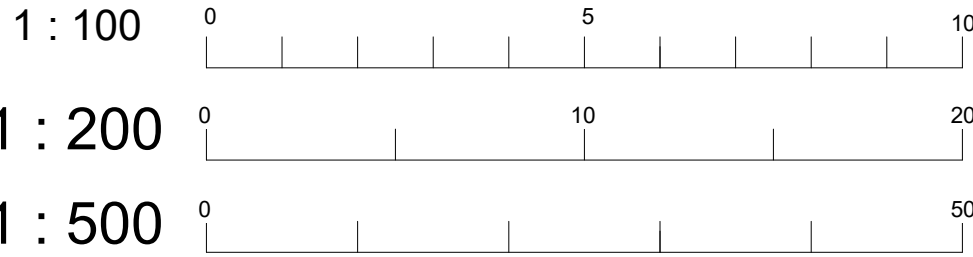

Proposed First
1 : 100

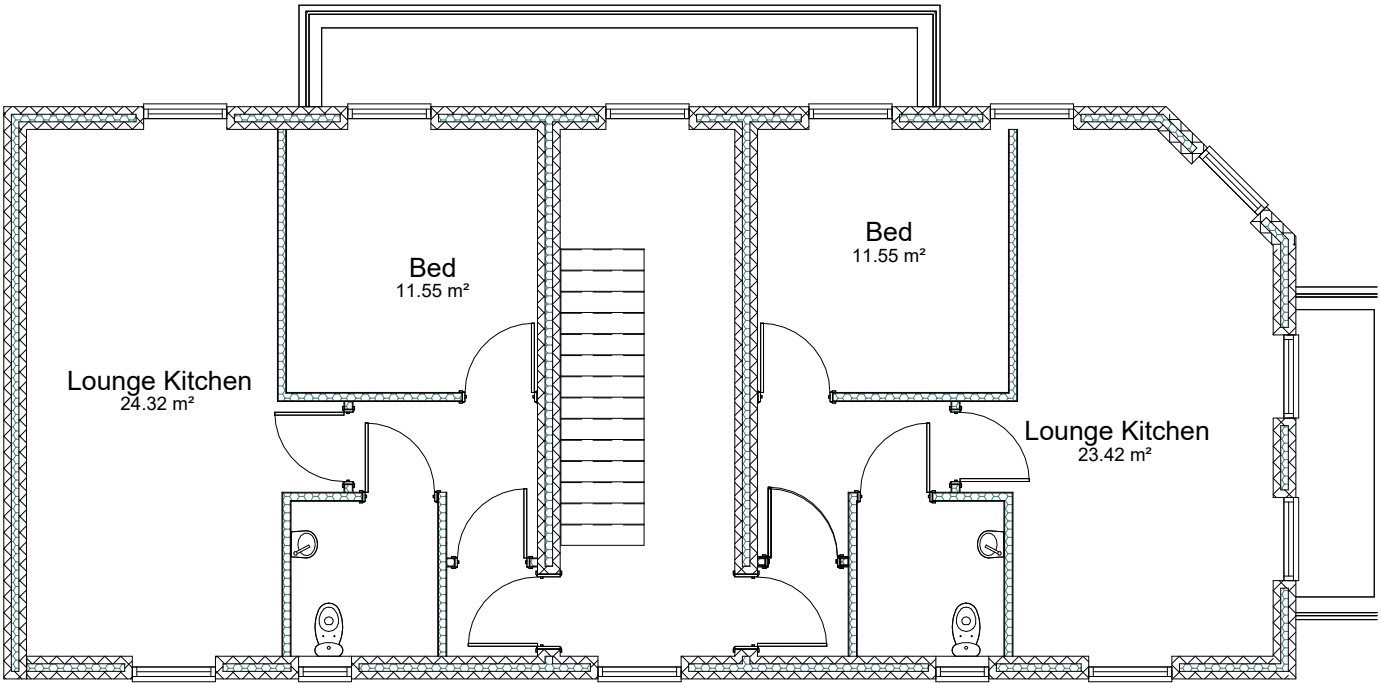

Proposed Second
1 : 100

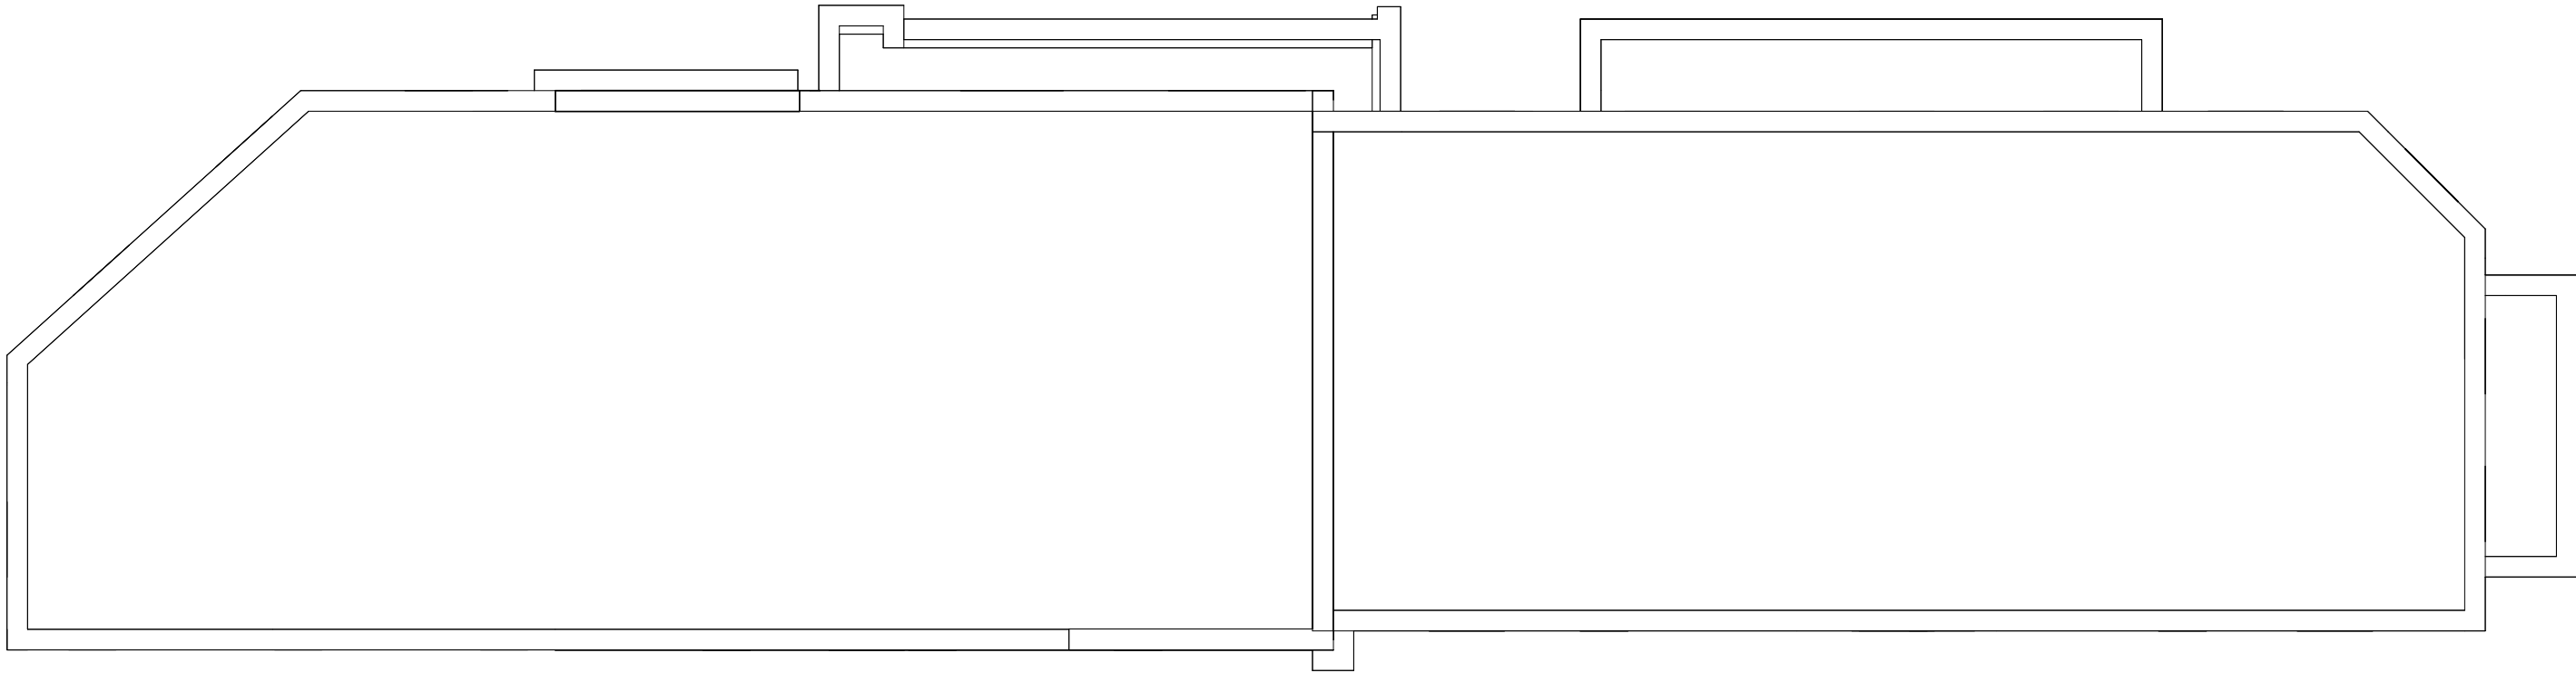

Proposed Roof Plan
1 : 100