


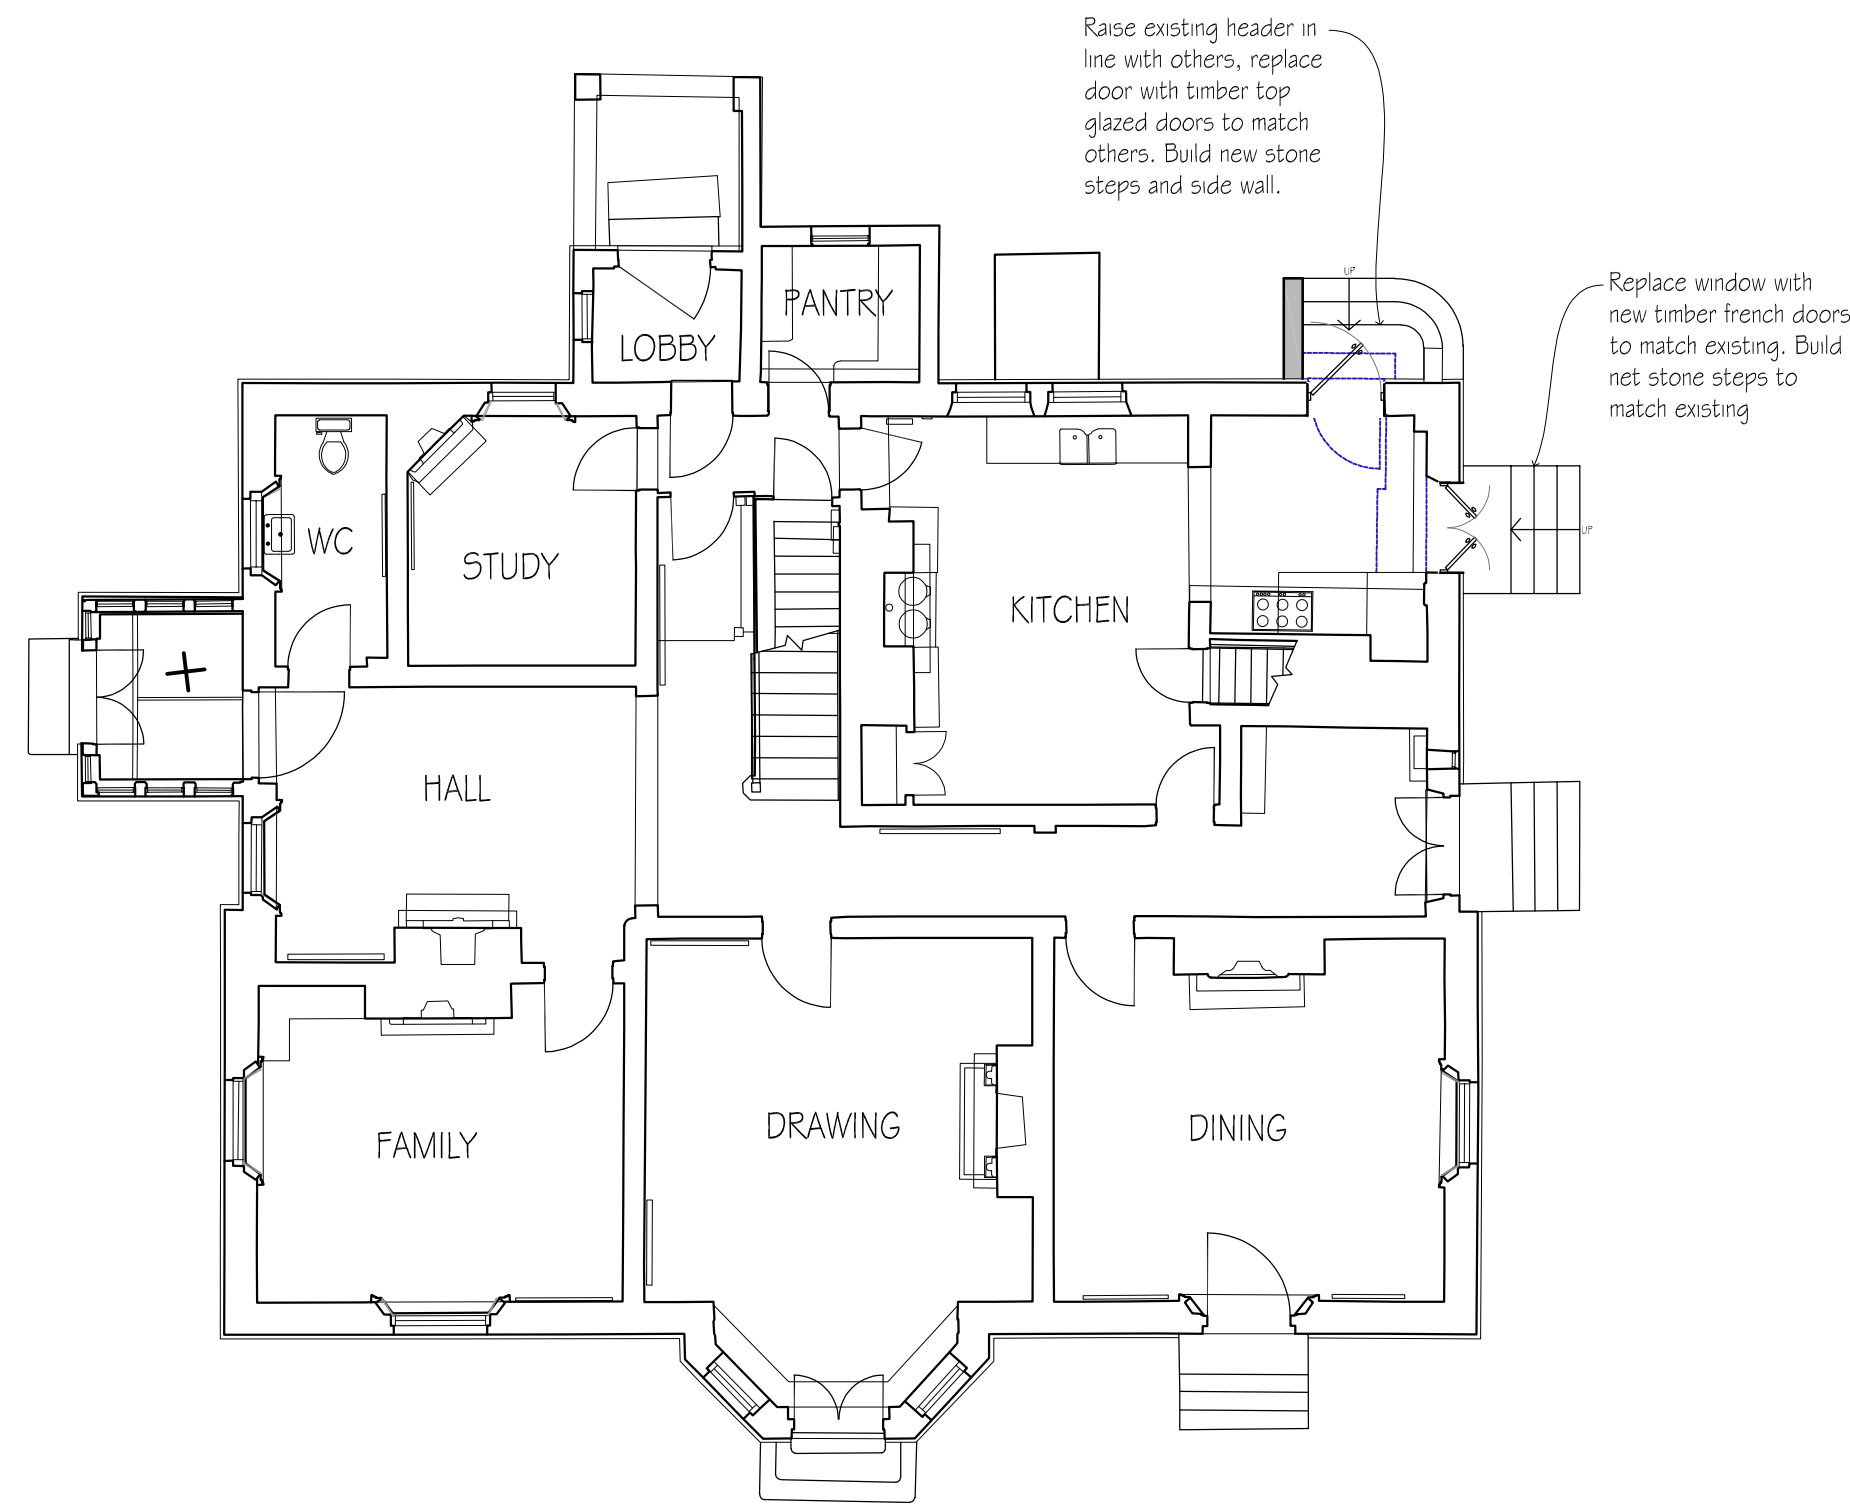


MAIN HOUSE GROUND FLOOR PLAN
1:100



PROPOSED EAST ELEVATION
1:100



PROPOSED NORTH ELEVATION
1:100

 

- KEY
- Existing Wall
 - New Wall
 - New or adjusted opening in existing wall
 - Wall to be demolished
 - Rooflight or ceiling feature

revisions	initial	date
-----------	---------	------

Contractors, Sub Contractors and Suppliers are to check all relevant dimensions and levels of site and buildings before commencing any shop drawings or building work.

This drawing is copyright and may not be reproduced in any part of form without the written consent of Fowler Architecture and Planning


project
THE OLD VICARAGE
Collingbourne Kingston

planning

drawing
Main House
Design Scheme

scale 1:100 @A1	drawn by AL	date May '26
--------------------	----------------	-----------------

251204 - 110	-
drawing no	rev

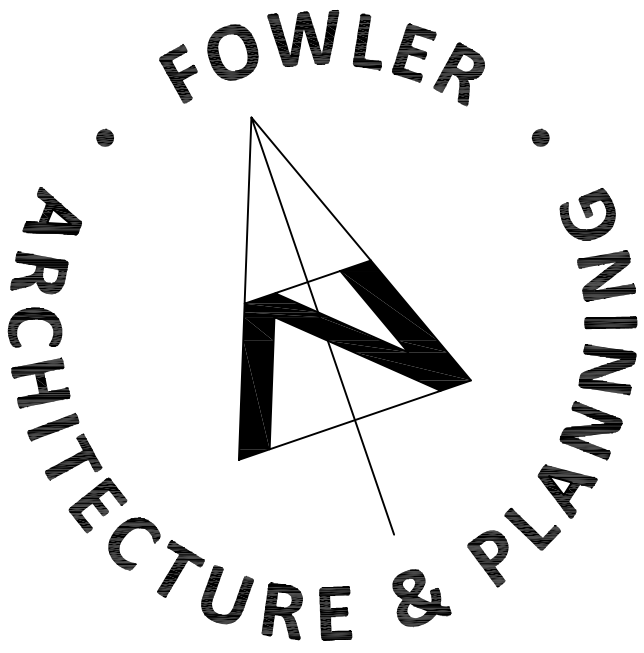

39 High Street
Pewsey
Wiltshire
SN9 5AF
tel (01672) 569444
fax (01672) 569488
enquiries@faap.co.uk