

General Notes

This drawing is copyright. It may not be reproduced or disclosed either wholly or in part without written consent from DALE ROBERTS DESIGN. All dimensions are to be checked on site prior to commencement of work. Figured dimensions are to be taken in preference to scaled dimensions. If in doubt ask DALE ROBERTS DESIGN.

This drawing could be subject to a Planning / Building Regulations application and should this be the case all works undertaken prior to approval are at the contractors / clients risk.

This drawing has received Planning approval dated:

This drawing has received Building Regulations approval dated:

EXTERNAL MATERIALS SCHEDULE (Cont)

CAT SLIDE DORMER EXTENSION (FIRST FLOOR)
Roof Structure: Metal standing seam (coloured zinc)

Dormer Walls: Metal standing seam cladding to match roof

Windows: Double glazed Anthracite grey aluminium frames

EXTERNAL PAVING & LANDSCAPING
Patio Surface: Natural stone or quality decorative paving to complement house

Steps & Balustrade: Natural stone treads with stained timber balustrade

Paths: To match patio surface or complementary paving material

EXTERNAL MATERIALS SCHEDULE

EXTENSION
Walls: Buff/brown multi facing brick to match existing - Mortar colour to match existing brickwork

Windows: Double glazed UPVC white

Bifold Doors: Double glazed white aluminium

Patio Doors: Double glazed white UPVC/aluminium

Pitched Roof (Kitchen/Utility/Boot Room): Concrete double roman grey or brown interlocking roof tiles

Roof Lights: Double glazed Anthracite grey aluminium frames with toughened glass

Fascias & Soffits: White UPVC

Rainwater Goods: UPVC white half round gutters and round downpipes to match existing

GARAGE
Walls: Buff/brown multi facing brick to match existing - Mortar colour to match existing brickwork same as main house

Pitched Roof: Concrete double roman grey or brown interlocking roof tiles to match house



Windows (Ground Floor): Double glazed UPVC white

Doors (Ground Floor): Double glazed white UPVC double doors to front

Bifold Doors (Rear): Double glazed white aluminium

Fascias & Soffits: White UPVC

Rainwater Goods: UPVC white half round gutters and round downpipes to match existing

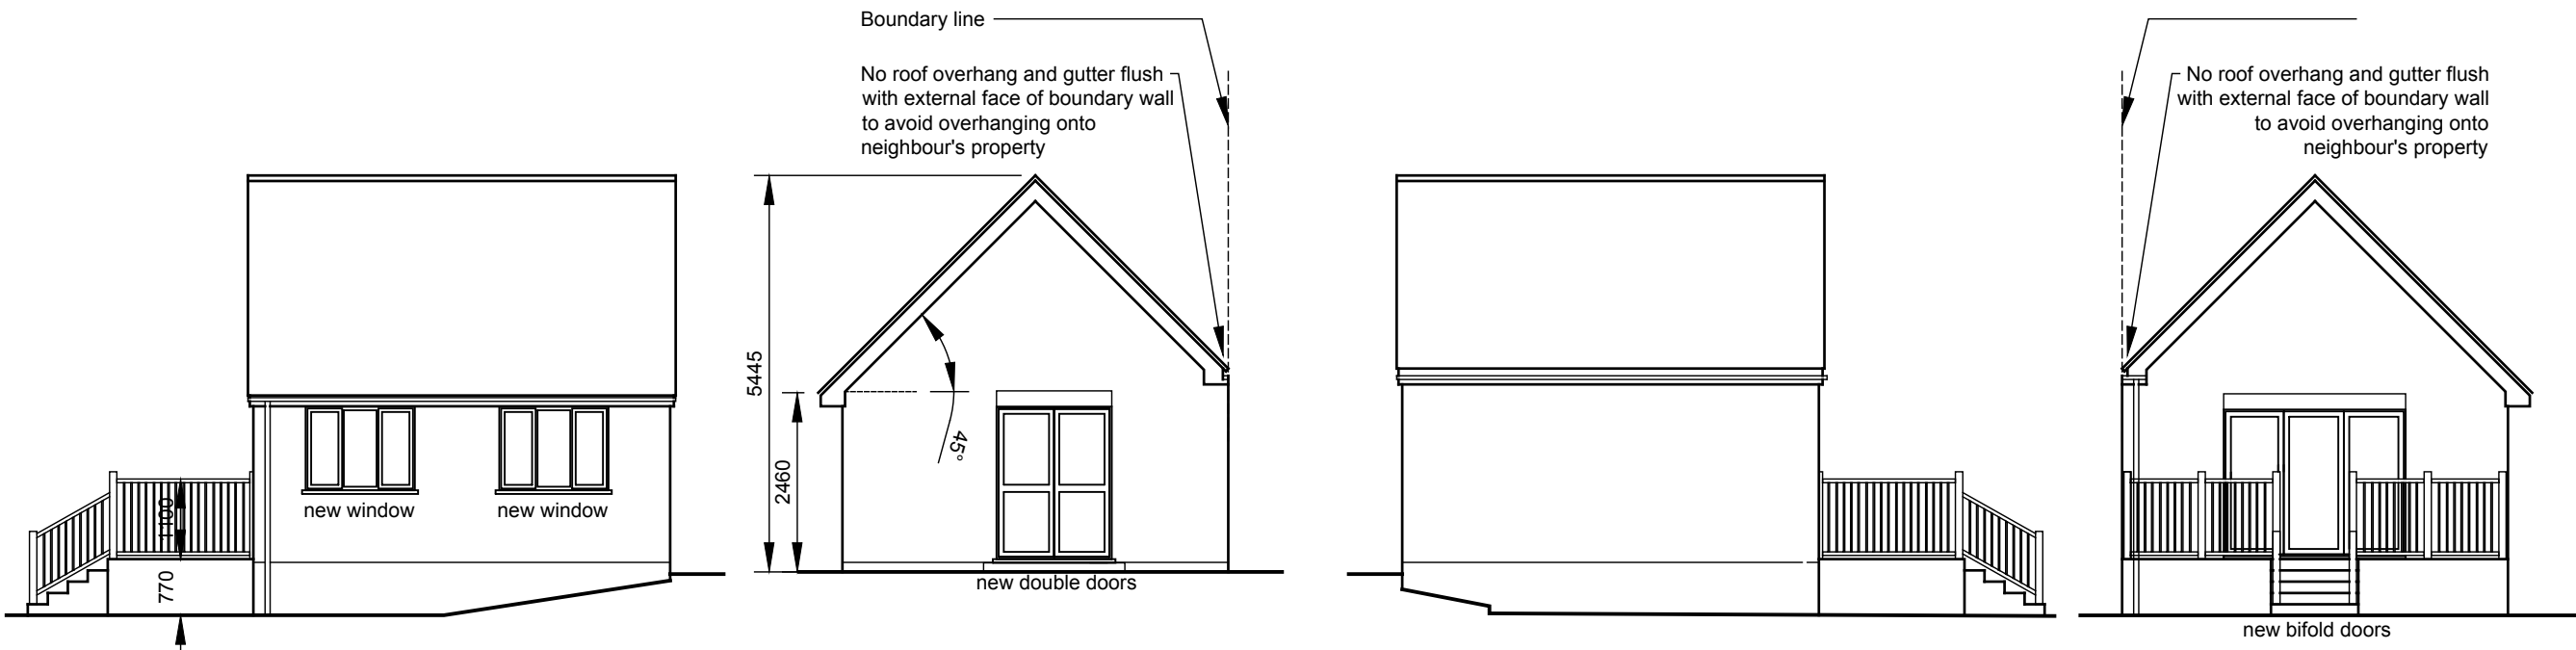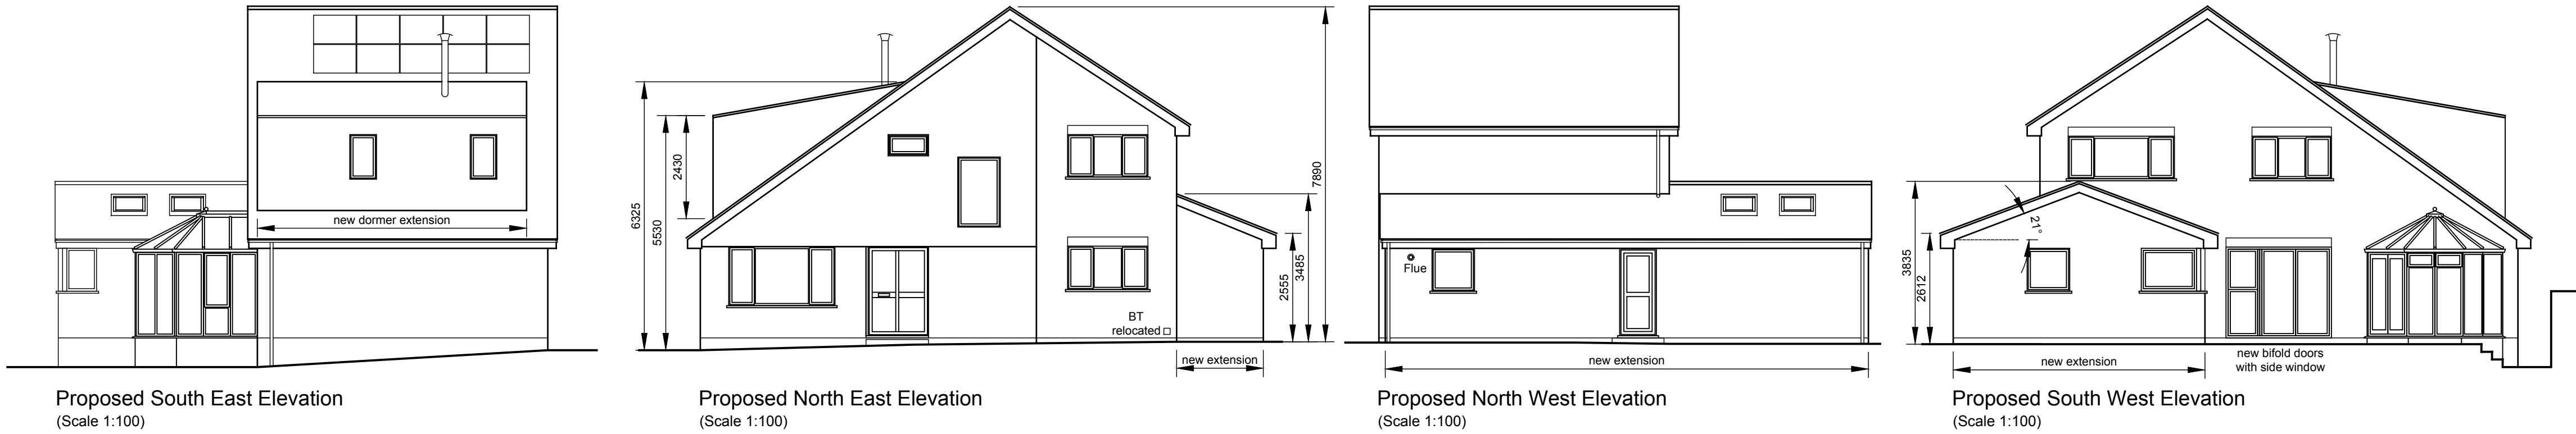


Proposed North West Elevation
(Scale 1:100)

Proposed North East Elevation
(Scale 1:100)

Proposed South East Elevation
(Scale 1:100)


Proposed South West Elevation
(Scale 1:100)

Garage

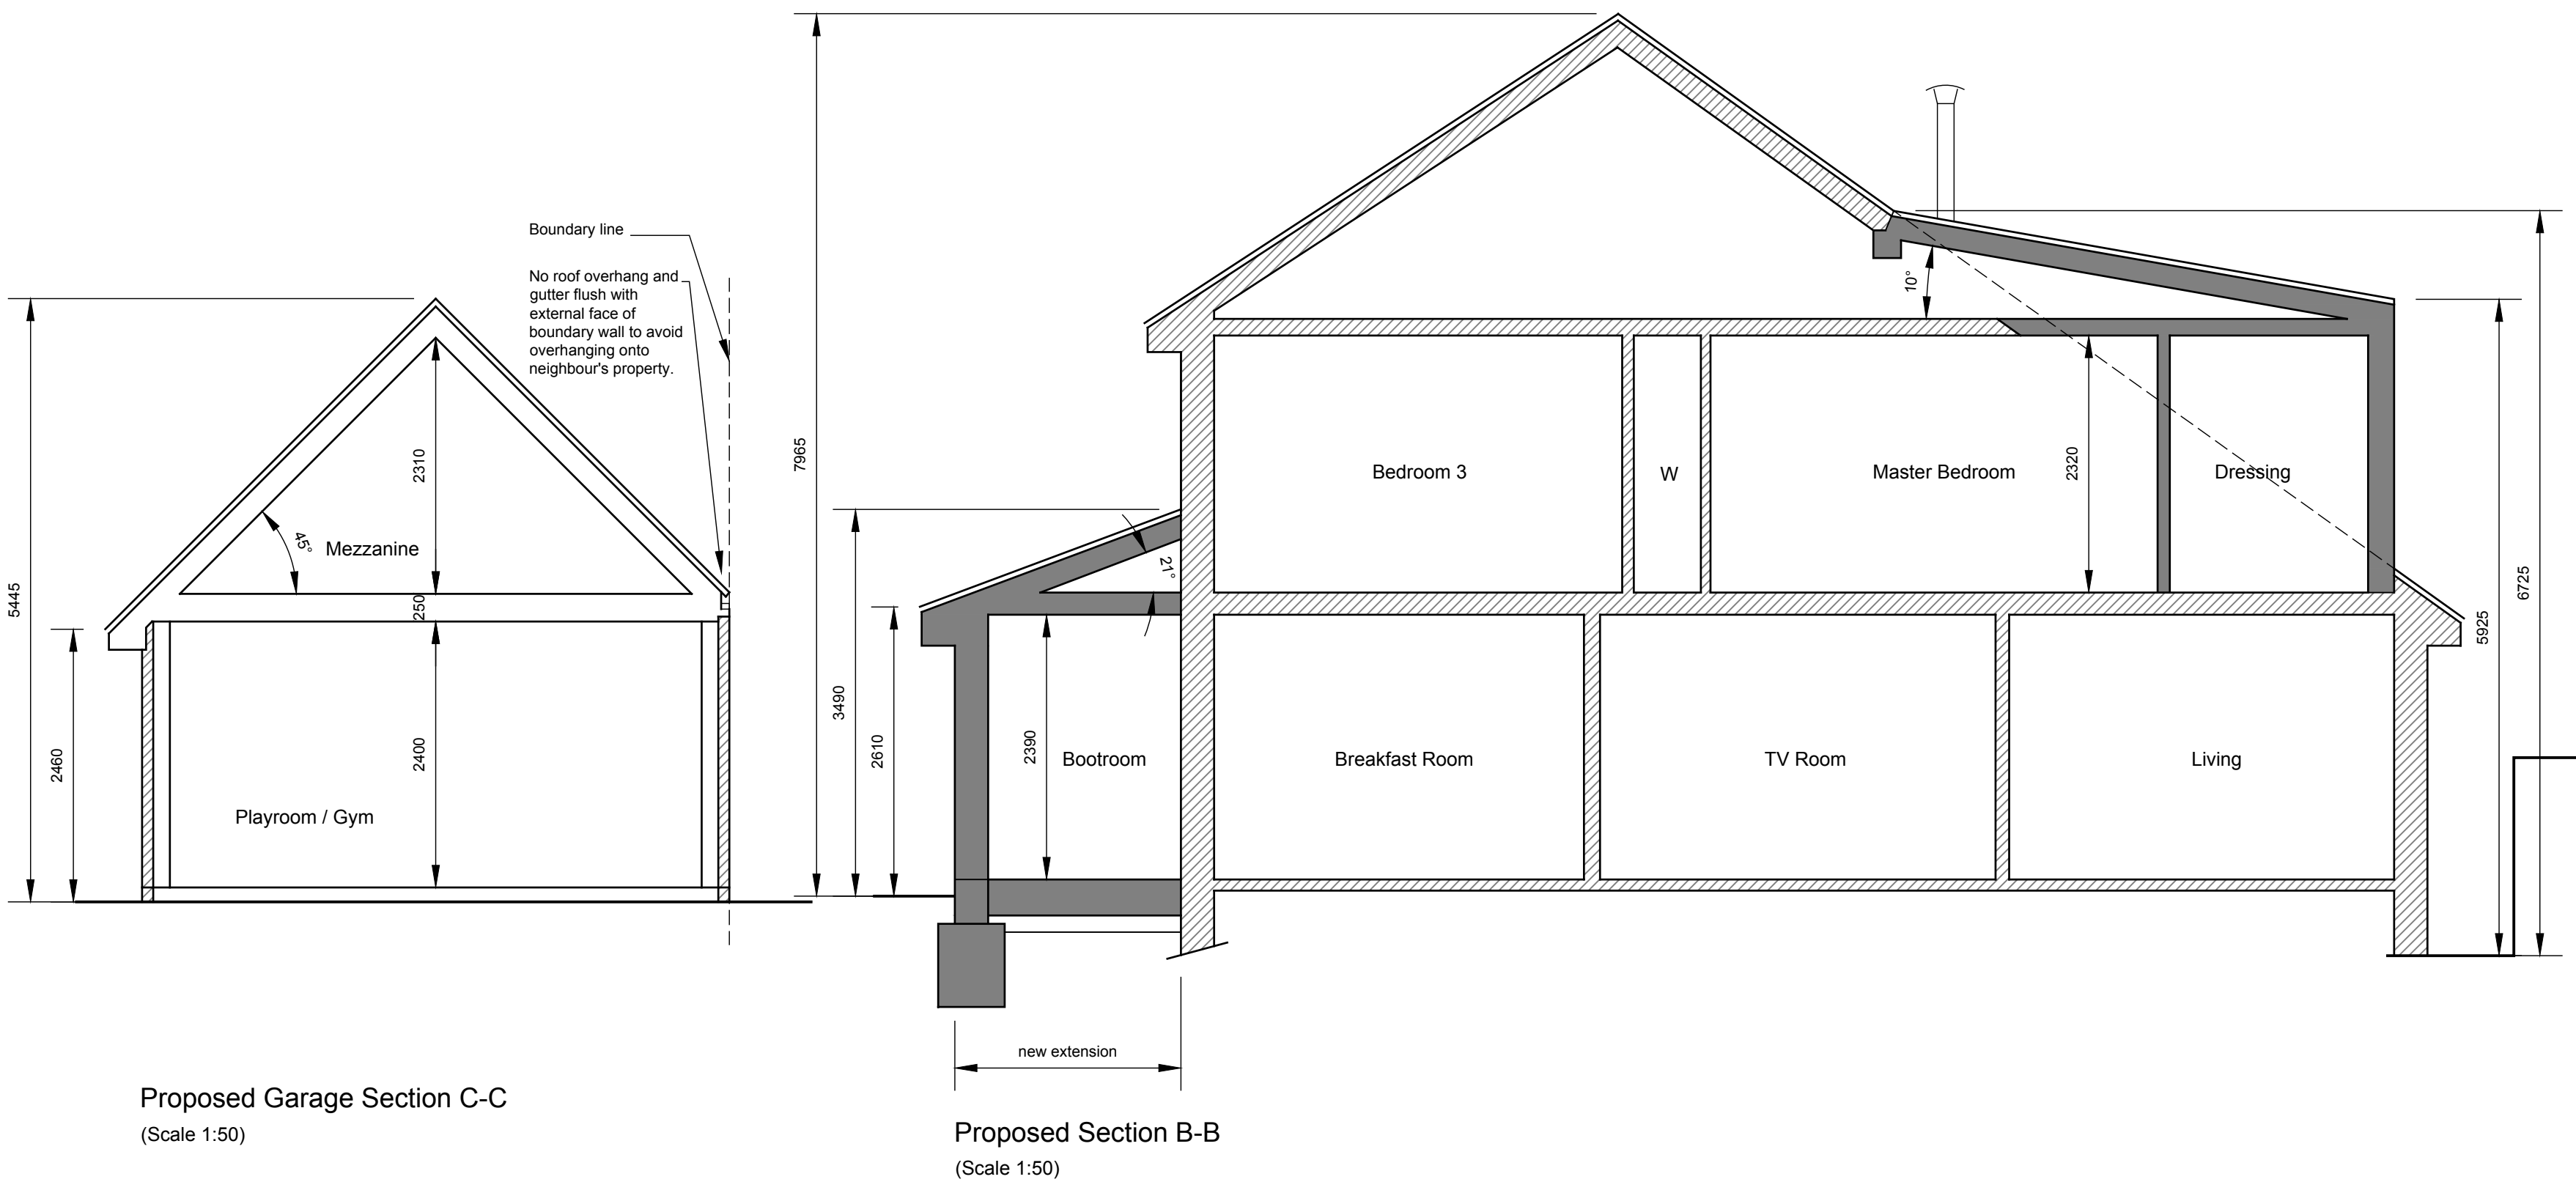


Proposed Garage Section C-C
(Scale 1:50)

Proposed Section B-B
(Scale 1:50)

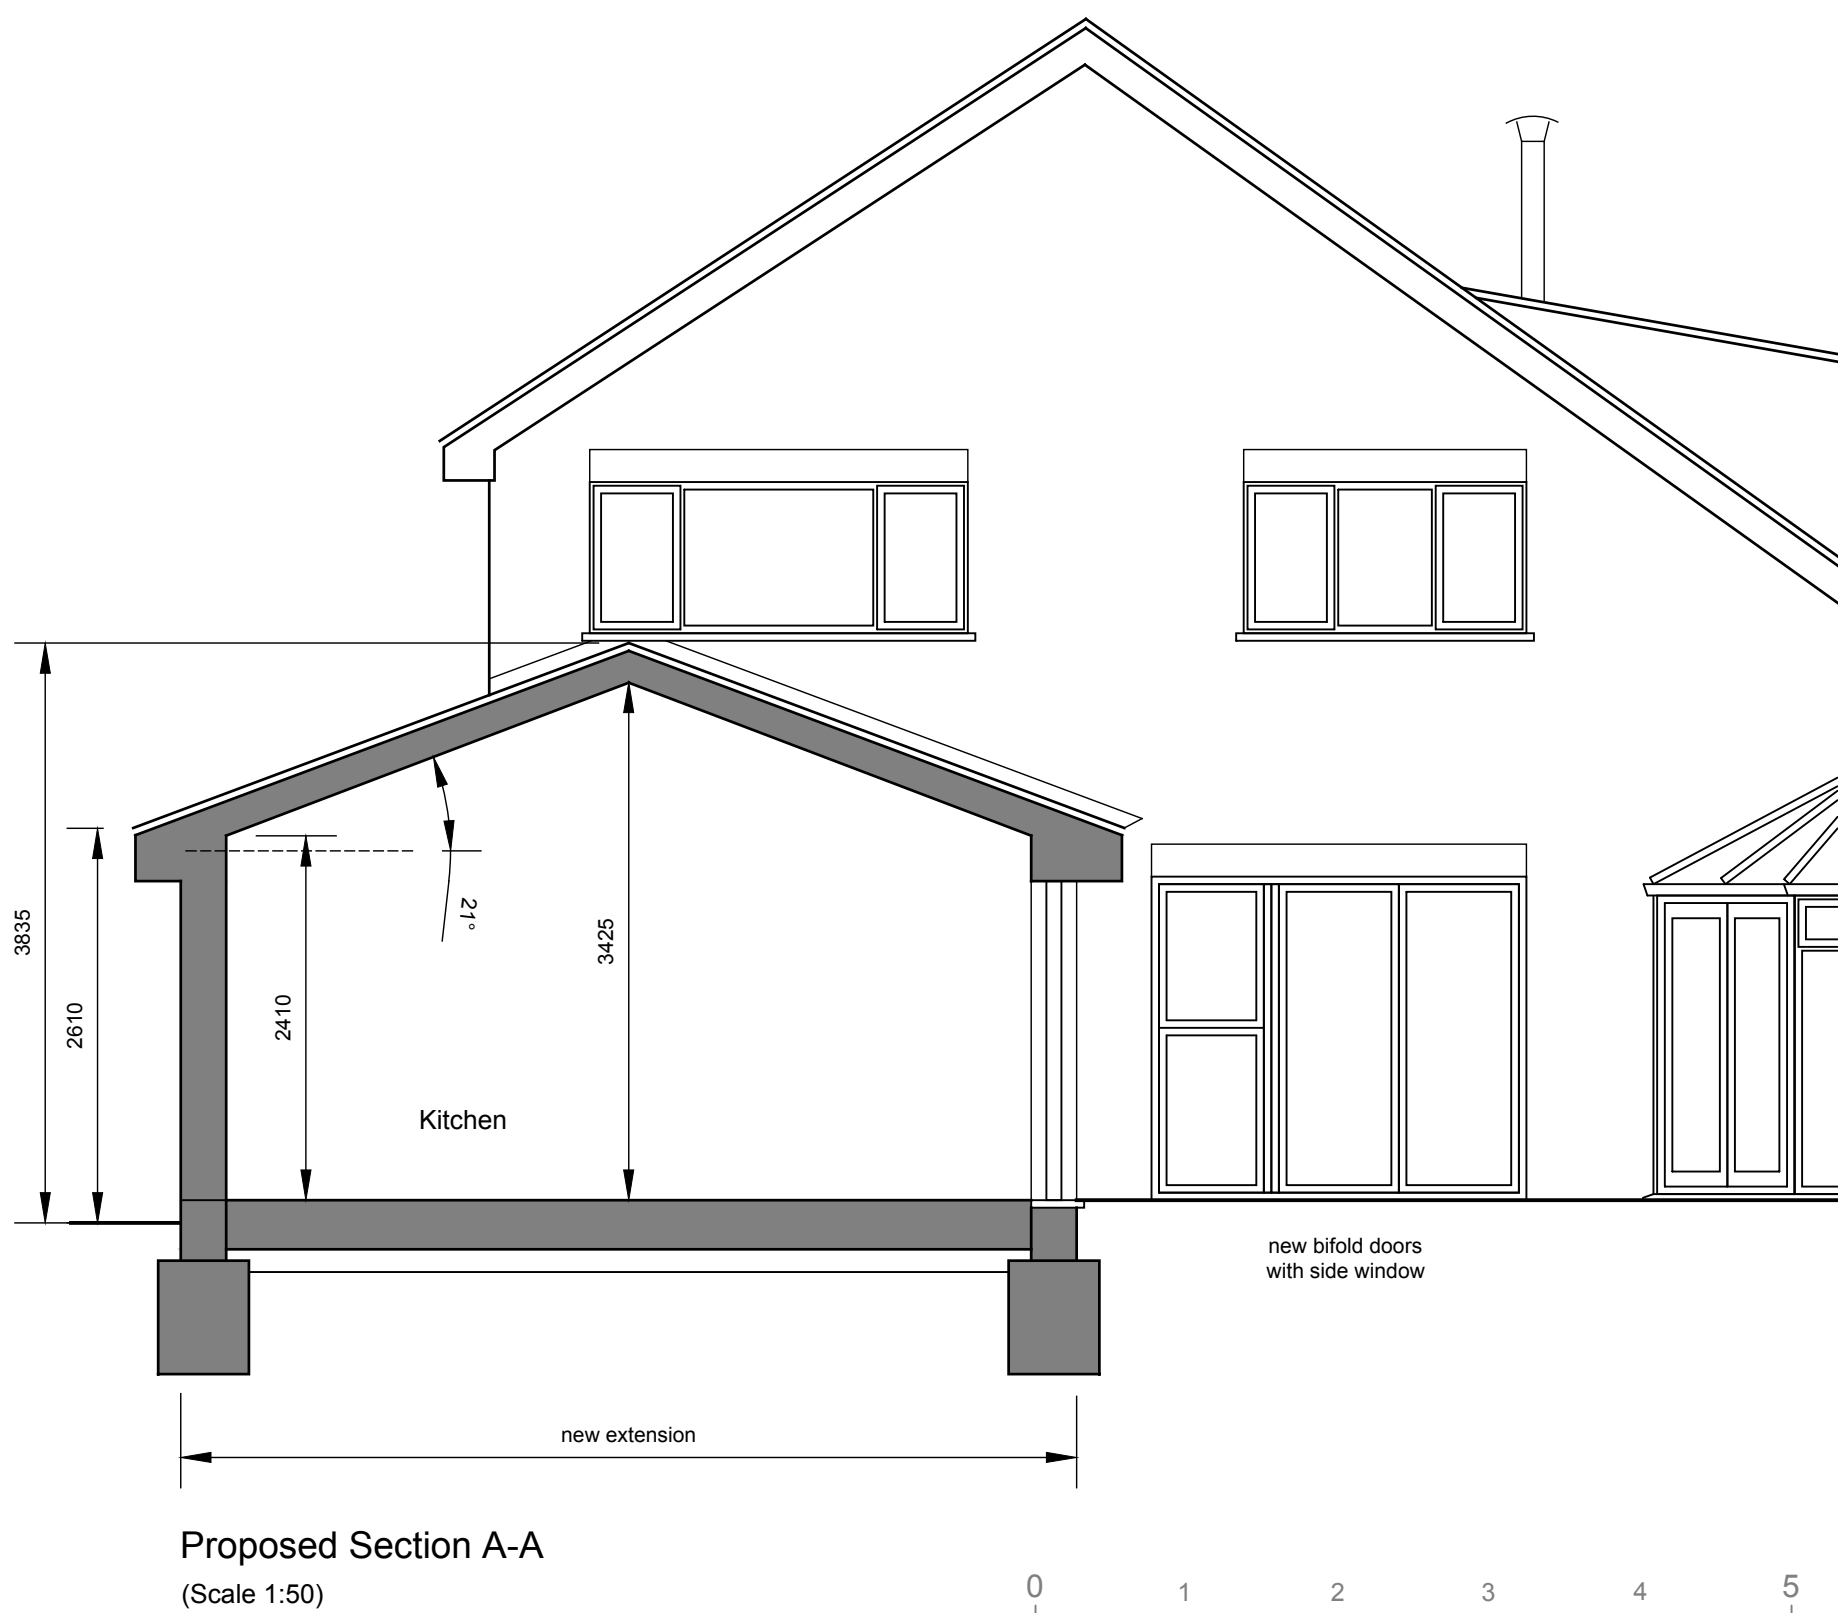

Proposed Section A-A
(Scale 1:50)

 

No.	Revisions	Date
-----	-----------	------

Client
TREVOR & LIZ KETLEY

Project
PROPOSED EXTENSION &
GARAGE CONV
58 THISTLEBARROW ROAD
SALISBURY
SP1 3RS

Drawing Title
PROPOSED ELEVATIONS & SECTIONS



The Studio 22 Brickley Lane Devizes Wiltshire SN10 3BQ T 01380 819900 E info@drdesigns.co.uk W www.drdesigns.co.uk	Scale 1:100@A1	Date AUG 26
Drawn LAR	Checked	
Drawing No. 25021 / P101		