



THIS DRAWING IS COPYRIGHT
Contractor must take site sizes

Any discrepancies between the
drawing and site conditions
should be reported to the
Principal Designer

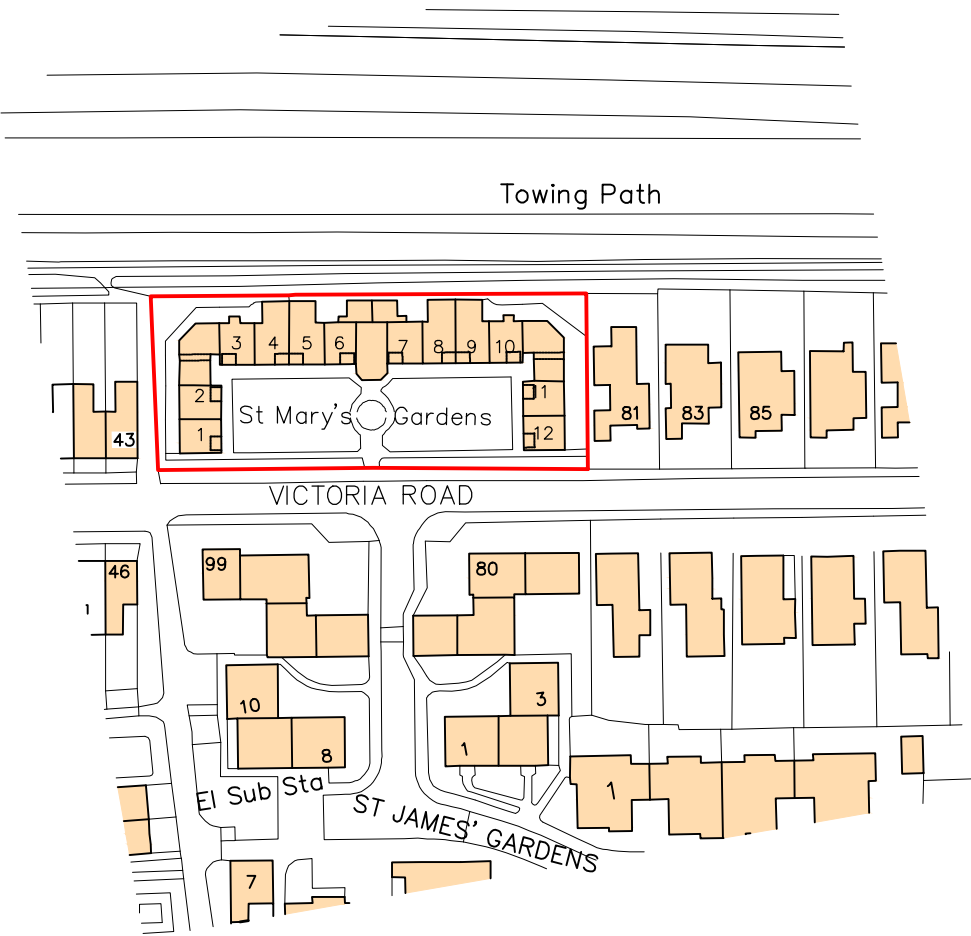

LOCATION PLAN
Scale 1:1250

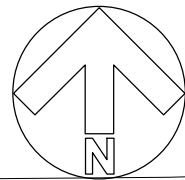

PHOTOGRAPH 1
East and South elevations



PHOTOGRAPH 2
West and South elevations



PHOTOGRAPH 3
Type 1 window
(Timber frame with metal single
glazed leaded lights)



PHOTOGRAPH 4
Type 2 window
(Replacement 1950s/60s metal
single glazed leaded lights)



PHOTOGRAPH 5
Type 3 window
(Replacement timber single
glazed leaded lights)


Window Types

(Refer to Photographs 3-7)

Window Reference	Existing Window Type	Opening Size (mm)	Proposed Opening Style	Proposed Glazing
W1,W4,W41,W44	Type 3	930 x 860	Side hung	Double glazed with leaded comes
W2,W3,W42,W43	Type 1	1800 x 1330	Side hung + Top hung	Double glazed with leaded comes
W5,W6,W39,W40	Type 5	1200 x 1030	Side hung + Top hung	Double glazed with leaded comes
W7,W14,W15,W22, W23,W30,W31,W38	Type 4	360 x 720	Side hung	Double glazed with leaded comes
W8,W9,W10,W11, W12,W13,W16,W17 W18,W19,W20,W21, W24,W25,W26,W27, W28,W29,W32,W33, W34,W35,W36,W37	Type 2	510 x 1210	Side hung + Top hung	Double glazed with leaded comes


Note:

Proposed windows to comprise Alitherm flush casement black coated aluminium windows with leaded comes (between double glazing) to match the existing. Proposed window opening styles to match existing.

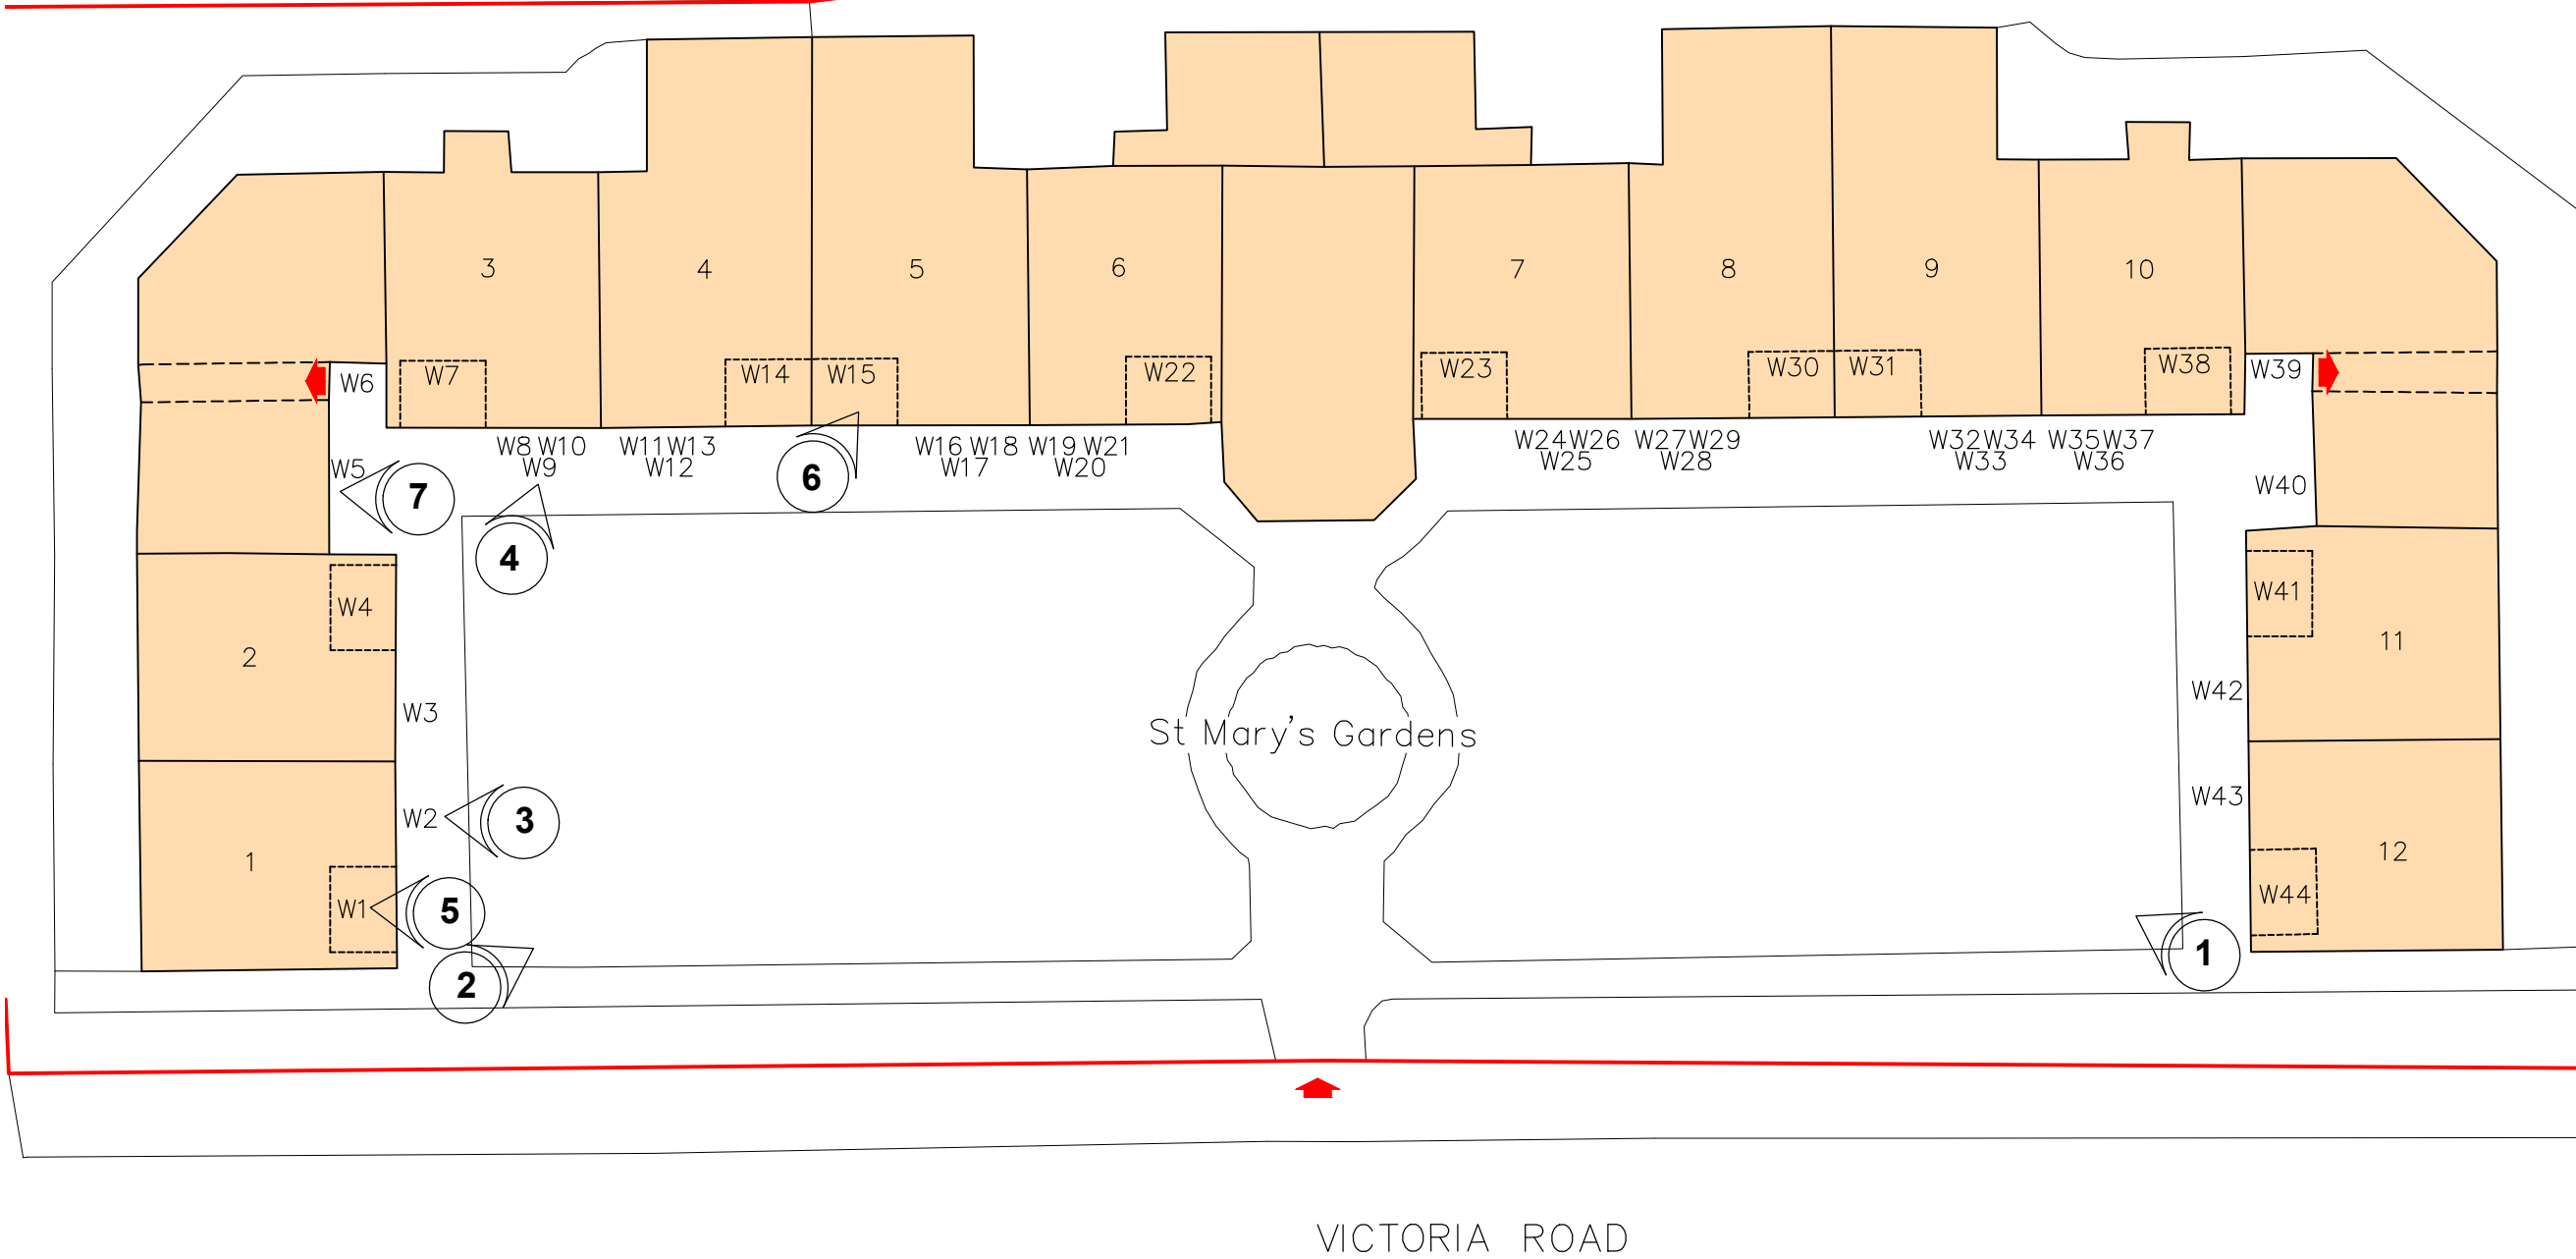


EXISTING
BLOCK PLAN
Scale 1:200


KEY:
Access

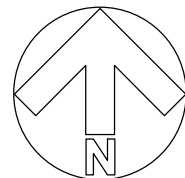

PHOTOGRAPH 8
Proposed Heritage double glazed Aluminum
windows with leaded comes between
glazing. (colour to match existing)

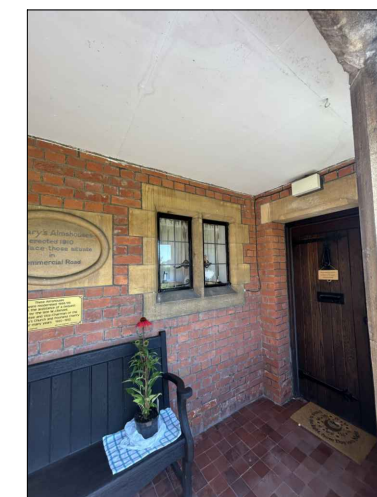

PHOTOGRAPH 6
Type 4 window
(Original metal single
glazed leaded lights)

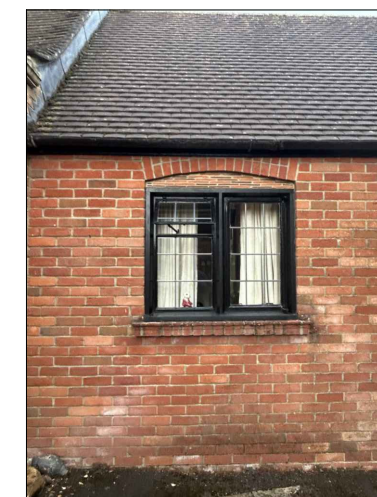

PHOTOGRAPH 7
Type 5 window
(Replacement timber single
glazed leaded lights)

1 Viewpoint of photographs

0 2m 4m 6m 8m 10m 12m

Scale bar (1:200)

0 25m 50m 75m

Scale bar (1:1250)

A	20/08/26	- Dimmensions/glazing pattern/opening style indicated. - Red line added.	JG
Rev.	Date		Init

CLIENT
CHURCH AND POOR LANDS CHARITY
ST MARY'S GARDENS,
VICTORIA ROAD, DEVIZES

PROJECT
**WINDOW/DOOR
REPLACEMENTS**

DRAWING
**LOCATION PLAN, EXISTING
BLOCK PLAN AND PHOTOGRAPHS**

DRAWN: JG	Date: 26/06/2026	Scale: AS STATED @ A2
Drawing number: 4316-20	Rev. A	

DOLMAN
ARCHITECTURAL DESIGNERS BUILDING SURVEYORS
COST CONSULTANTS CDM PRINCIPAL DESIGNERS
Sussex House
Bath Road
Devizes
Wiltshire SN10 2AF
Tel: 01380 729456
Web: www.dolmansurveyors.co.uk
Email: info@dolmansurveyors.co.uk