



EXISTING  
SOUTH ELEVATION  
Scale 1:100





EXISTING  
WEST ELEVATION  
Scale 1:100




EXISTING  
EAST ELEVATION  
Scale 1:100

PROPOSED  
HEAD DETAIL  
Scale 1:2

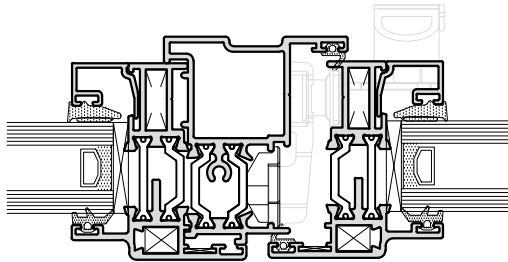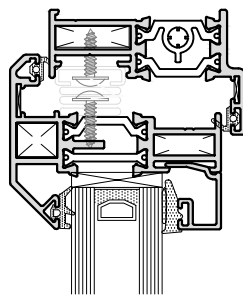

PROPOSED  
MULLION DETAIL  
Scale 1:2


PROPOSED  
CILL DETAIL  
Scale 1:2

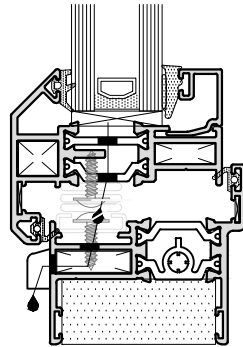


PROPOSED  
SOUTH ELEVATION  
Scale 1:100




PROPOSED  
WEST ELEVATION  
Scale 1:100

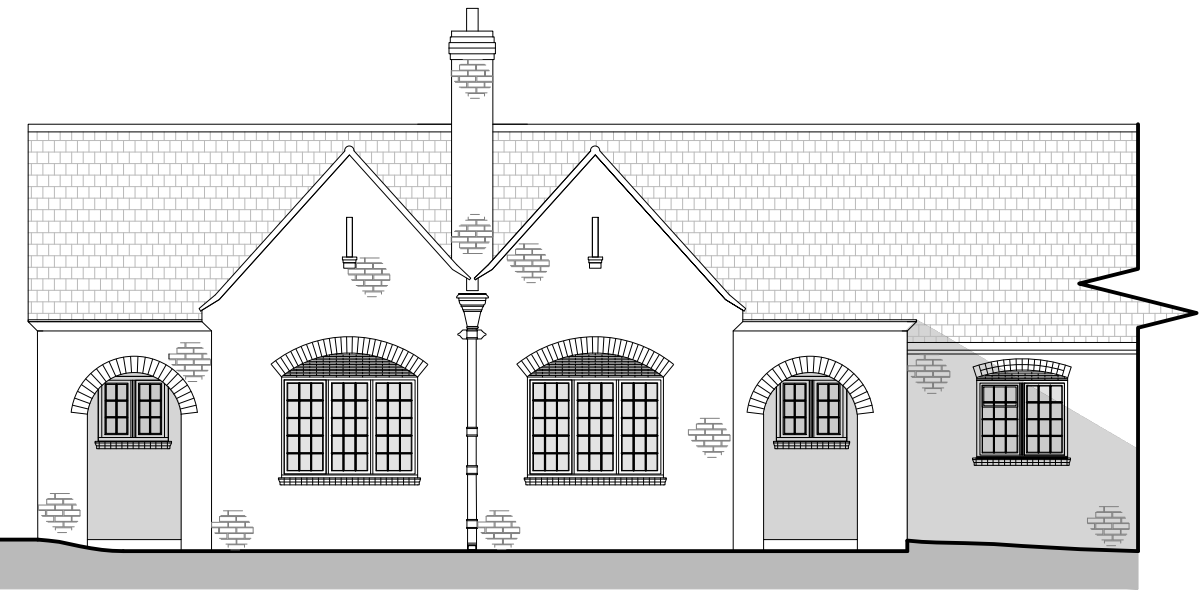

PROPOSED  
EAST ELEVATION  
Scale 1:100

 

Scale bar (1:2)

 

Scale bar (1:100)

| Rev. | Date | Init |
|------|------|------|
|      |      |      |

CLIENT  
**CHURCH AND POOR LANDS CHARITY**  
ST MARY'S GARDENS,  
VICTORIA ROAD, DEVIZES

PROJECT  
**WINDOW/DOOR  
REPLACEMENTS**

DRAWING  
**EXISTING AND PROPOSED  
ELEVATIONS**

|                                   |                     |                      |
|-----------------------------------|---------------------|----------------------|
| DRAWN:<br>JG                      | Date:<br>26/06/2026 | Scale:<br>1:100 @ A2 |
| Drawing number:<br><b>4316-21</b> | Rev.                |                      |

**DOLMAN**  
ARCHITECTURAL DESIGNERS BUILDING SURVEYORS  
COST CONSULTANTS CDM PRINCIPAL DESIGNERS  
Sussex House  
Bath Road  
Devizes  
Wiltshire SN10 2AF  
Tel: 01380 729456  
Web: www.dolmansurveyors.co.uk  
Email: info@dolmansurveyors.co.uk