



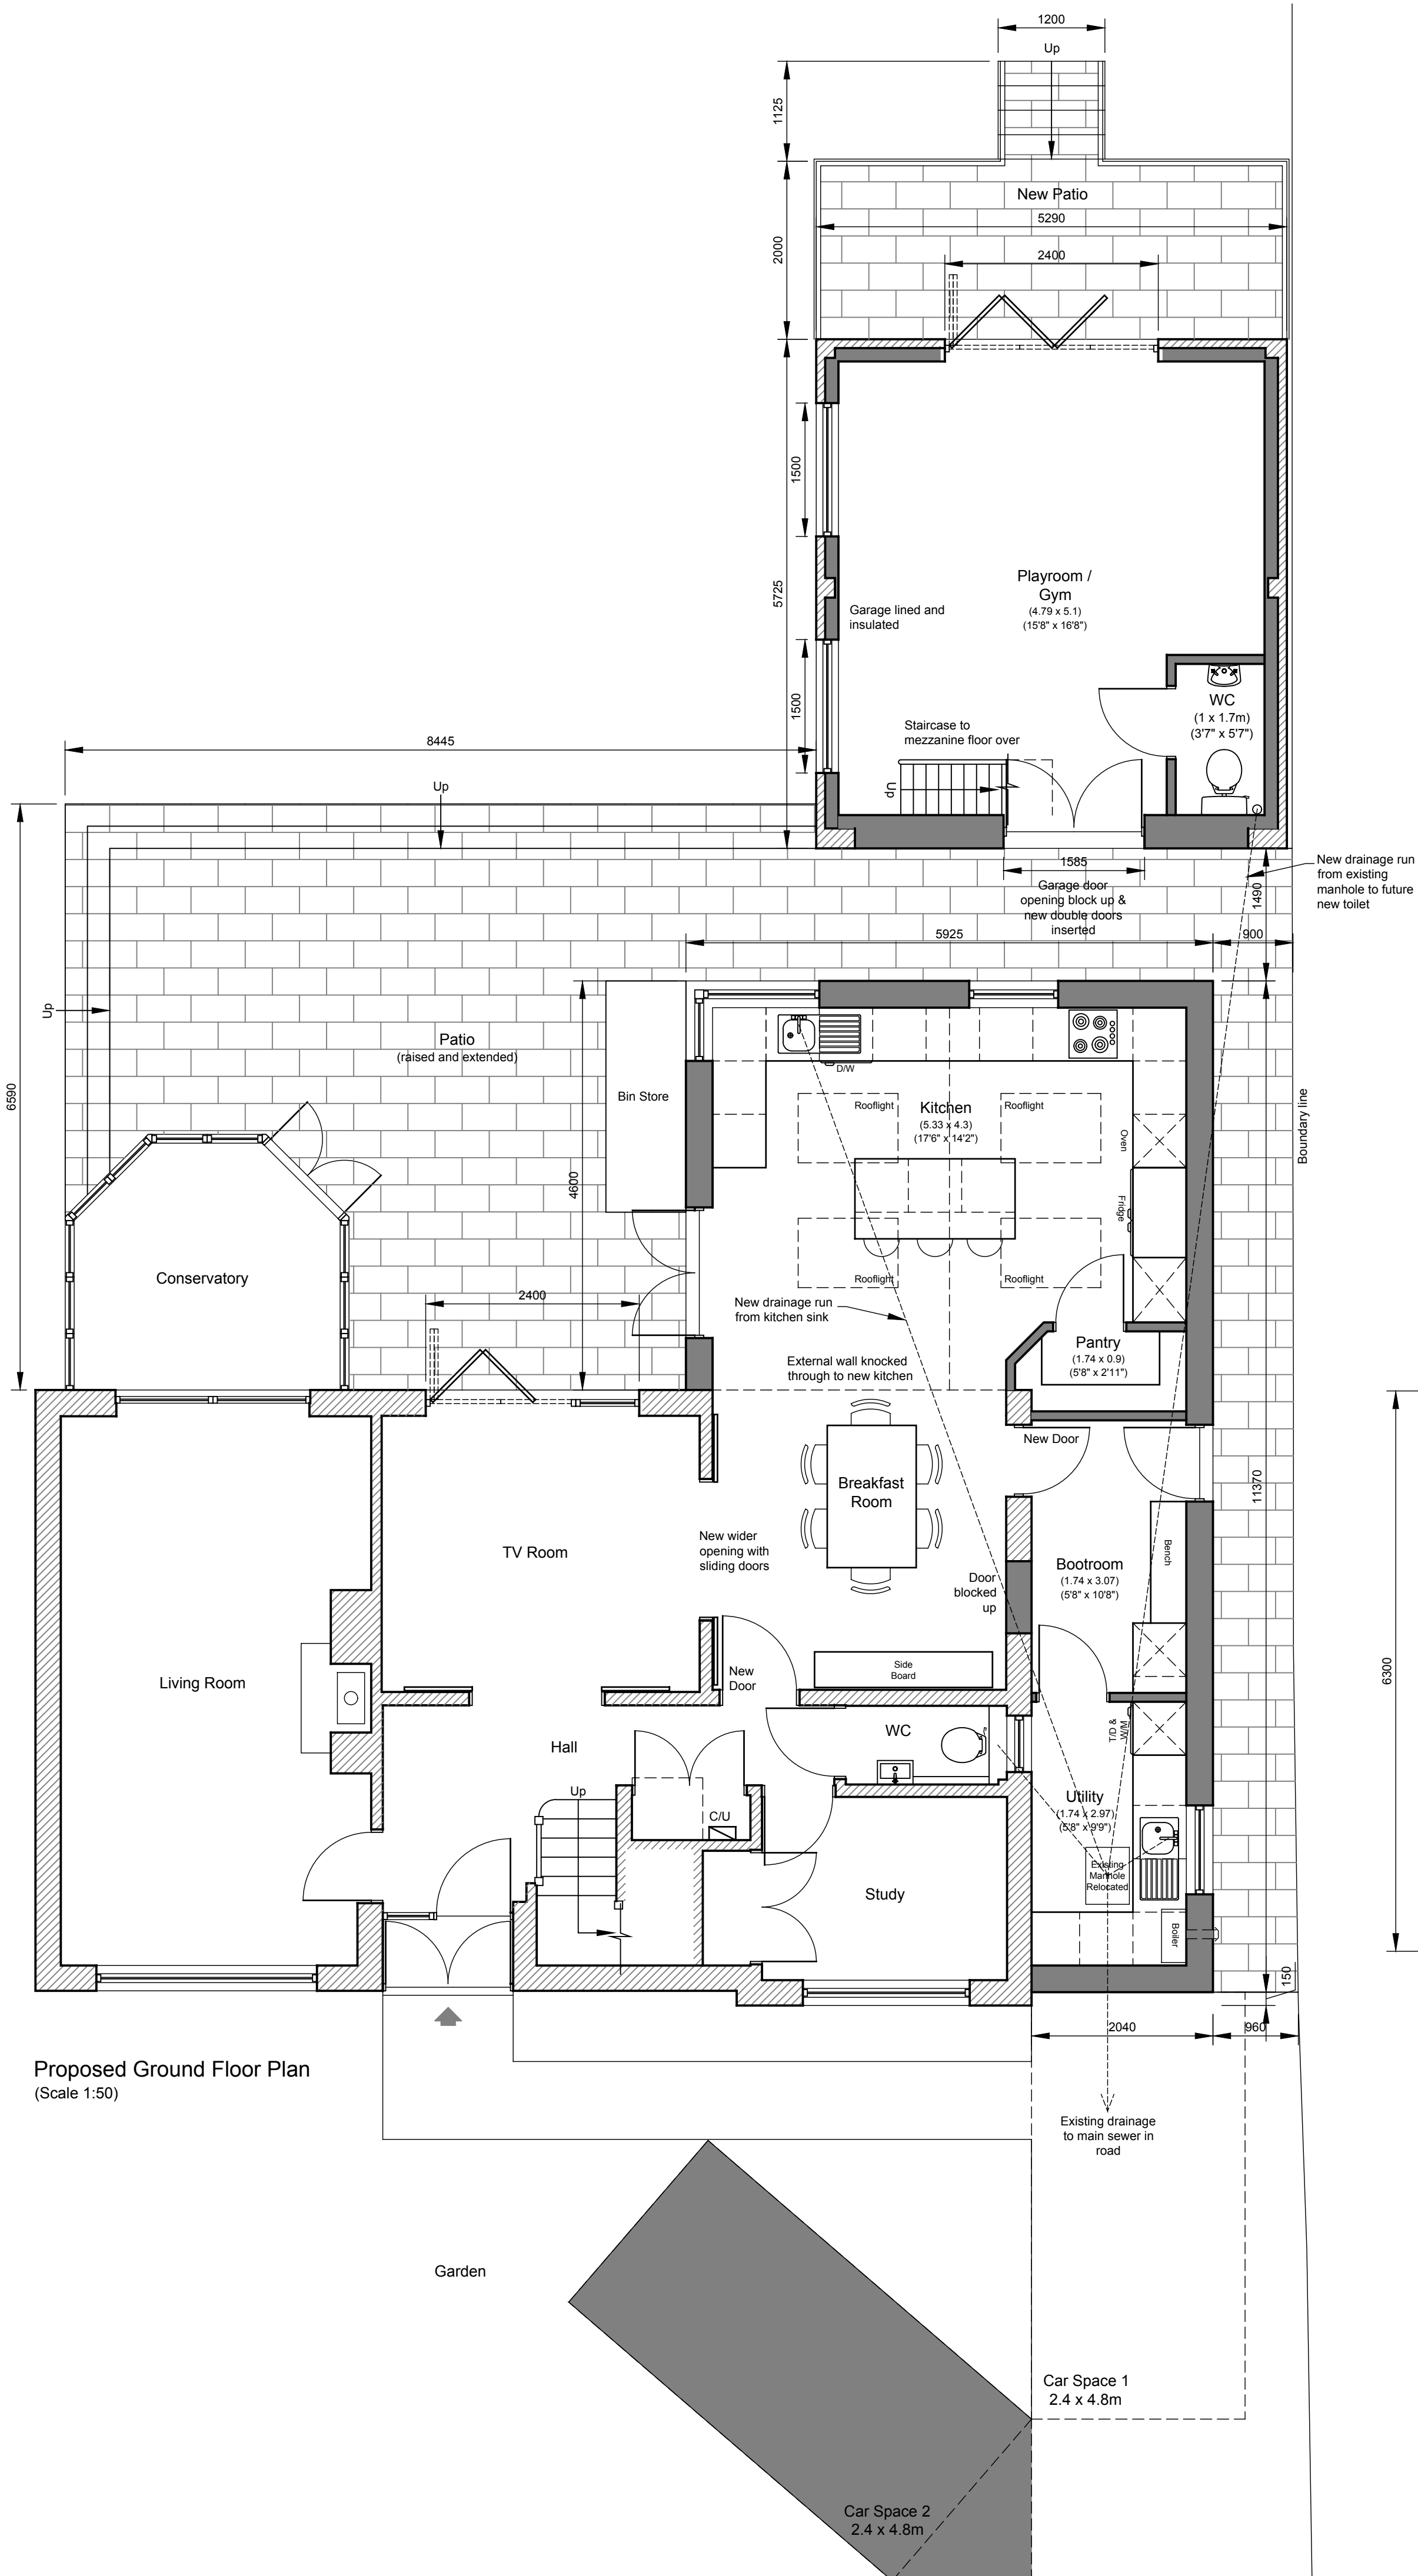

Proposed Ground Floor Plan
(Scale 1:50)

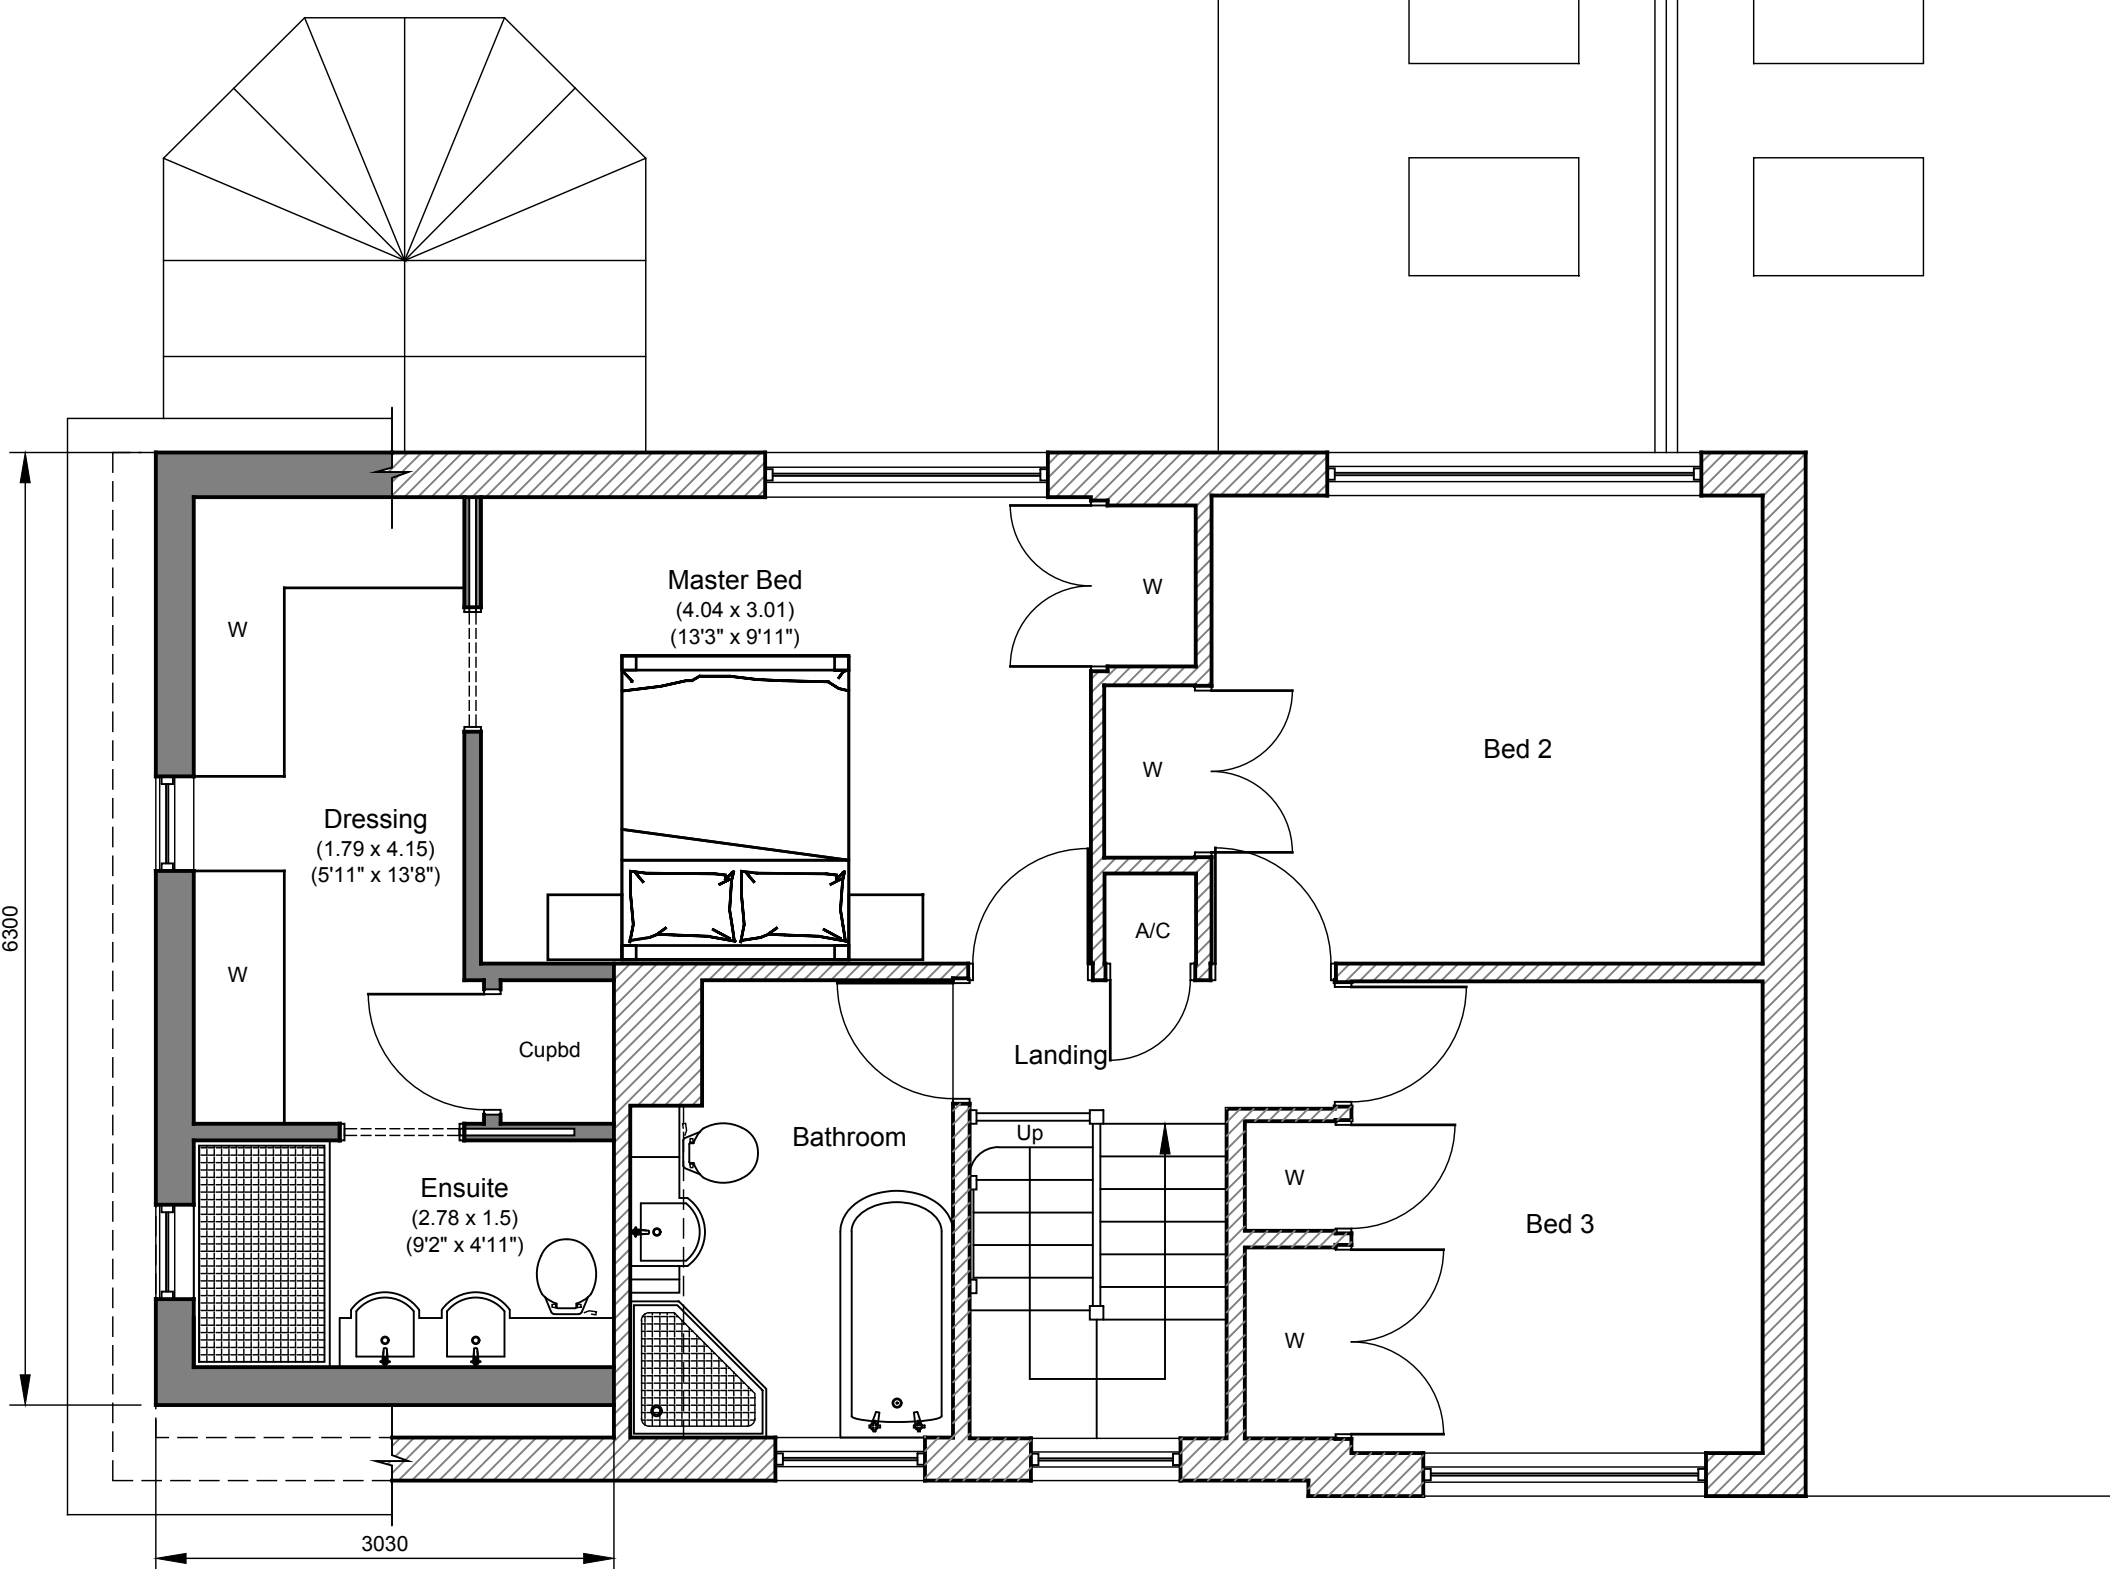

Proposed First Floor Plan
(Scale 1:50)



General Notes

This drawing is copyright. It may not be reproduced or disclosed either wholly or in part without written consent from DALE ROBERTS DESIGN. All dimensions are to be checked on site prior to commencement of work. Figured dimensions are to be taken in preference to scaled dimensions. If in doubt ask DALE ROBERTS DESIGN.

This drawing could be subject to a Planning / Building Regulations application and should this be the case all works undertaken prior to approval are at the contractors / clients risk.

This drawing has received Planning approval dated:

This drawing has received Building Regulations approval dated:

No.	Revisions	Date
Client		
TREVOR & LIZ KETLEY		
Project		
PROPOSED EXTENSION & GARAGE CONV 58 THISTLEBARROW ROAD SALISBURY SP1 3RS		
Drawing Title		
PROPOSED FLOOR PLANS		



DALE ROBERTS DESIGN
ARCHITECTURAL SERVICES

The Studio 22 Brickley Lane Devizes Wiltshire SN10 3BQ	Scale 1:50@A1	Date AUG 26
T 01380 819900 E info@drdesigns.co.uk W www.drdesigns.co.uk	Drawn LAR	Checked
Drawing No. 25021 / P100		