



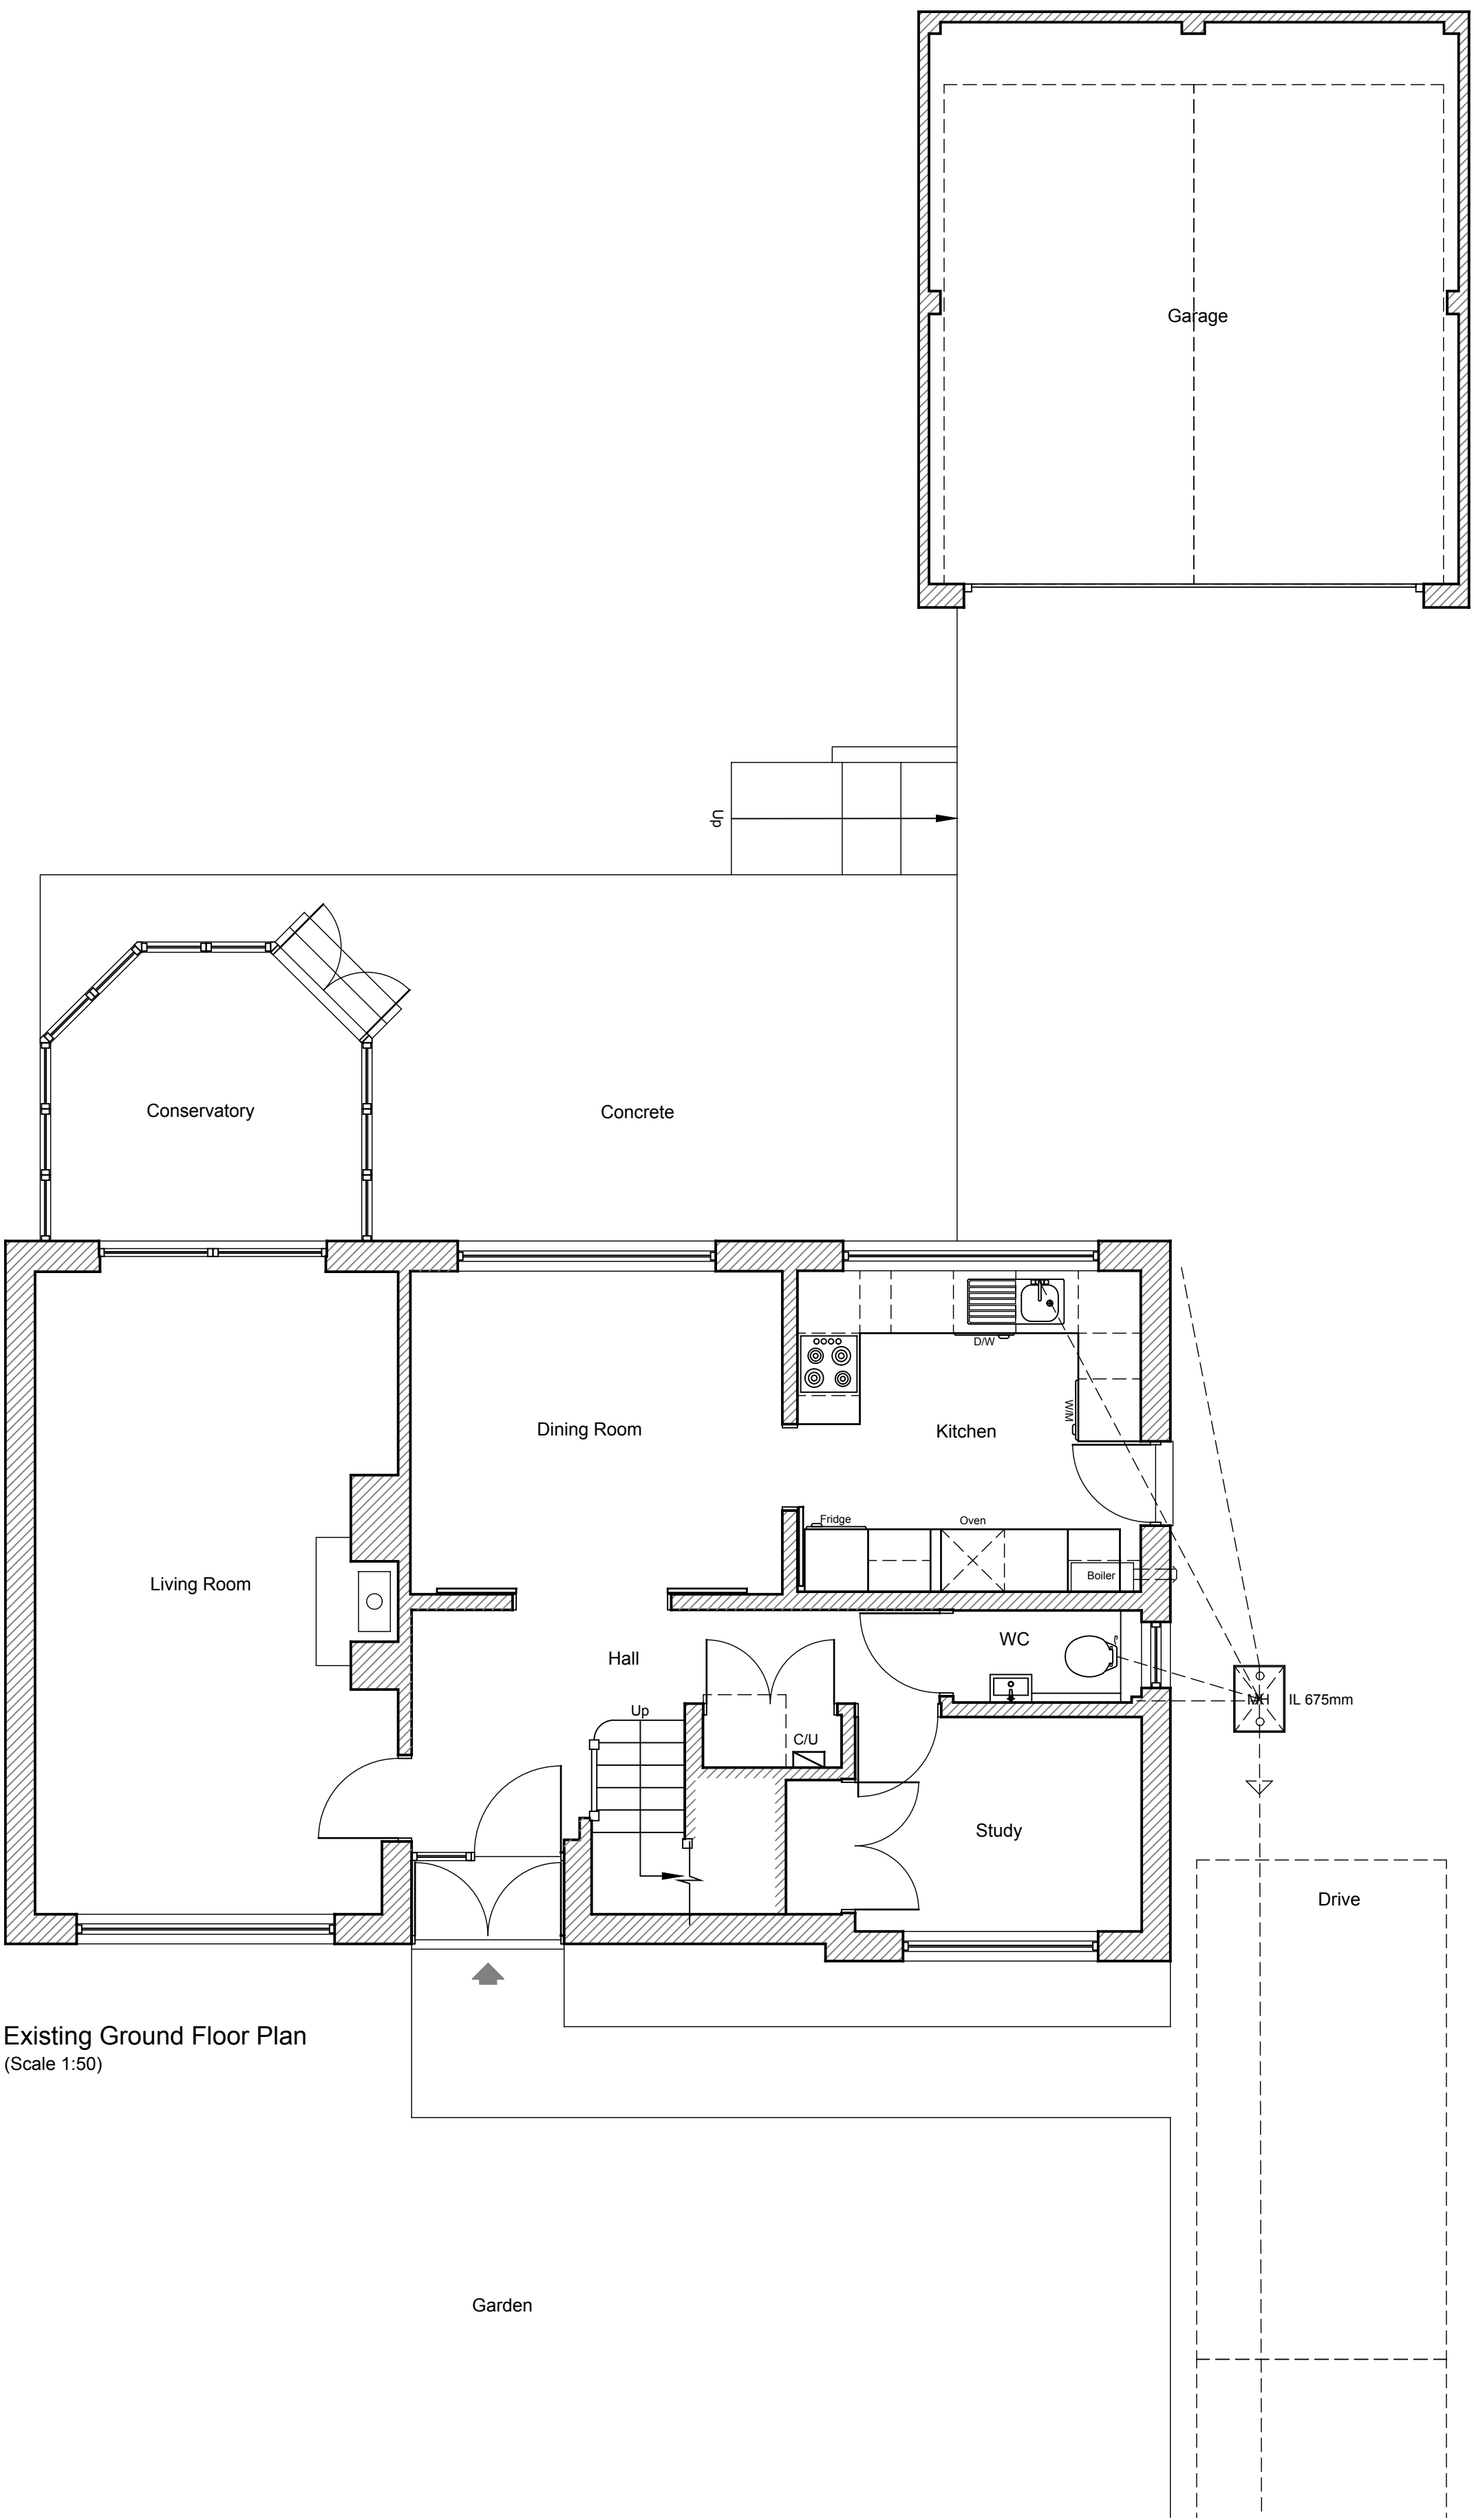

Existing Ground Floor Plan
(Scale 1:50)

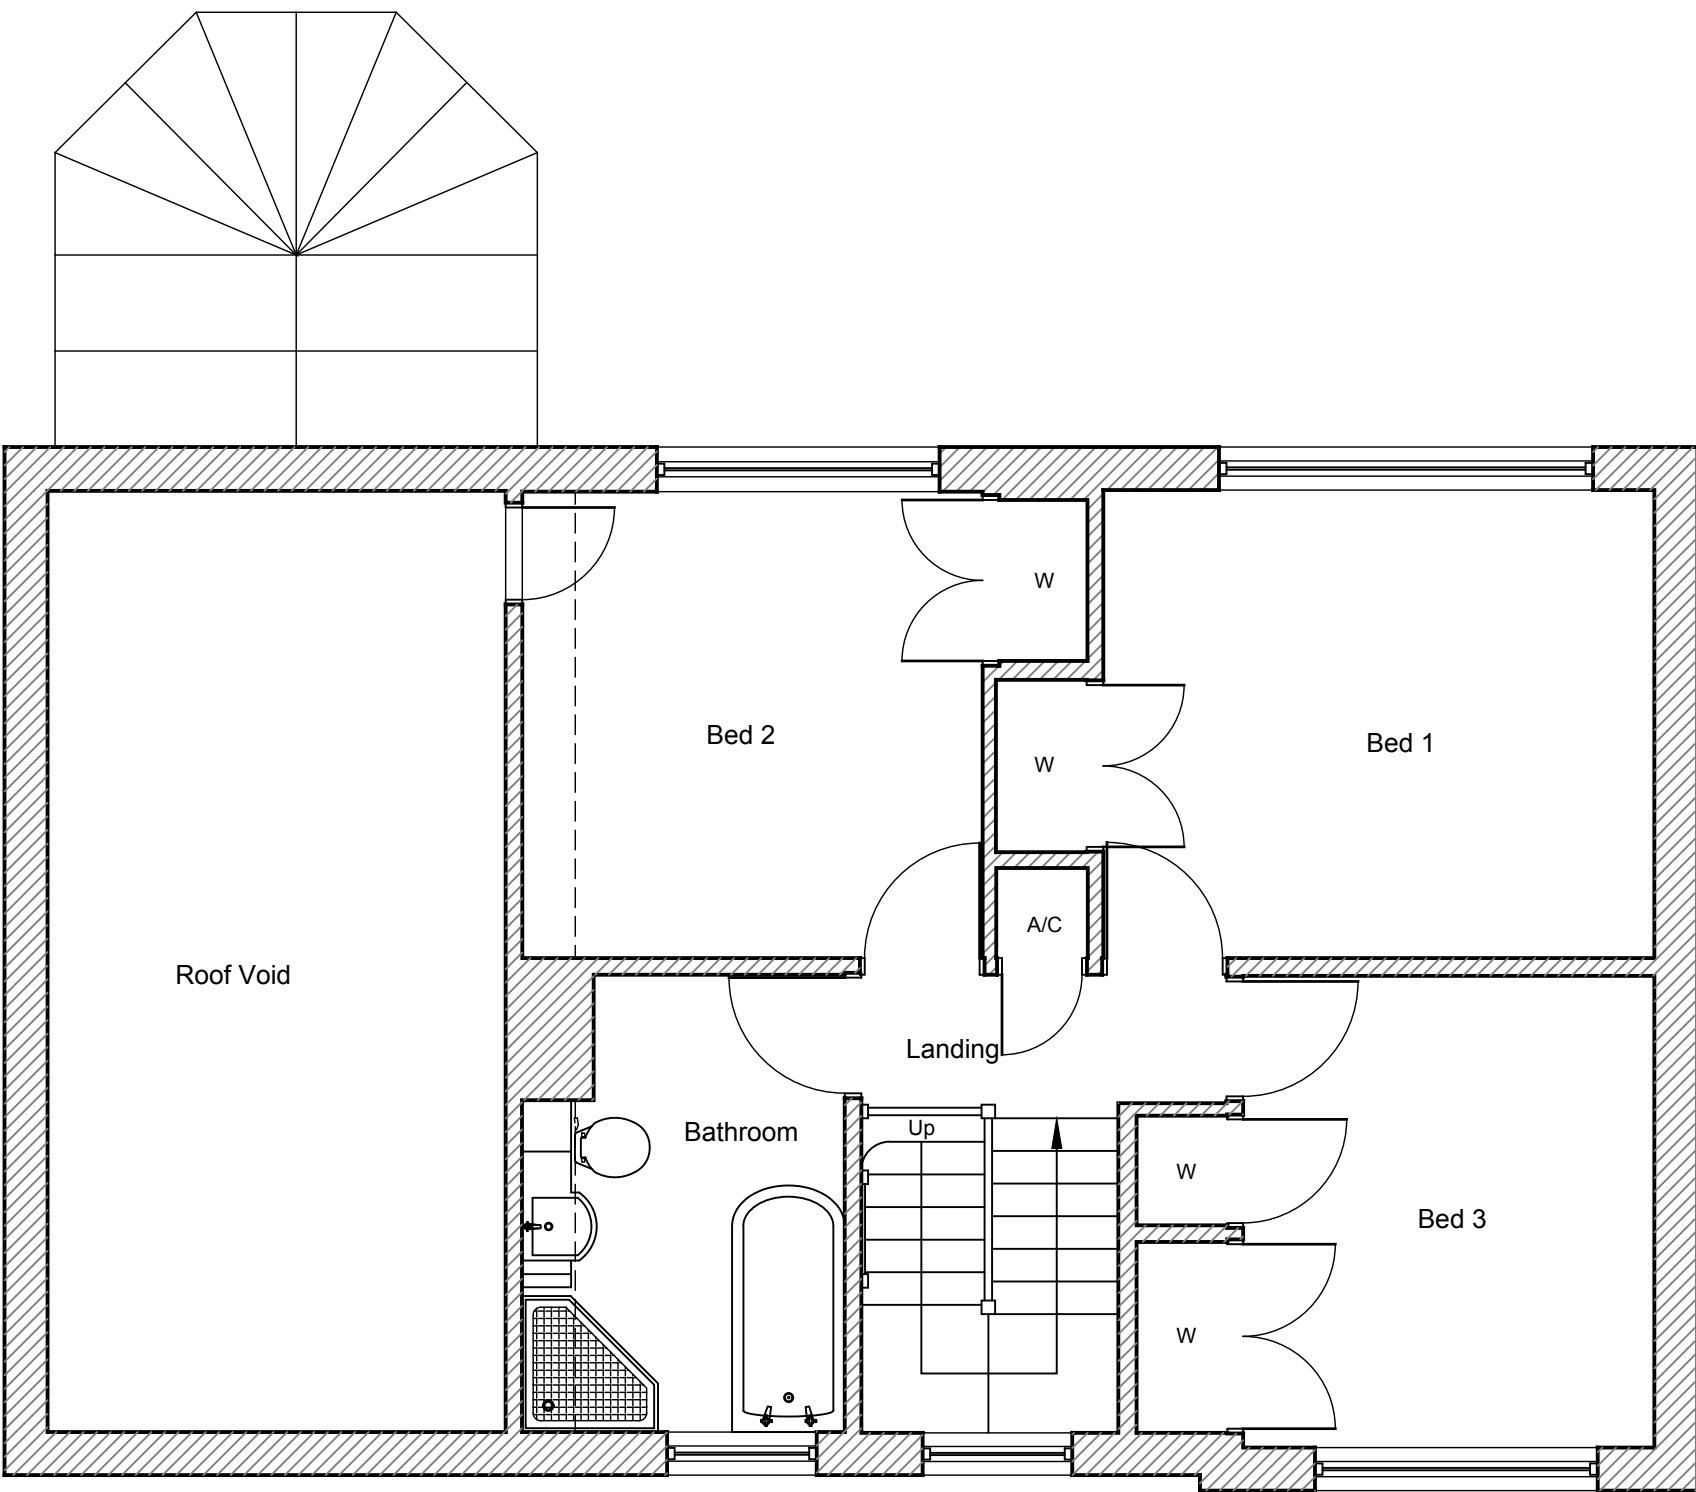

Existing First Floor Plan
(Scale 1:50)

General Notes

This drawing is copyright. It may not be reproduced or disclosed either wholly or in part without written consent from DALE ROBERTS DESIGN. All dimensions are to be checked on site prior to commencement of work. Figured dimensions are to be taken in preference to scaled dimensions. If in doubt ask DALE ROBERTS DESIGN.

This drawing could be subject to a Planning / Building Regulations application and should this be the case all works undertaken prior to approval are at the contractors / clients risk.

This drawing has received Planning approval dated:


This drawing has received Building Regulations approval dated:

No.	Revisions	Date
-----	-----------	------

Client
TREVOR & LIZ KETLEY

Project
PROPOSED EXTENSION &
GARAGE CONV
58 THISTLEBARROW ROAD
SALISBURY
SP1 3RS

Drawing Title
EXISTING FLOOR PLANS

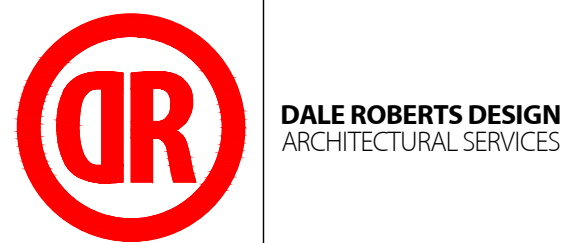

The Studio 22 Brickley Lane Devizes Wiltshire SN10 3BQ	Scale 1:50@A1	Date AUG 26
T 01380 819900 E info@drdesigns.co.uk W www.drdesigns.co.uk	Drawn LAR	Checked
Drawing No. 25021 / P050		

