


84 Langley Road Proposed Site Plan

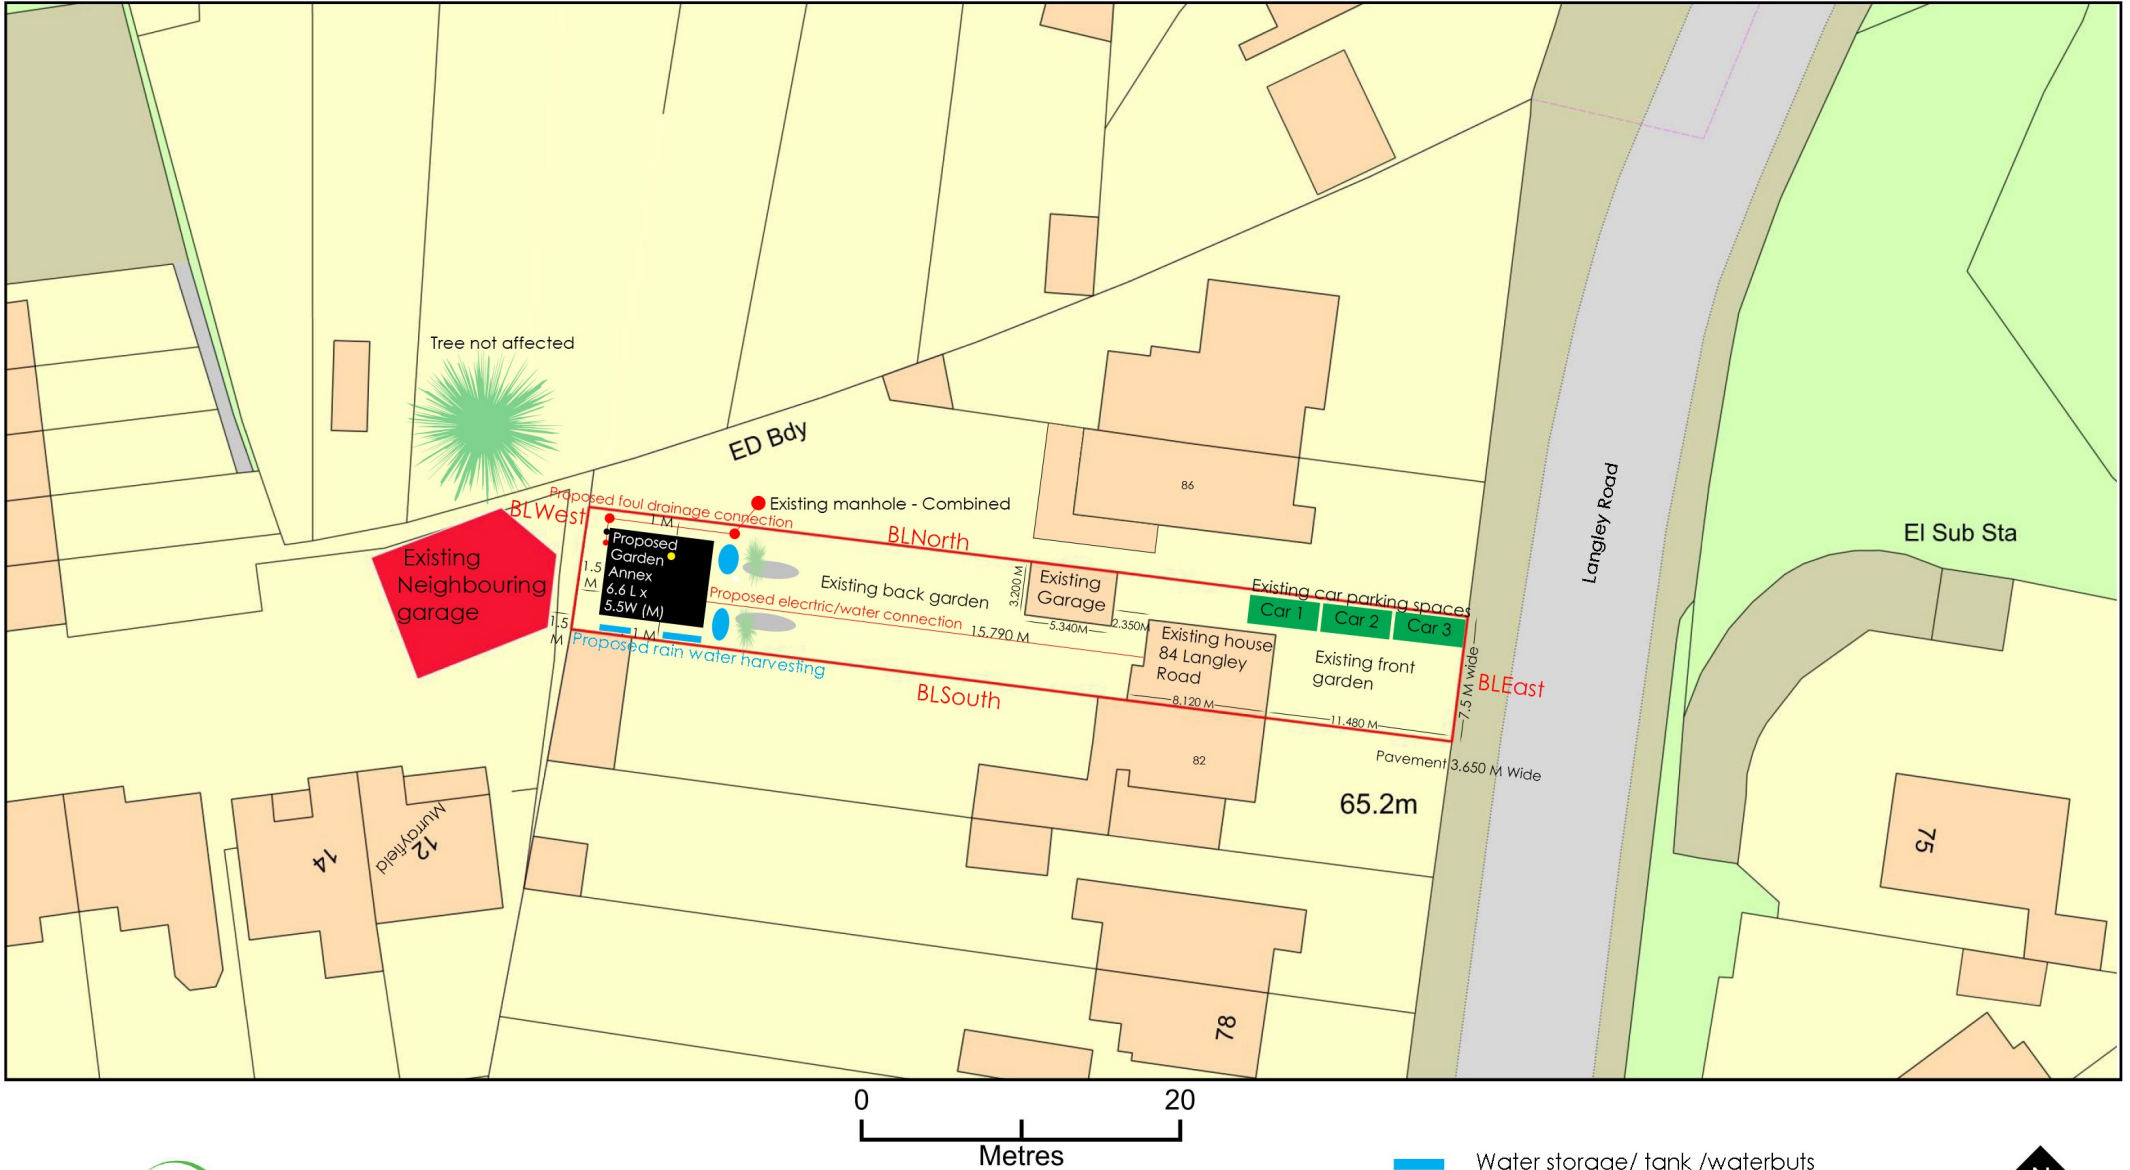

Plan Produced for: Lucy Holl

Date Produced: 13 Jul 2026

Plan Reference Number: TQRQM26194215943557

Scale: 1:500 @ A4 /Drawing no : DR3

© Crown copyright and database rights 2025 OS 100042766

-  Water storage/ tank /waterbutts
-  Wildlife pond/ watergarden
-  Soak away
-  Espalier fruit trees
-  Wood stove chimney
-  Soil Vent/inspection chamber/gully

