




0 10M
Scale: 1:100 @A1

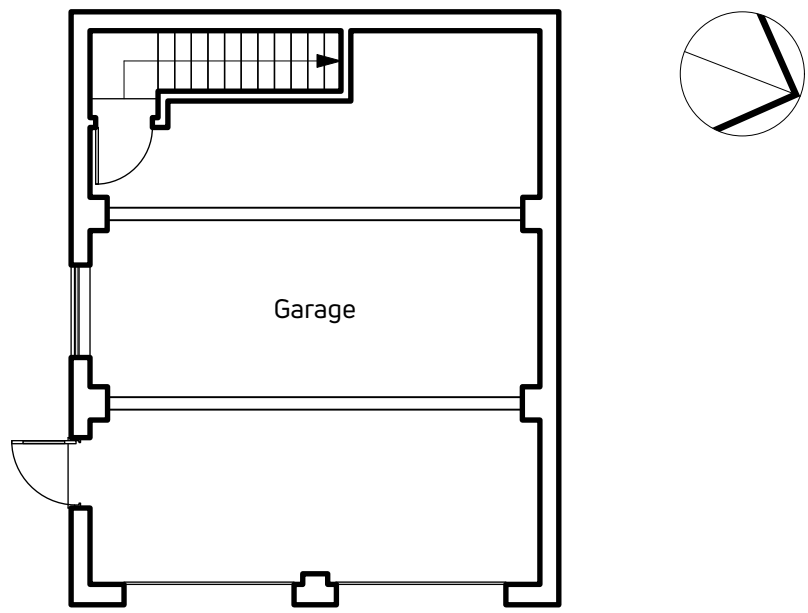


EXISTING GROUND-FLOOR

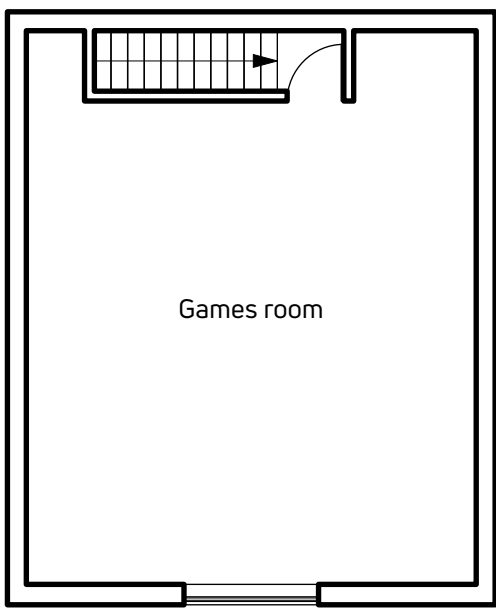


EXISTING FIRST-FLOOR

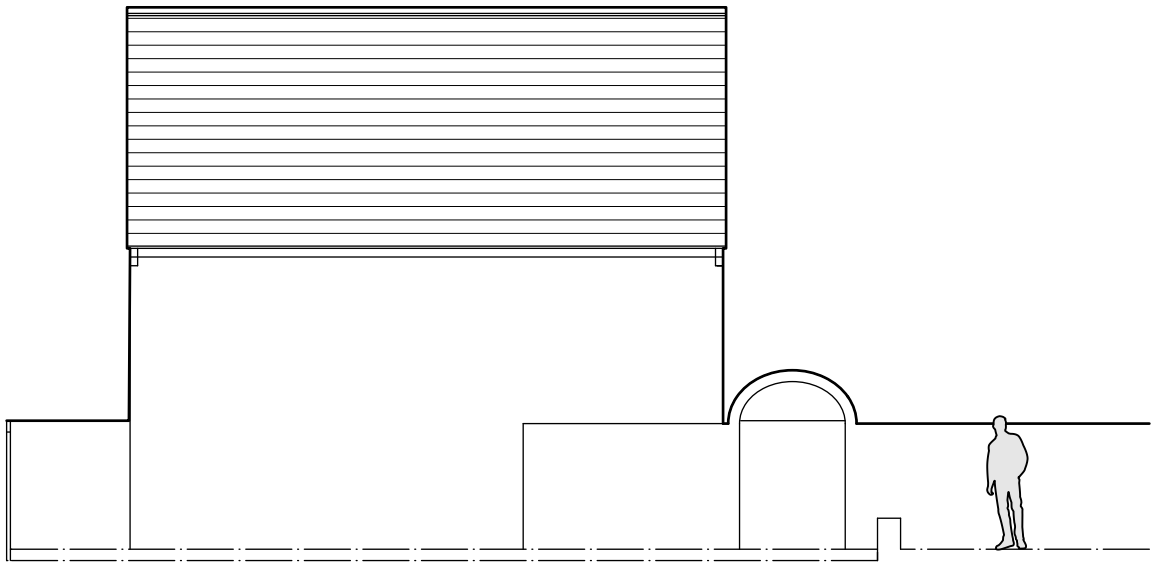


EXISTING ELEVATION SOUTH

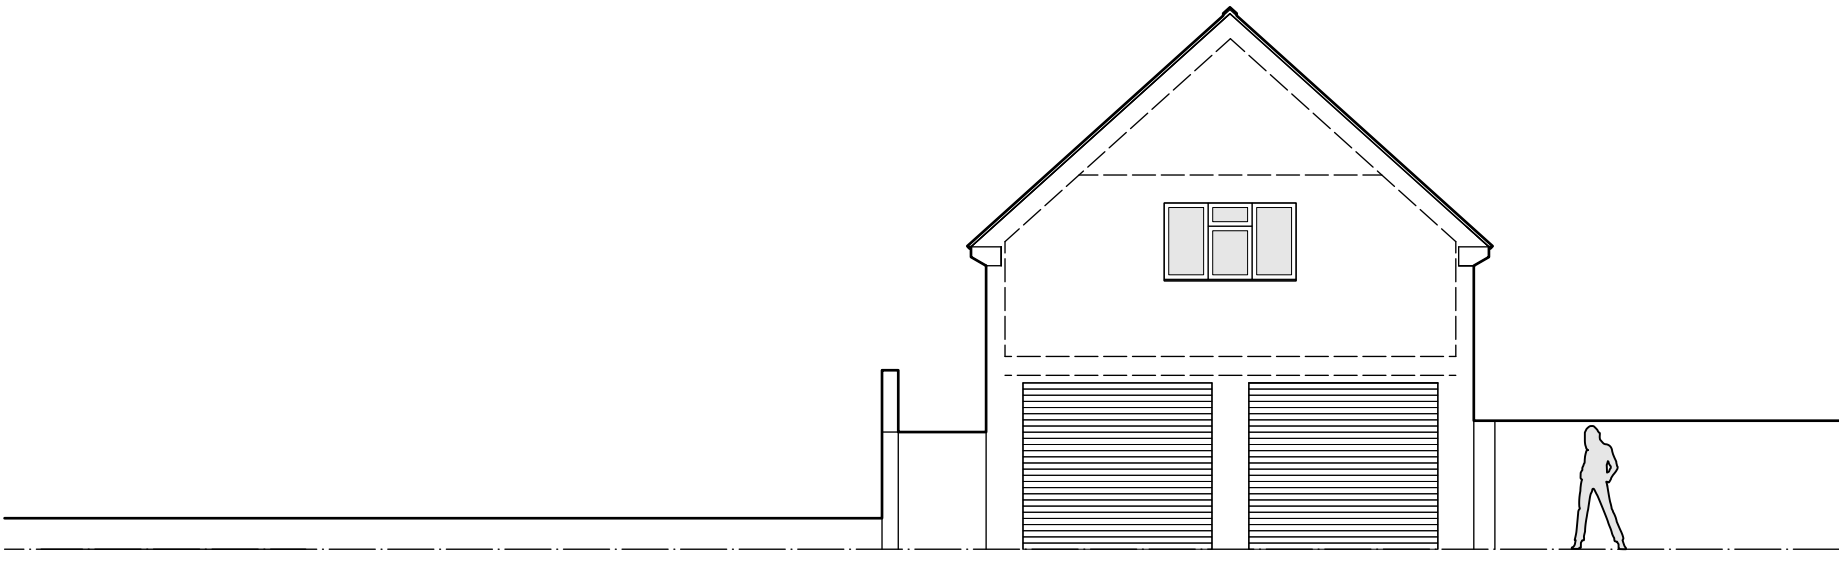

EXISTING ELEVATION EAST

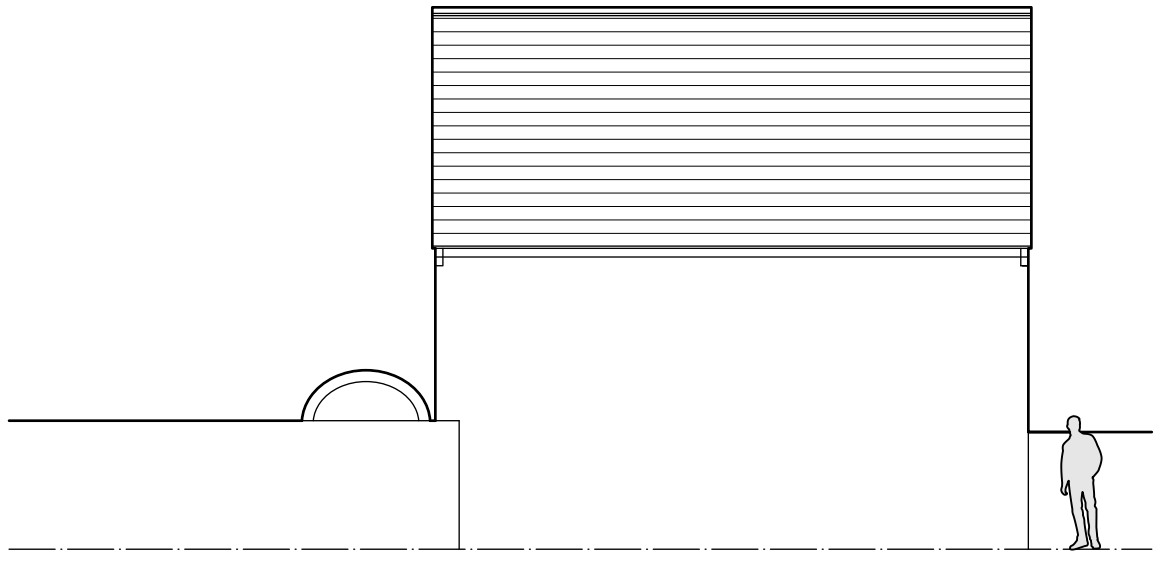

EXISTING ELEVATION NORTH

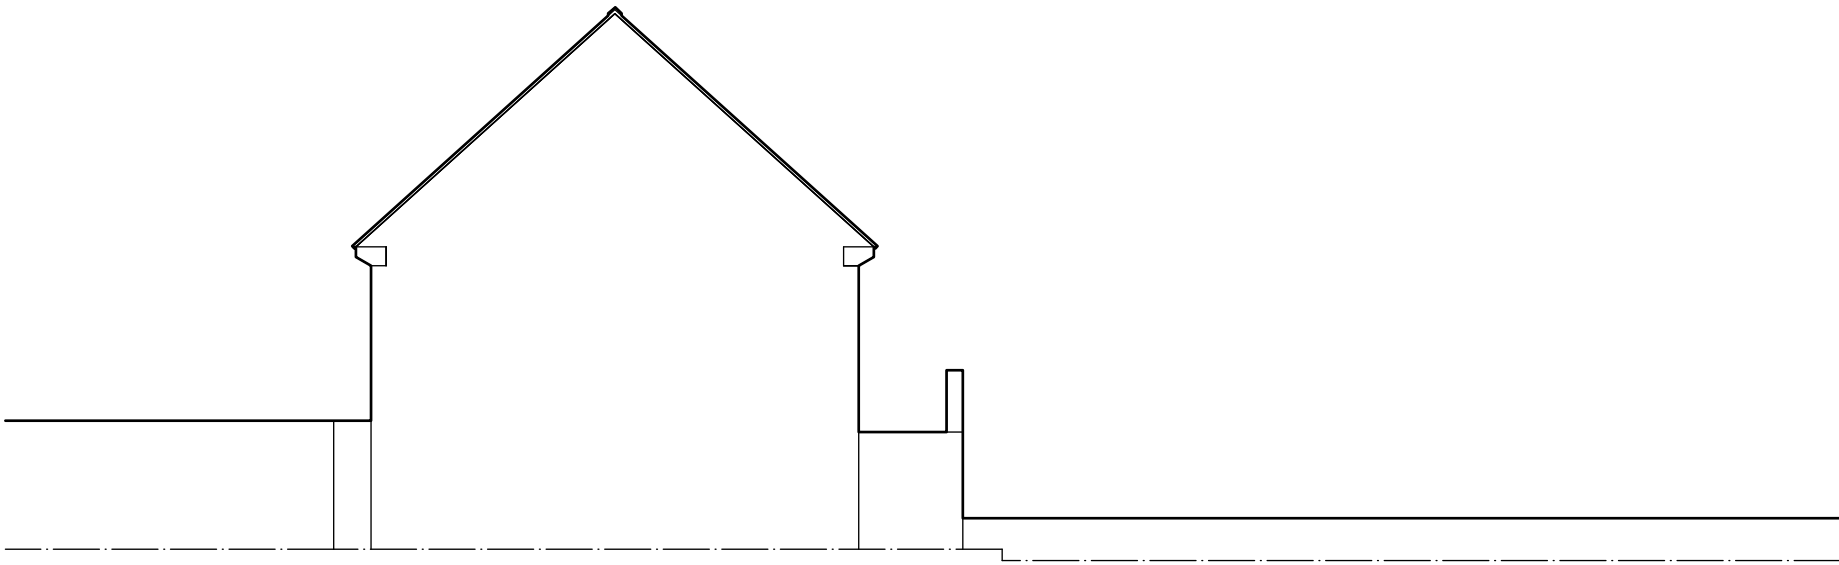


EXISTING ELEVATION WEST

EXISTING FLOOR LAYOUTS, ELEVATIONS AND SITE PLAN

PROPOSED CONVERSION & EXTENSION
THE HOUSE
WEBBS HILL
MINETY
WILTS
SN16 9QG

Drawing no: 3030/03

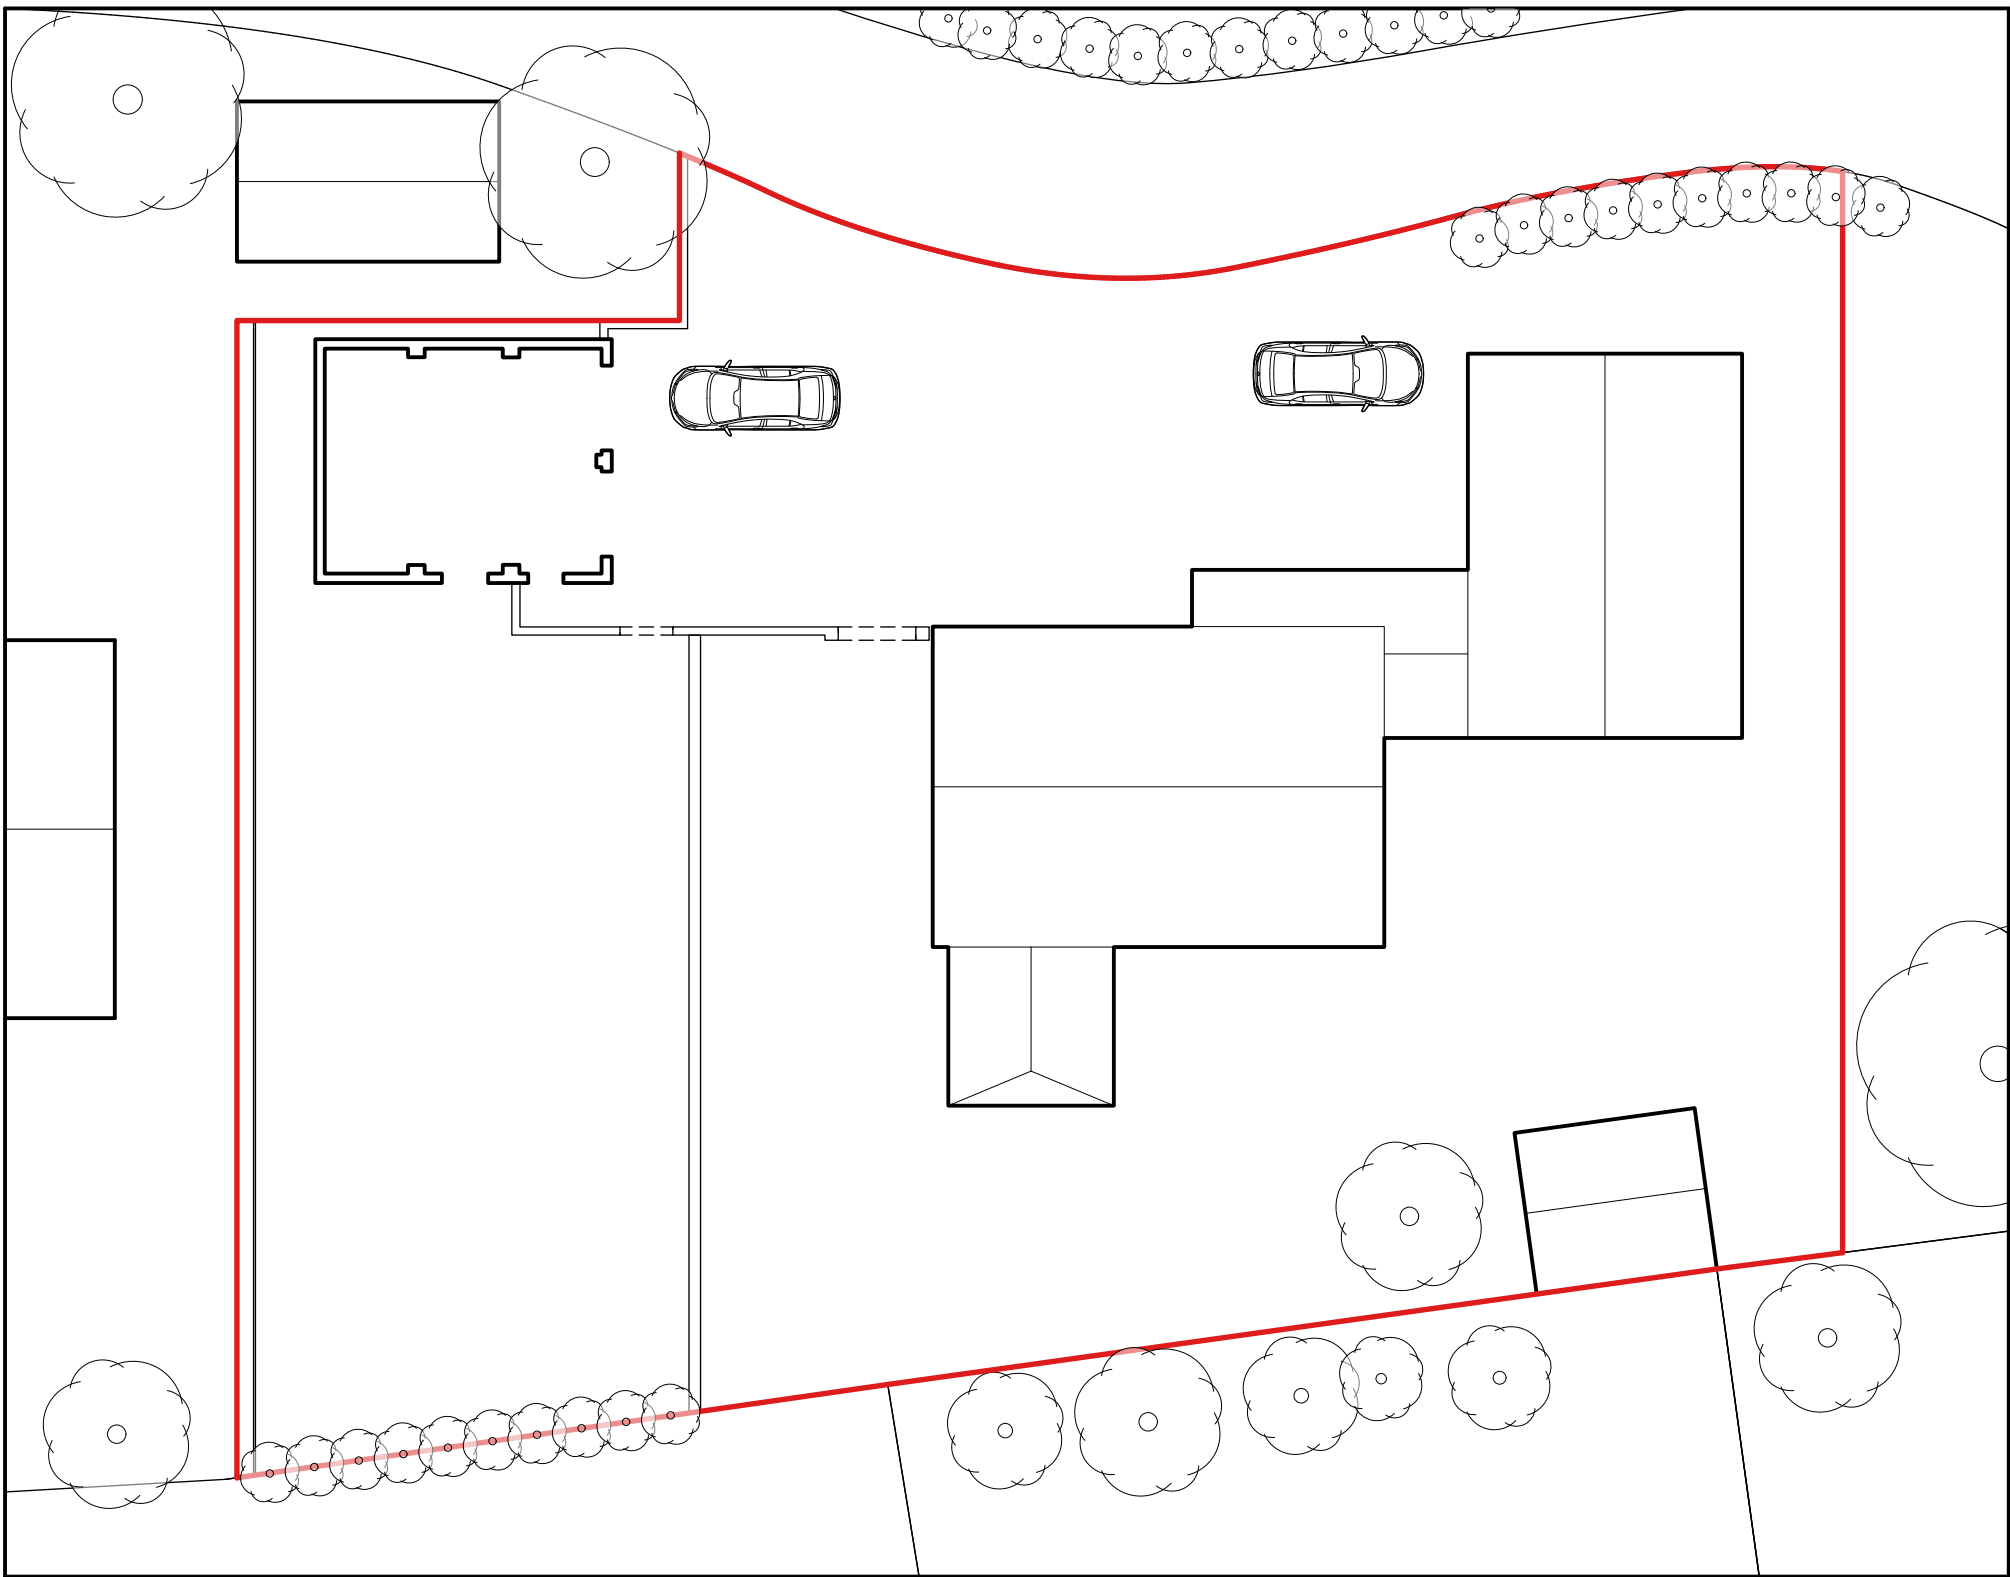

EXISTING SITE PLAN - SCALE 1:200 @A1

0 10M
Scale: 1:200 @A1

