


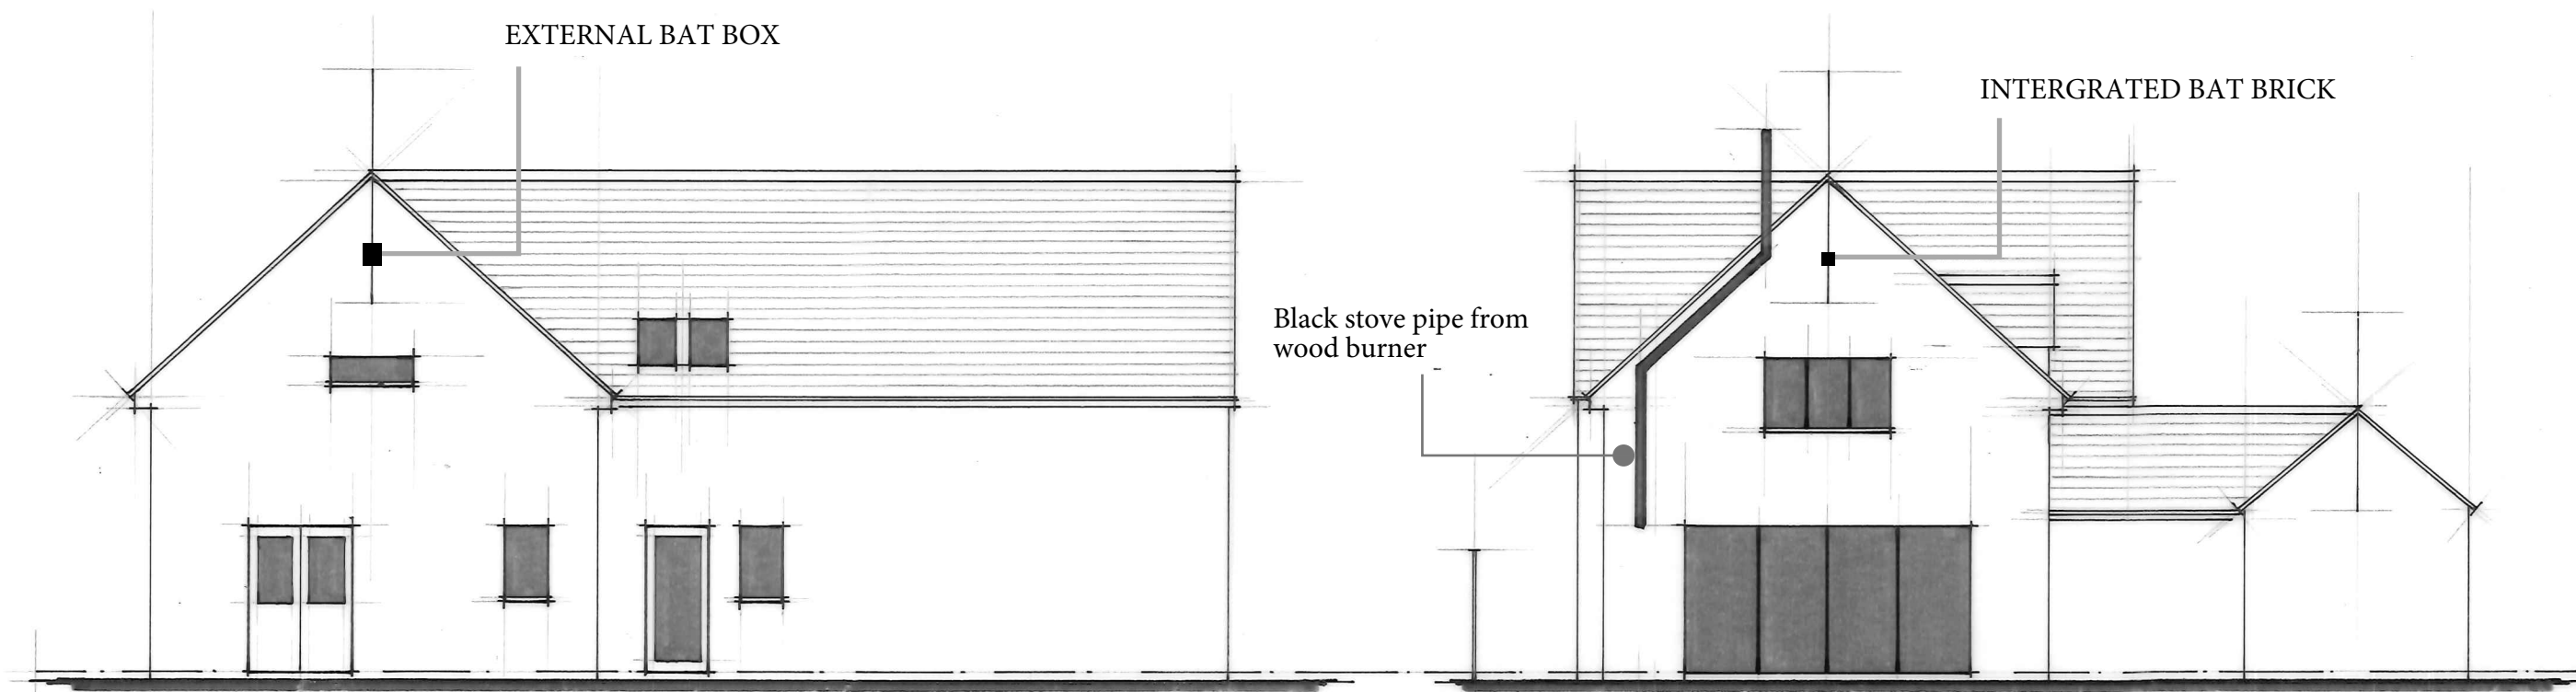

West Elevation

South Elevation

INTERGRATED BAT BRICK: SCHWEGLER
1FR BAT TUBE

EXTERNAL BAT BOX: SCHWEGLER 2F
UNIVERSAL BAT BOX

BIRD BOX: WOODCRETE SCHWEGLER
32MM NEST BOX

0 1 2 3 4 5m

BIRD BOX


Existing roller shutter
door retained

BIRD BOX


Boundary wall shown dotted

East Elevation

North Elevation

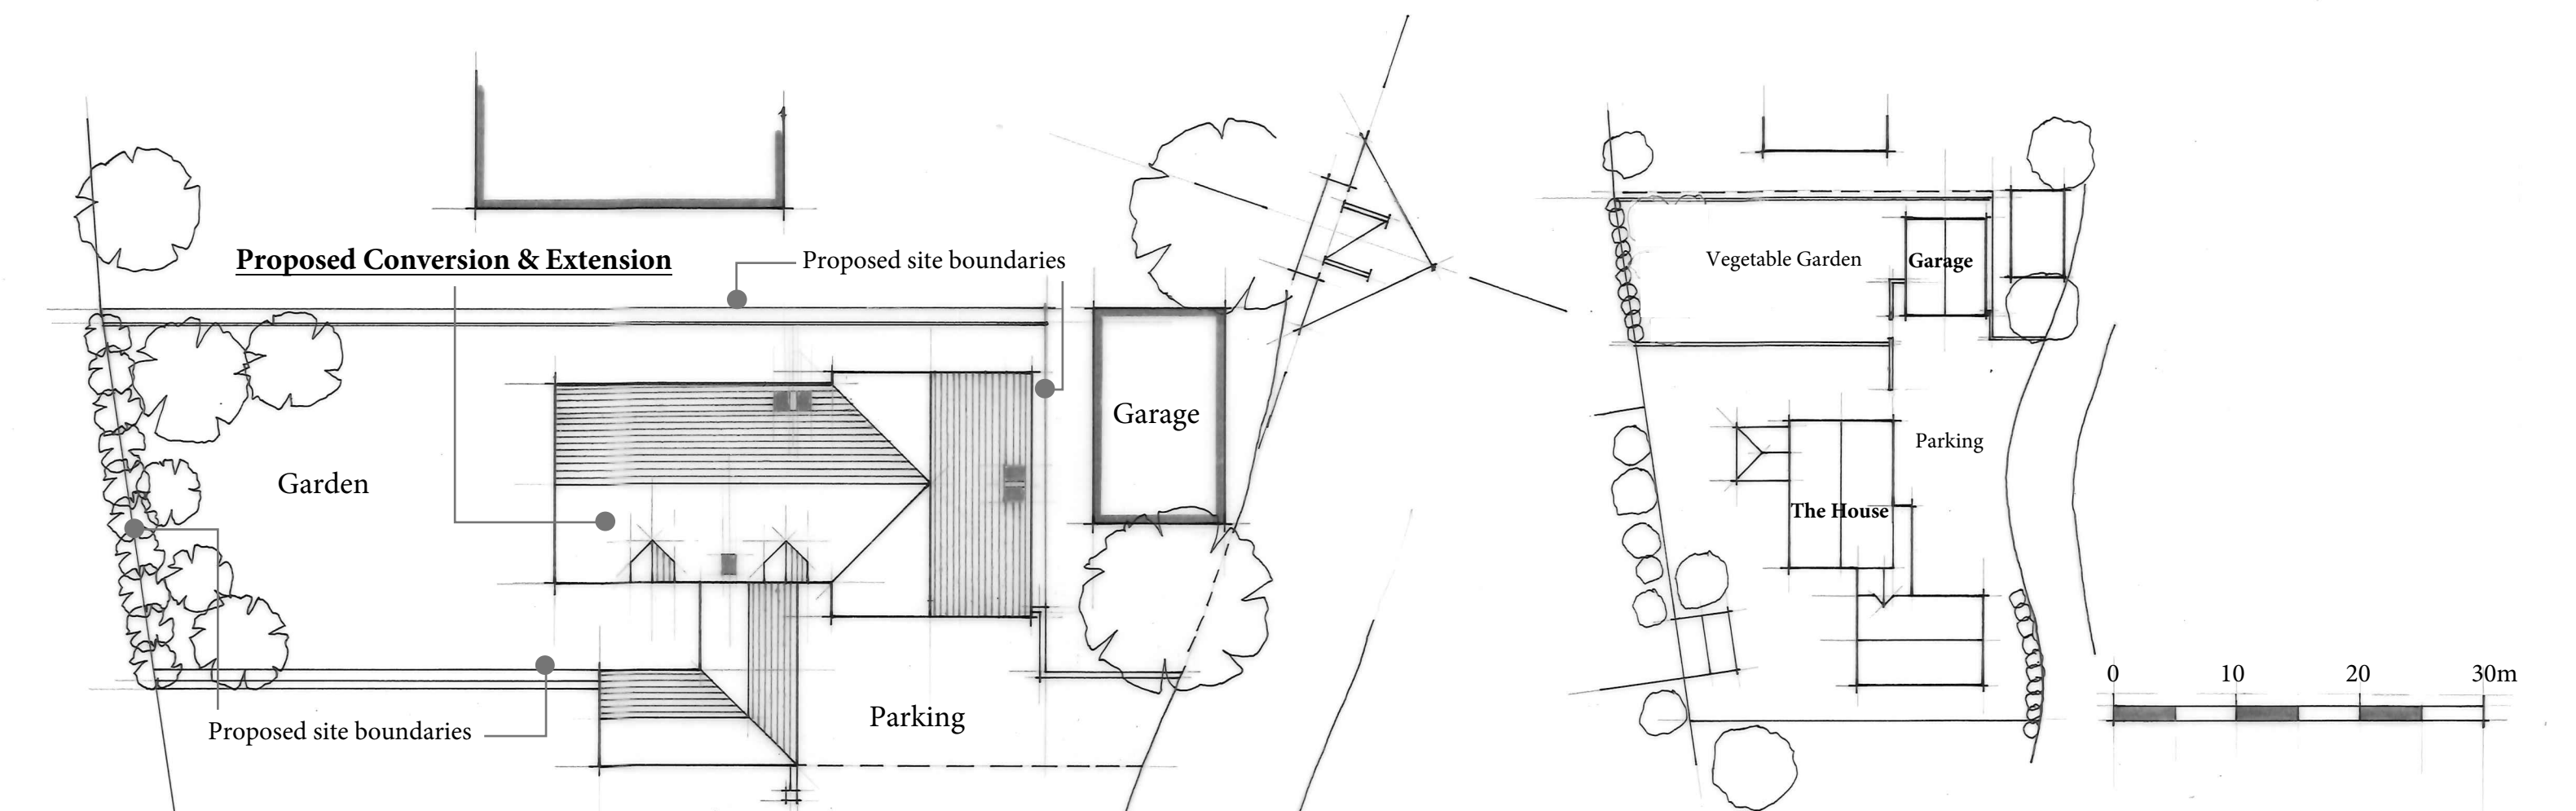

Existing Site Layout - 1:500

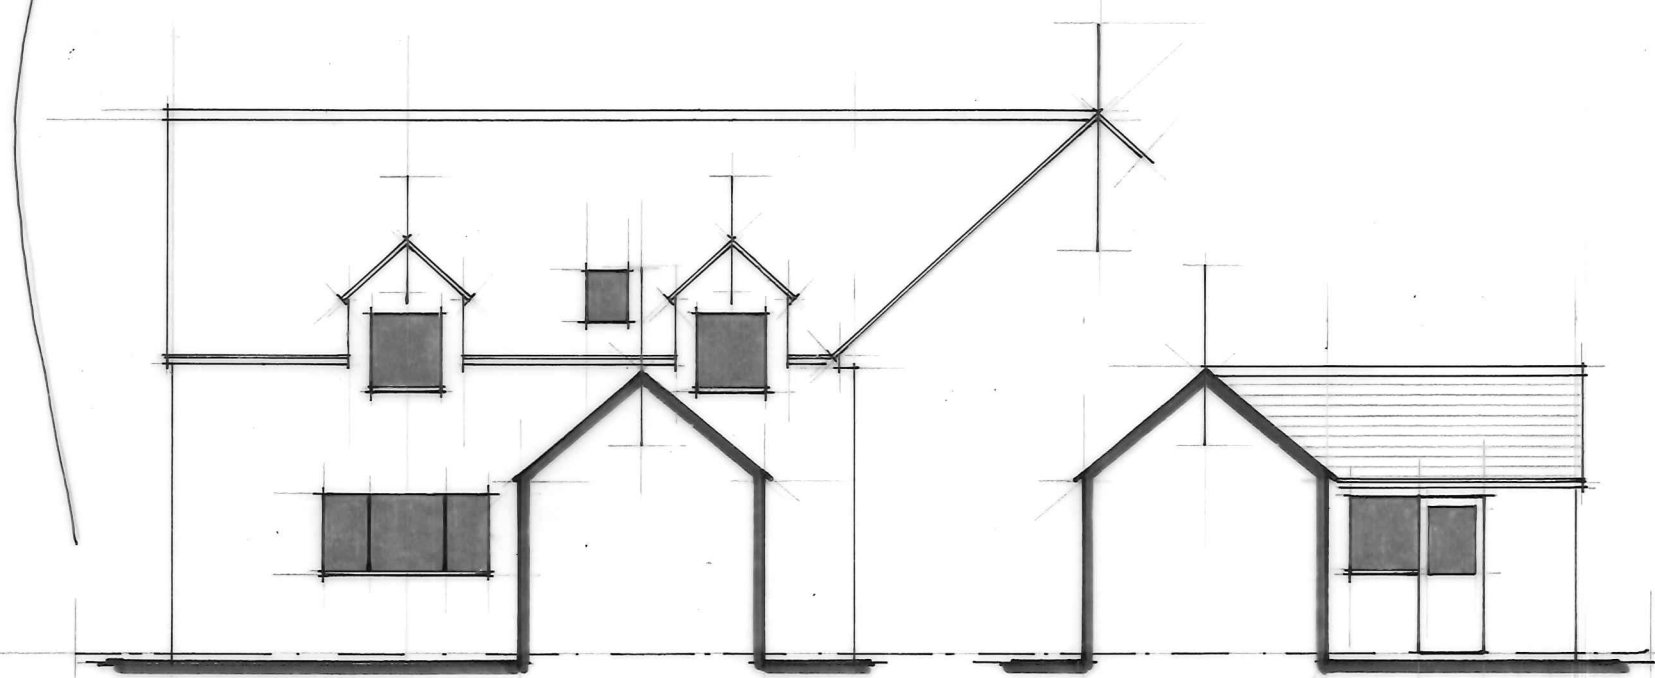


East Elevation


West Elevation

0 2 4 6 8 10m

Proposed Site Layout - 1:200

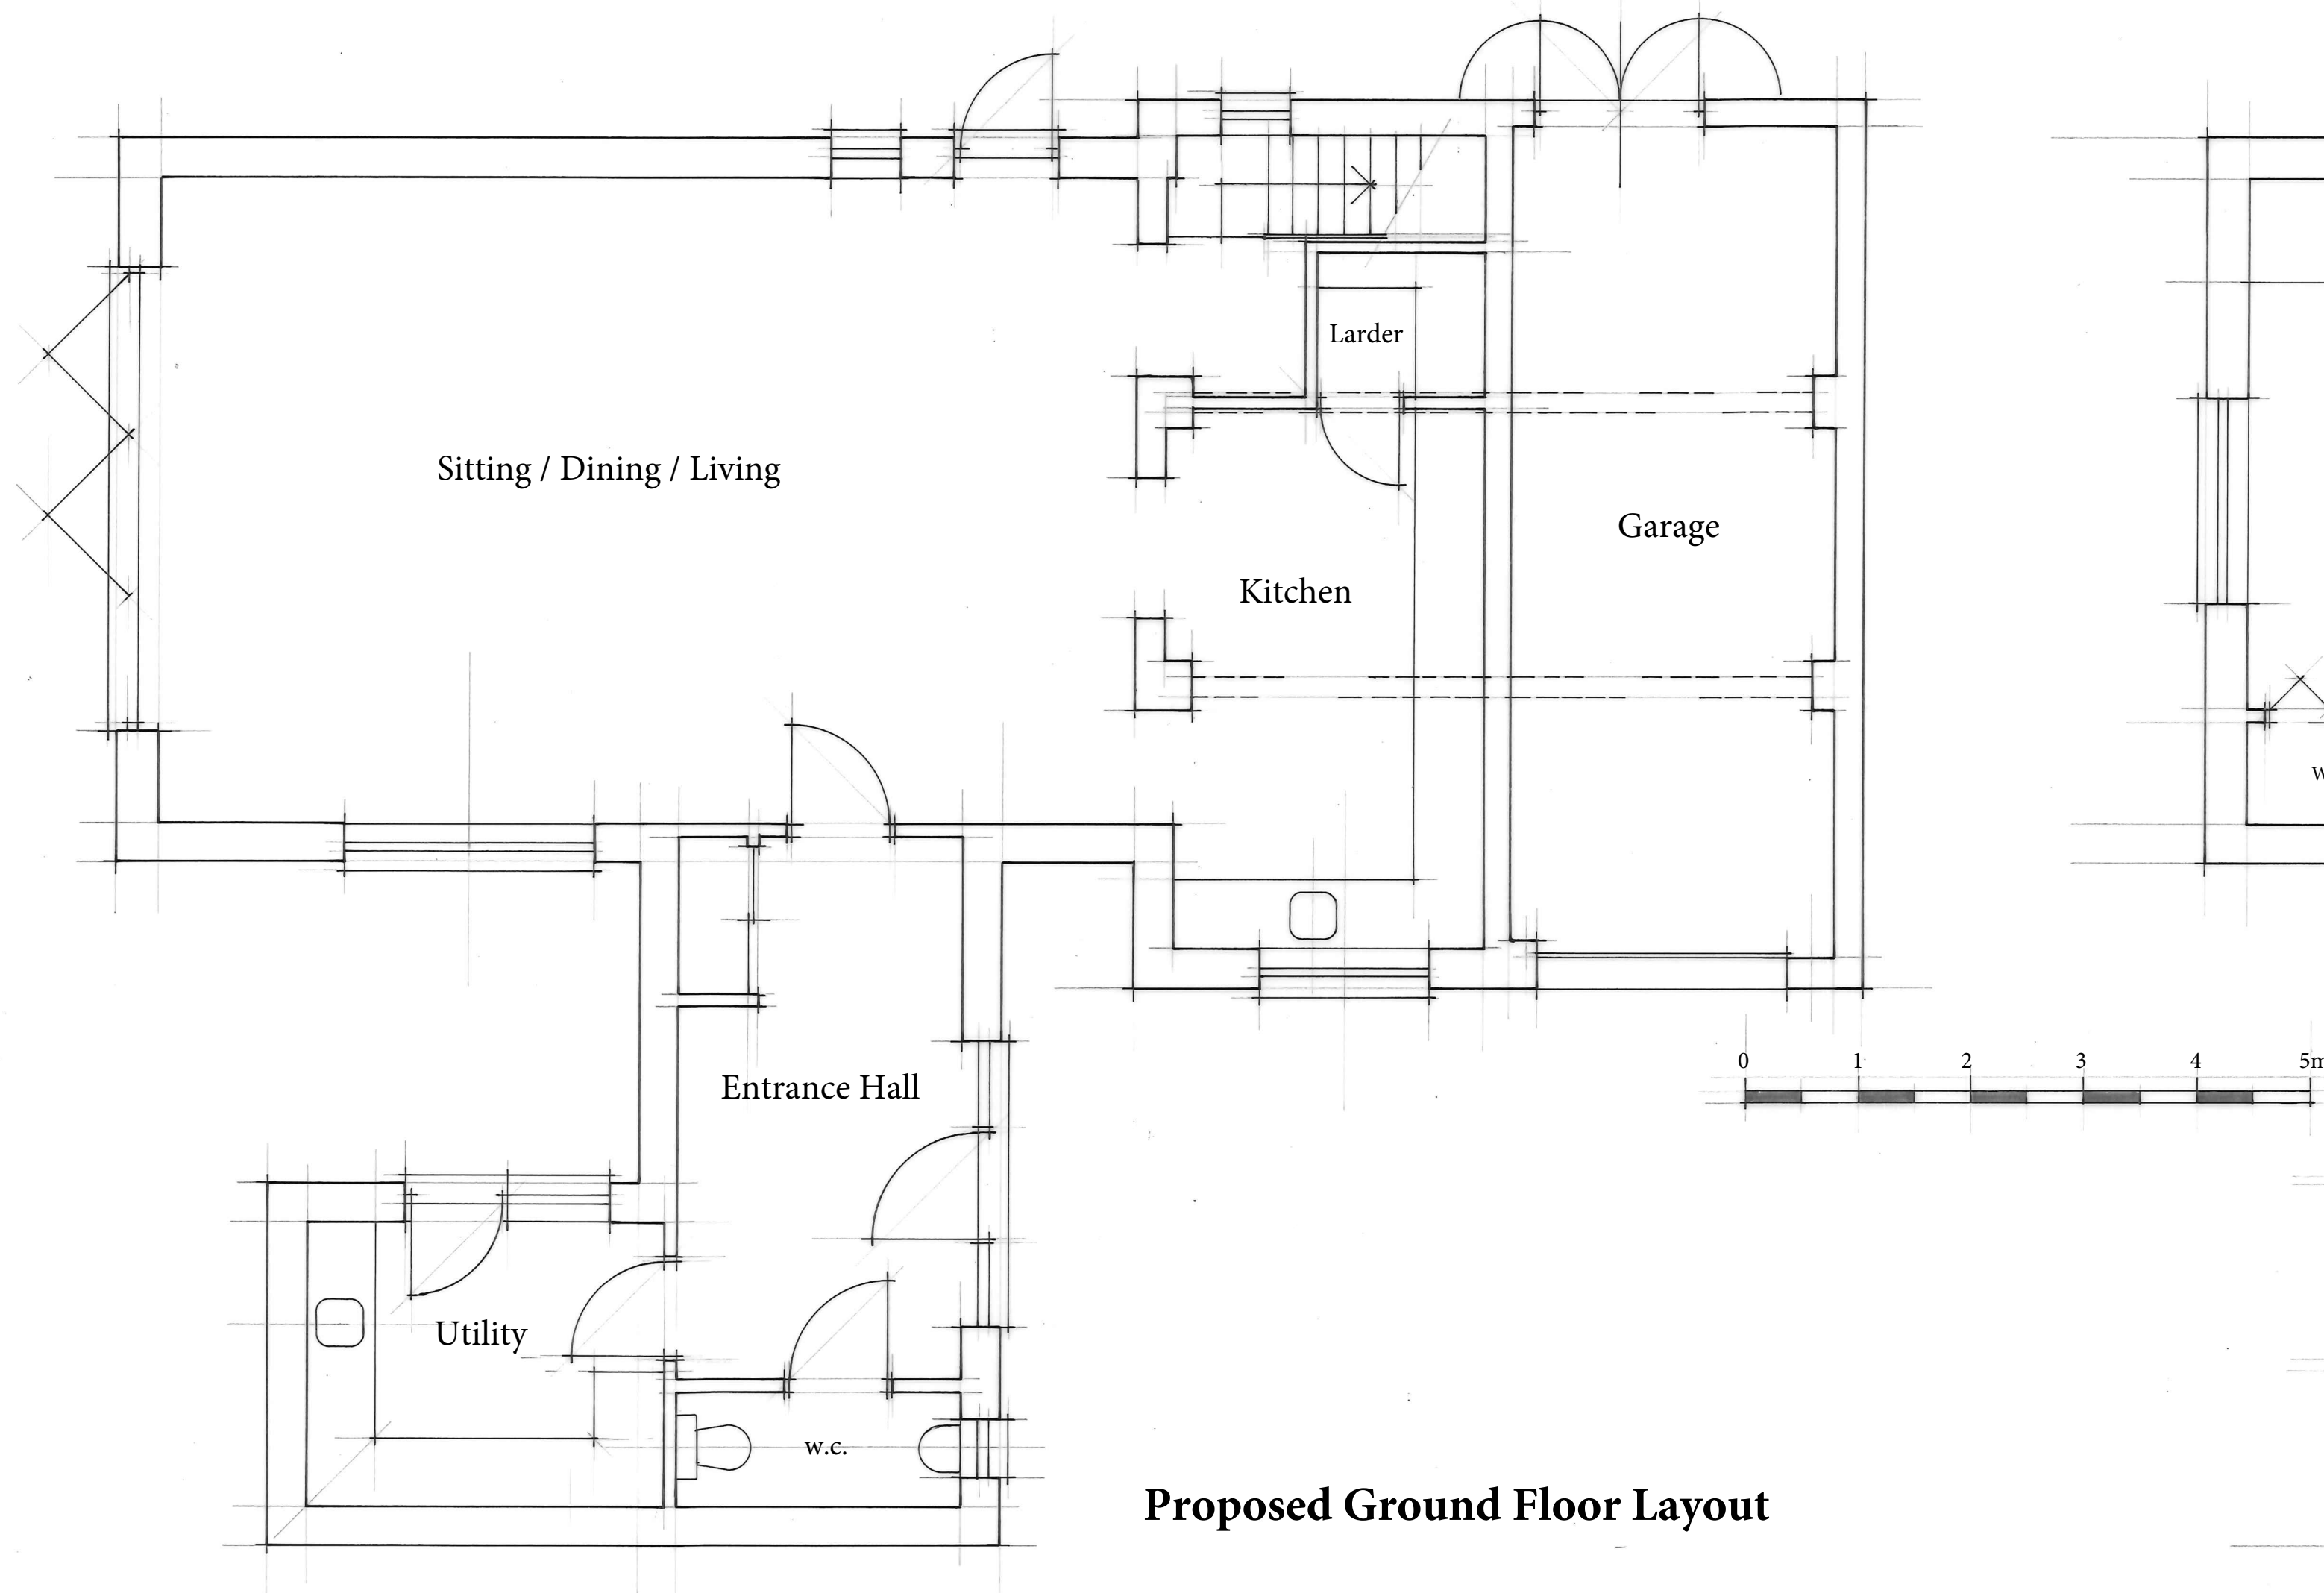

Proposed Ground Floor Layout

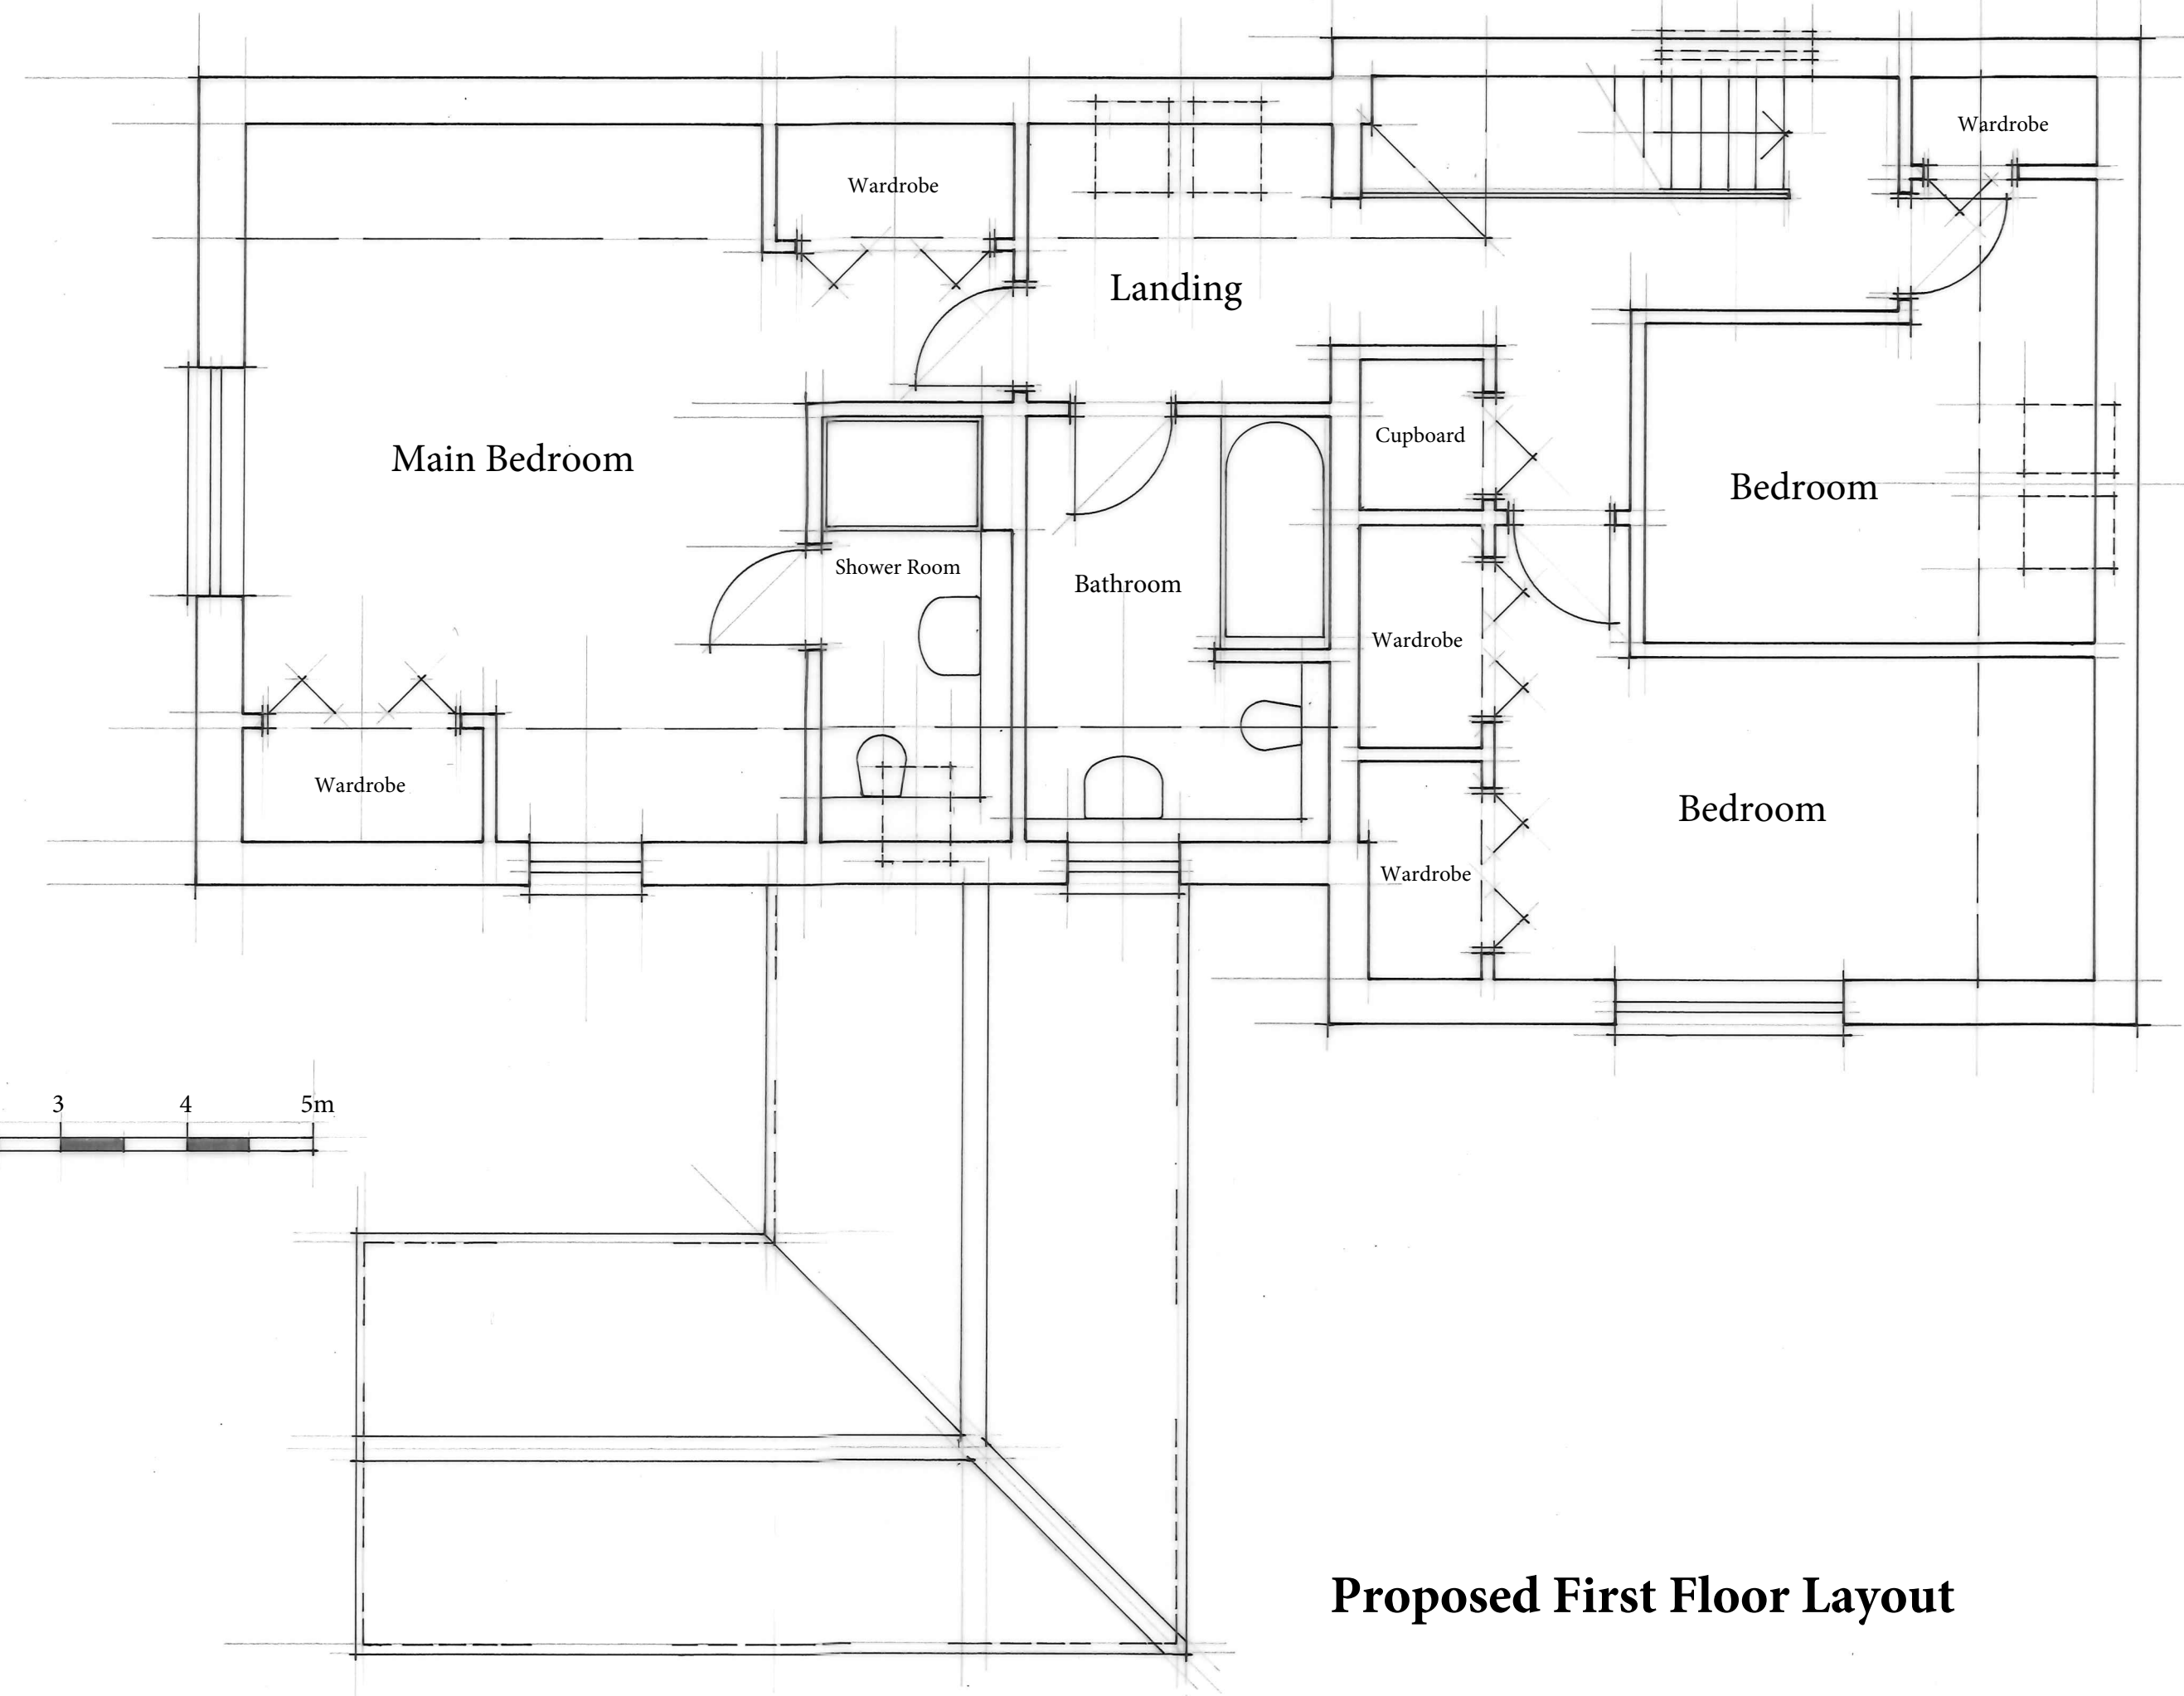

Proposed First Floor Layout

Project:
Proposed Conversion &
Extension
The House, Webbs Hill
Minety

Client:
Nigel Ritchings

Scale: 1:50/1:100/1:200/1:500 @ A1

Date: April 2026 Revision: A

Drawing no: 3030/01/A