





Front Elevation - West 1:100 Existing

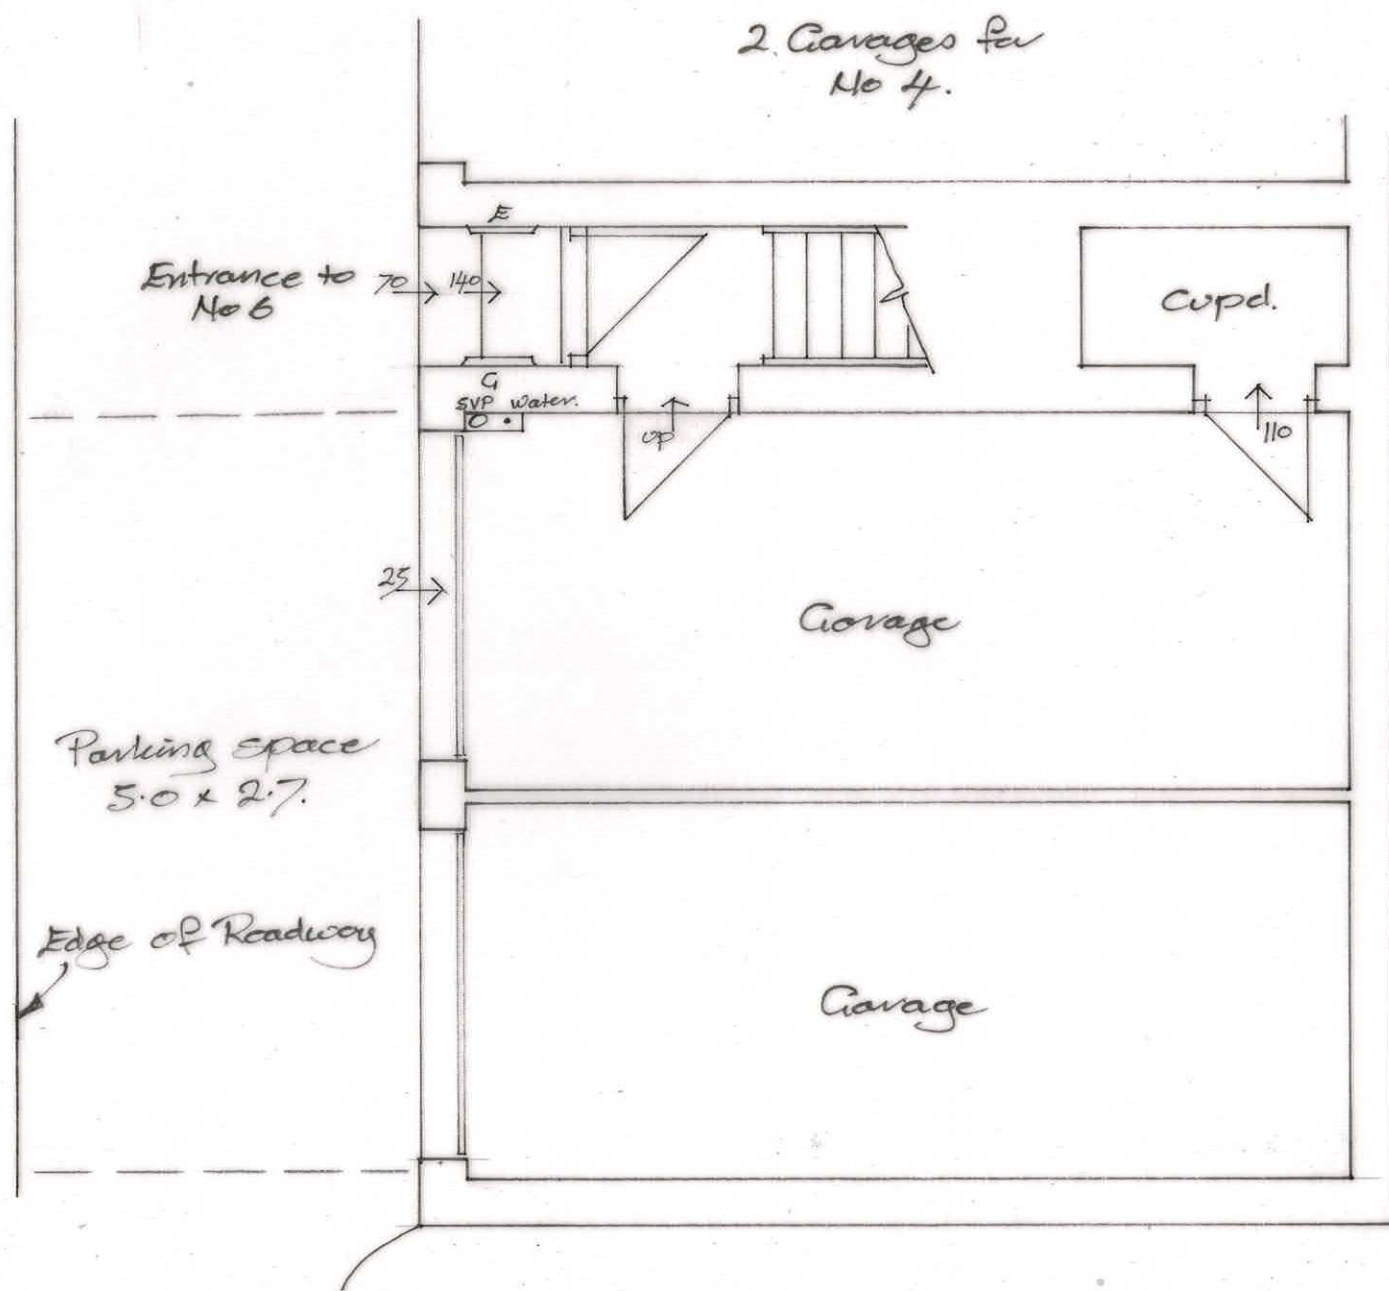

Plan of Garages Existing
1:50

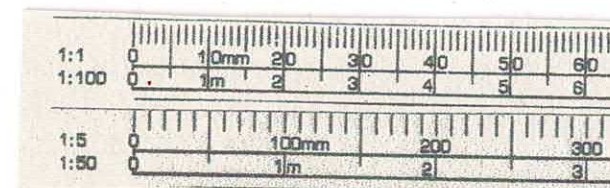

		3 Potley Lane Corsham, Wilts SN13 9RY 01225811057
Project 6 Privet Way Corsham SN13 9WR		
Drawing Plan & Elevation Existing		
Scale 1:50 1:100 Date Aug 26	Drawing No 2695/3 Drawn CH	

A3