
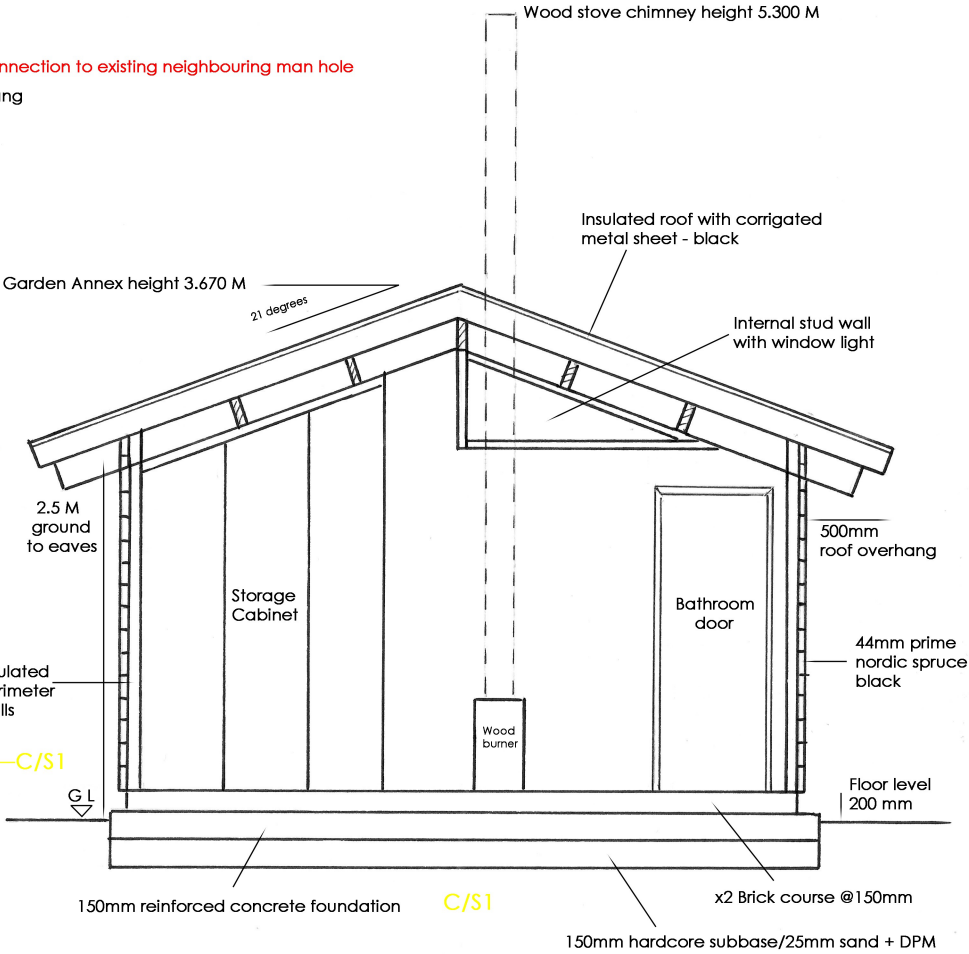


Proposed Floor Plan for new rear garden Annex at 84 Langley Road.

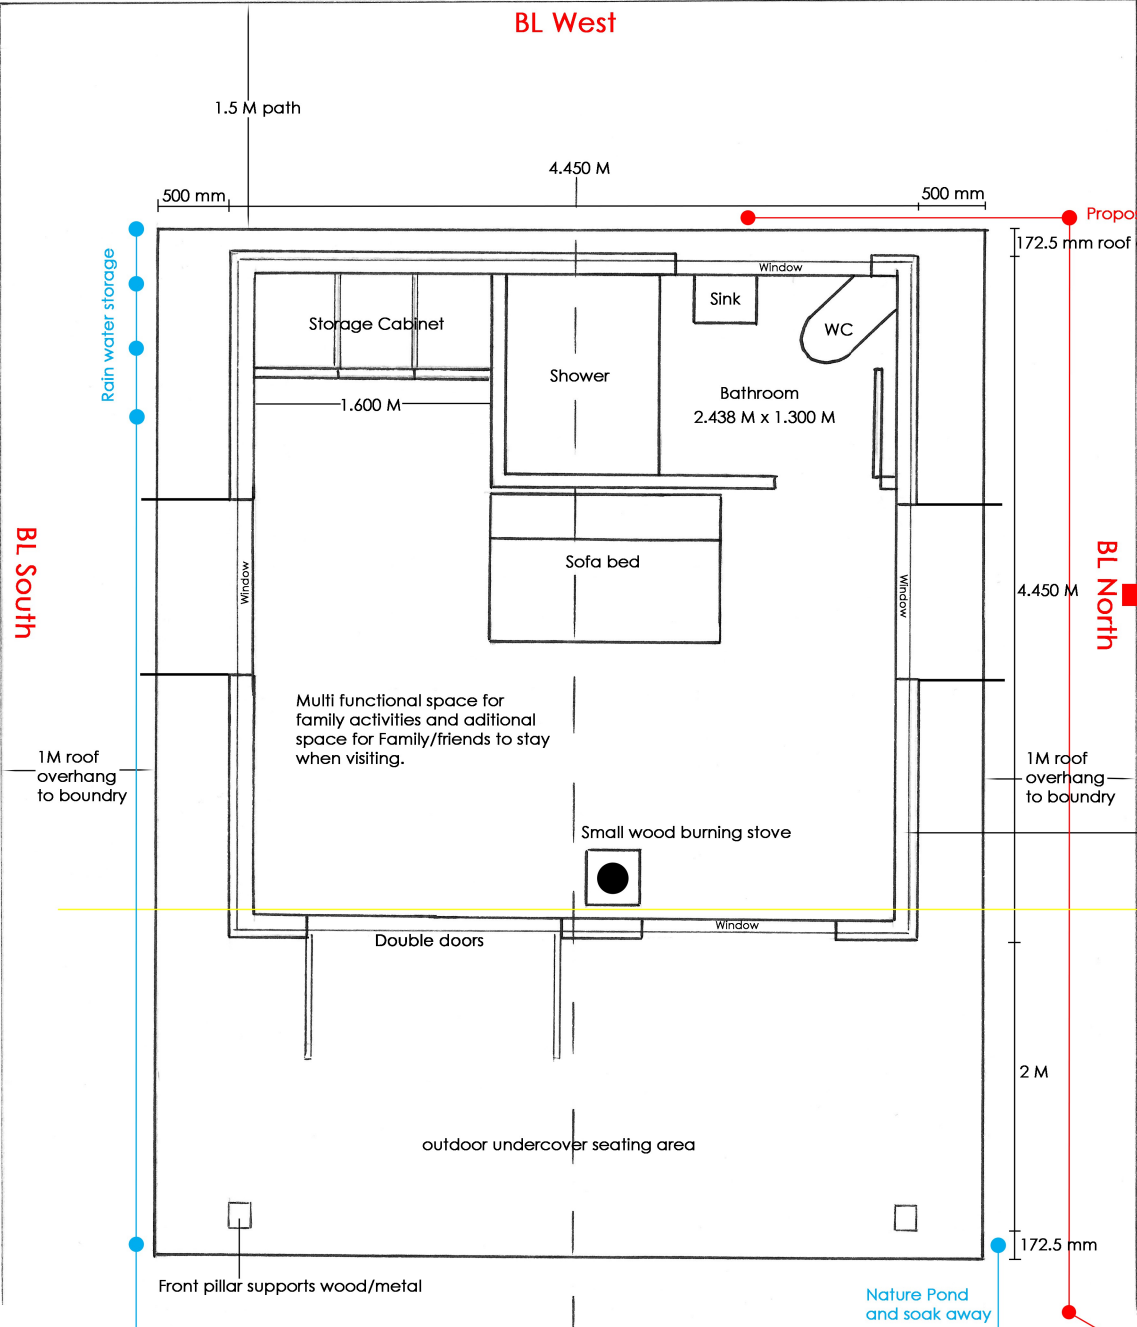

Project Title: Rear garden annex proposal 84 Langley Road. Lucy Holl

Drawing: Proposed Floor plan for new rear garden annex

kristianpettifor.co.uk

Studio 3, Palmers yard, Northend, Luckington, Wiltshire, SN14 6PN, England. (+44) 07922678899

Kristian Pettifor Contemporary Furniture Designer Maker.

Date: 13/08/2026

Drawing no: DR10

Scale: 1 : 50 @ A4



Intellectual property rights. © copyright & design rights 2026 the intellectual property rights, copyright & design rights of this material are solely owned by Kristian Pettifor. Any copying, adaptation, distribution or public display without the express written consent of the owner is strictly prohibited. The receipt or possession of this material does not convey rights to reproduce, manufacture or distribute its contents. The presentation of the design and its contents (i.e. drawings/samples/models and coatings etc) remain a confidential document between the client and Kristian Pettifor unless otherwise stated. All dimensions to be checked by contractor and reported if incorrect before building work commences.



Nature Pond
and soak away