
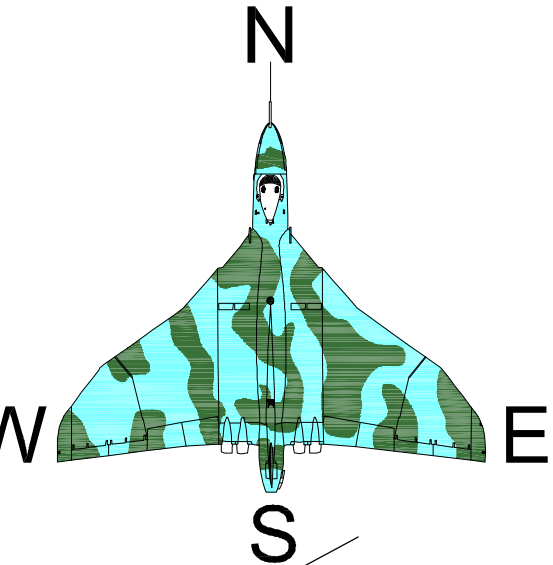


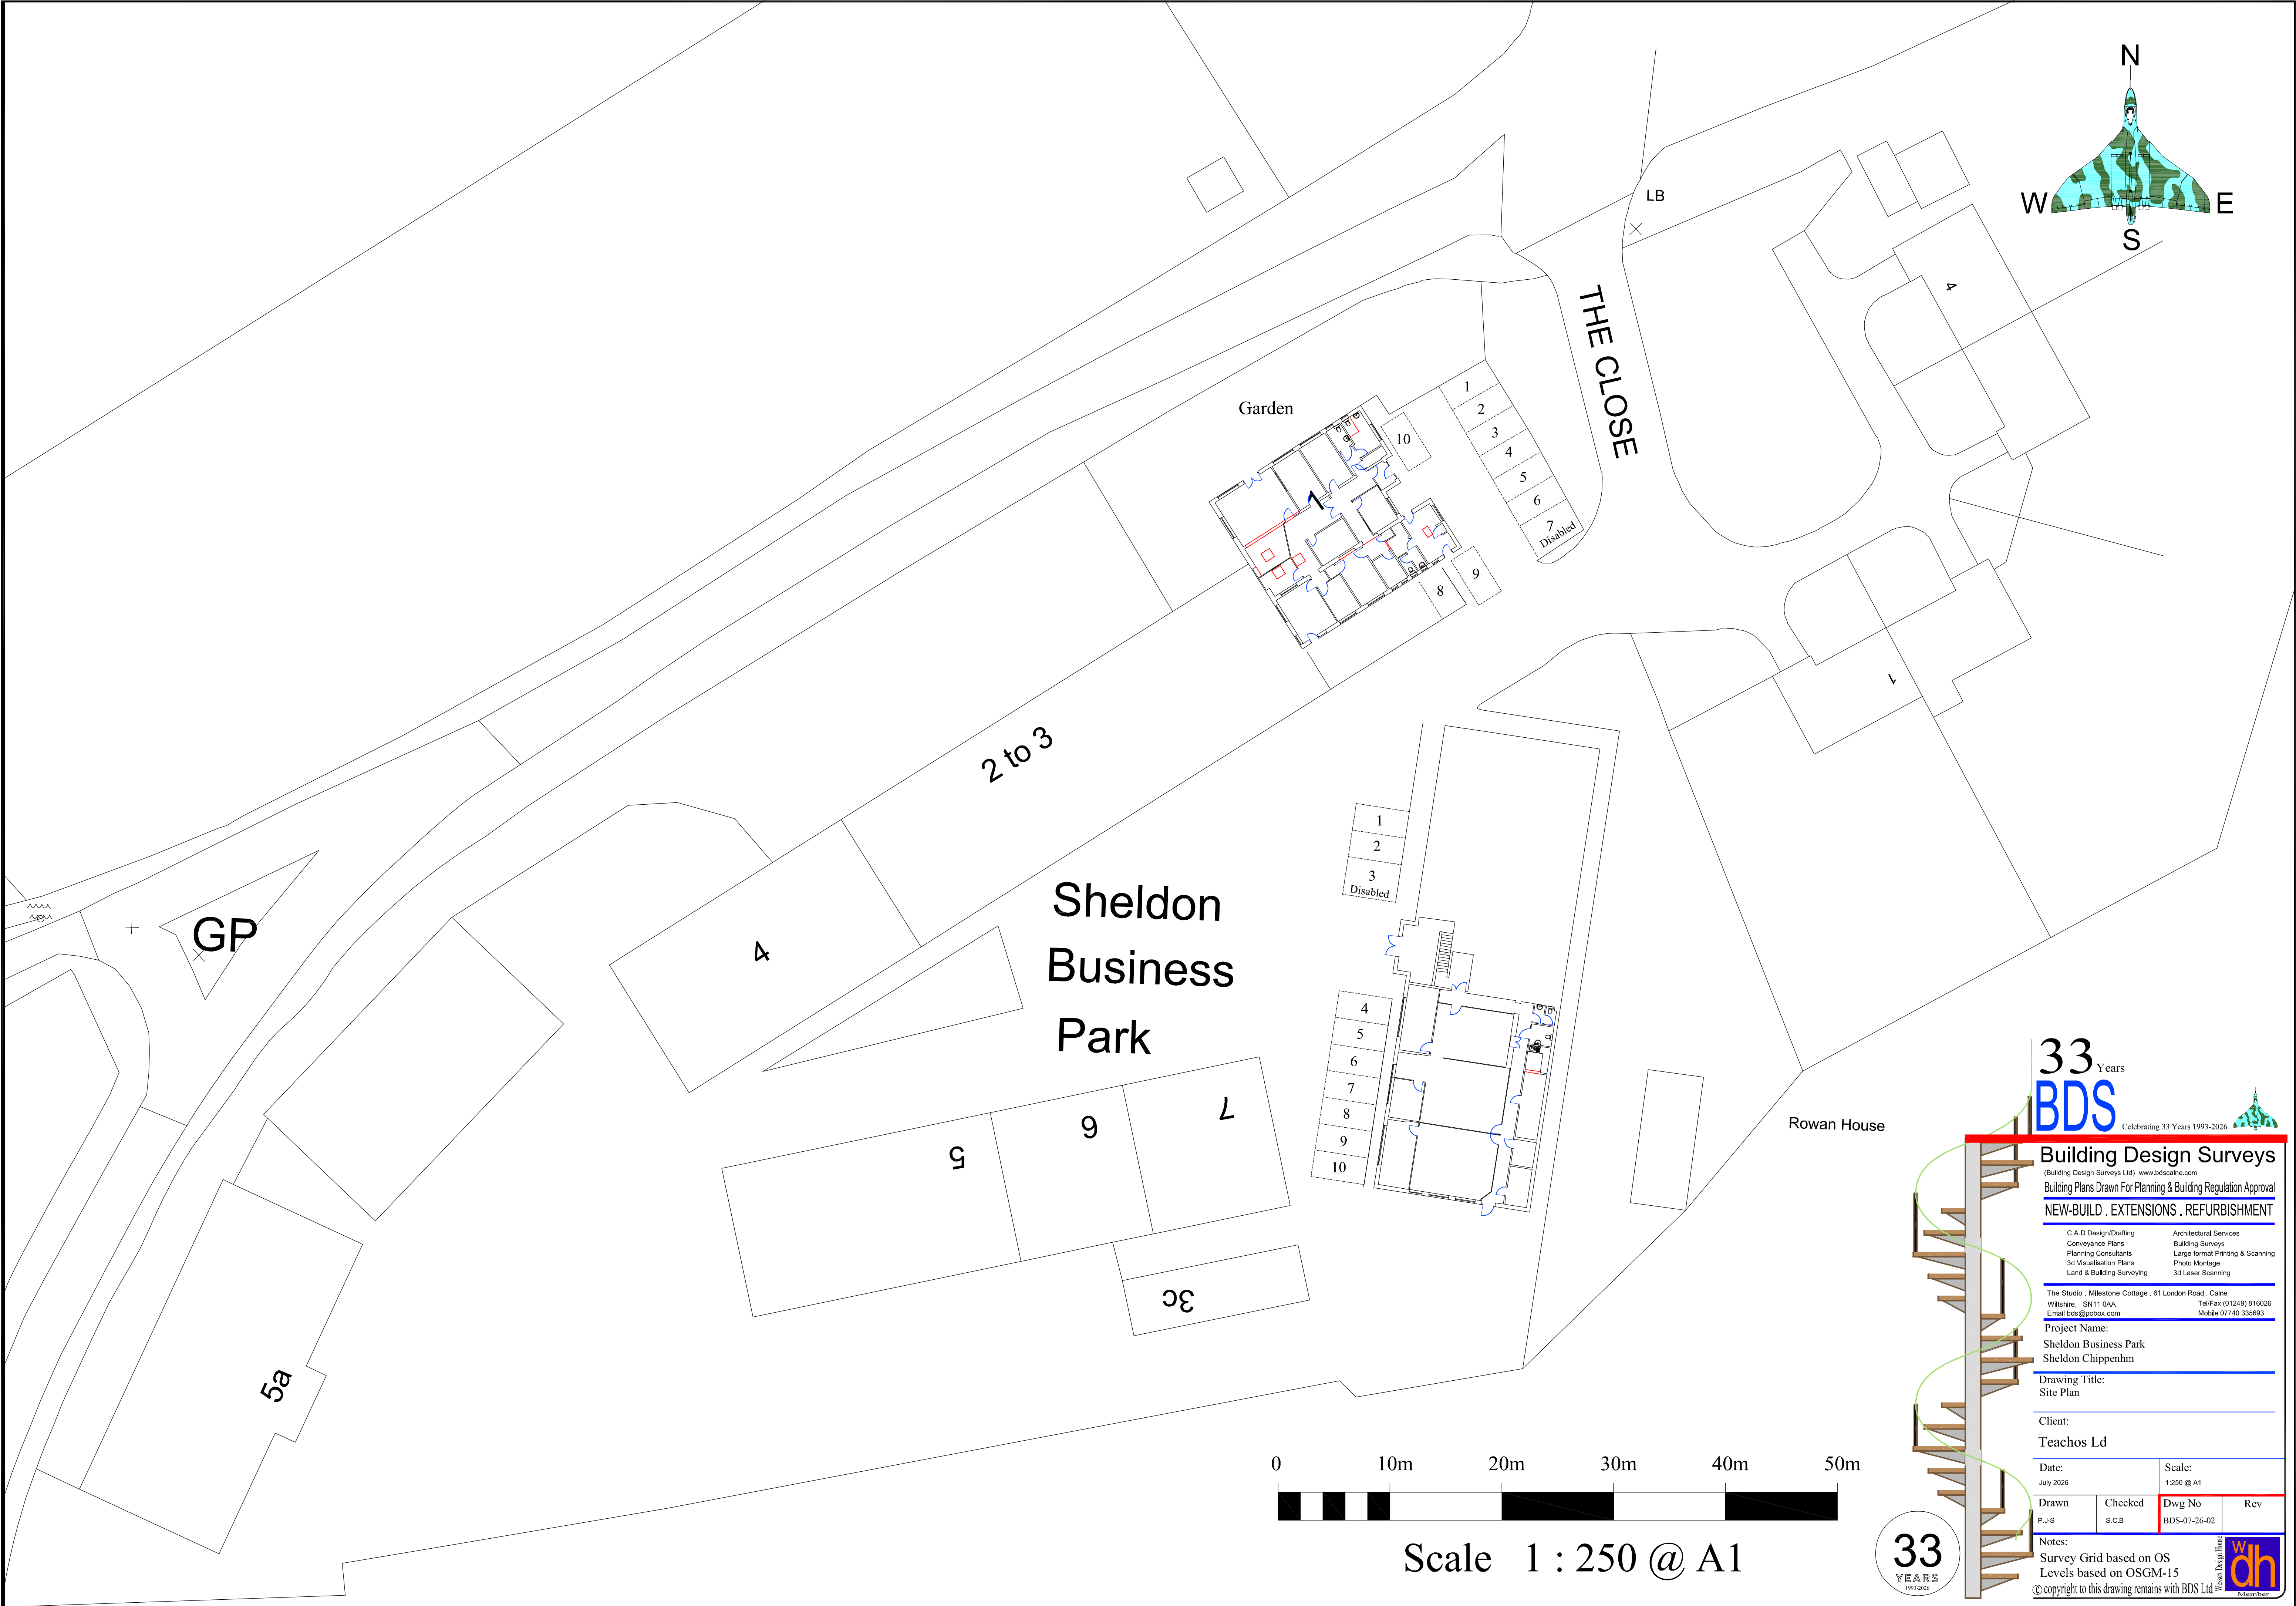

THE CLOSE

Garden

Rowan House

Sheldon
Business
Park

GP

0 10m 20m 30m 40m 50m

Scale 1 : 250 @ A1

33 Years
BDS

Celebrating 33 Years 1993-2026

Building Design Surveys

(Building Design Surveys Ltd) www.bdscales.com

Building Plans Drawn For Planning & Building Regulation Approval

NEW-BUILD . EXTENSIONS . REFURBISHMENT

C.A.D. Design/Drafting	Architectural Services
Conveyance Plans	Building Surveys
Planning Consultants	Large format Printing & Scanning
3d Visualisation Plans	Photo Montage
Land & Building Surveying	3d Laser Scanning

The Studio - Milestone Cottage - 61 London Road - Calne
Wiltshire, SN11 0AA
Email bds@pobox.com Tel/Fax (01249) 816026
Mobile 07740 335693

Project Name:
Sheldon Business Park
Sheldon Chippenham

Drawing Title:
Site Plan

Client:
Teachos Ld

Date:	Scale:
July 2026	1:250 @ A1

Drawn	Checked	Dwg No	Rev
P.J.S	S.C.B	BDS-07-26-02	

Notes:
Survey Grid based on OS
Levels based on OSGM-15
© copyright to this drawing remains with BDS Ltd

33
YEARS
1993-2026

