


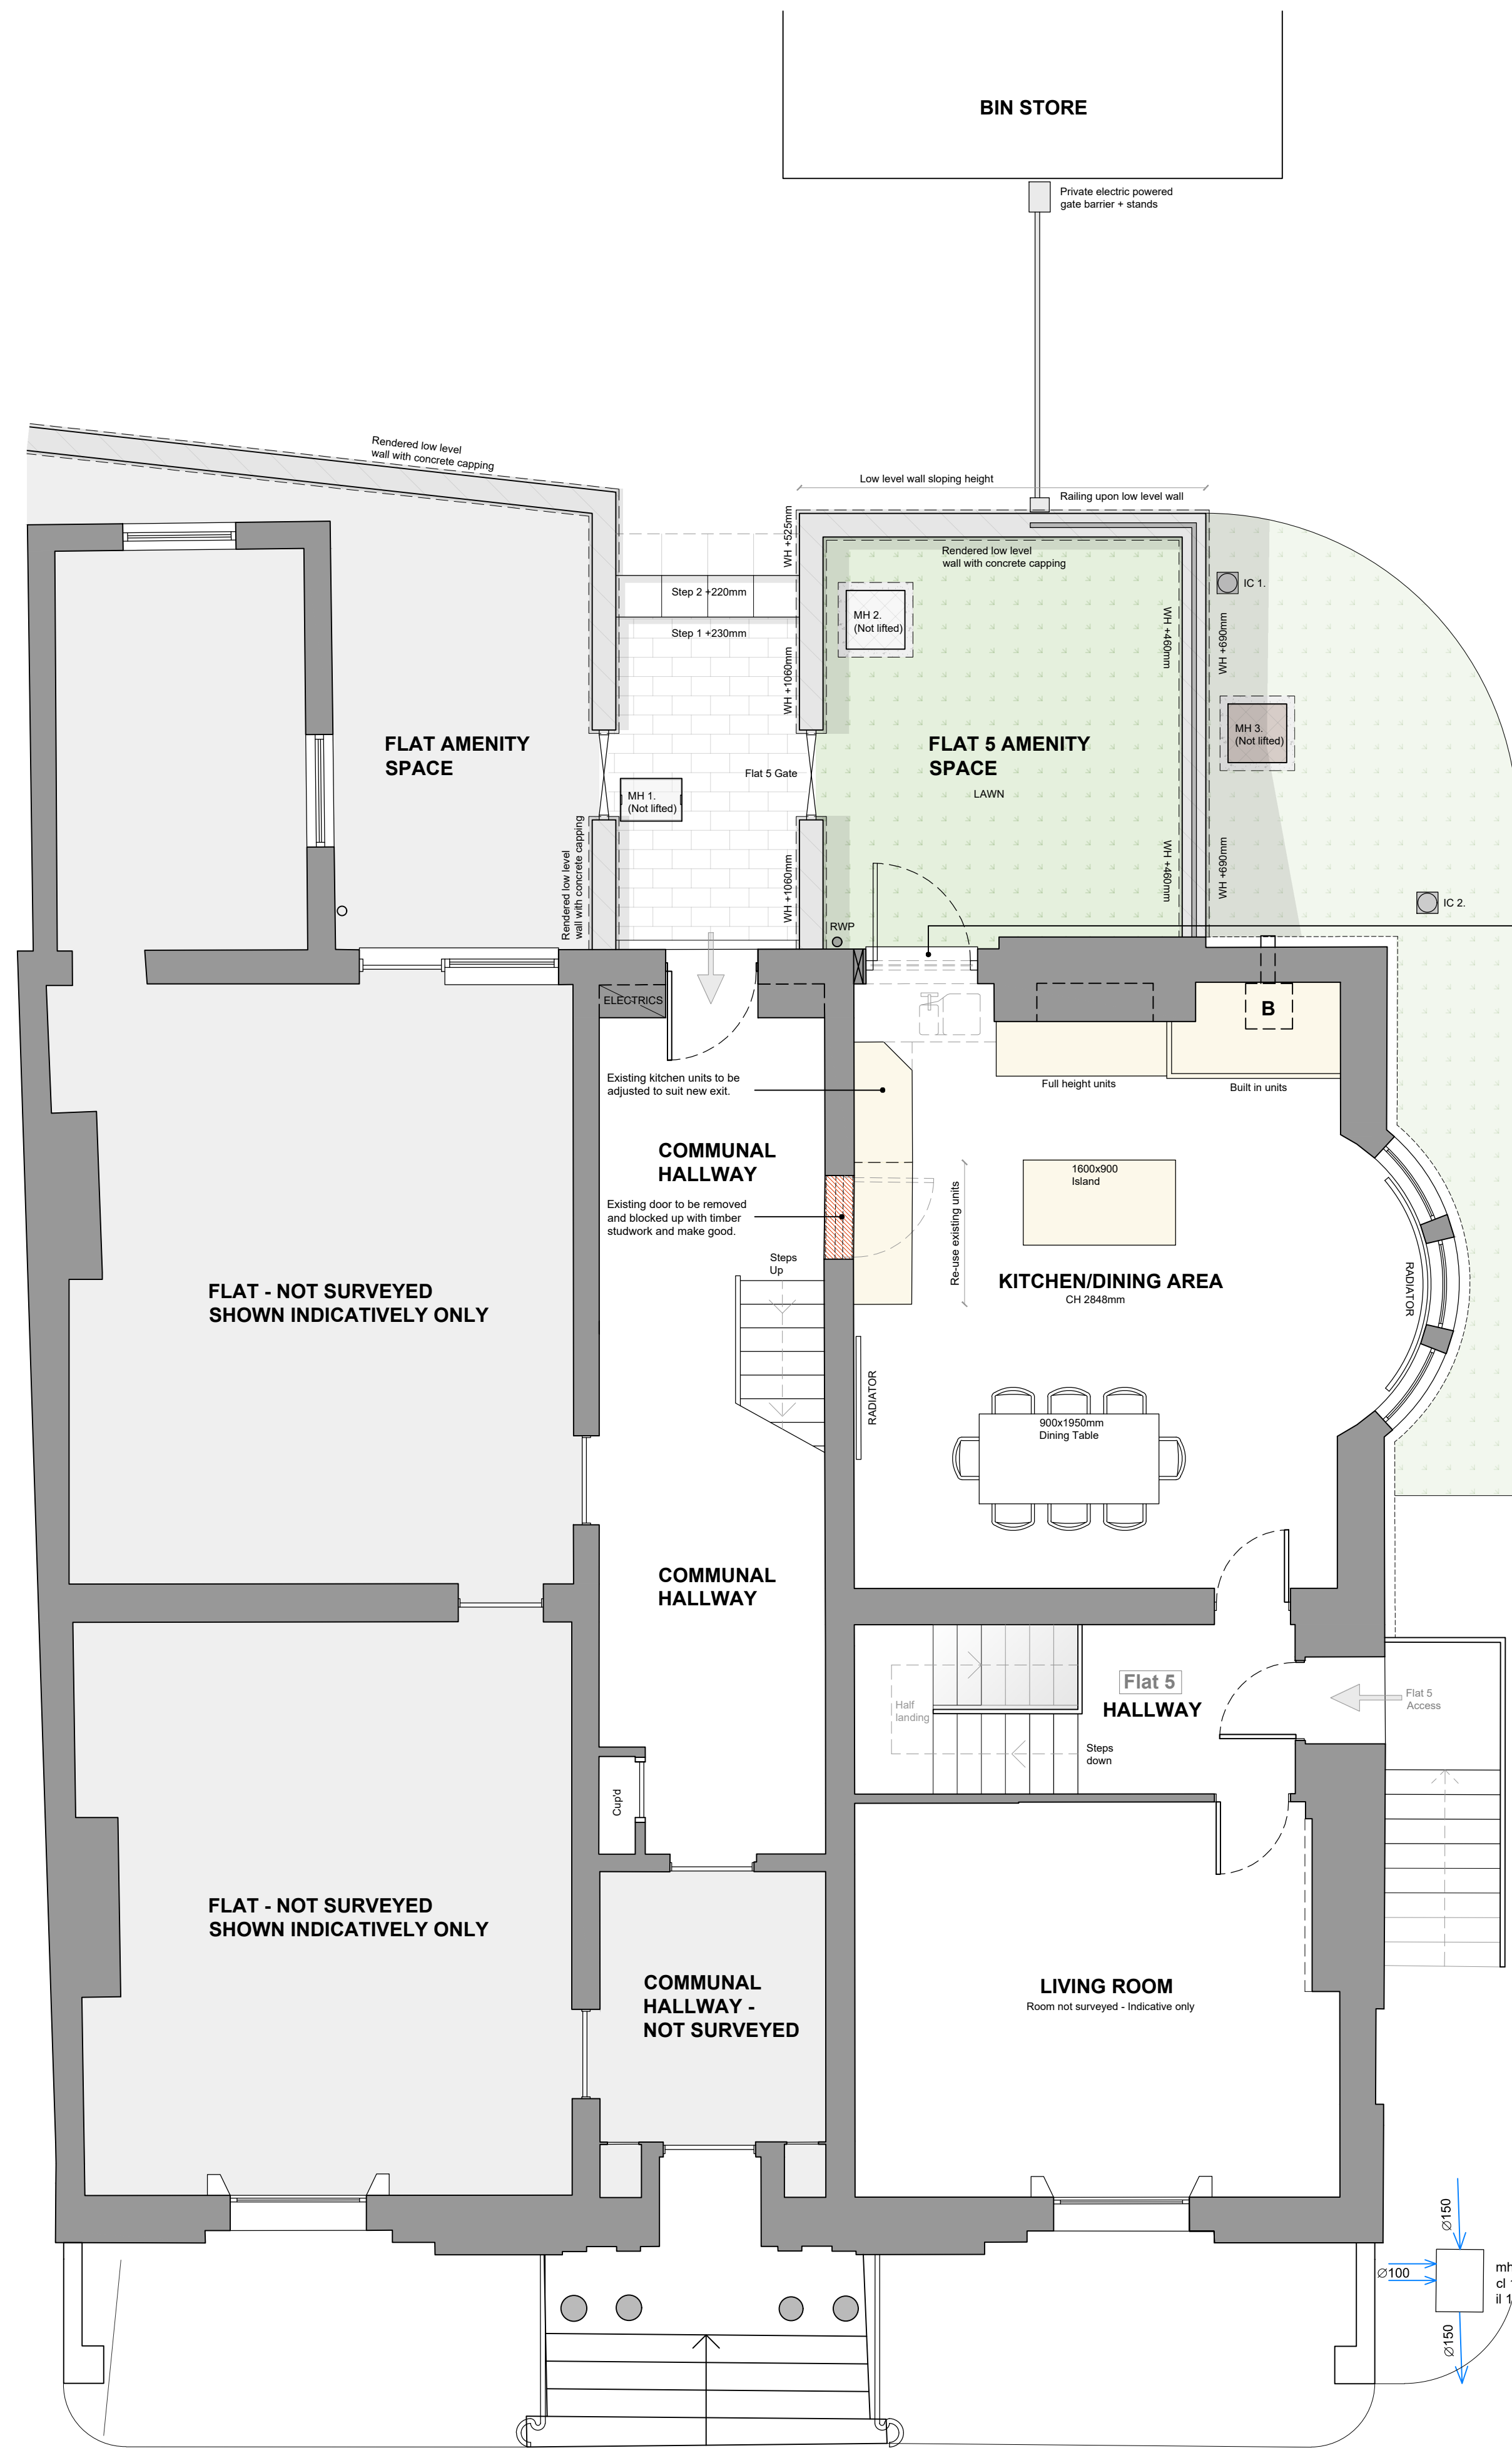

PROPOSED GROUND FLOOR PLAN
SCALE 1:50




PROPOSED SIDE ELEVATION
SCALE 1:100




PROPOSED REAR ELEVATION
SCALE 1:100


Existing timber window to be replaced with new timber painted glazed door. Door to be installed within existing opening width. Existing lintel to remain.

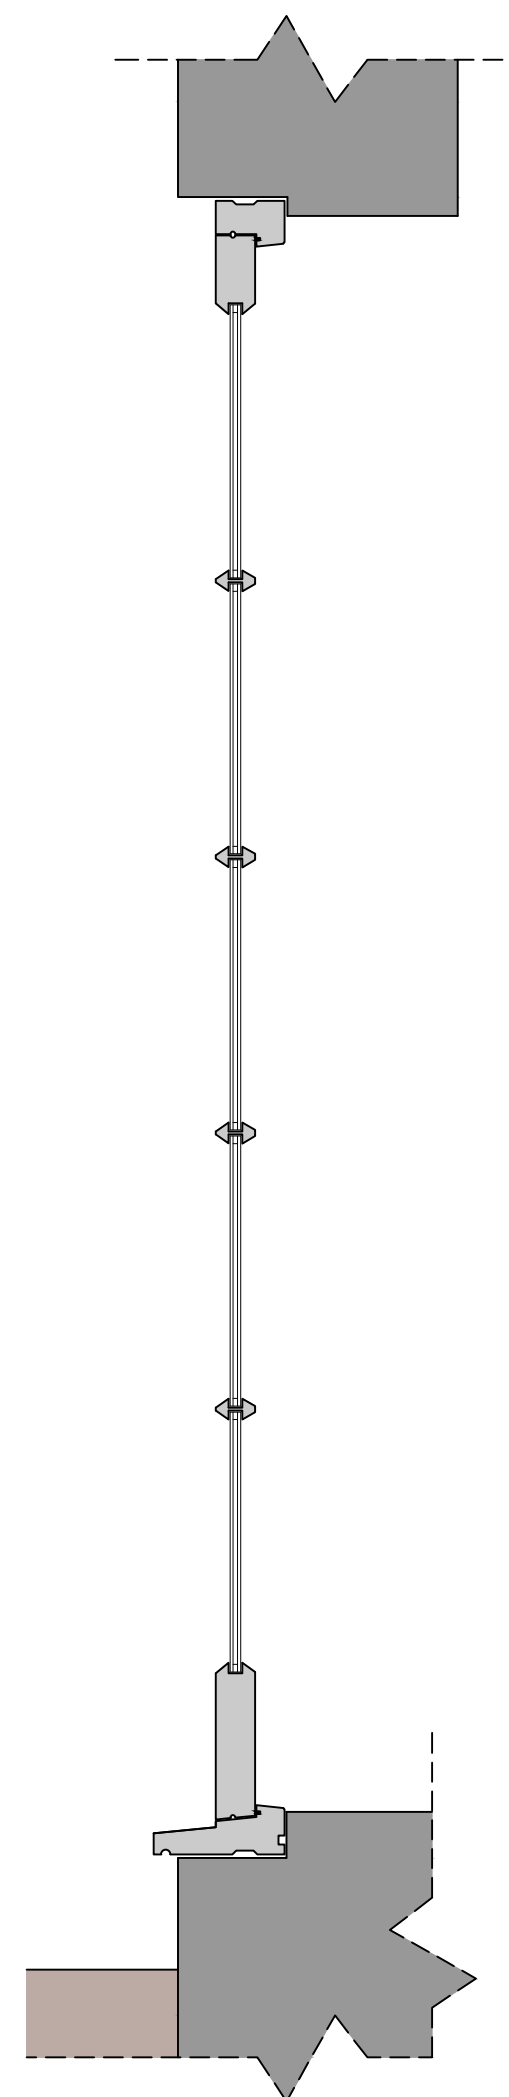

DOOR SECTION
SCALE 1:10

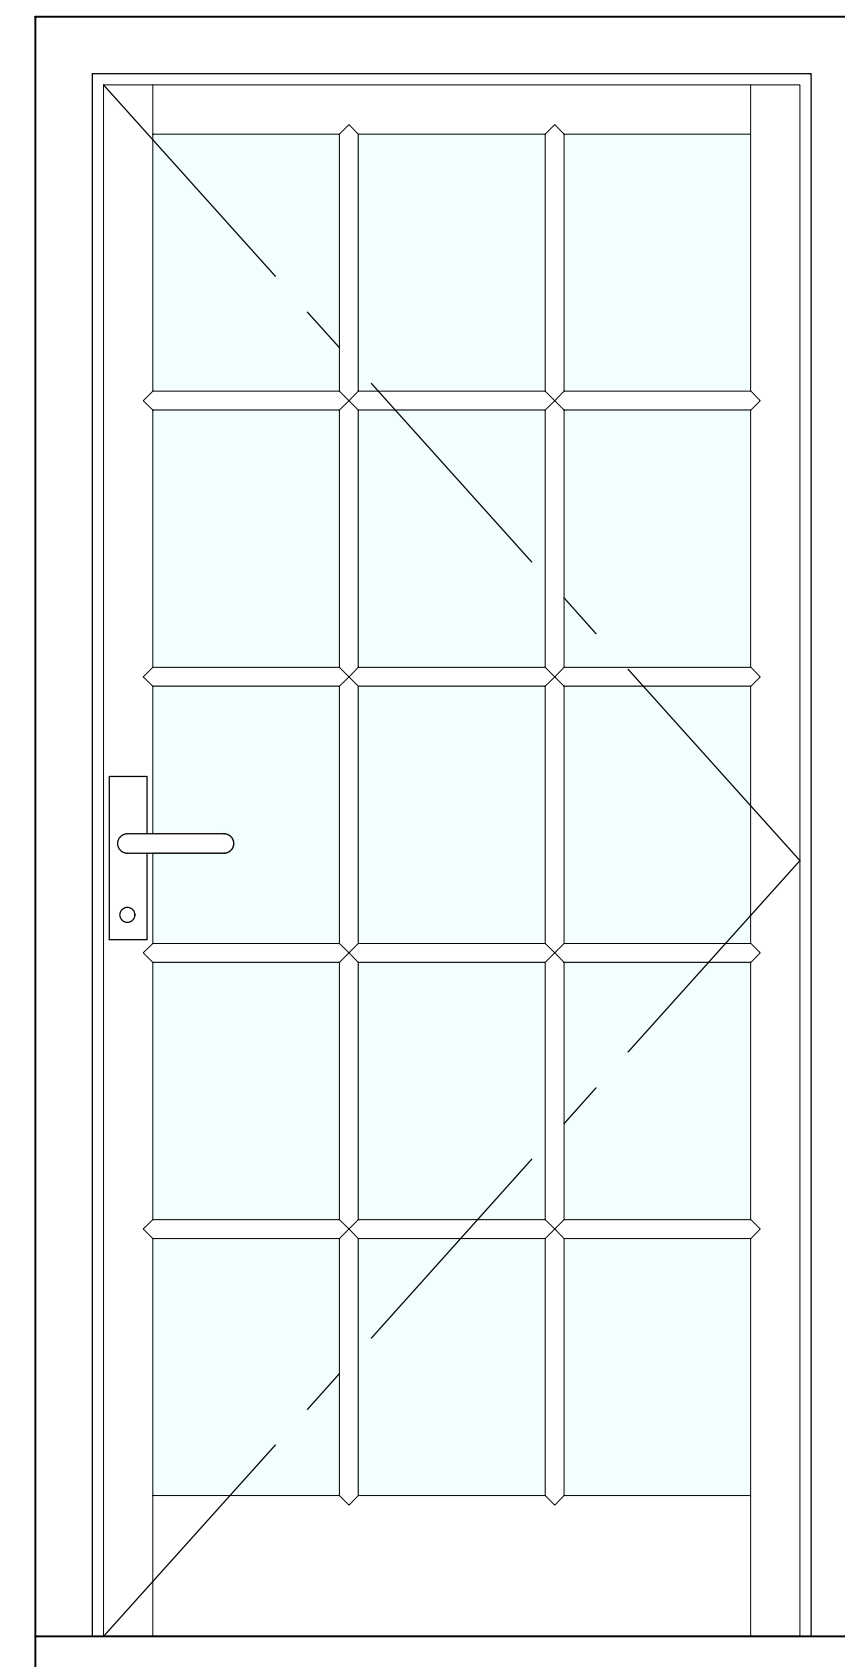


DOOR FRONT ELEVATION
SCALE 1:10

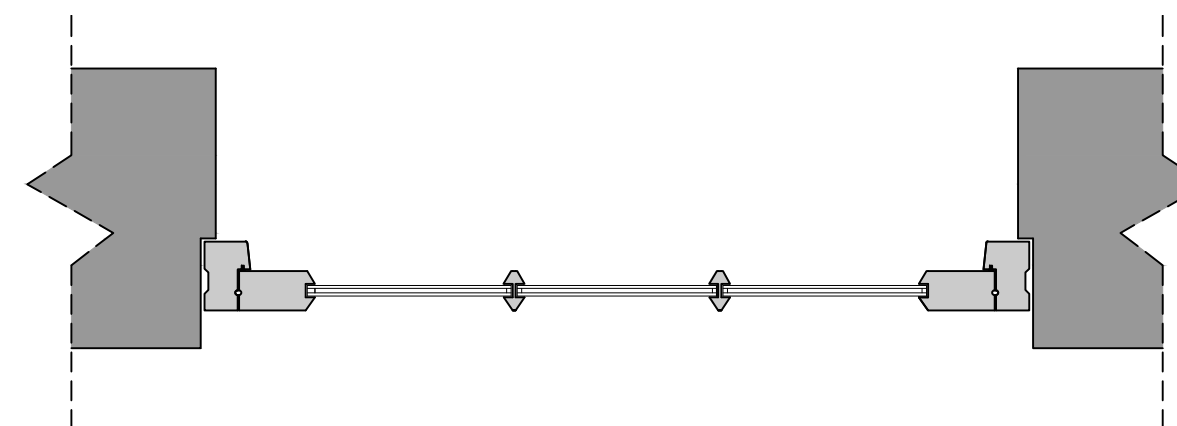


DOOR SECTION (PLAN)
SCALE 1:10



PROPOSED LOCATION PLAN
SCALE 1:1250

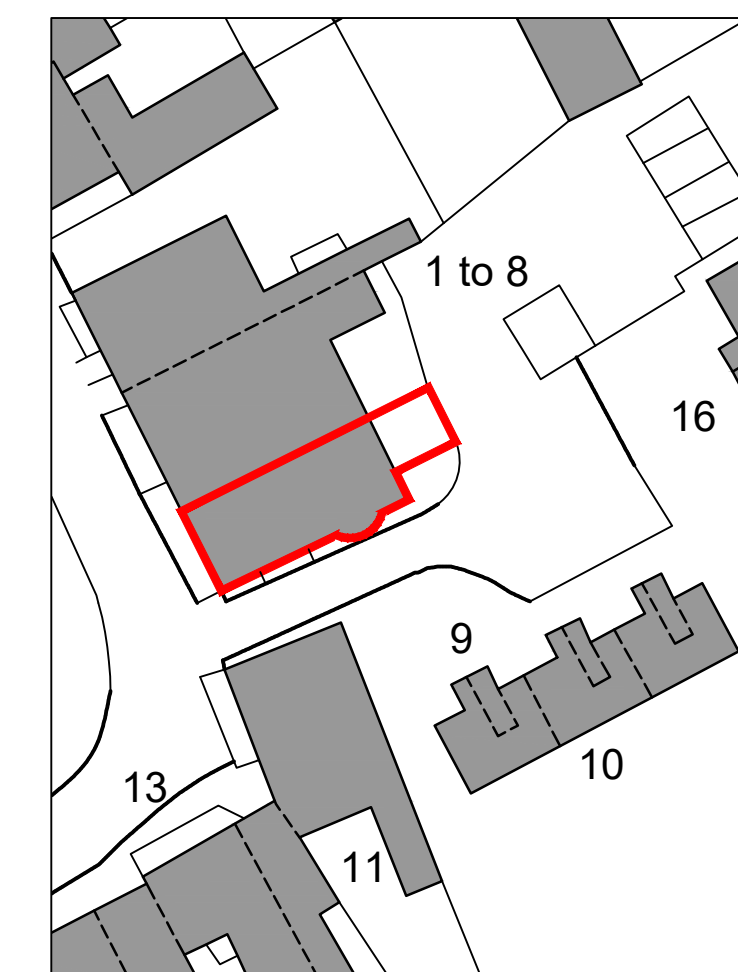

PROPOSED BLOCK PLAN
SCALE 1:500

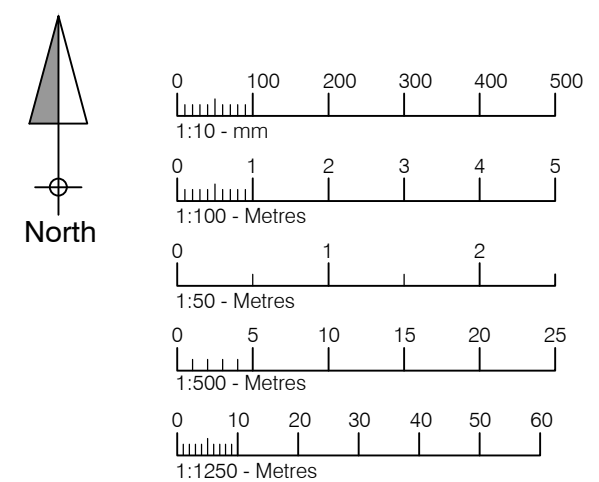

DRAWING FOR PLANNING PURPOSES ONLY.
NOT TO BE USED FOR CONSTRUCTION



Ground Floor
8 Palms Court
Marlborough
Wiltshire SN8 2AG

T: 01672 518 278
E: info@tuttlearchserv.co.uk
F: facebook.com/tuttlearchserv
W: tuttlearchserv.co.uk

JOB TITLE
Proposed new external door (replace window) and associated internal and external alterations @ 5 Silbury House, 10 The Green, Marlborough, Wiltshire, SN8 1AL

For Ms J Rowland

DRAWING TITLE
Proposed Ground Floor Plan, Elevations, Block & Location Plan, Door Sections & Elevations

DRAWING NUMBER
5 Silbury House - 02

REVISIONS

SCALE	DATE	DRAWN BY	PAPER SIZE	JOB No.
As Indicated	August 26	MCW	A1	1731

© 2026, Tuttle Architectural Services. All rights reserved.
This drawing is the intellectual property of Tuttle Architectural Services and must not be copied, reproduced, or modified without prior written consent.