


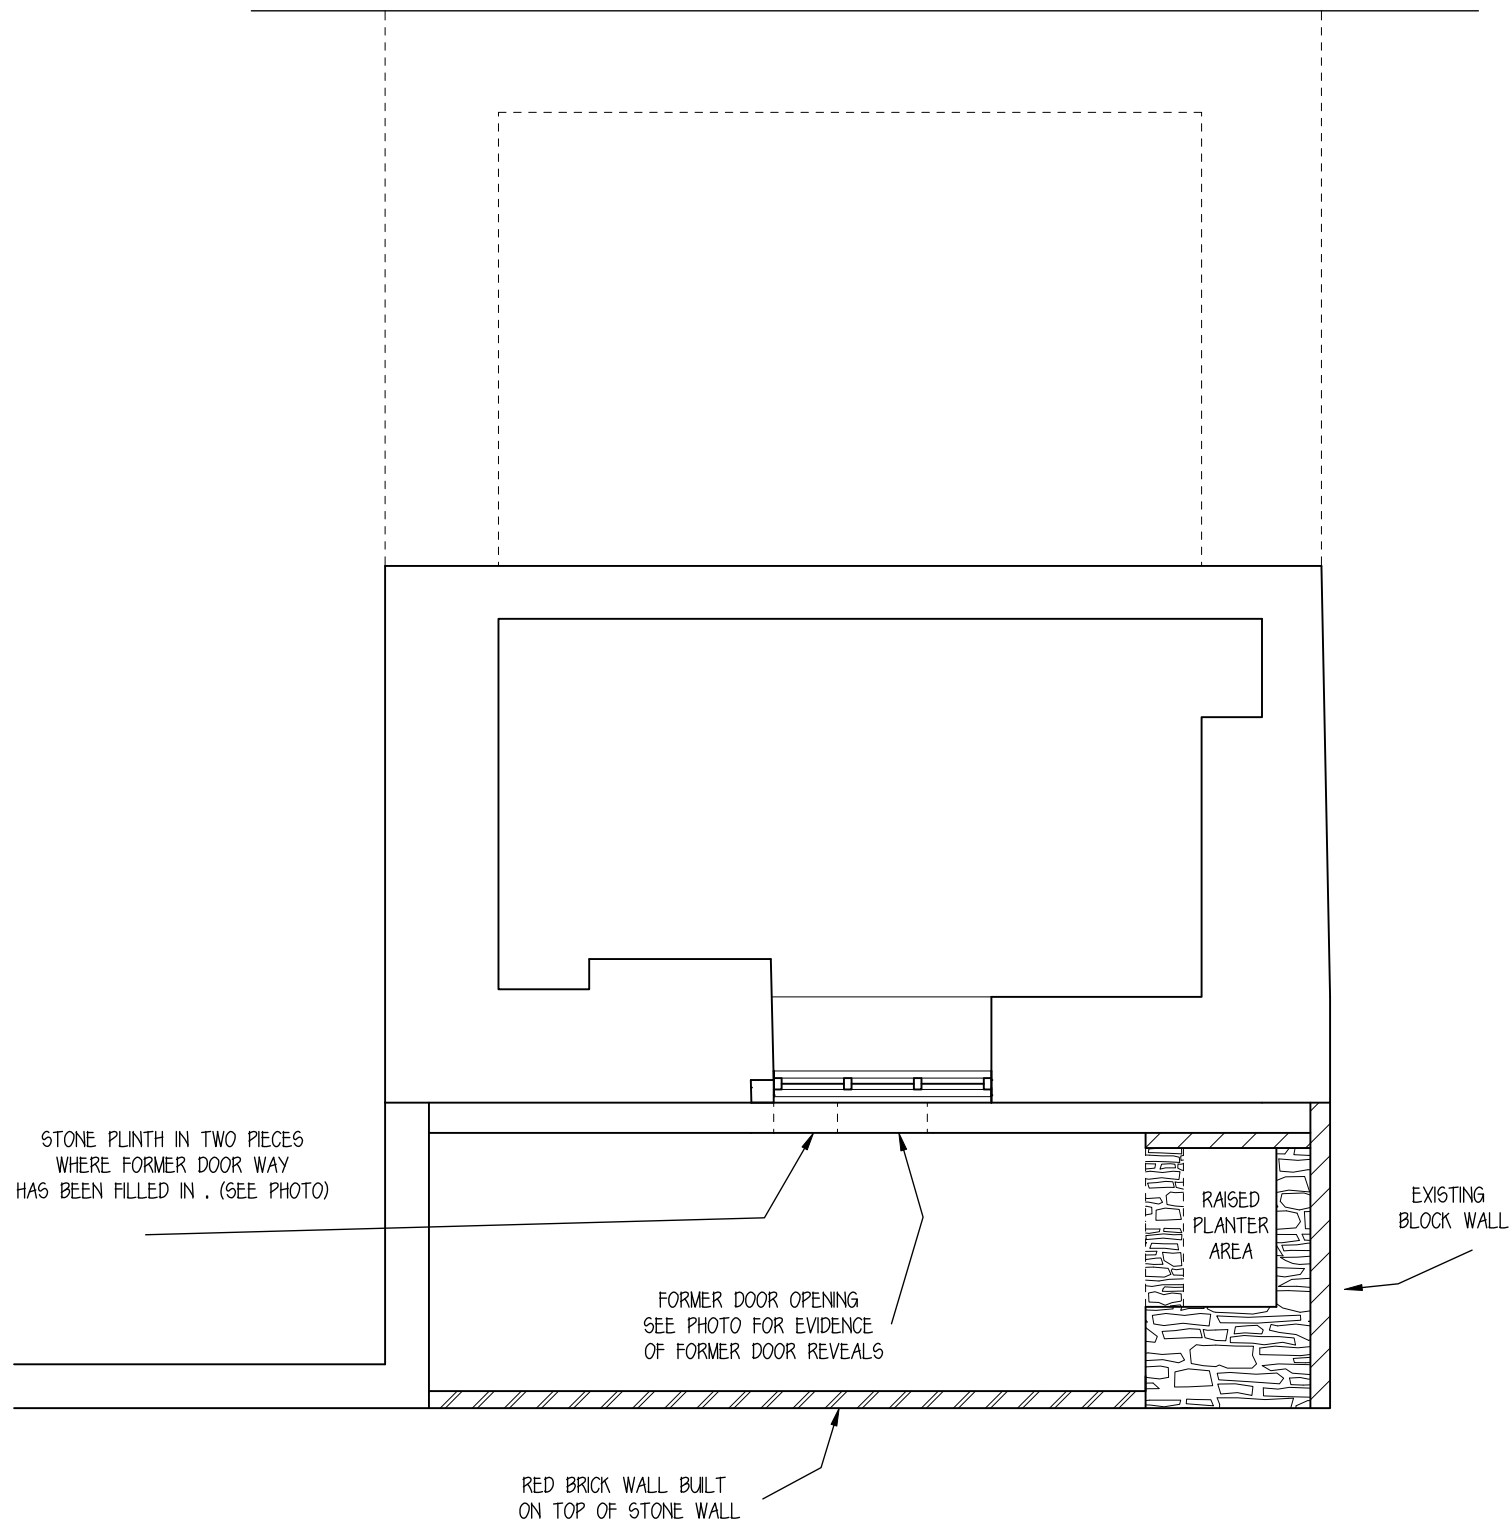

EXISTING BASEMENT FLOOR LAYOUT



EXISTING SOUTH EAST ELEVATION

EXISTING NORTH EAST ELEVATION

SCALE BAR 1:20

SCALE BAR 1:100

SCALE BAR 1:50

SCALE BAR 1:500

A	17/8/26	AMEND	SK	SK	

Rev.	Date	Description	By	Chk	App
------	------	-------------	----	-----	-----

Client/Project					
MS MIRANDA WINRAM					

Drawing Title					
SURVEY AT 15 CULVER					
GDNS MALMESBURY					
WILTSHIRE					

Designed	SK	Drawn	SK	Date	25 NOV 25	Scale	1:50,
CAD Reference				Size			A1

Stephen Kingshott MCABE	
Katie Kingshott ACABE	

Stephen Kingshott Building Consultancy Ltd	
54 Springdale Ave	
Broadstone, Poole	
Dorset BH18 9EX	
Tel. 07973638931	

DATE	0204/25/B	REVISION	A
------	-----------	----------	---