





Front Elevation - West 1:100 Proposed

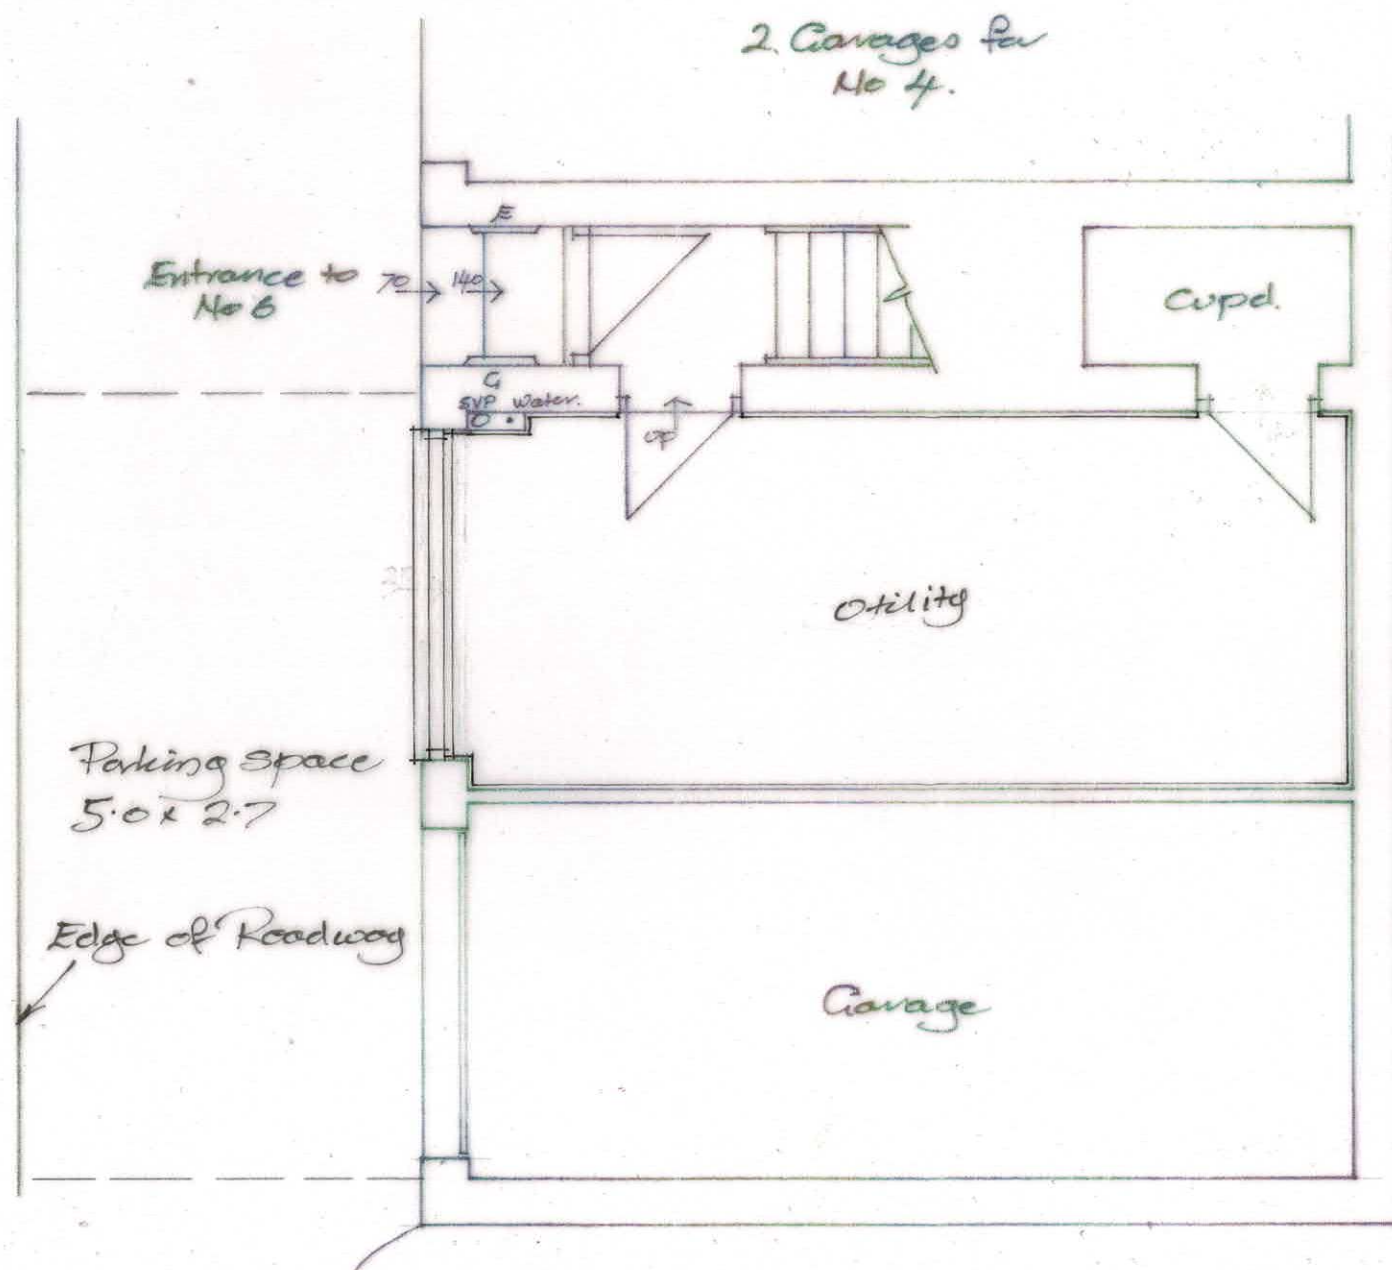

Plan of Garages Proposed
1:50

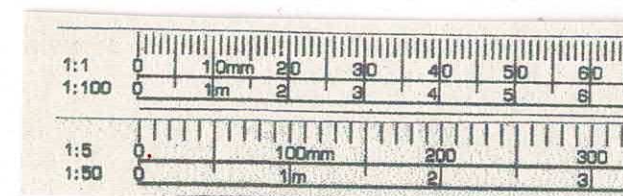

A3

		3 Potley Lane Corsham, Wilts SN13 9RY 01225811057
Project 6 Privet Wood Corsham SN13 9UR		
Drawing Plan & Elevation Proposed		
Scale 1:50 1:100	Drawing No 2095/4	
Date Aug 26	Drawn CH	