




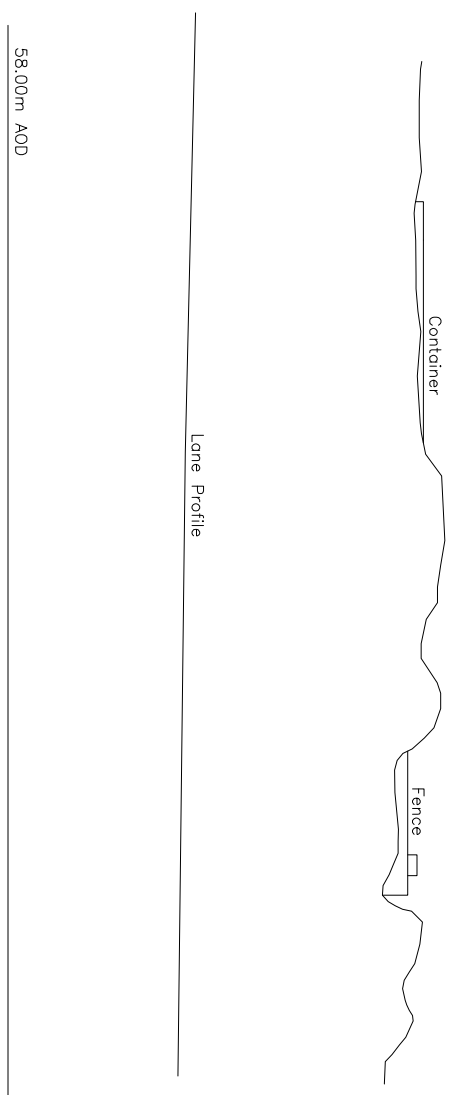


West Elevation

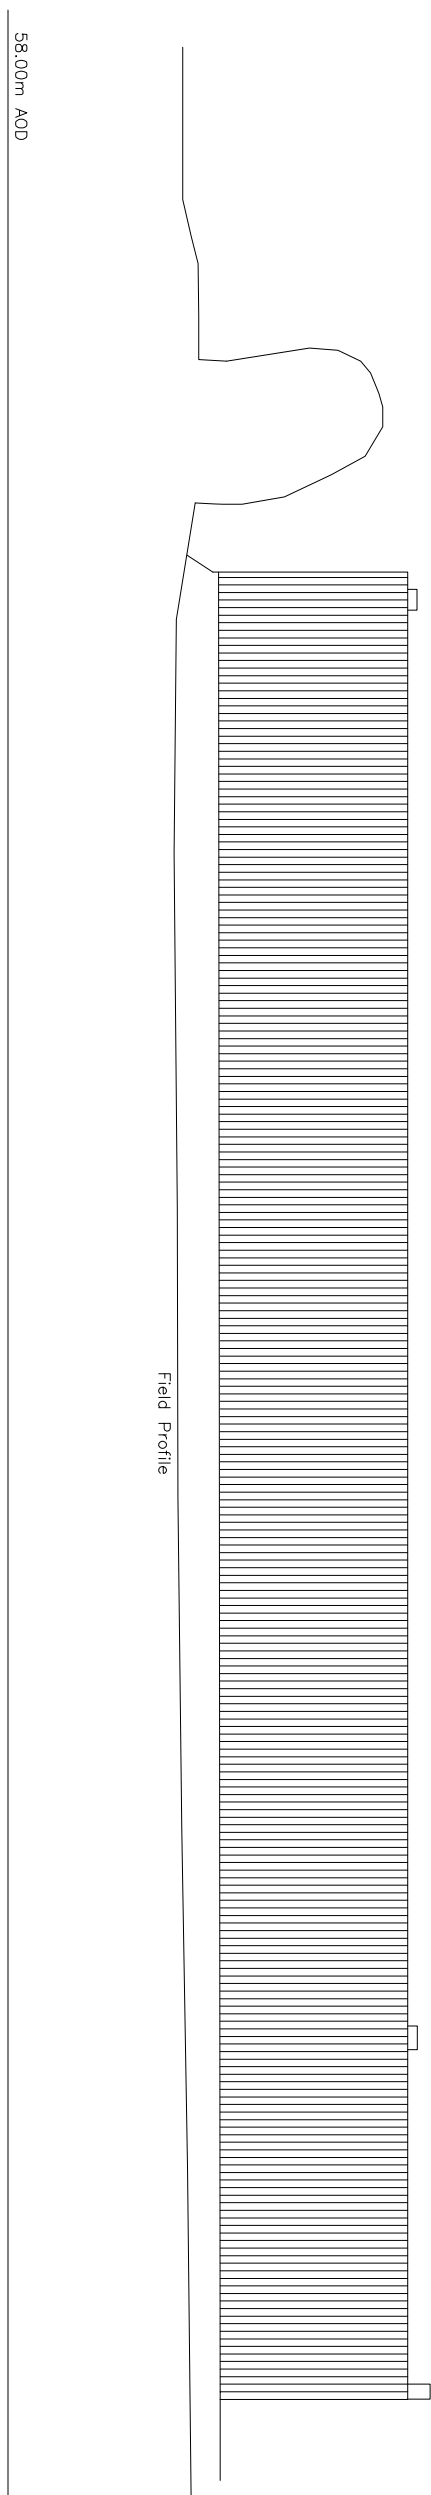


South Elevation

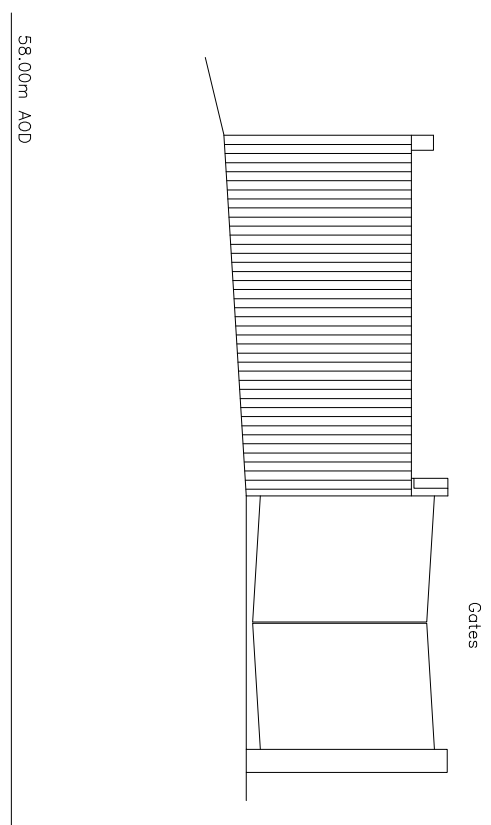

East Elevation

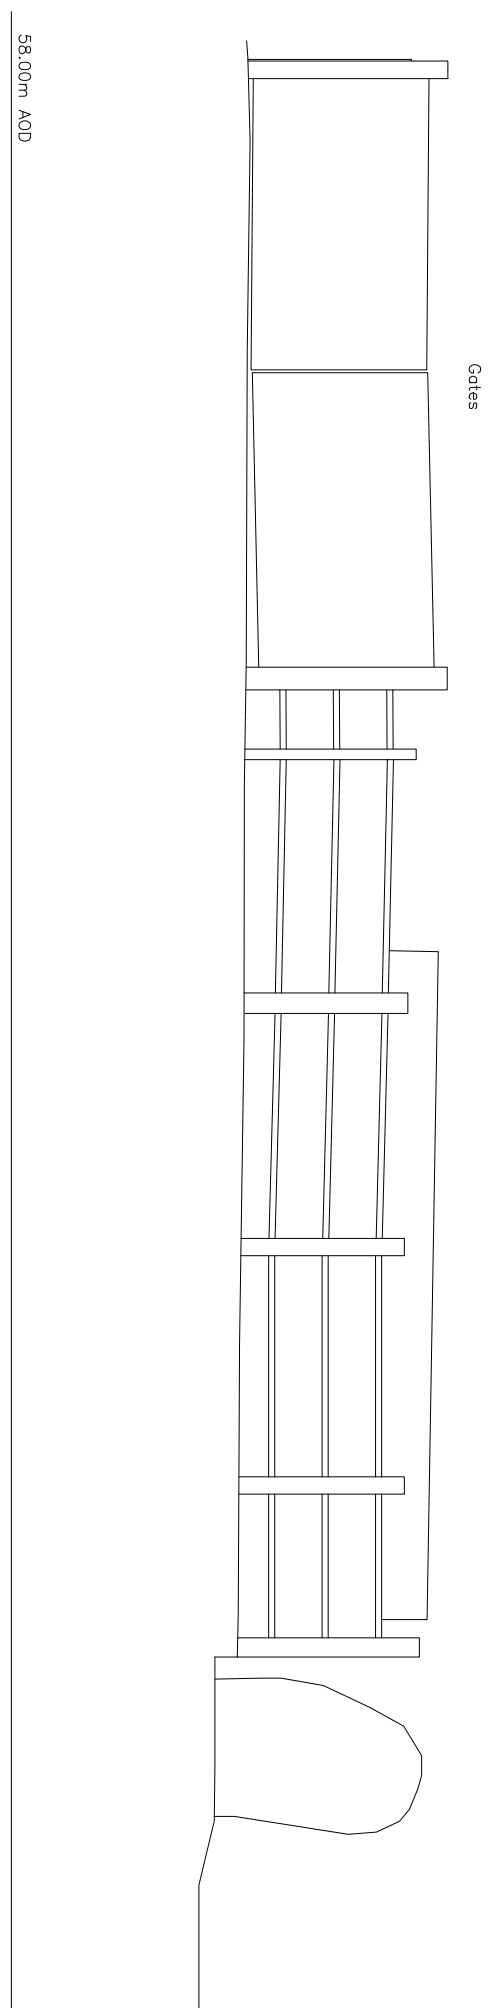

North Elevation

 

Scale 1 : 100

D&H Surveys Ltd The Manor Stables, Green Smeatonville, Clunpennan Whitshire, SN15 5EH. Email: admin@dhurveys.co.uk WebSite: www.dhurveys.co.uk Tel: (01249) 720645 Fax: (01249) 721124 A Public Domain Survey Co-ordination of Site Layouts Recalled Photo Elevations C.A.D Plotting Bureau			
Project Name: Wiltshire Fallen Stock The Common, Bromham SN15 2JJ			
Drawing Title: Site Elevations			
Client: Wiltshire Fallen Stock Agent: Woolley & Wallis			
Date: July 2006		Scale: A1@1:100	
Drawn	Surveyor	Dwg No	Revision
KGH	GH	EL 01	
Site Datum OrdnanceSurvey		OSBM Ref OS15 6PS	
Grid Orientation Ordnance Survey		Sheet ID Wdeley-Wallis-Bromham	

D & H Surveys will Guarantee that this
 Survey Data & Station Coord are Correct to the indicated Scale ONLY
 Copyright of this Drawing Remains With D & H Surveys.