


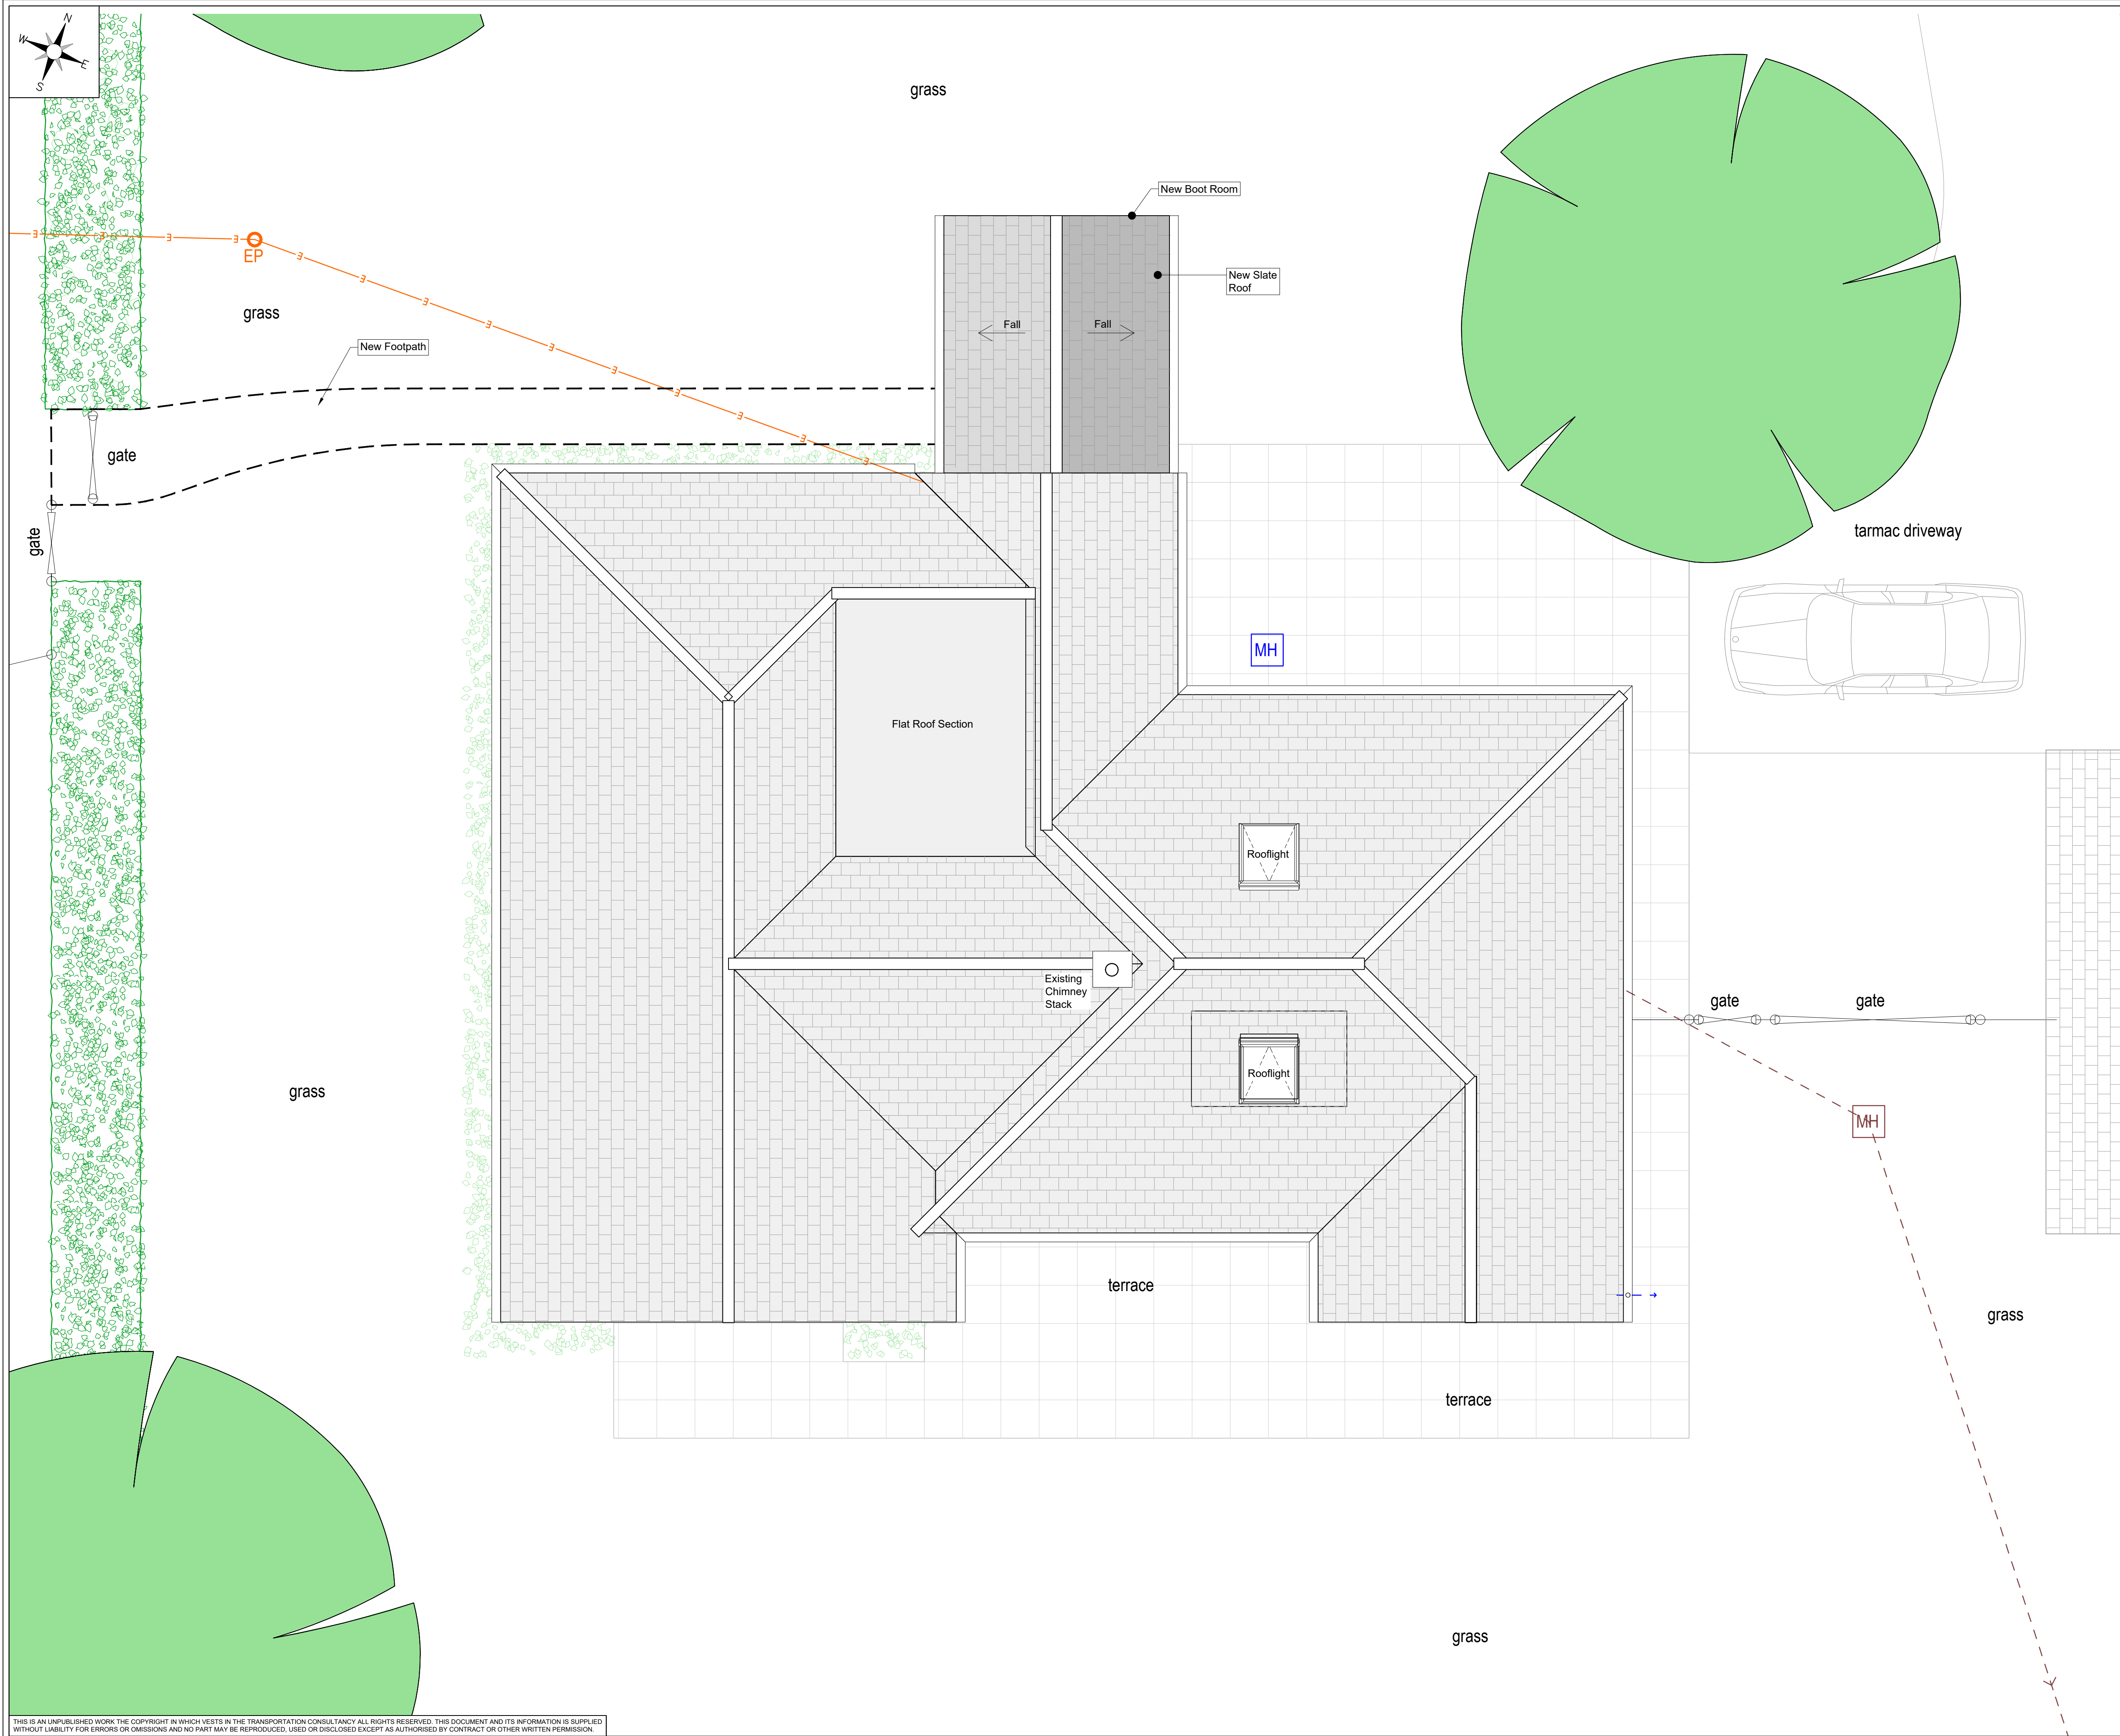

|   |                     |          |          |          |
|---|---------------------|----------|----------|----------|
| DRAWING N°   |                     | ISSUE    |          |          |
| C-1000-220   |                     | 01       |          |          |
| Notes:   |                     |          |          |          |
| <div>1. All dimension are in metres unless noted otherwise.</div> <div>2. No dimensions should be scaled from the drawing.</div> <div>3. All materials to match existing.</div>   |                     |          |          |          |
| Reference Drawings:   |                     |          |          |          |
| <div>C-1000-001 - Site Location Plan</div> <div>C-1000-100 - Existing Site Plan</div> <div>C-1000-110 - Existing Ground Floor, General Arrangement</div> <div>C-1000-120 - Existing Roof Plan, General Arrangement</div> <div>C-1000-130 - Existing Elevations Sheet 1 of 2</div> <div>C-1000-131 - Existing Elevations Sheet 2 of 2</div> <div>C-1000-200 - Proposed Site Plan</div> <div>C-1000-210 - Proposed Ground Floor, General Arrangement</div> <div>C-1000-220 - Proposed Roof Plan, General Arrangement</div> <div>C-1000-230 - Proposed Elevations Sheet 1 of 2</div> <div>C-1000-231 - Proposed Elevations Sheet 2 of 2</div> |                     |          |          |          |
| Legend:   |                     |          |          |          |
| <div><div></div><div>Existing Paving</div></div> <div><div></div><div>Existing Trees</div></div> <div><div></div><div>Existing Planting / Shrubs</div></div>   |                     |          |          |          |
| Scale Bar 1:50 @ A1   |                     |          |          |          |
| <div><div><div>0</div><div>1.5</div><div>3</div></div><div>Meters</div></div>   |                     |          |          |          |
| DO NOT SCALE   |                     |          |          |          |
| 01   | ISSUED FOR APPROVAL | JDW      | SC       | 26/08/26 |
| ISSUE   | DESCRIPTION         | DRN      | CHK      | DATE     |
| CLIENT   |                     |          |          |          |
| MR & MRS COX   |                     |          |          |          |
| SCHEME TITLE   |                     |          |          |          |
| BERKSHOLME, 70 ELMS CROSS,<br>BRADFORD ON AVON, BA15 2AL<br>PROPOSED ROOF PLAN<br>GENERAL ARRANGEMENT   |                     |          |          |          |
| DATE: 21.8.26   | SCALE: 1:50         | DRN: JDW | CHKD: SC | APP: SC  |
| STATUS: APPROVAL   |                     |          |          |          |
| DRAWING N°: C-1000-220   |                     |          |          |          |