


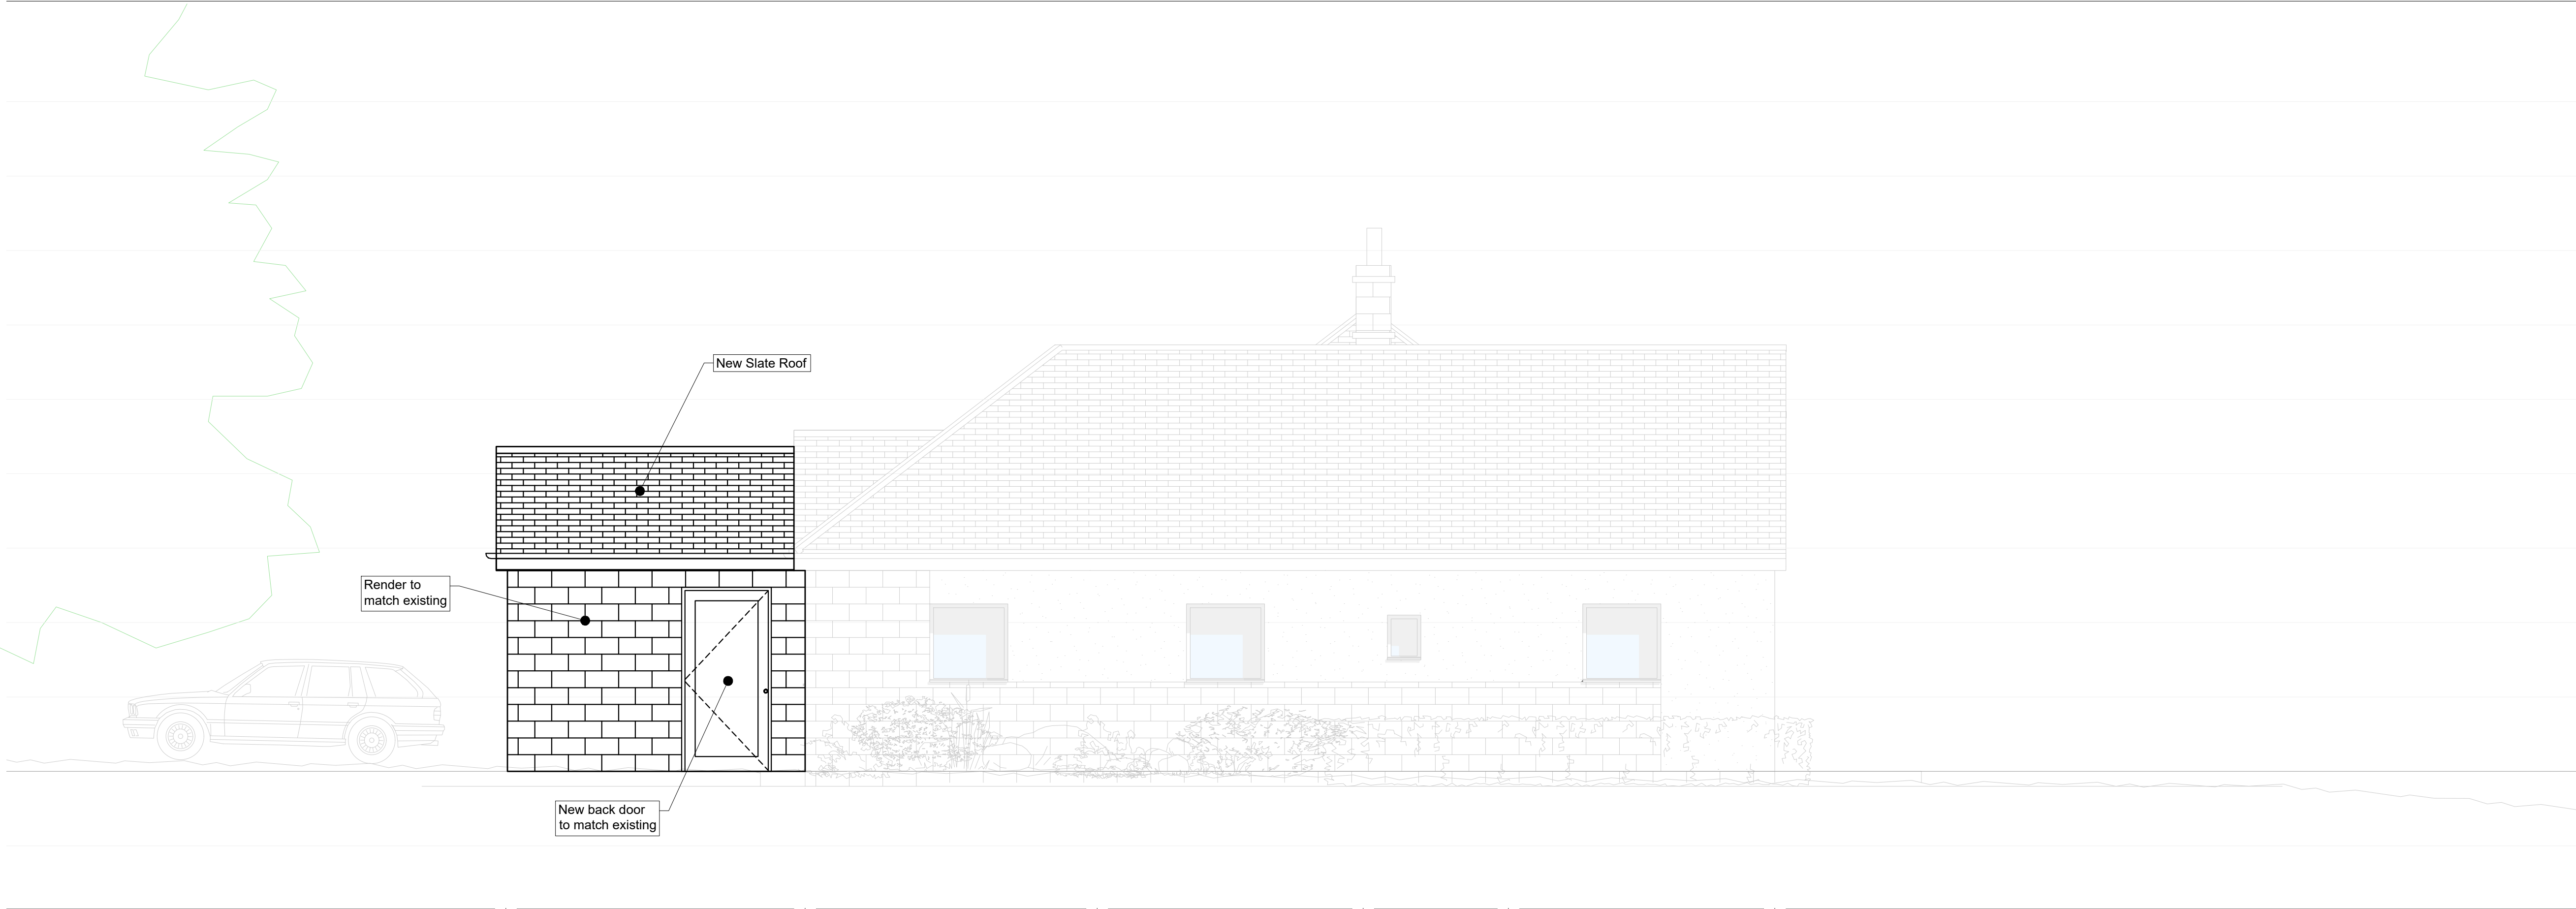

E-03

SOUTH ELEVATION




E-04

WEST ELEVATION

- Notes:
- All dimension are in metres unless noted otherwise.
 - No dimensions should be scaled from the drawing.
 - All materials to match existing.
- Reference Drawings:
- C-1000-001 - Site Location Plan
 - C-1000-100 - Existing Site Plan
 - C-1000-110 - Existing Ground Floor, General Arrangement
 - C-1000-120 - Existing Roof Plan, General Arrangement
 - C-1000-130 - Existing Elevations Sheet 1 of 2
 - C-1000-131 - Existing Elevations Sheet 2 of 2
 - C-1000-200 - Proposed Site Plan
 - C-1000-210 - Proposed Ground Floor, General Arrangement
 - C-1000-220 - Proposed Roof Plan, General Arrangement
 - C-1000-230 - Proposed Elevations Sheet 1 of 2
 - C-1000-231 - Proposed Elevations Sheet 2 of 2

KEY PLAN

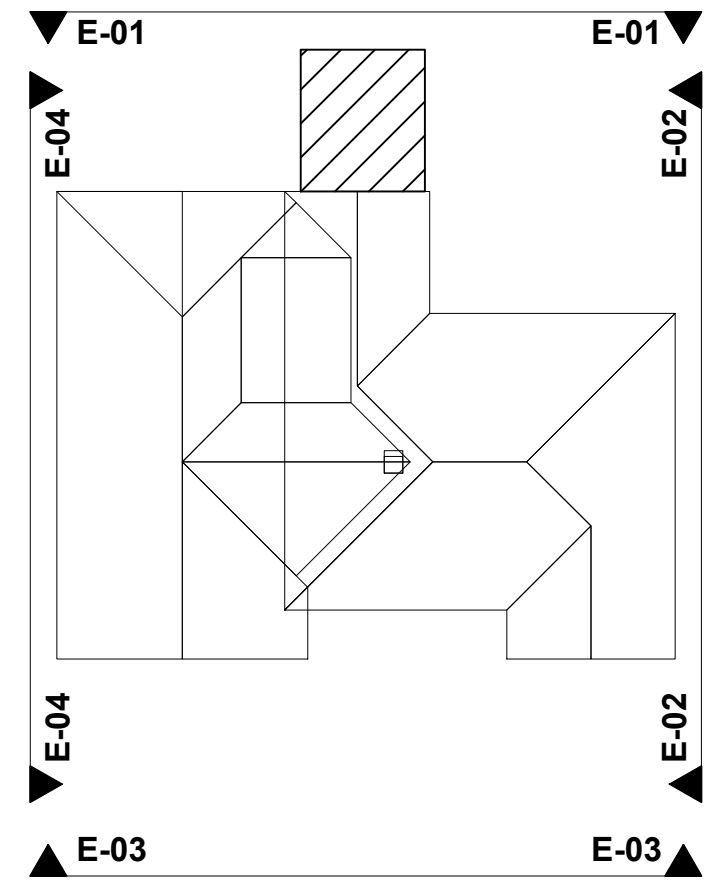

Scale Bar 1:50 @ A1

0 1.5 3 Meters

DO NOT SCALE

01	ISSUED FOR APPROVAL	JDW	SC	26/08/26
ISSUE	DESCRIPTION	DRN	CHK	DATE
CLIENT				
MR & MRS COX				
SCHEME TITLE				
BERKSHOLME, 70 ELMS CROSS, BRADFORD ON AVON, BA15 2AL PROPOSED ELEVATIONS SHEET 2 OF 2				
DATE: 21.8.26	SCALE: 1:50	DRN: JDW	CHKD: SC	APP: SC
STATUS: APPROVAL				
DRAWING N°: C-1000-231				