


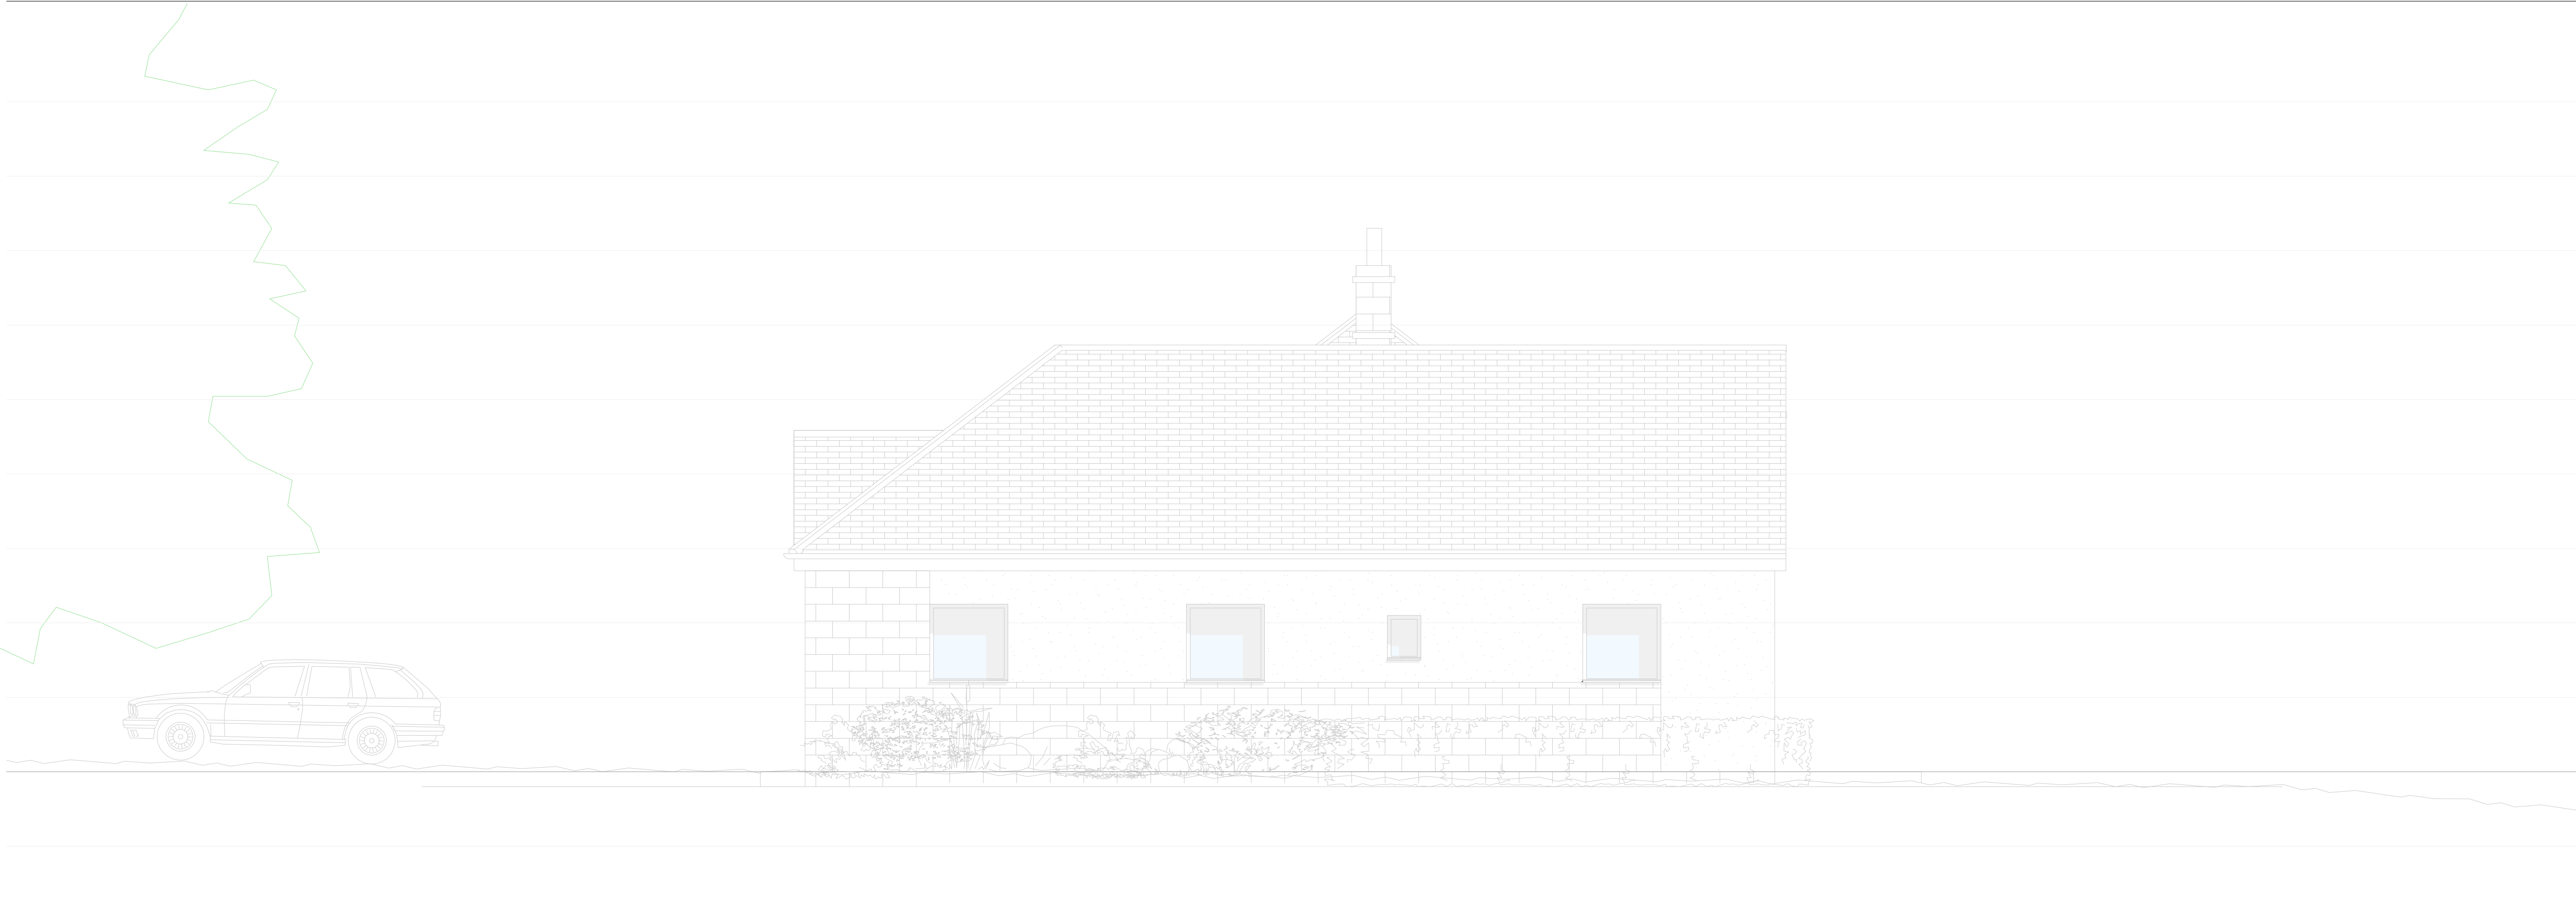

E-03

SOUTH ELEVATION



E-04

WEST ELEVATION

DRAWING N°
C-1000-131

ISSUE
01

Notes:

1. All dimension are in metres unless noted otherwise.

2. No dimensions should be scaled from the drawing.

3. All materials to match existing.

Reference Drawings:

C-1000-001 - Site Location Plan

C-1000-100 - Existing Site Plan

C-1000-110 - Existing Ground Floor, General Arrangement

C-1000-120 - Existing Roof Plan, General Arrangement

C-1000-130 - Existing Elevations Sheet 1 of 2

C-1000-131 - Existing Elevations Sheet 2 of 2

C-1000-200 - Proposed Site Plan

C-1000-210 - Proposed Ground Floor, General Arrangement

C-1000-220 - Proposed Roof Plan, General Arrangement

C-1000-230 - Proposed Elevations Sheet 1 of 2

C-1000-231 - Proposed Elevations Sheet 2 of 2

KEY PLAN

E-01

E-01

E-02

E-02

E-03

E-03

E-04

E-04

Scale Bar 1:50 @ A1

01.53Meters

DO NOT SCALE

01	ISSUED FOR APPROVAL	JDW	SC	26/08/26
ISSUE	DESCRIPTION	DRN	CHK	DATE
CLIENT				
MR & MRS COX				
SCHEME TITLE				
BERKSHOLME, 70 ELMS CROSS, BRADFORD ON AVON, BA15 2AL EXISTING ELEVATIONS SHEET 2 OF 2				
DATE: 25.8.26	SCALE: 1:50	DRN: JDW	CHKD: SC	APP: SC
STATUS: APPROVAL				
DRAWING N°: C-1000-131				