


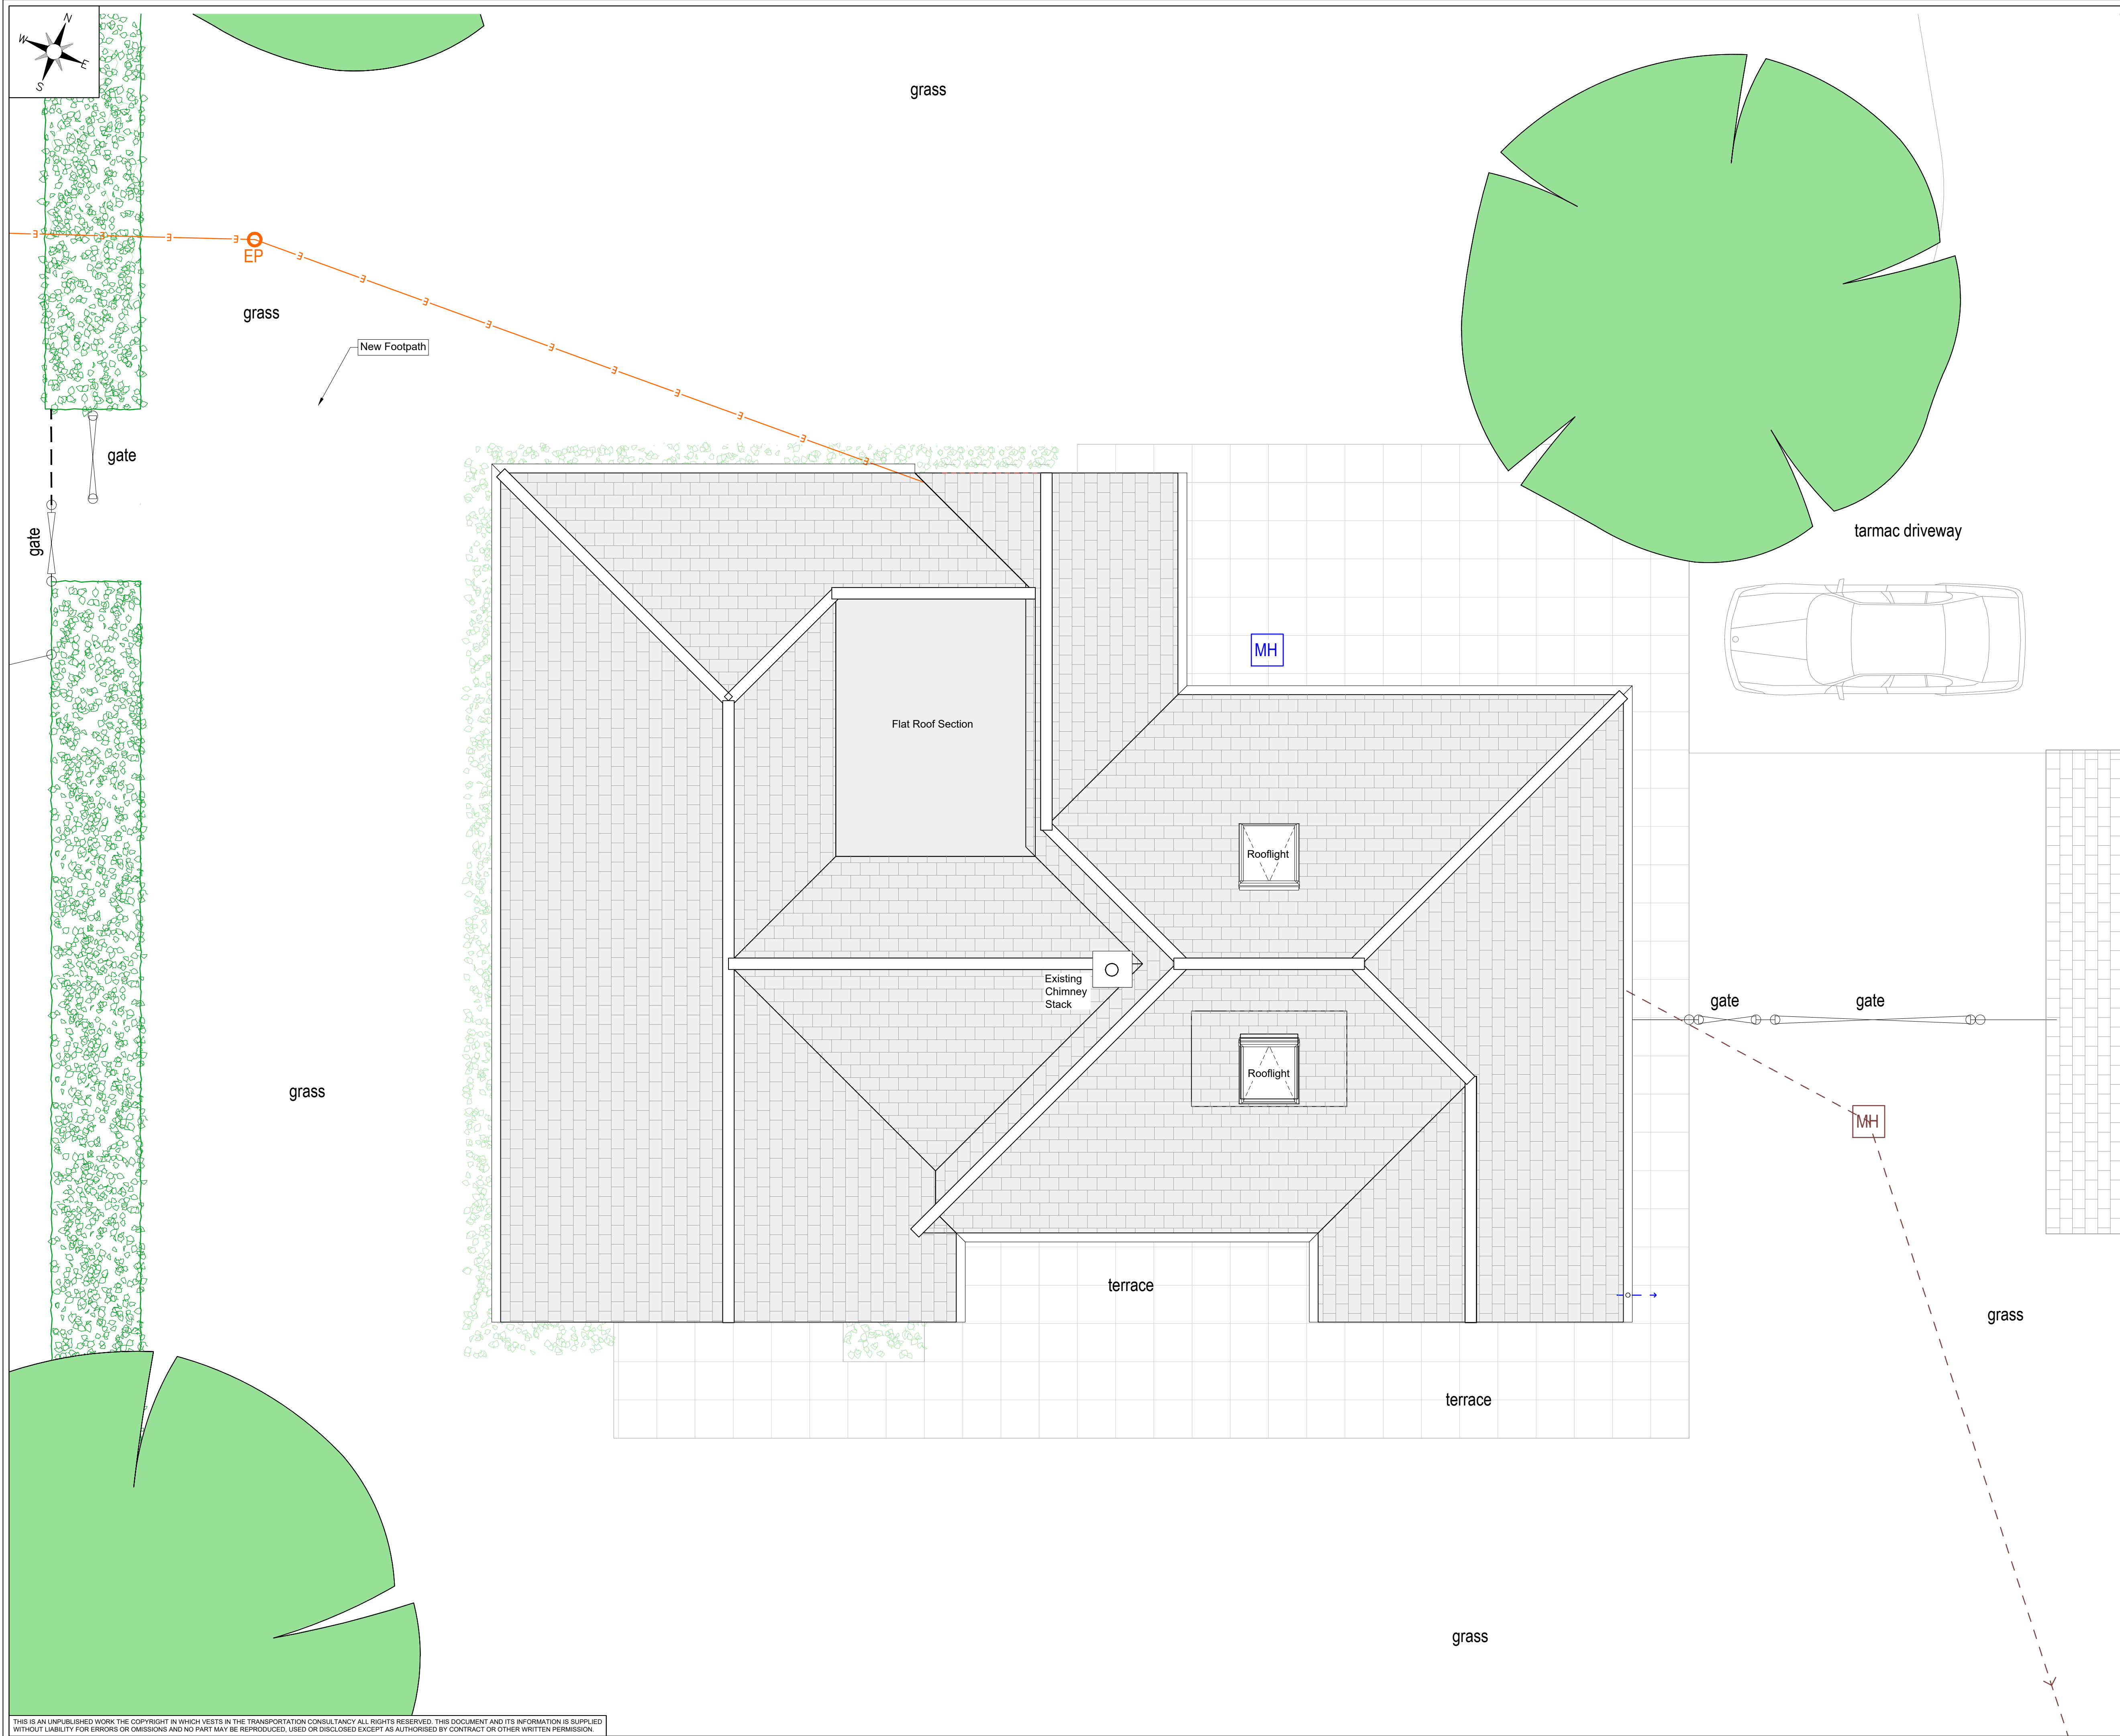

Notes:

- All dimension are in metres unless noted otherwise.
- No dimensions should be scaled from the drawing.
- All materials to match existing.

Reference Drawings:

C-1000-001 - Site Location Plan
C-1000-100 - Existing Site Plan
C-1000-110 - Existing Ground Floor, General Arrangement
C-1000-120 - Existing Roof Plan, General Arrangement
C-1000-130 - Existing Elevations Sheet 1 of 2
C-1000-131 - Existing Elevations Sheet 2 of 2
C-1000-200 - Proposed Site Plan
C-1000-210 - Proposed Ground Floor, General Arrangement
C-1000-220 - Proposed Roof Plan, General Arrangement
C-1000-230 - Proposed Elevations Sheet 1 of 2
C-1000-231 - Proposed Elevations Sheet 2 of 2

- Legend:
- Existing Paving
 - Existing Trees
 - Existing Planting / Shrubs

Scale Bar 1:50 @ A1

0 1.5 3 Meters

DO NOT SCALE

01	ISSUED FOR APPROVAL	JDW	SC	26/08/26
ISSUE	DESCRIPTION	DRN	CHK	DATE
CLIENT				
MR & MRS COX				
SCHEME TITLE				
BERKSHOLME, 70 ELMS CROSS, BRADFORD ON AVON, BA15 2AL EXISTING ROOF PLAN GENERAL ARRANGEMENT				
DATE: 25.8.26	SCALE: 1:50	DRN: JDW	CHKD: SC	APP: SC
STATUS: APPROVAL				
DRAWING N°: C-1000-120				