





North East Elevation

North West Elevation

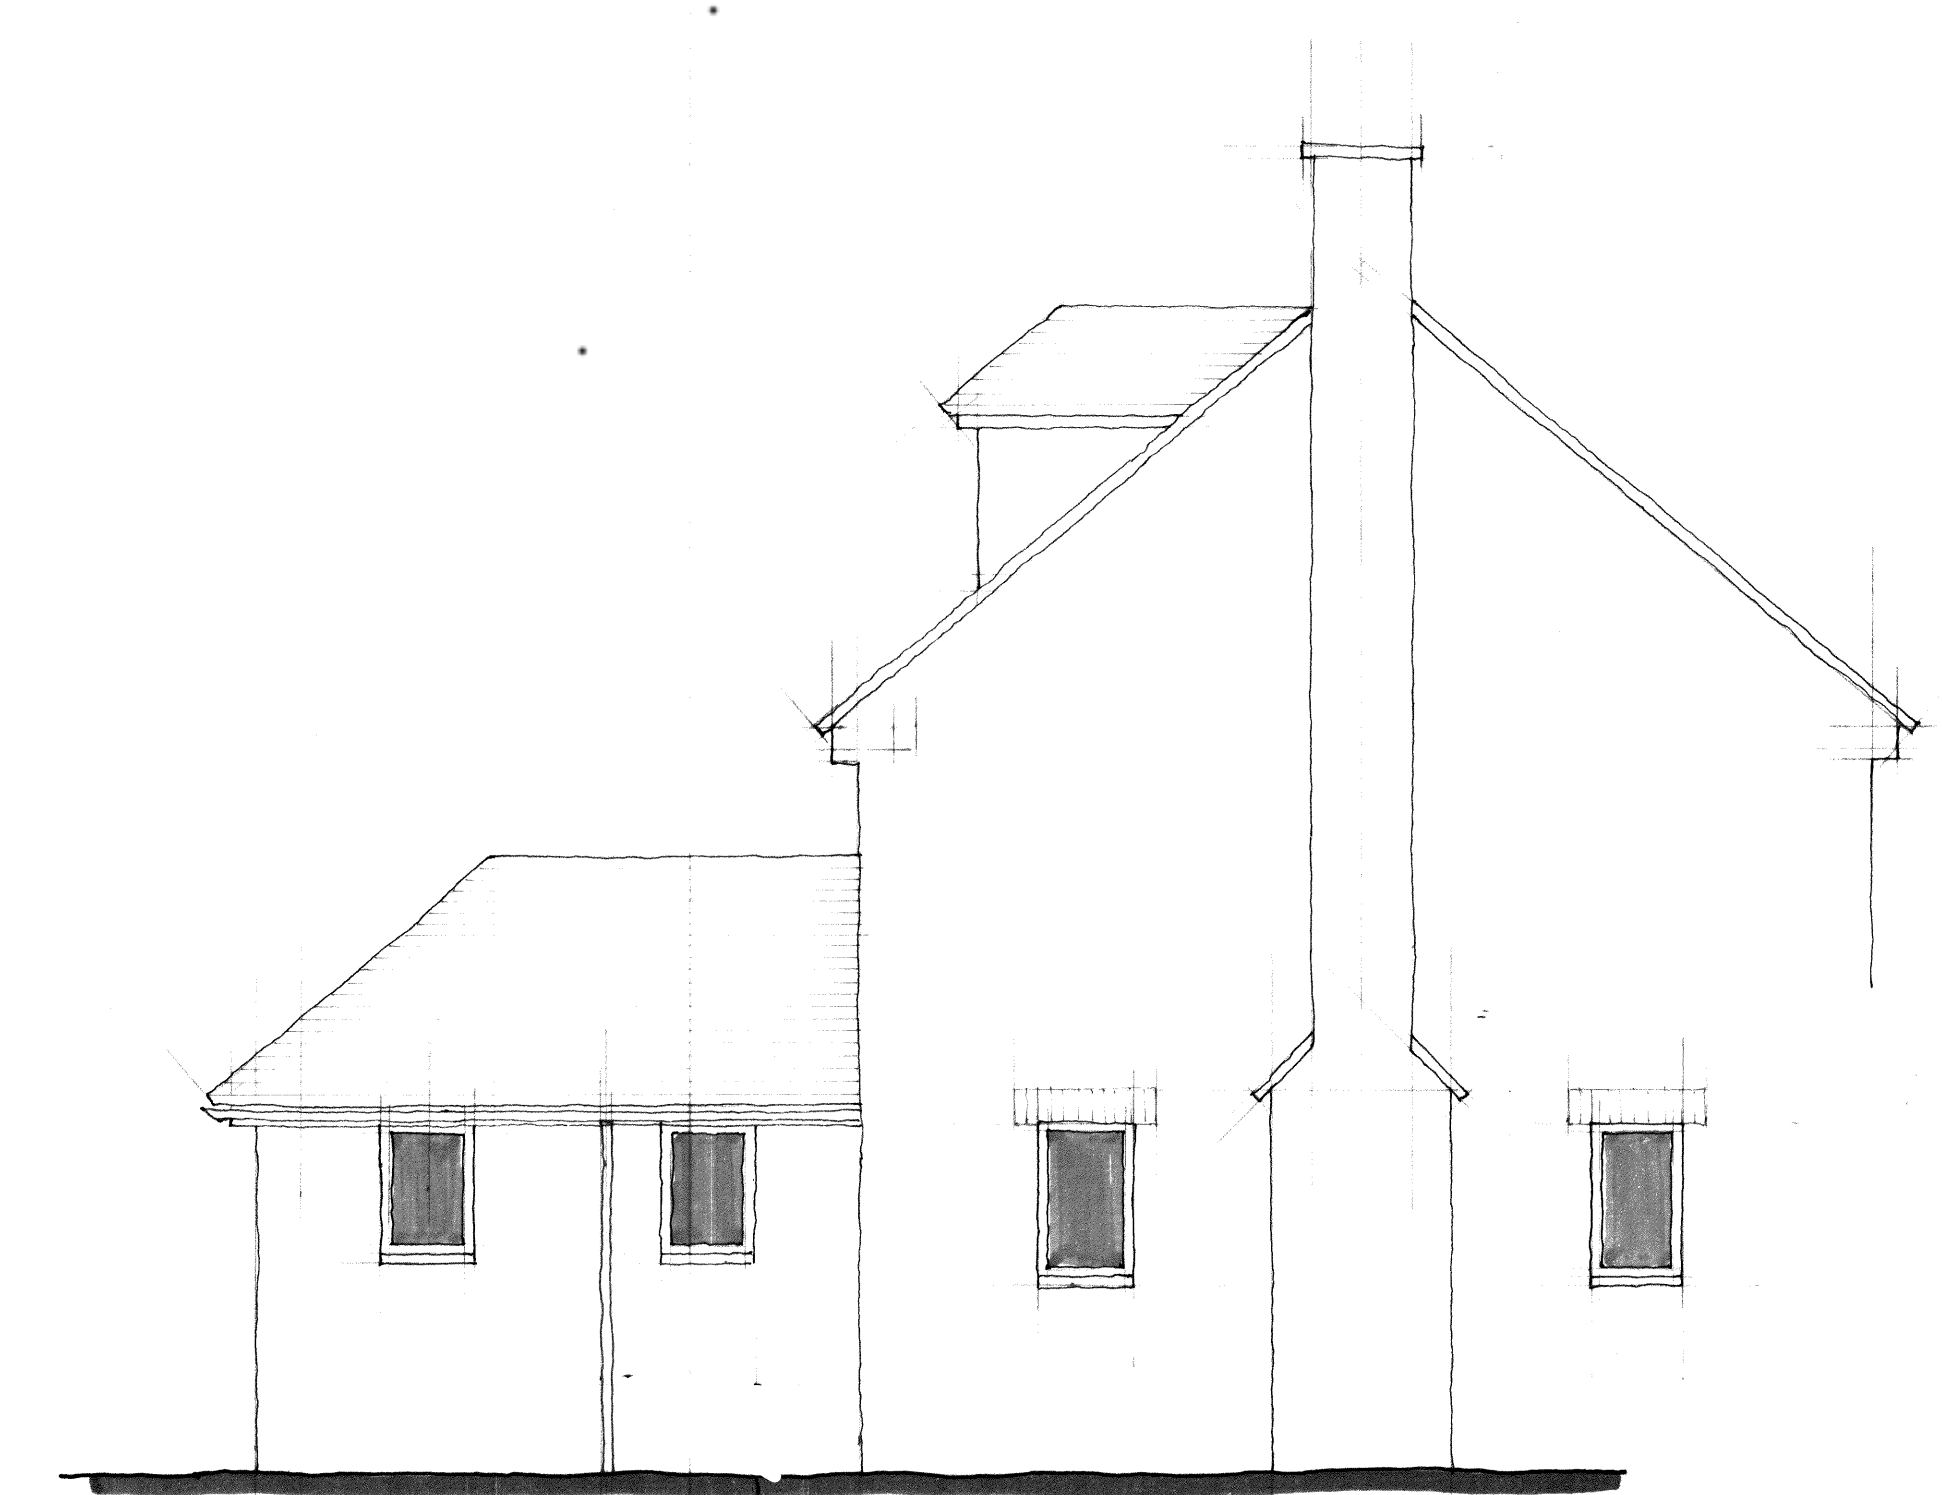

South West Elevation

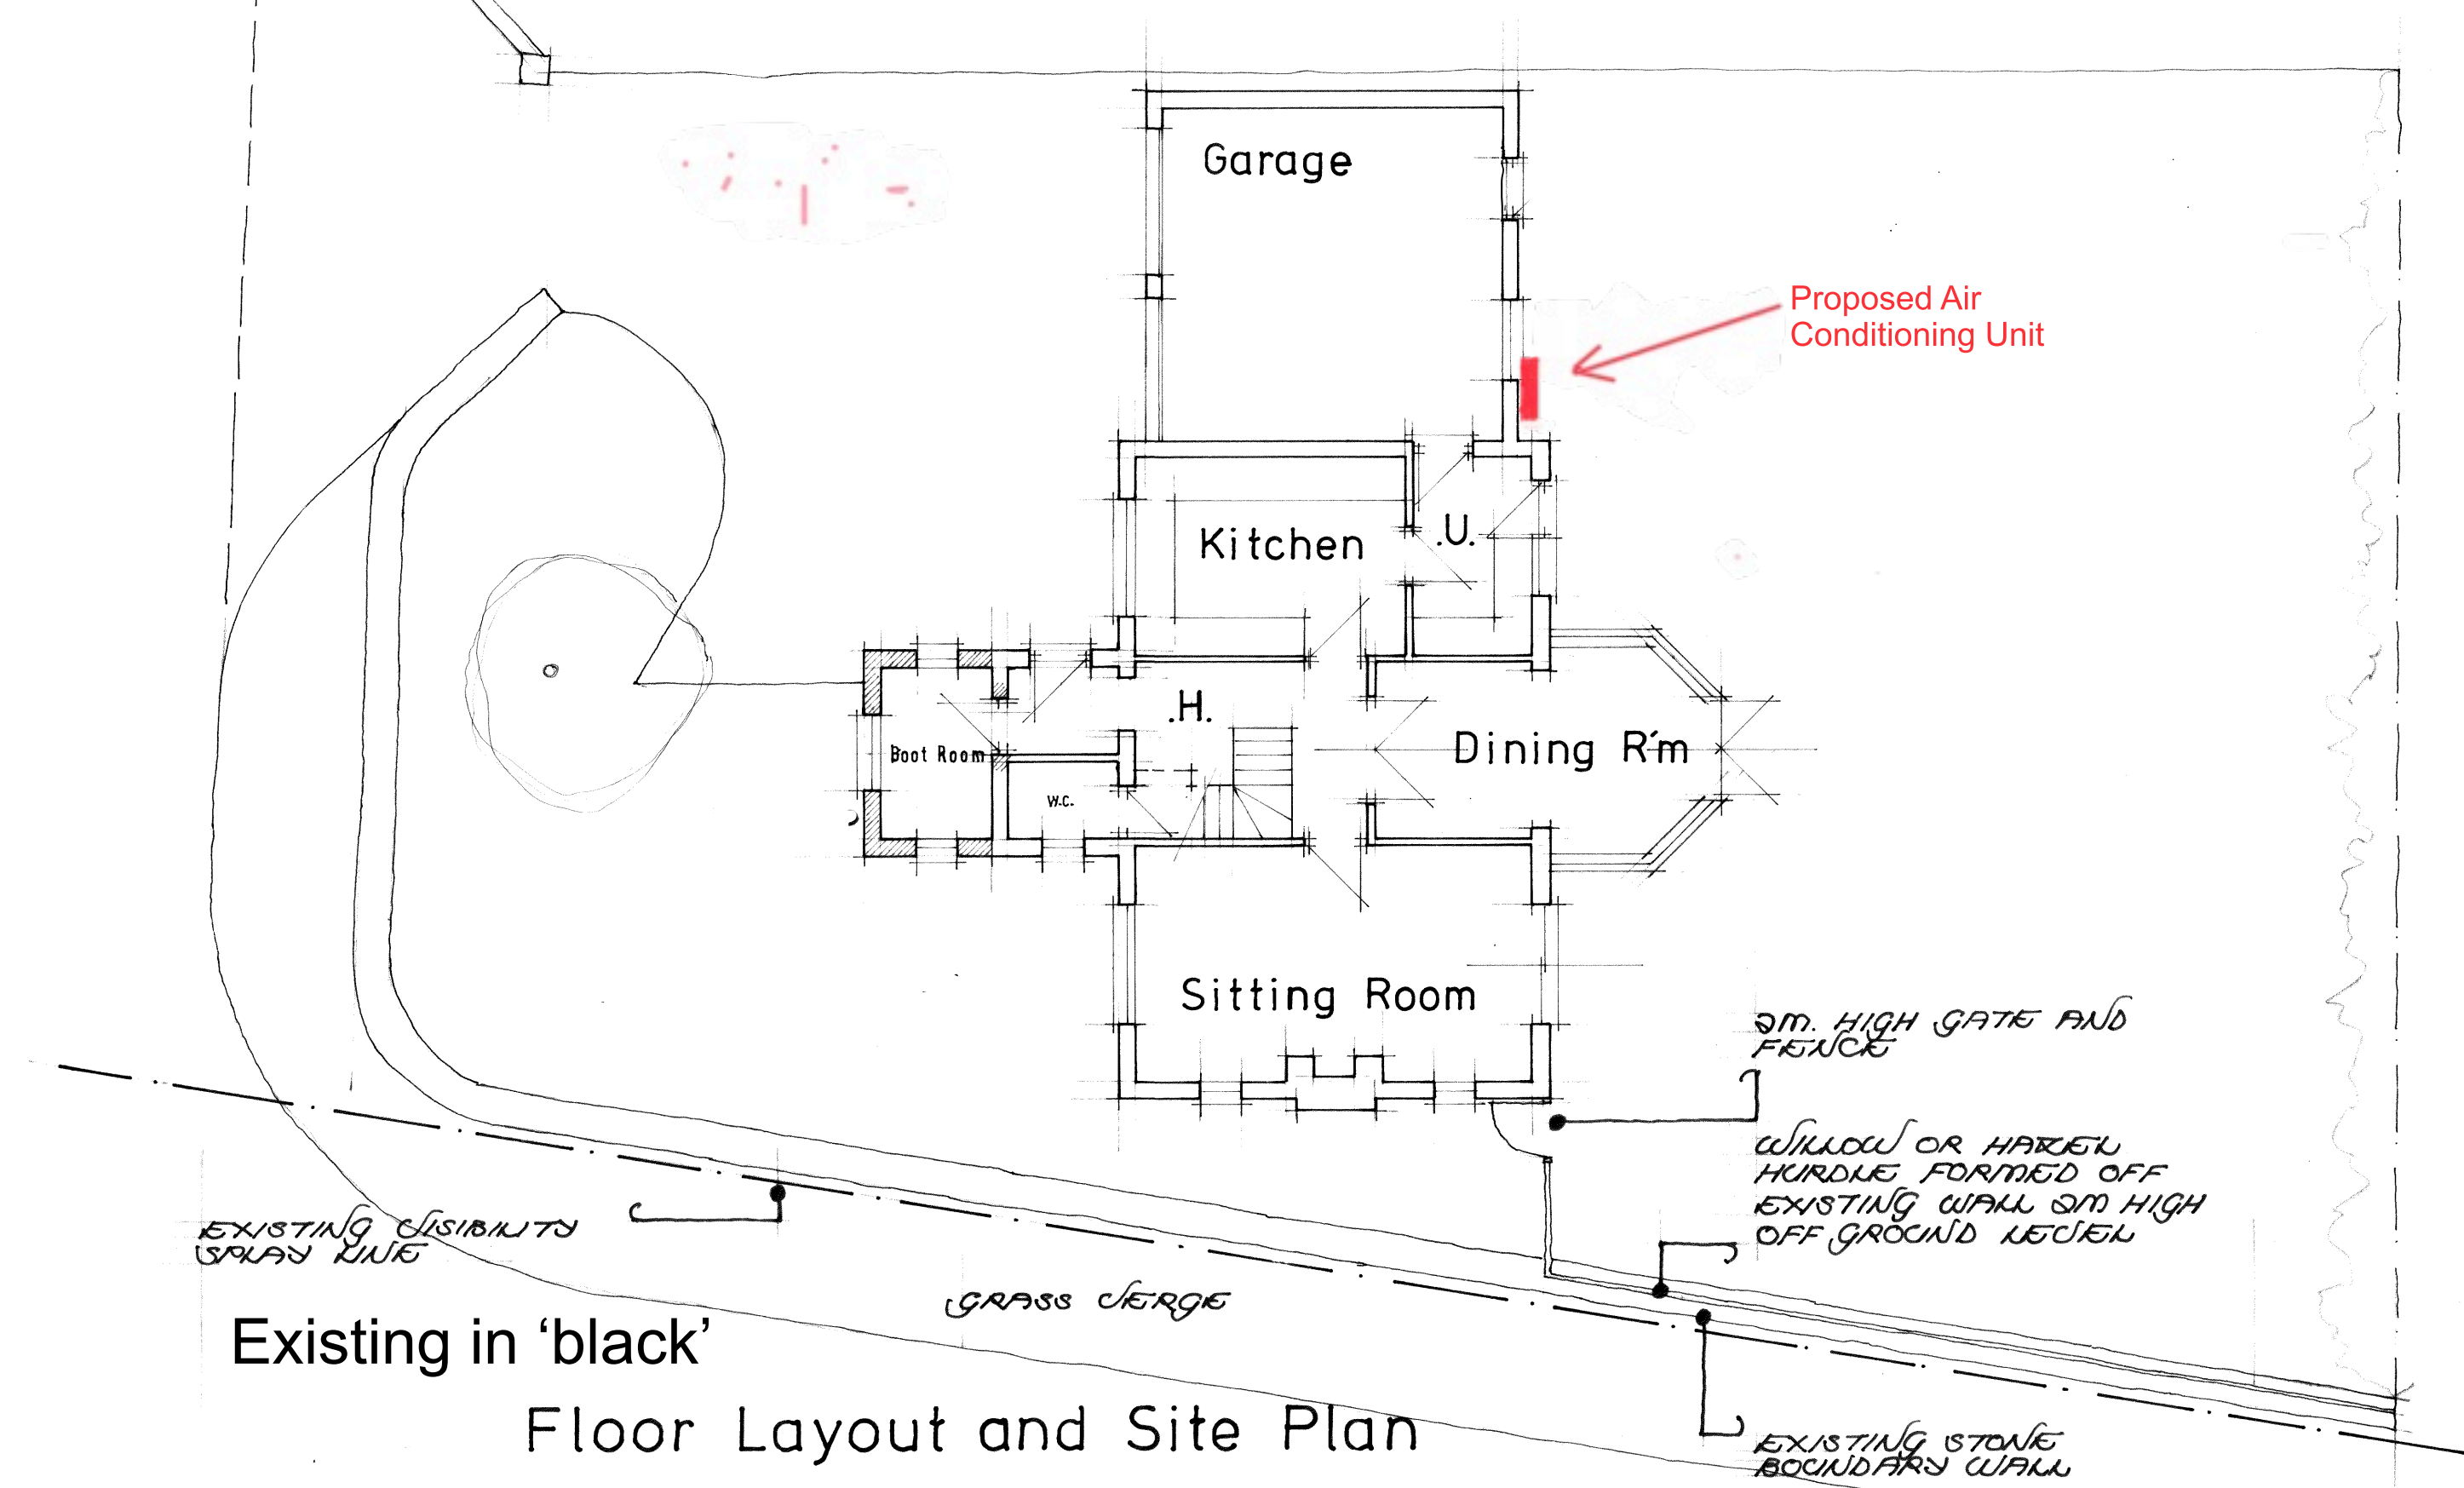

Existing in 'black'

Floor Layout and Site Plan

Proposed site of External Air Conditioning Unit in 'red'



Location Plan 1:1250

Project:
Air Conditioning & Window

Bridge House
Happy Land
Ashton Keynes

Client:
Mr & Mrs Winstone

Title:
Proposed & Existing: Floor Layout,
Elevations, Site & Location Plan

Scale: 1:50/1:100 @ A1 **Date:** August 2026

Drg no: 1007/1 **Revisions:** B