




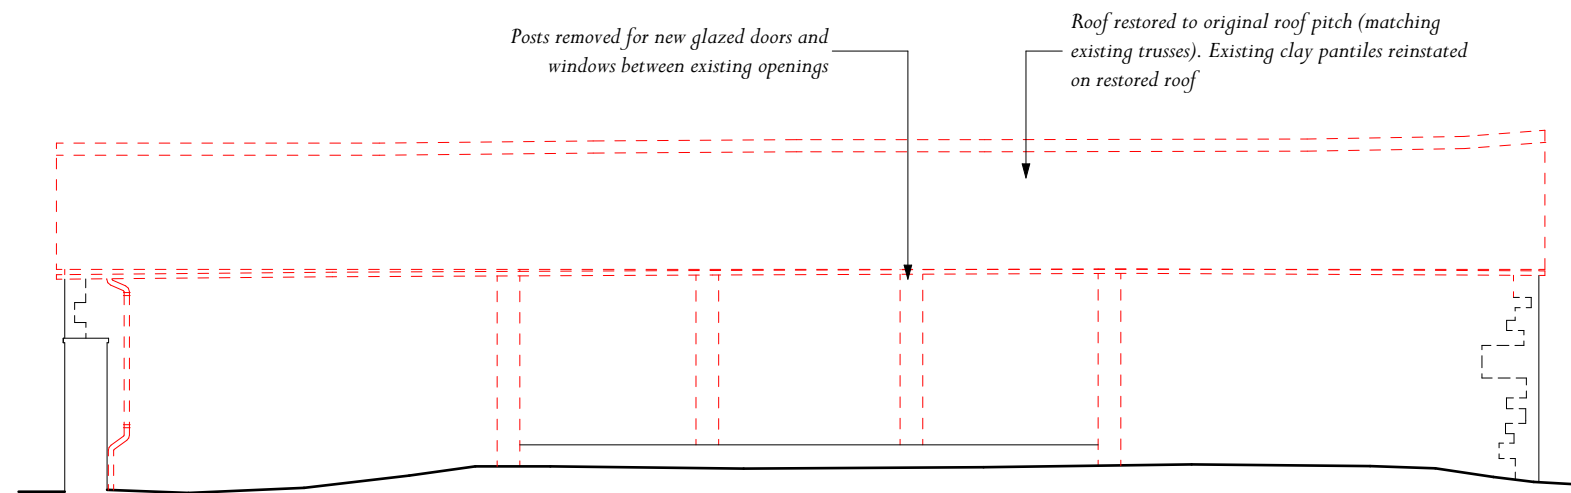


DEMOLITION SOUTH-EAST ELEVATION

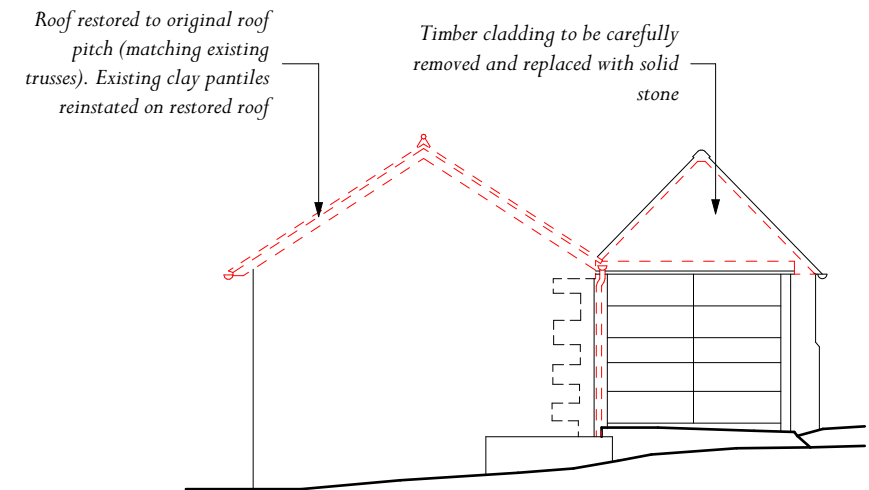

DEMOLITION NORTH-EAST ELEVATION

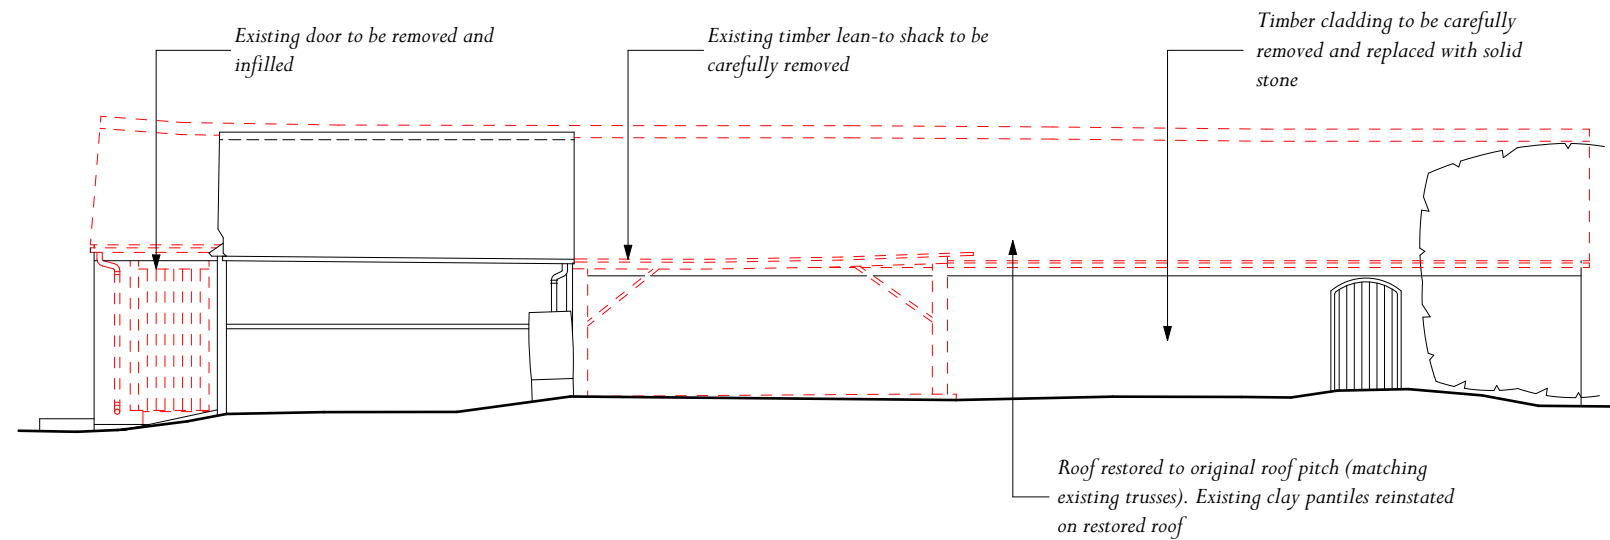


DEMOLITION NORTH-WEST ELEVATION

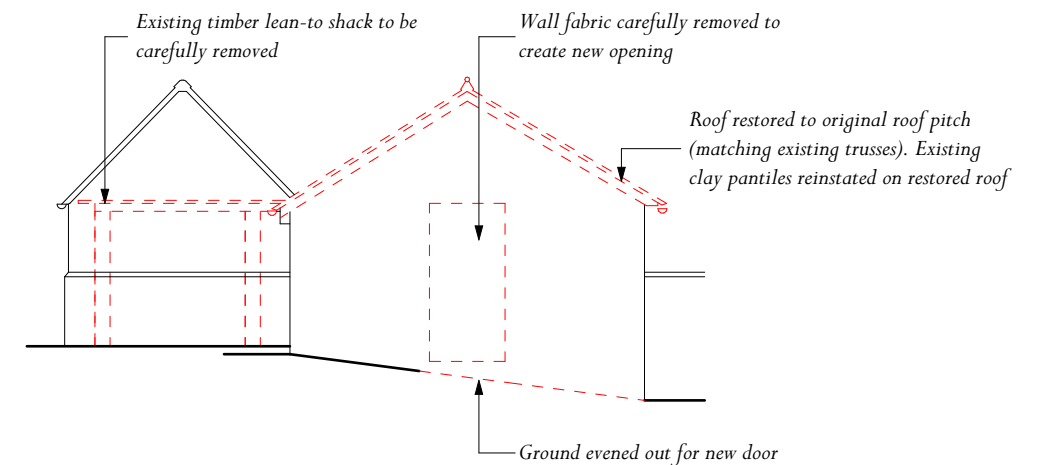

DEMOLITION SOUTH-WEST ELEVATION

POOL HOUSE & GYM DEMOLITION ELEVATIONS

COLES FARM, WILTSHIRE

 

Scale 1:100

Scale: 1:100 @ A3

Drawing Number: 6564/DE03 | January 2026 | Drawn By: APK | Checked By: RC

KEY

-  Existing Elements
-  Elements to be Demolished



ARCHITECTURE

www.adamarchitecture.com contact@adamarchitecture.com