




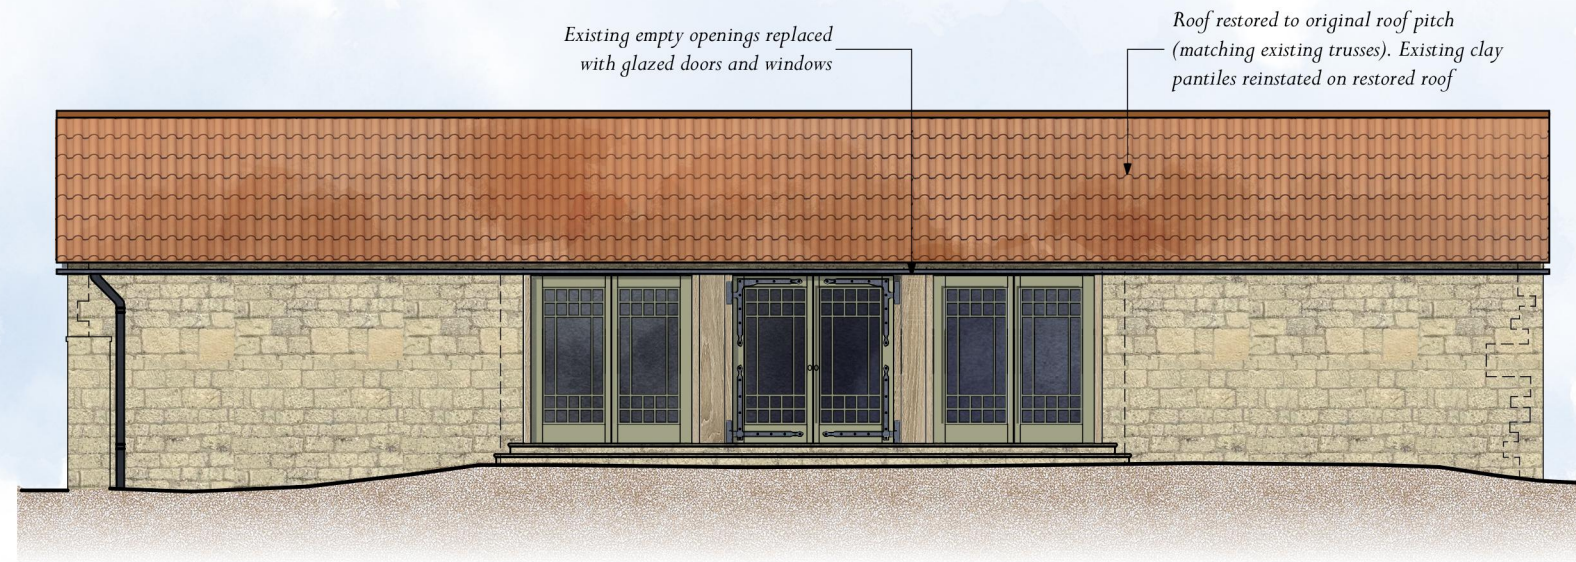


PROPOSED SOUTH-EAST ELEVATION

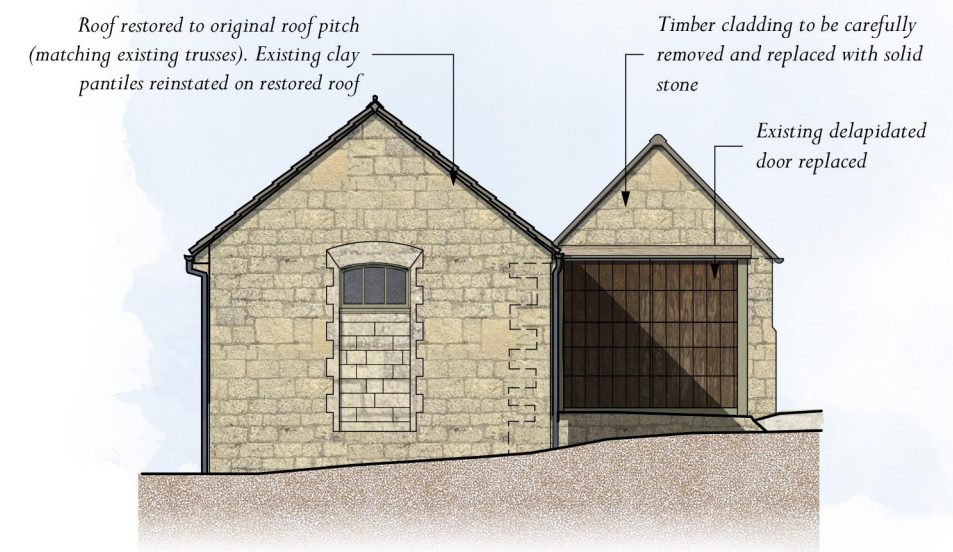

PROPOSED NORTH-EAST ELEVATION

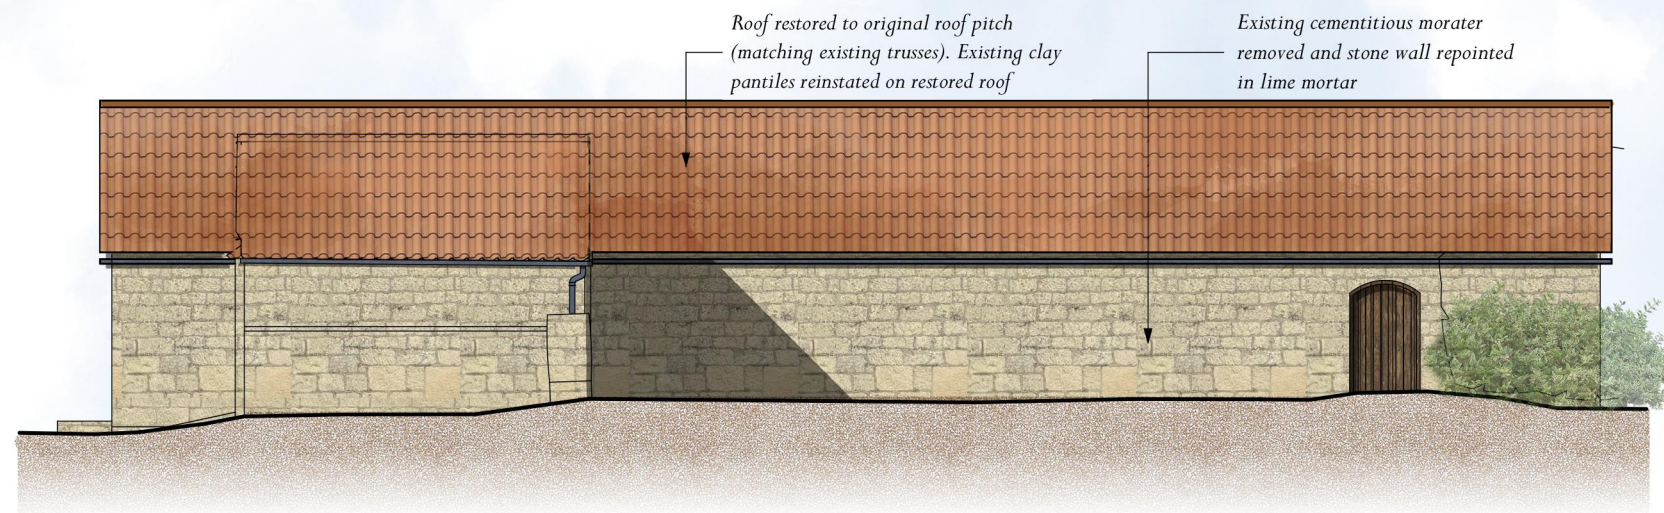

PROPOSED NORTH-WEST ELEVATION

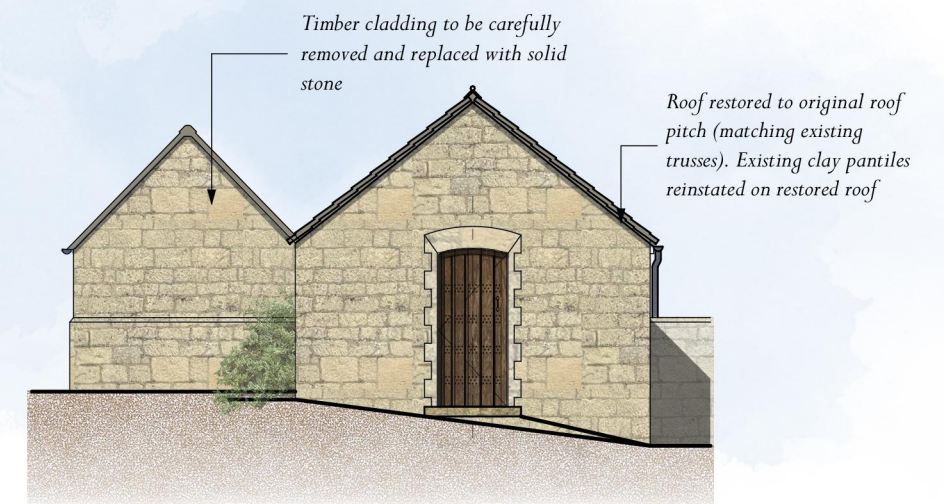

PROPOSED SOUTH-WEST ELEVATION

COLES FARM, WILTSHIRE

0 1 2 3 4 5
Scale 1:100

Scale: 1:100, 1:1 @ A3
Drawing Number: 6564/PL08 | March 2026 | Drawn By: APK | Checked By: RC