


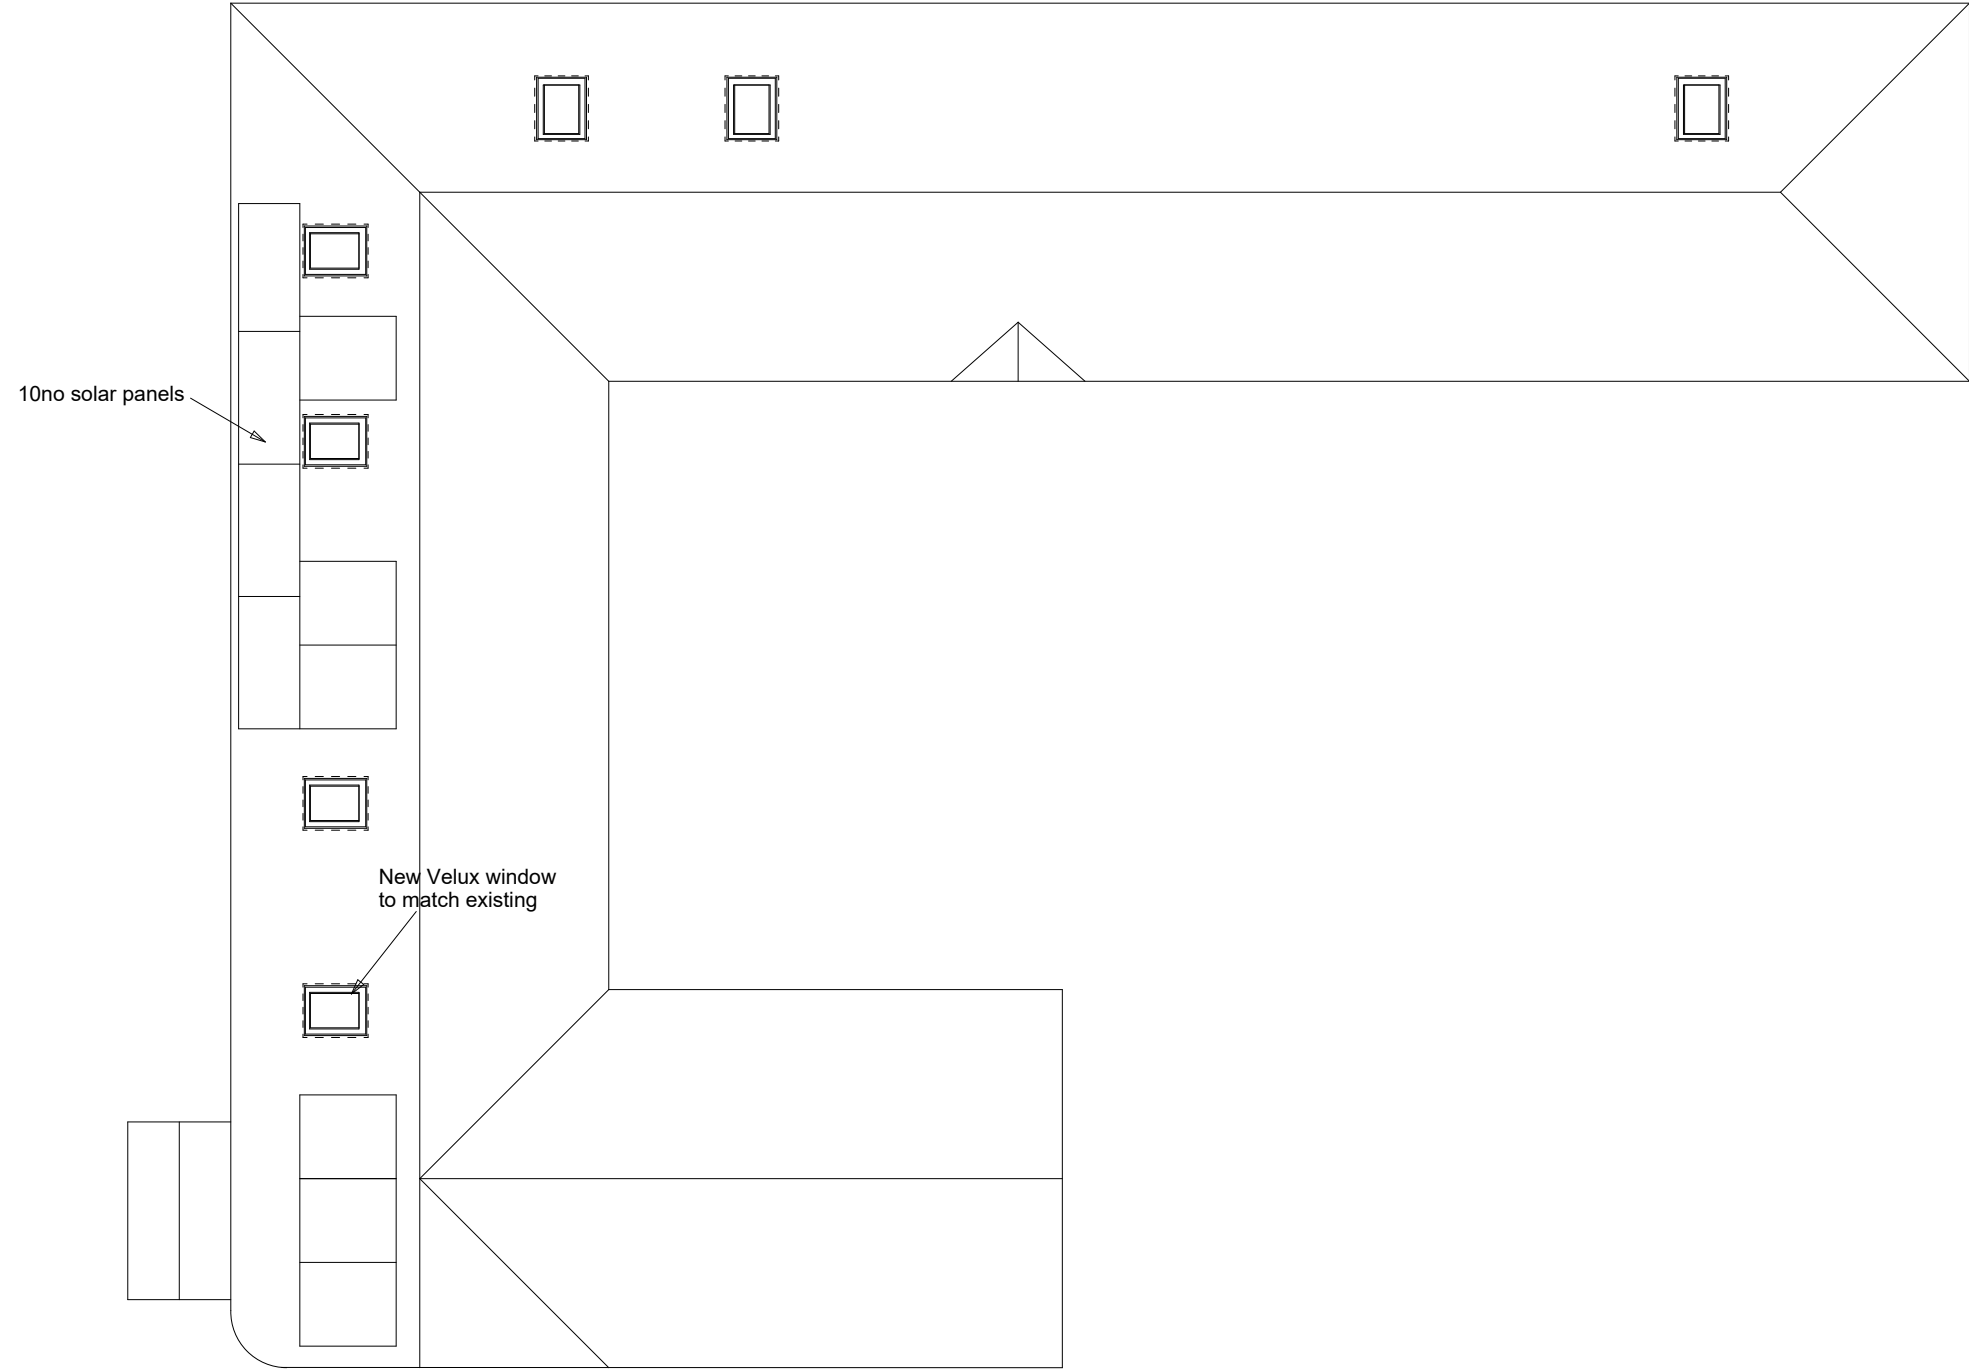

10no solar panels

New Velux window
to match existing

0 1 2 3 4 5 6 7 8 9 10 M



Client

Mr M Griffin

Project

Widham Barn
27 Widham
Purton
Swindon
SN5 4EW

Drawing Title

Roof Plan

Drawing No.

2

Date

August 2026

Drawn by

RGN

Scale

1:100 @ A3

Checked by

RGN

27b High Street
Highworth
Swindon
SN6 7AG

07798864291

