



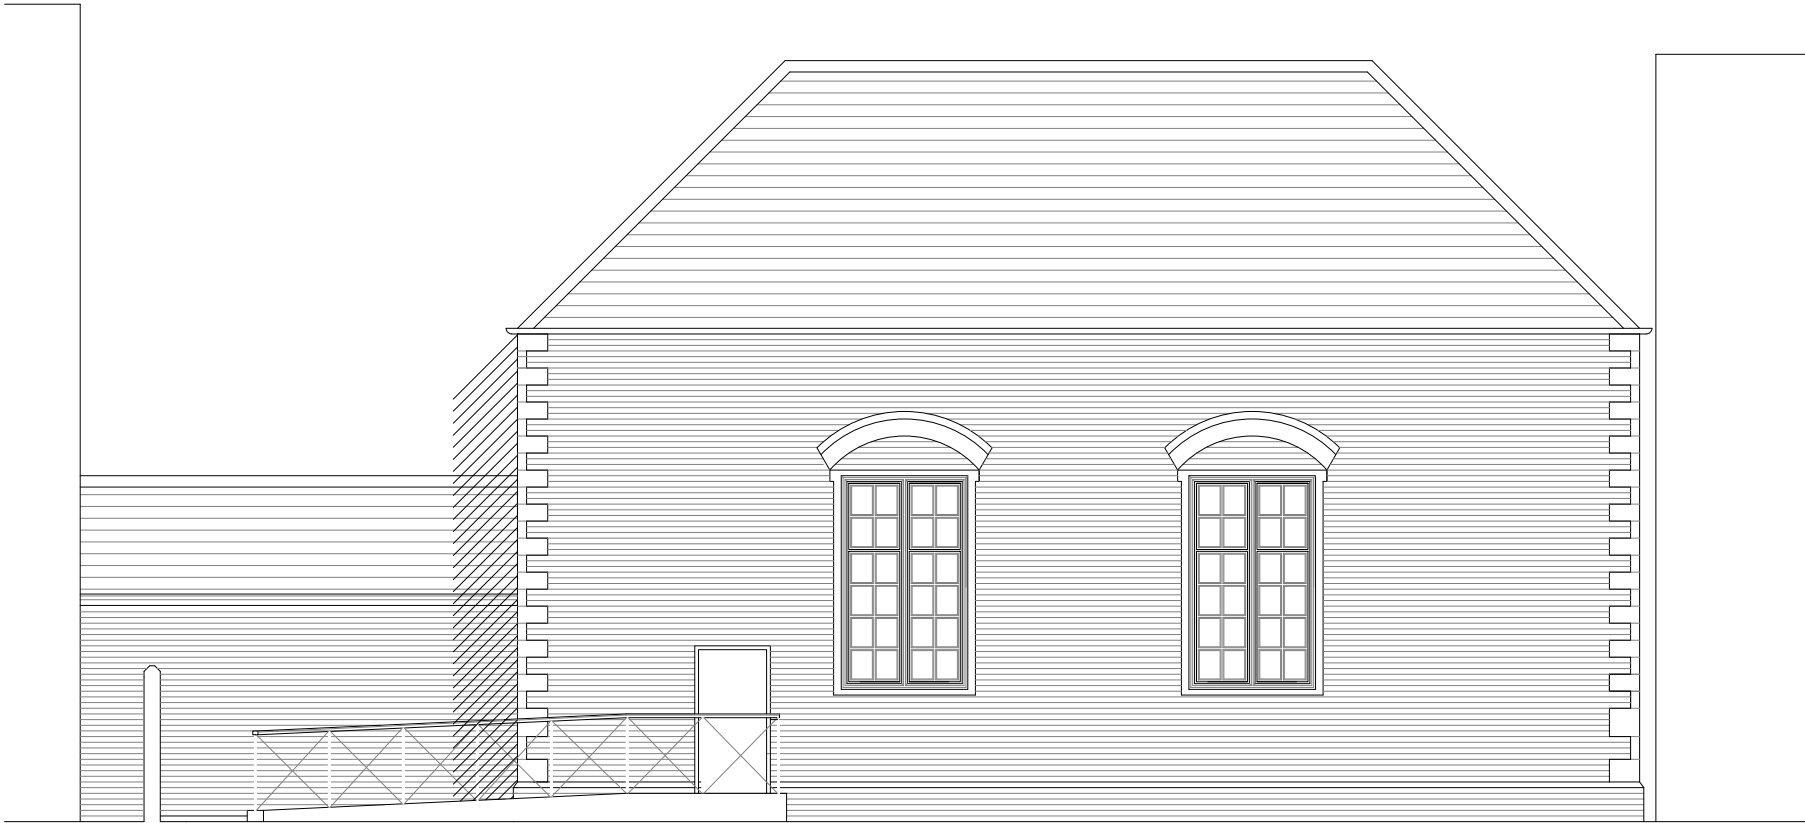


Rear Elevation
As Existing

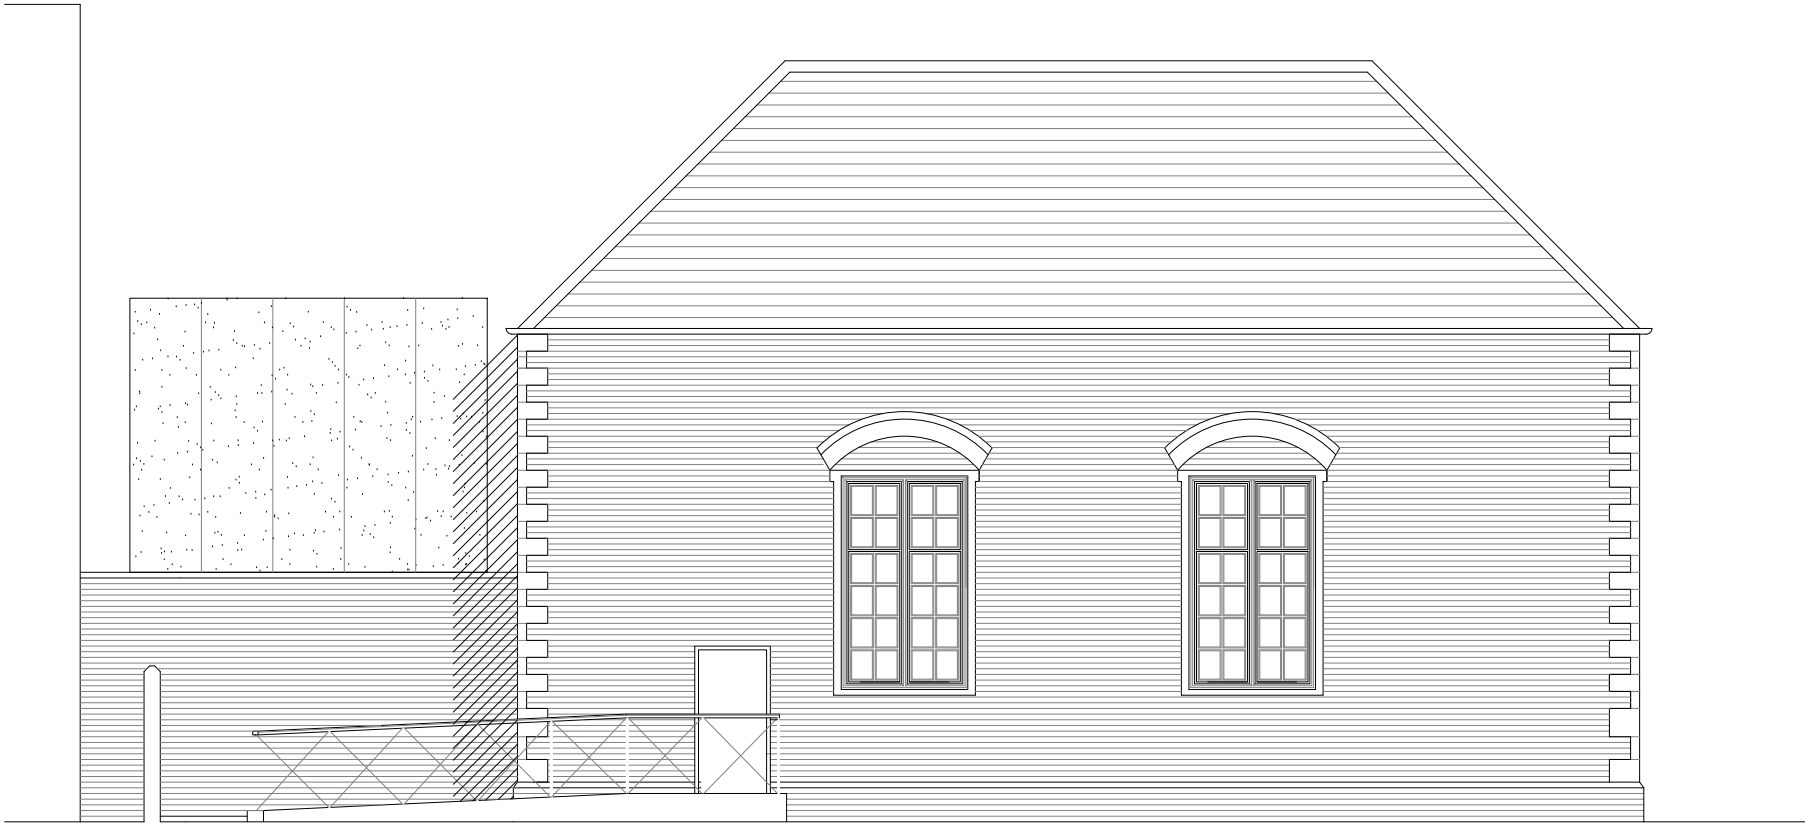

Rear Elevation
As Proposed



REV	DATE	DESCRIPTION	DRAWN	CHECKED
B		PV array removed from rear roof	ME	ME
A		Updated design - Planning / LBC application	ME	ME
.		Planning / LBC application	ME	ME

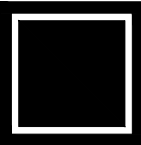

BUILD ARCHITECTS
www.build-architects.co.uk
studio@build-architects.co.uk
07977 582048

- Architecture
- Landscape
- Interiors
- Historic Buildings
- Masterplanning

This drawing is copyright of the Architect and shall not be reproduced without permission.

Check all dimensions and report any errors, or omissions.

Responsibility for setting out rests with the contractor, all dimensions & setting out to be checked on site prior to commencement of works.

Planning / LBC

Z Phillips-Thomas

Change of Use & Alterations
Dewey House, North Row,
Warminster, BA12 9AD

Rear Elevation
As Existing / As Proposed

2025 / 049

PP 060

B

June 2025

1:100 @ A3

ME

ME

Note - All dimensions to be checked on site prior to commencement of works