


SOUTH EAST ELEVATION

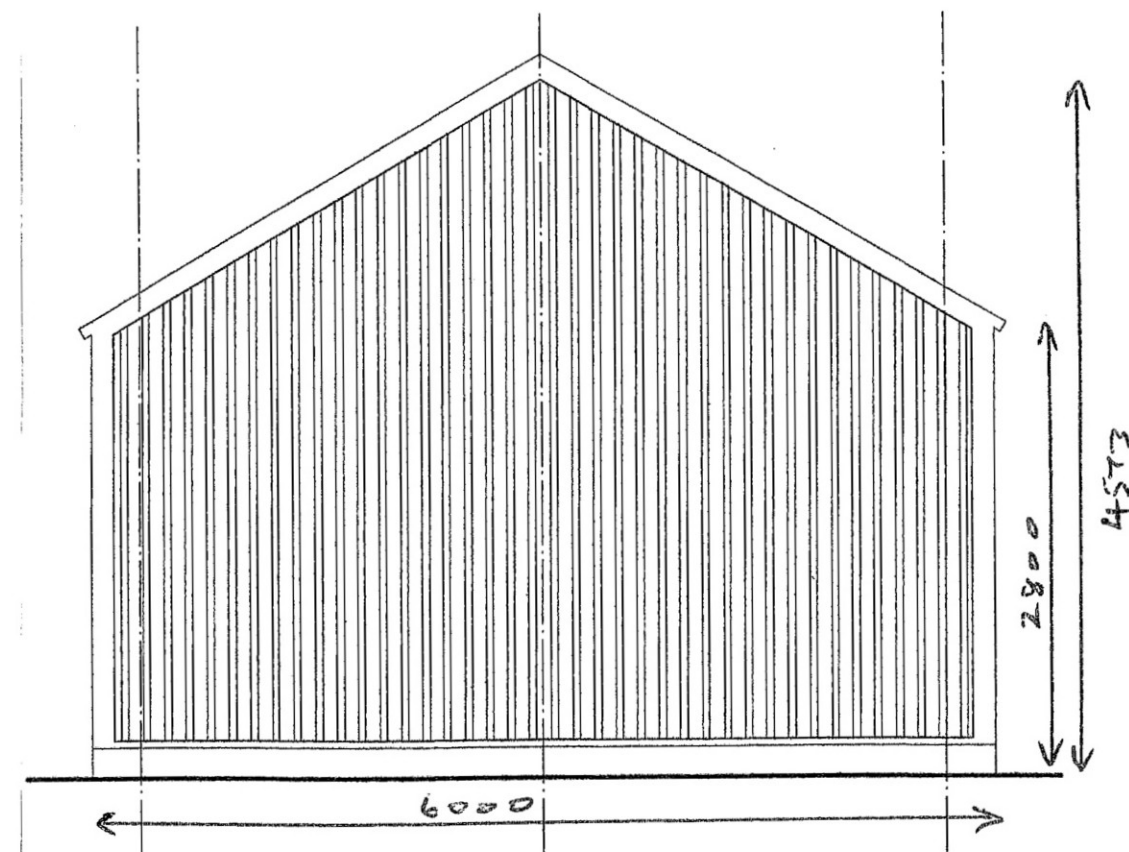


Proposed storage barn

The Old Malthouse
Broadchalke Road
Bishopstone,
Salisbury
Wiltshire
SP5 4AF


Measurements shown in mm

Scale 1:50

NORTH WEST ELEVATION

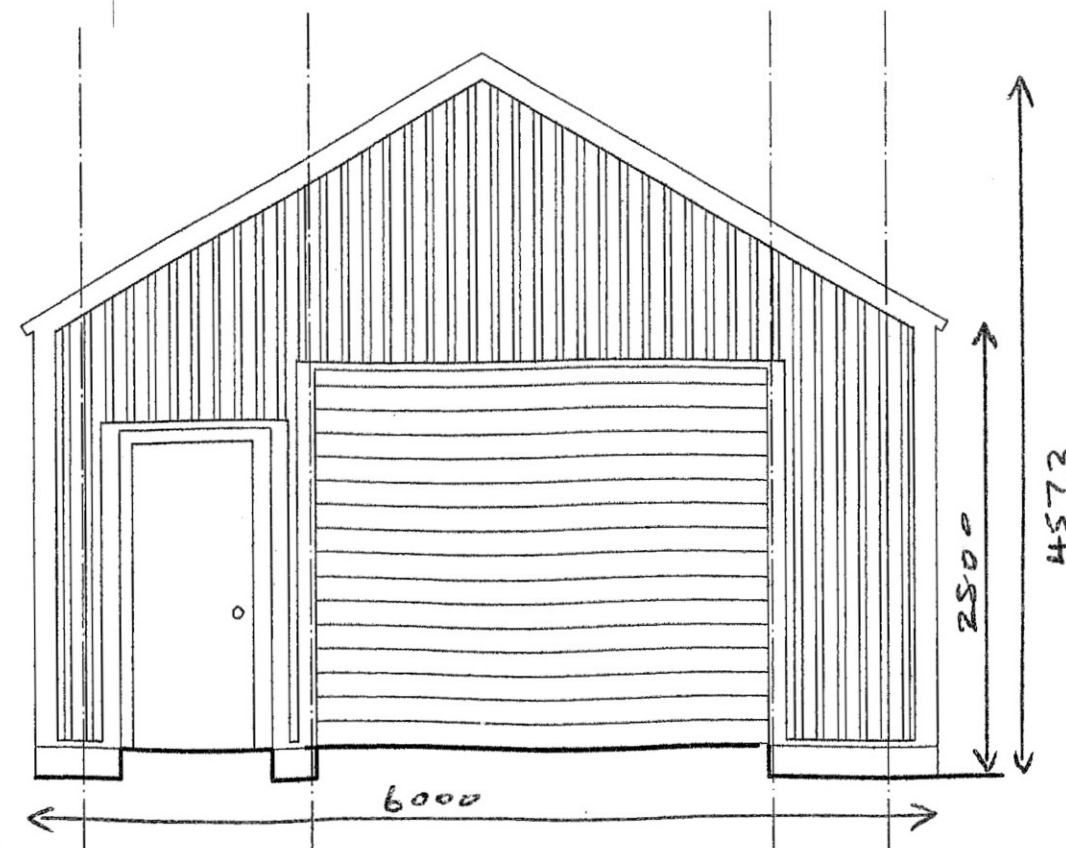

NOTE: EXTERNAL WALLS TO BE CLAD WITH HORIZONTAL TIMBER WEATHERBOARDING (NOT SHOWN)

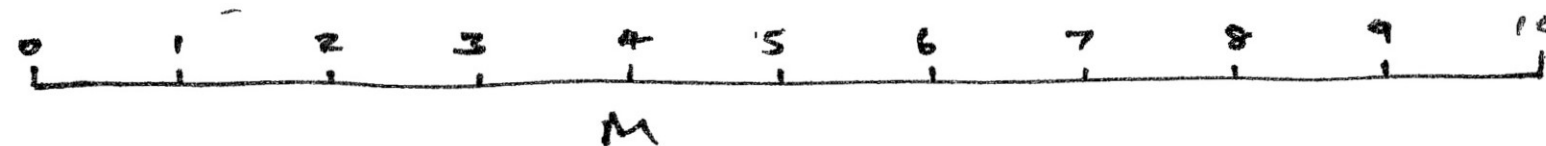

SCN3232 | 07

01-07-2026