


Proposed storage barn

The Old Malthouse
Broadchalke Road
Bishopstone,
Salisbury
Wiltshire
SP5 4AF

SOUTH WEST ELEVATION / NORTH EAST ELEVATION

Measurements shown in mm

Scale 1:50

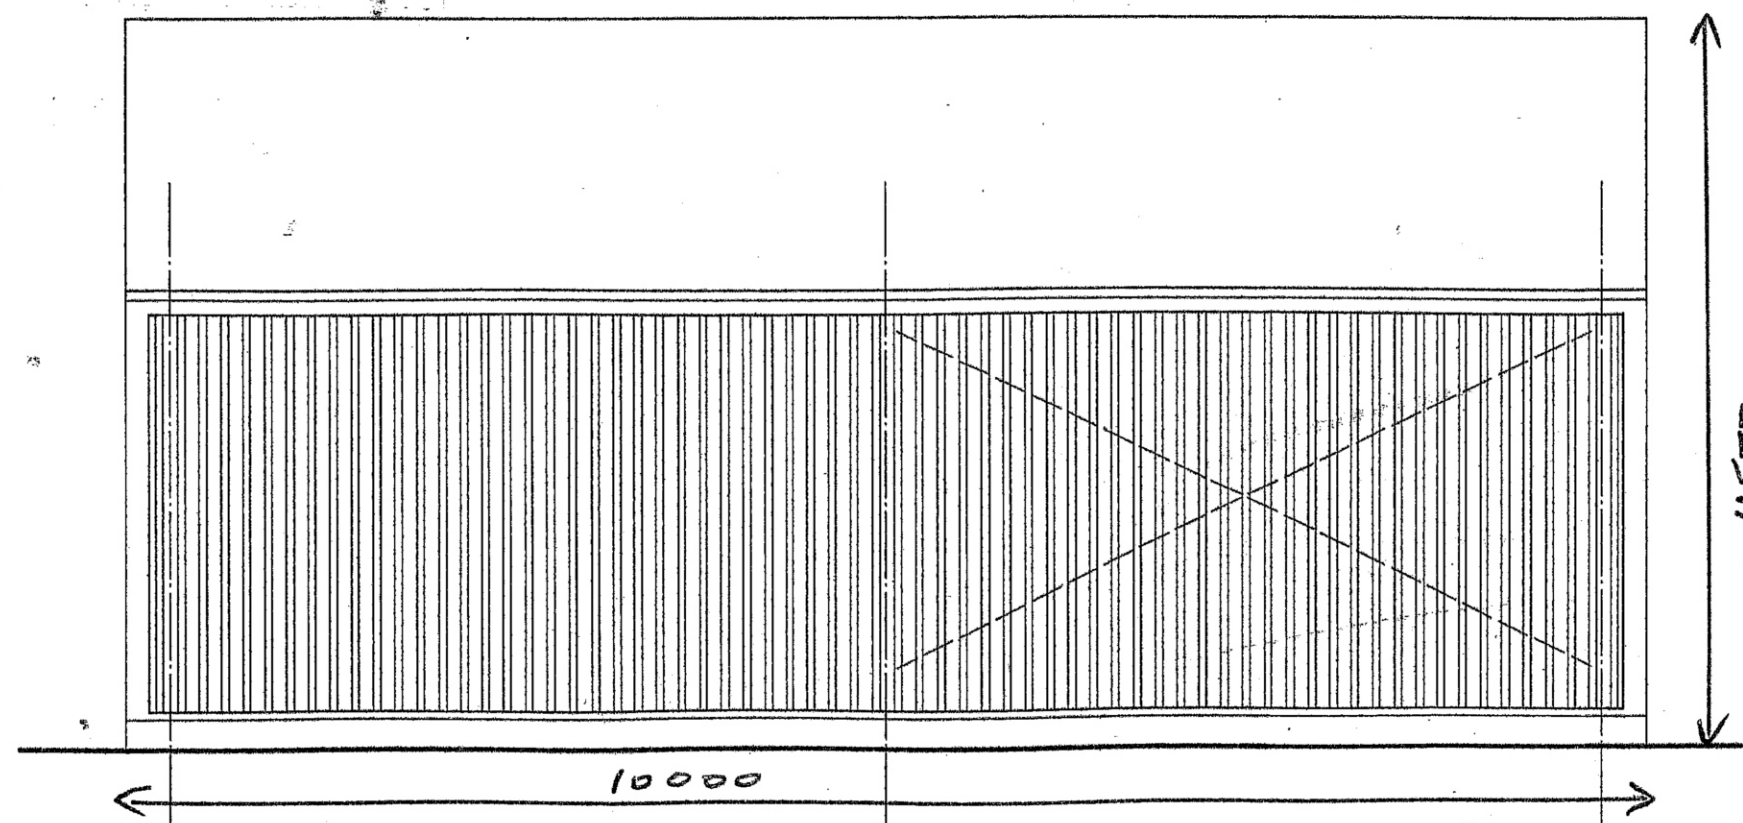

NOTE: EXTERNAL WALLS TO BE CLAD WITH HORIZONTAL TIMBER WEATHERBOARDING (NOT SHOWN)

SCN3232 06

01-07-2026

