




01 - Proposed Front Elevation



03 - Proposed Rear Elevation



02 - Proposed Side Elevation

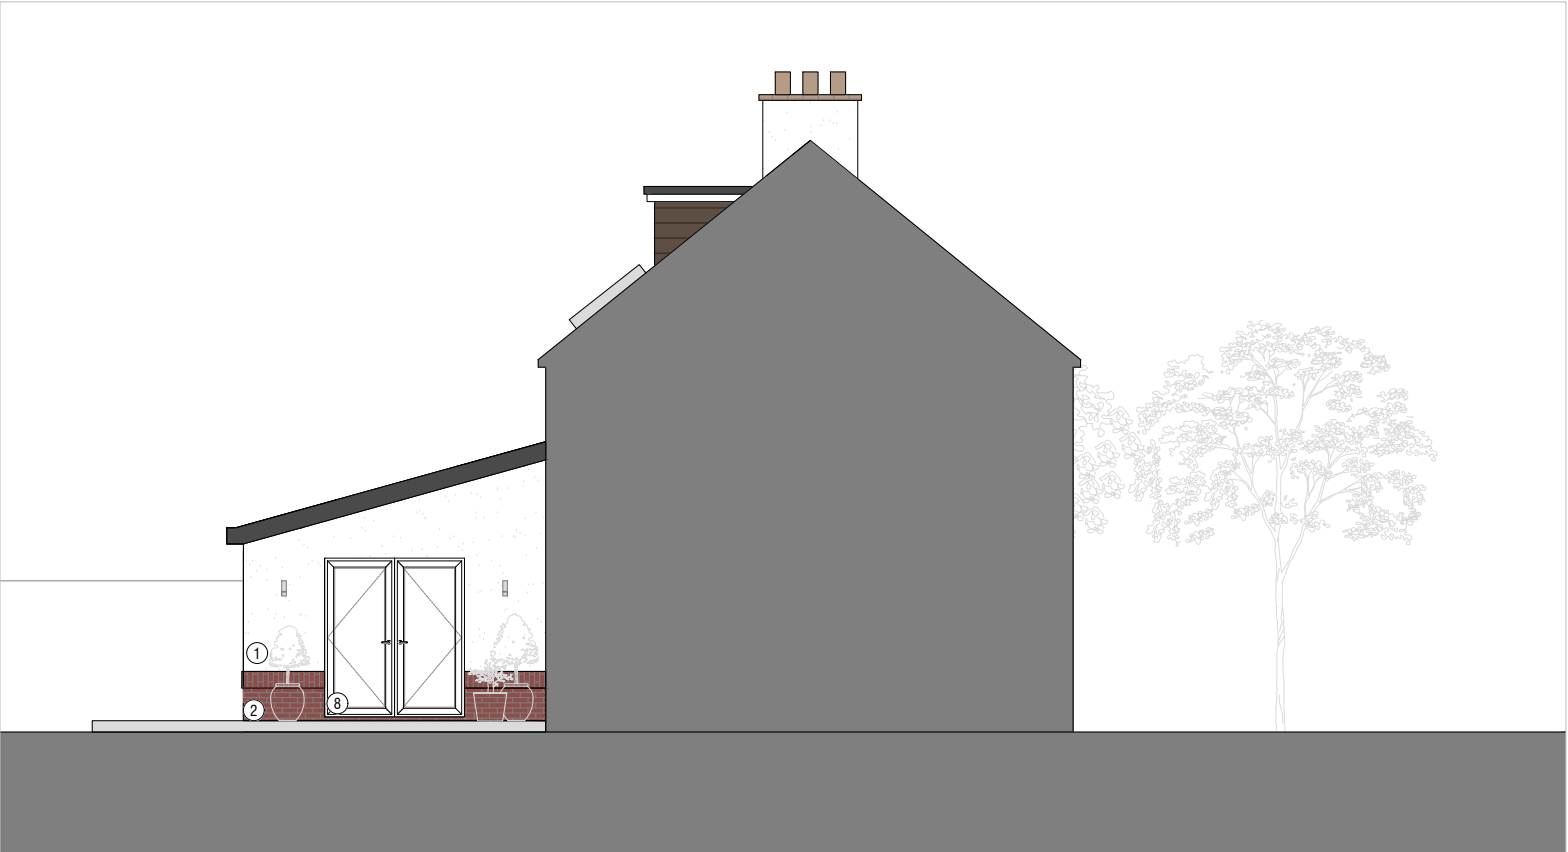

04 - Proposed Side Elevation

- General Notes:**
- Do not scale drawings other than for planning purposes and refer only to figured dimensions.
 - Contractor is to raise any concerns of discrepancies in this drawing and that of what is noted on site to the architect before building works commence.
 - In the circumstance that the drawing relates to an existing building or setting, the contractor is to confirm there is no conflict between this drawings dimensions and the actual building/settings dimensions.
 - Refer to all other project consultants and specialists relevant drawings and specifications.
 - It is the contractor responsibility to ensure all site dimensions, levels and setting out is in line with the architects drawings.
 - Refer to the Structural Engineers drawings for full details on structure where necessary

Materials Key

①	Render to match existing
②	Brick Facing
③	Slate Roof tiles to match existing
④	UPVC Windows to match existing
⑤	Velux Roof Light
⑥	UPVC Door
⑦	Aluminium Framed Fixed Window
⑧	French Doors

P3	25.08.26	Removal of two first floor windows
P2	31.07.26	Planning Amendments
P1	13.07.26	First Issue
Rev:	Date:	Revision History:

T: 01722 680 419
M: 07810 647 790
W: info@esdon-architecture.com

Project:	26-031
Jays Cottage	

Designed by:	EE	Name:	EE	Date:	
Drawn By:	EE	Checked:	EE	Approved:	EE

Scale: @A3	Status:
1:100	Planning

Drawing Title:	Proposed Elevations
Drawing No:	10-200
Rev:	P3

