



NOTES

1. No dimensions are to be scaled from this drawing.
2. Contractors must verify all figured dimensions on site before commencing any work or making any shop drawings.
3. This drawing is the sole copyright of Savills and no part may be reproduced without the written consent of the above.
4. Site Location Plans are prepared from the Ordnance Survey Map with the sanction of the Controller of H.M. Stationery Office. Crown Copyright Reserved.

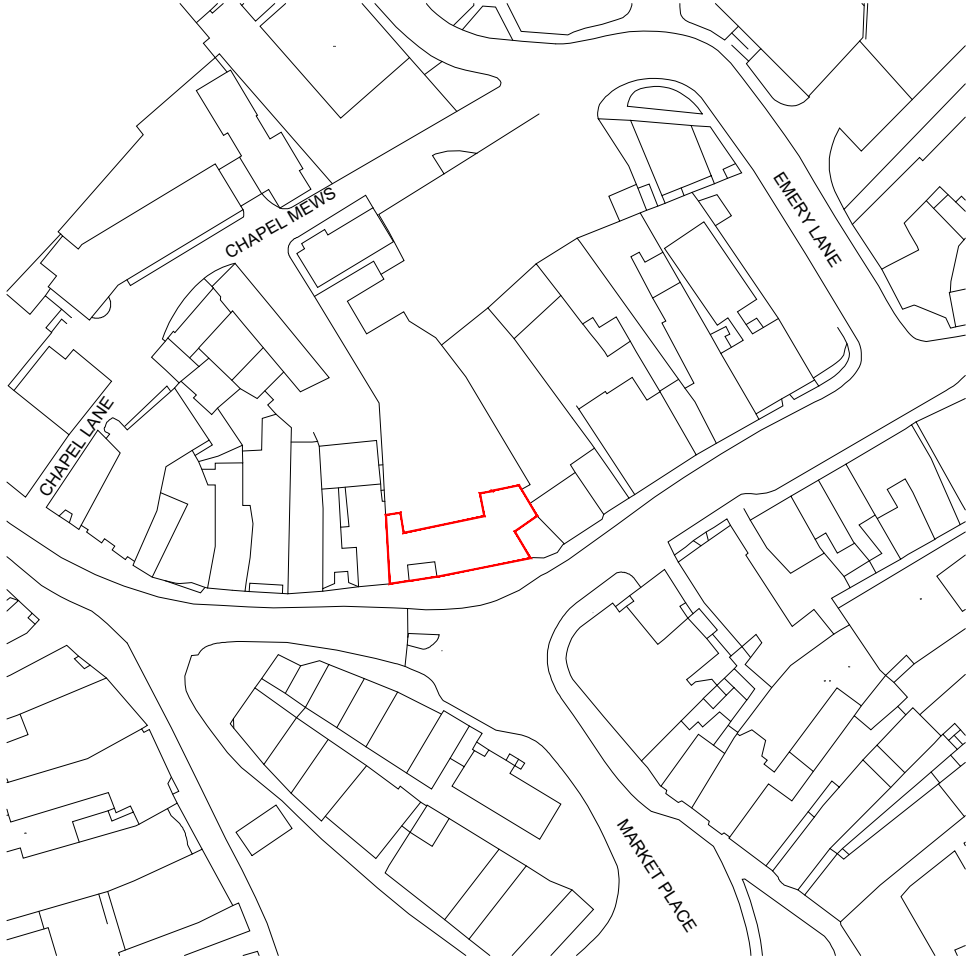


Rev	Description	By	Date
Drawing Status			
PLANNING LBC			
savills ARCHITECTURE & BUILDING CONSULTANCY Savills (UK) Limited Wytham Court, 11 West Way, Botley, Oxford OX2 0QL Telephone: + 44 (0)1865 269000 Fax: + 44 (0)1865 269001 www.savills.co.uk			
Client			
The Ninth Duke of Newcastle 1987 Settlement			
Project			
44-45 Market Place Chippenham -			
Drawing Title			
Site Location Plan - -			
Scale 1:1250 @ A3	Date July 2026	Drawn RE	Checked SN
Drawing Number 26-32-01	Rev. -	Project Number 771254	

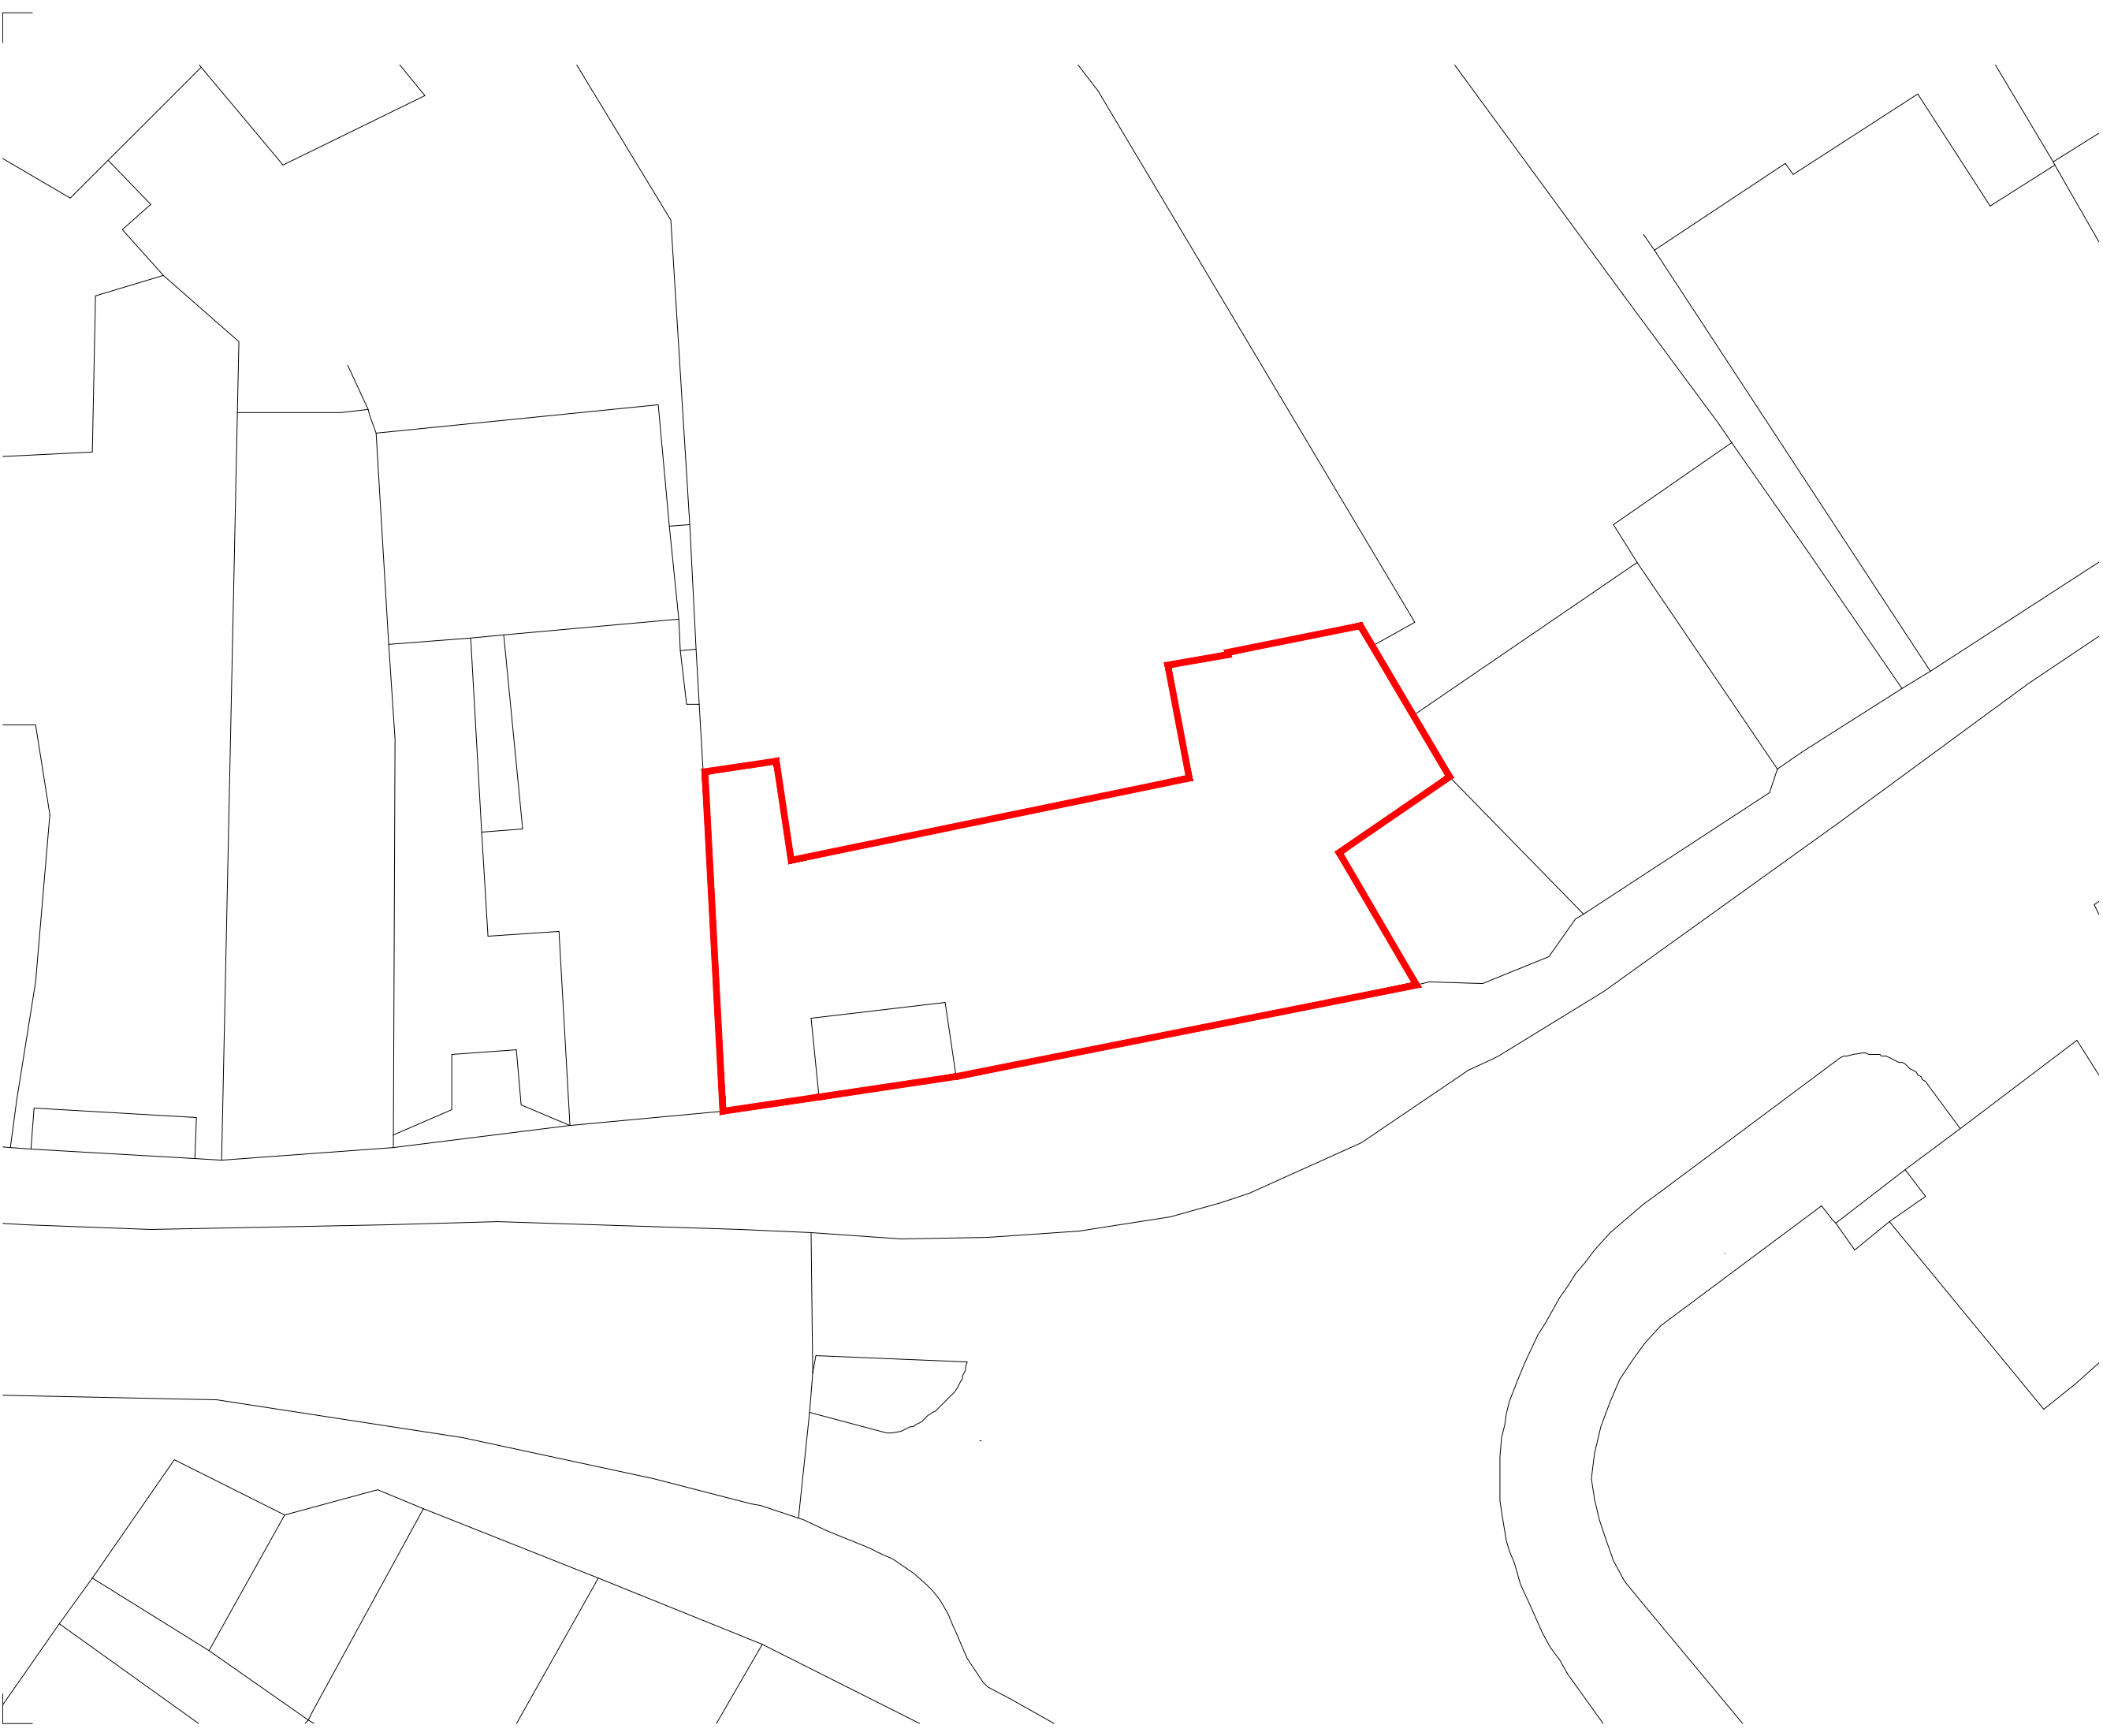


NOTES


1. No dimensions are to be scaled from this drawing.
2. Contractors must verify all figured dimensions on site before commencing any work or making any shop drawings.
3. This drawing is the sole copyright of Savills and no part may be reproduced without the written consent of the above.
4. Site Location Plans are prepared from the Ordnance Survey Map with the sanction of the Controller of H.M. Stationery Office. Crown Copyright Reserved.

 

Rev	Description	By	Date
Drawing Status			
PLANNING LBC			
savills ARCHITECTURE & BUILDING CONSULTANCY Savills (UK) Limited Wytham Court, 11 West Way, Botley, Oxford OX2 0QL Telephone: + 44 (0)1865 269000 Fax: + 44 (0)1865 269001 www.savills.co.uk			
Client			
The Ninth Duke of Newcastle 1987 Settlement			
Project			
44-45 Market Place Chippenham -			
Drawing Title			
Existing Site Plan / Block Plan - -			
Scale 1:200 @ A3	Date July 2026	Drawn RE	Checked SN
Drawing Number 26-32-02	Rev. -	Project Number 771254	

 


Rev.	Description	By	Date
Drawing Status			
PLANNING LBC			
			
ARCHITECTURE & BUILDING CONSULTANCY Savills (UK) Limited Wytham Court, 11 West Way, Botley, Oxford OX2 0QL Telephone: + 44 (0)1865 269000 Fax: + 44 (0)1865 269001 www.savills.co.uk			
Client The Ninth Duke of Newcastle 1987 Settlement			
Project 44-45 Market Place Chippenham -			
Drawing Title Existing ground floor plan & Topographic Survey -			
Scale 1:200 @ A3	Date July 2026	Drawn RE	Checked SN
Drawing Number 26-32-03	Rev. -	Project Number 771254	

 





Rev	Description	By	Date
Drawing Status			
PLANNING LBC			
			
ARCHITECTURE & BUILDING CONSULTANCY Savills (UK) Limited Wytham Court, 11 West Way, Botley, Oxford OX2 0QL Telephone: + 44 (0)1865 269000 Fax: + 44 (0)1865 269001 www.savills.co.uk			
Client			
The Ninth Duke of Newcastle 1987 Settlement			
Project			
44-45 Market Place Chippenham -			
Drawing Title			
Existing first floor plan -			
Scale	Date	Drawn	Checked
1:200 @ A3	July 2026	RE	SN
Drawing Number	Rev.	Project Number	
26-32-04	-	771254	

NOTES

1. No dimensions are to be scaled from this drawing.
2. Contractors must verify all figured dimensions on site before commencing any work or making any shop drawings.
3. This drawing is the sole copyright of Savills and no part may be reproduced without the written consent of the above.
4. Site Location Plans are prepared from the Ordnance Survey Map with the sanction of the Controller of H.M. Stationery Office. Crown Copyright Reserved.

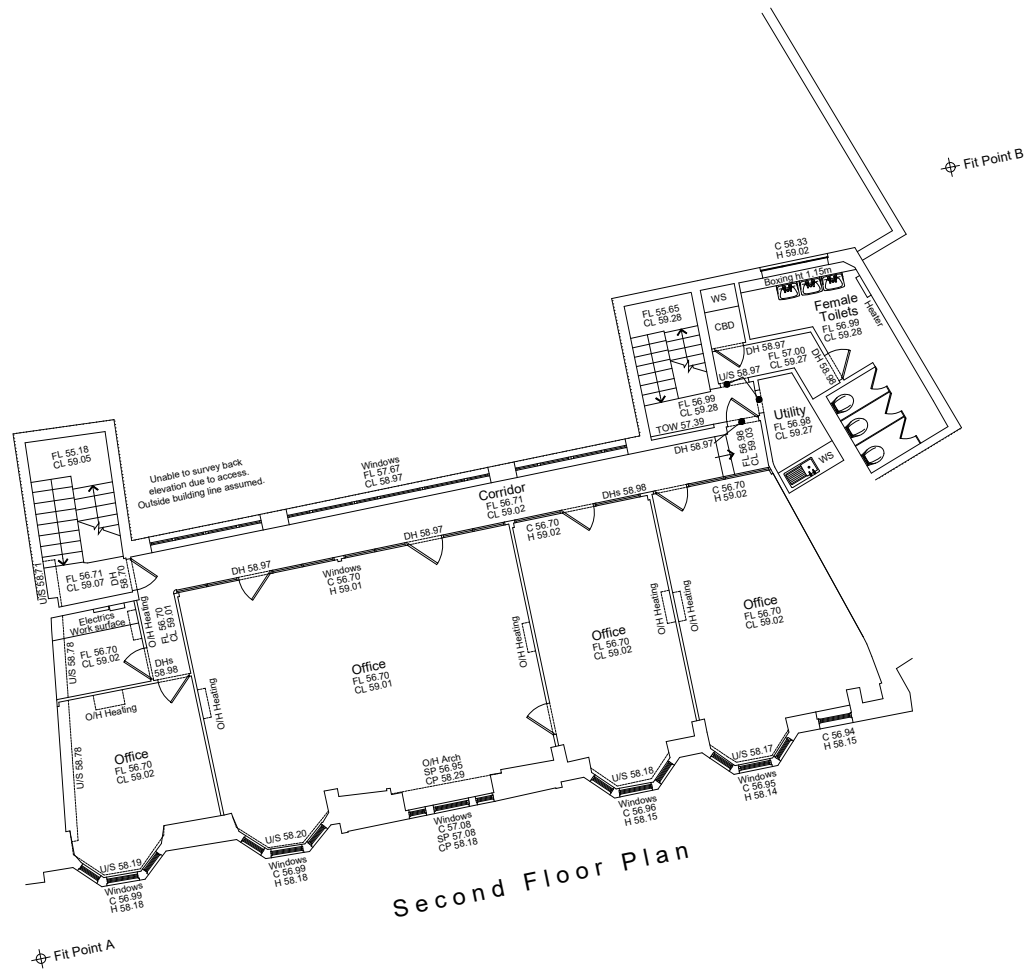

Rev	Description	By	Date
Drawing Status			
PLANNING LBC			
 ARCHITECTURE & BUILDING CONSULTANCY Savills (UK) Limited Wytham Court, 11 West Way, Botley, Oxford OX2 0QL Telephone: + 44 (0)1865 269000 Fax: + 44 (0)1865 269001 www.savills.co.uk			
Client			
The Ninth Duke of Newcastle 1987 Settlement			
Project			
44-45 Market Place Chippenham -			
Drawing Title			
Existing second floor plan -			
Scale 1:200 @ A3	Date July 2026	Drawn RE	Checked SN
Drawing Number 26-32-05	Rev. -	Project Number 771254	

    

NOTES

1. No dimensions are to be scaled from this drawing.


2. Contractors must verify all figured dimensions on site before commencing any work or making any shop drawings.

3. This drawing is the sole copyright of Savills and no part may be reproduced without the written consent of the above.


4. Site Location Plans are prepared from the Ordnance Survey Map with the sanction of the Controller of H.M. Stationery Office. Crown Copyright Reserved.




SOUTHERN ELEVATION

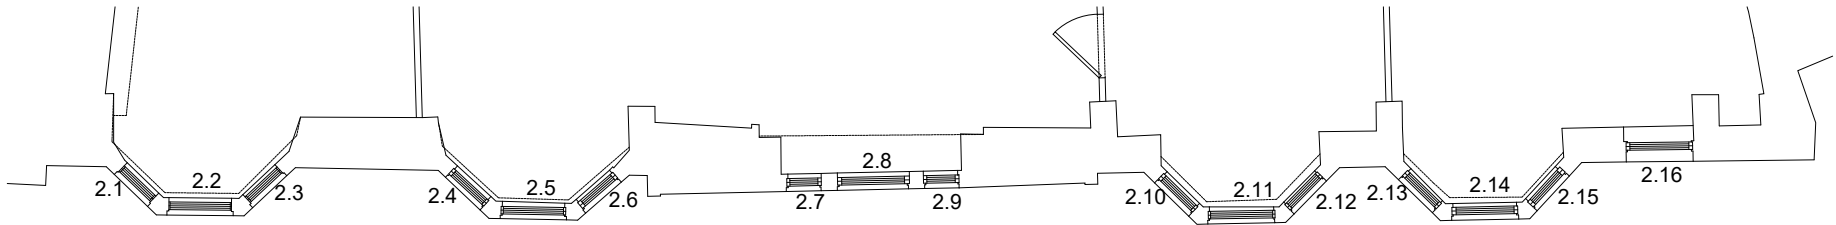

SECOND FLOOR FIRST FLOOR PARTIAL PLAN

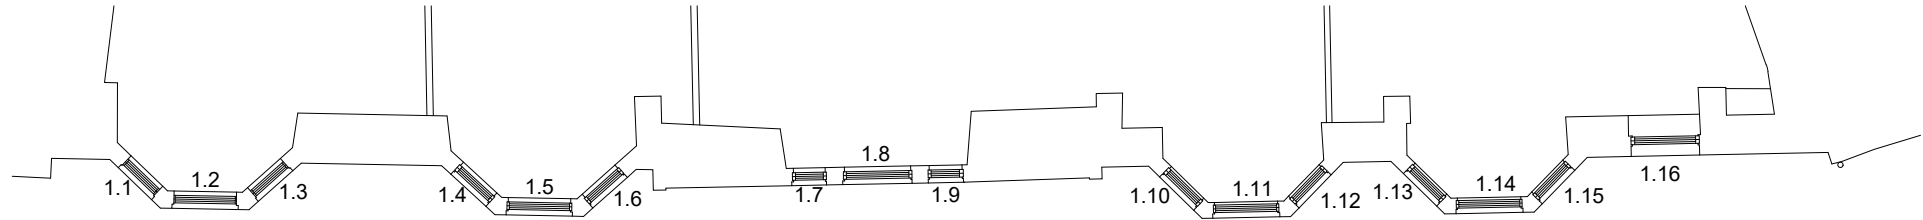

FIRST FLOOR PARTIAL PLAN

 

0.0M

5.0M

Rev	Description	By	Date
Drawing Status			
PLANNING LBC			
			
ARCHITECTURE & BUILDING CONSULTANCY			
Savills (UK) Limited			
Wytham Court, 11 West Way, Botley, Oxford OX2 0QL			
Telephone: + 44 (0)1865 269000			
Fax: + 44 (0)1865 269001			
www.savills.co.uk			
Client			
The Ninth Duke of Newcastle			
1987 Settlement			
Project			
44-45 Market Place			
Chippenham			
-			
Drawing Title			
Southern Elevation Windows Identified			
-			
Scale	Date	Drawn	Checked
1:100 @ A3	July 2026	RE	SN
Drawing Number	Rev.	Project Number	
26-32-07	-	771254	


NOTES

1. No dimensions are to be scaled from this drawing.


2. Contractors must verify all figured dimensions on site before commencing any work or making any shop drawings.

3. This drawing is the sole copyright of Savills and no part may be reproduced without the written consent of the above.


4. Site Location Plans are prepared from the Ordnance Survey Map with the sanction of the Controller of H.M. Stationery Office. Crown Copyright Reserved.

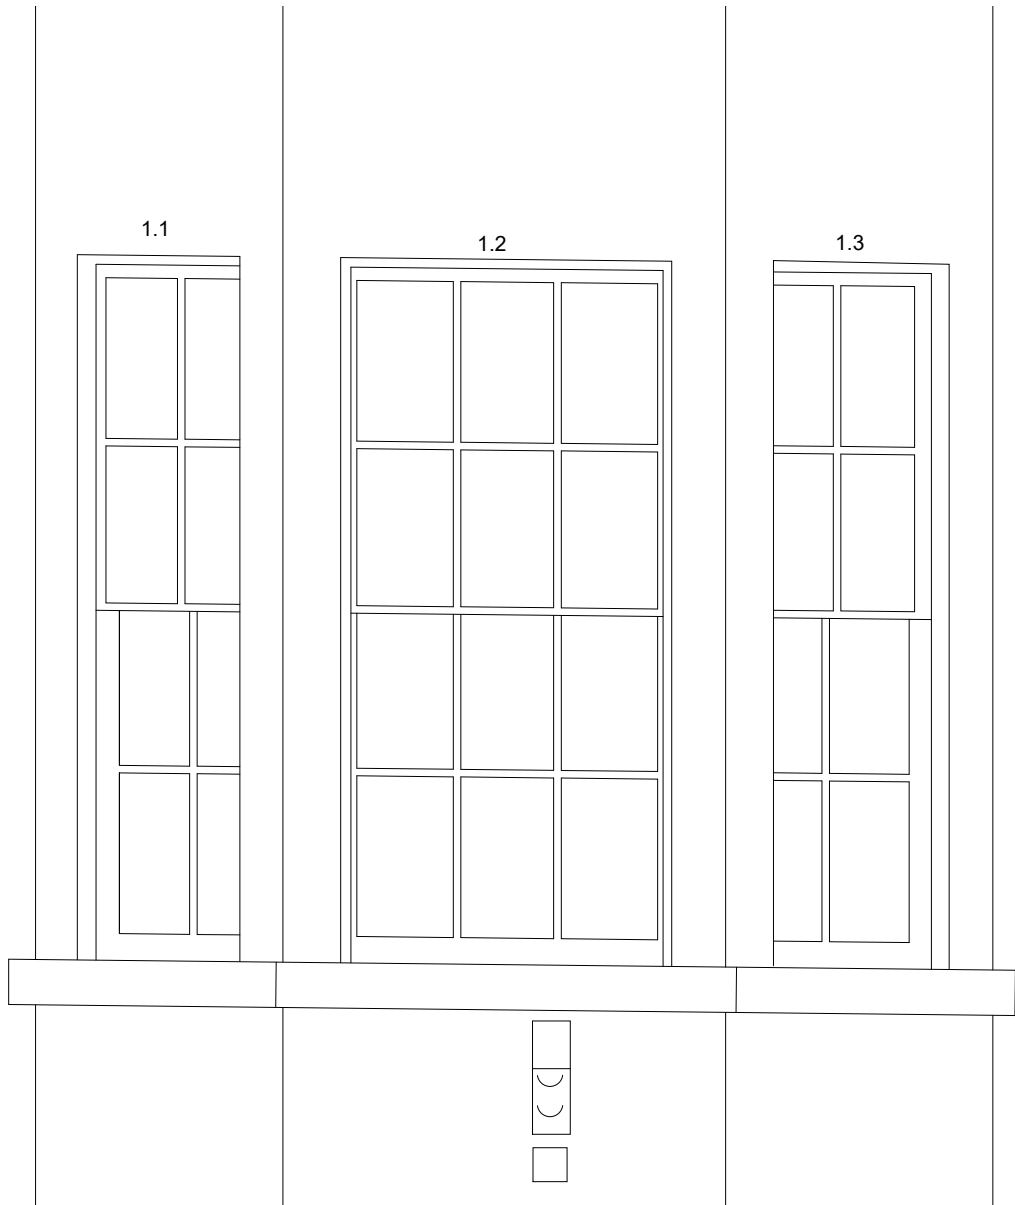

ELEVATION

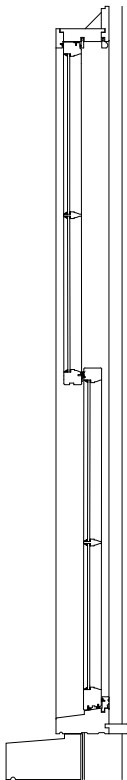

EXISTING SECTION

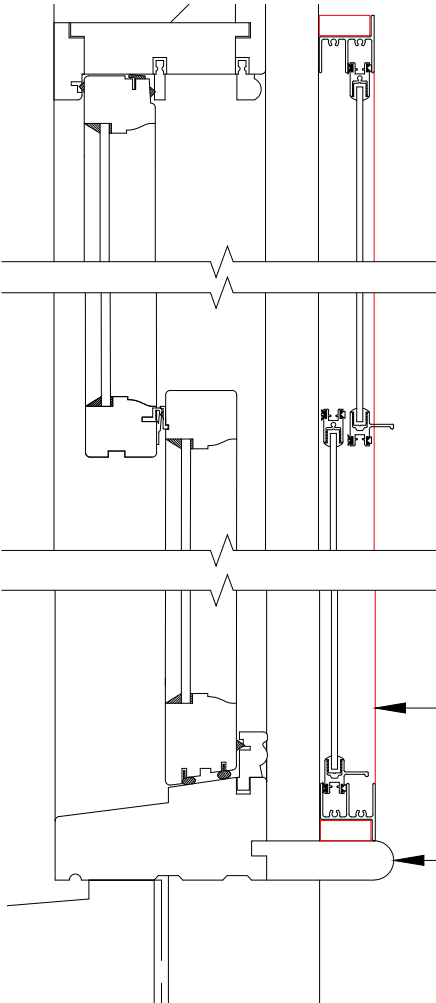



PROPOSED SECTION scale 1:5 @ A3

SELECTAGLAZE SLIMLINE SECONDARY GLAZING

NEW HARDWOOD WINDOW BOARD
INSERTED TO ACCEPT
SECONDARY GLAZING



WINDOW LOCATION scale 1:200 @ A3

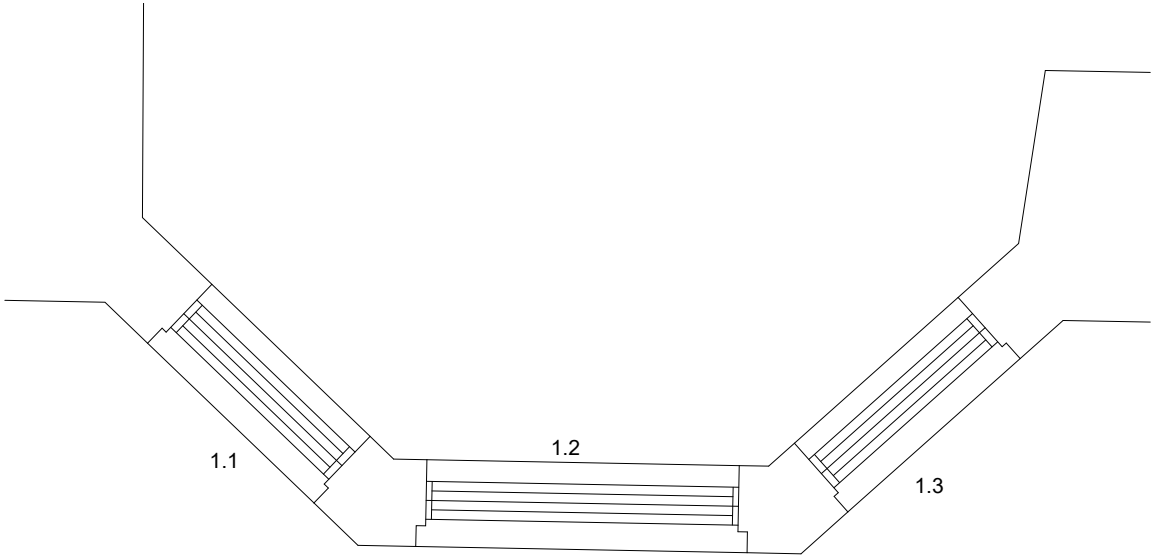 

PLAN

MINOR REPAIRS
REPLACEMENT OF IRONMONGERY
CILL EXTENSION OF 25mm TO ACCEPT SECONDARY
GLAZING.

UNLESS REPLACEMENT IS SPECIFIED ALL OTHER REPAIRS
WILL BE UNDERTAKEN BY STRIPPING AND SANDING
TIMBER BACK TO SOUND TIMBER AND REPAIRCARE TWO
PART EPOXY RESIN APPLIED TO BUILT UP TO MATCH
EXISTING PROFILE

LIKE FOR LIKE TIMBER SPECIES WILL BE EMPLOYED FOR
ANY SPLICING REPAIRS IDENTIFIED

Rev	Description	By	Date
Drawing Status			
PLANNING LBC			
			
ARCHITECTURE & BUILDING CONSULTANCY Savills (UK) Limited Wytham Court, 11 West Way, Botley, Oxford OX2 0QL			
Telephone: + 44 (0)1865 269000 Fax: + 44 (0)1865 269001 www.savills.co.uk			
Client			
The Ninth Duke of Newcastle 1987 Settlement			
Project			
44-45 Market Place Chippenham			
-			
Drawing Title			
Windows 1.1-1.3 Repairs and secondary glazing			
-			
Scale	Date	Drawn	Checked
1:20 @ A3	July 2026	RE	SN
Drawing Number	Rev.	Project Number	
26-32-08	-	771254	

NOTES

1. No dimensions are to be scaled from this drawing.


2. Contractors must verify all figured dimensions on site before commencing any work or making any shop drawings.

3. This drawing is the sole copyright of Savills and no part may be reproduced without the written consent of the above.

4. Site Location Plans are prepared from the Ordnance Survey Map with the sanction of the Controller of H.M. Stationery Office. Crown Copyright Reserved.



ELEVATION

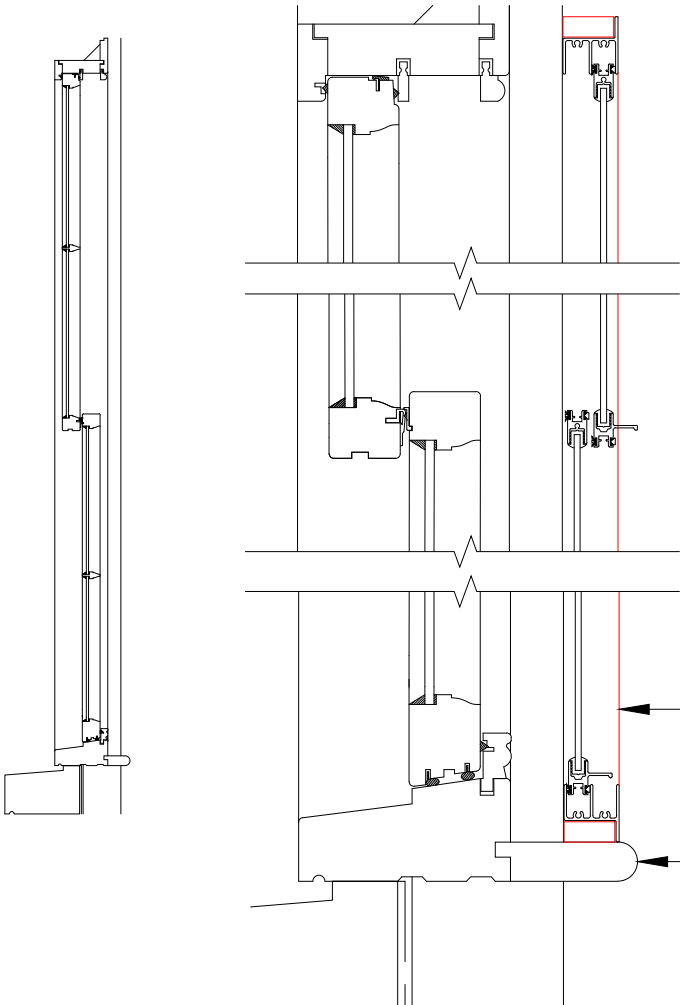

SECTION



PROPOSED SECTION scale 1:5 @ A3

SELECTAGLAZE SLIMLINE SECONDARY GLAZING

NEW HARDWOOD WINDOW BOARD
INSERTED TO ACCEPT
SECONDARY GLAZING



WINDOW LOCATION scale 1:200 @ A3

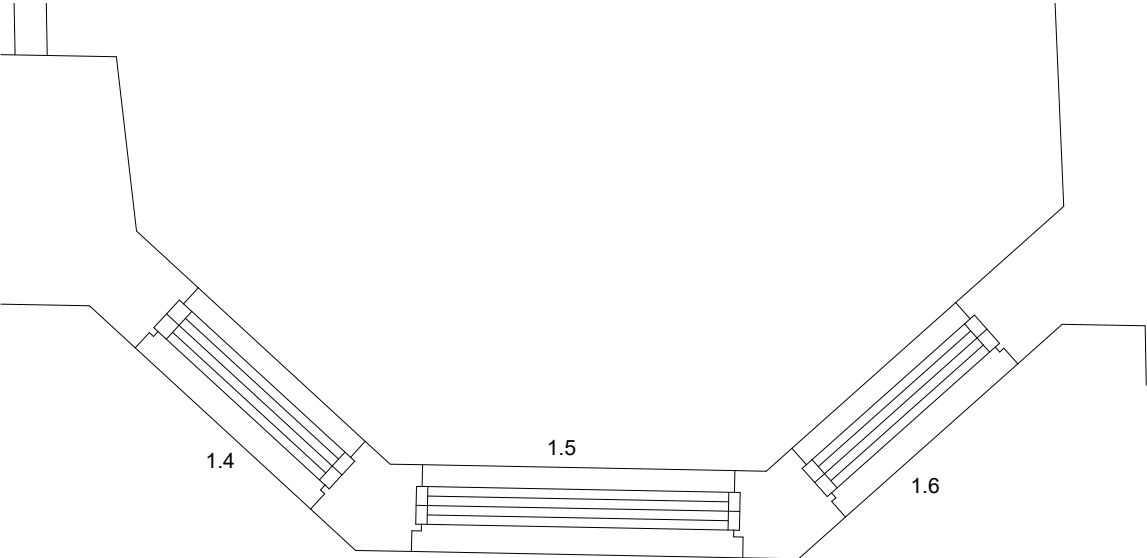 

PLAN

2no. BOTTOM RAILS ON FRAMES REQUIRE REPLACEMENT
ALL SASH STILES SHOW AREAS OF DECAY.

SASH BOX COVERS ARE DECAYED.

1no. MID RAIL ON WINDOW 1.4 REQUIRES REPLACEMENT.

UNLESS REPLACEMENT IS SPECIFIED ALL OTHER REPAIRS
WILL BE UNDERTAKEN BY STRIPPING AND SANDING
TIMBER BACK TO SOUND TIMBER AND REPAIRCARE TWO
PART EPOXY RESIN APPLIED TO BUILT UP TO MATCH
EXISTING PROFILE

LIKE FOR LIKE TIMBER SPECIES WILL BE EMPLOYED FOR
ANY SPLICING REPAIRS IDENTIFIED

Rev	Description	By	Date
Drawing Status			
PLANNING LBC			
			
ARCHITECTURE & BUILDING CONSULTANCY Savills (UK) Limited Wytham Court, 11 West Way, Botley, Oxford OX2 0QL			
Telephone: + 44 (0)1865 269000 Fax: + 44 (0)1865 269001 www.savills.co.uk			
Client			
The Ninth Duke of Newcastle 1987 Settlement			
Project			
44-45 Market Place Chippenham			
-			
Drawing Title			
Windows 1.4-1.6 Repairs and secondary glazing			
-			
Scale	Date	Drawn	Checked
1:20 @ A3	July 2026	RE	SN
Drawing Number	Rev.	Project Number	
26-32-09	-	771254	


NOTES

1. No dimensions are to be scaled from this drawing.


2. Contractors must verify all figured dimensions on site before commencing any work or making any shop drawings.

3. This drawing is the sole copyright of Savills and no part may be reproduced without the written consent of the above.

4. Site Location Plans are prepared from the Ordnance Survey Map with the sanction of the Controller of H.M. Stationery Office. Crown Copyright Reserved.

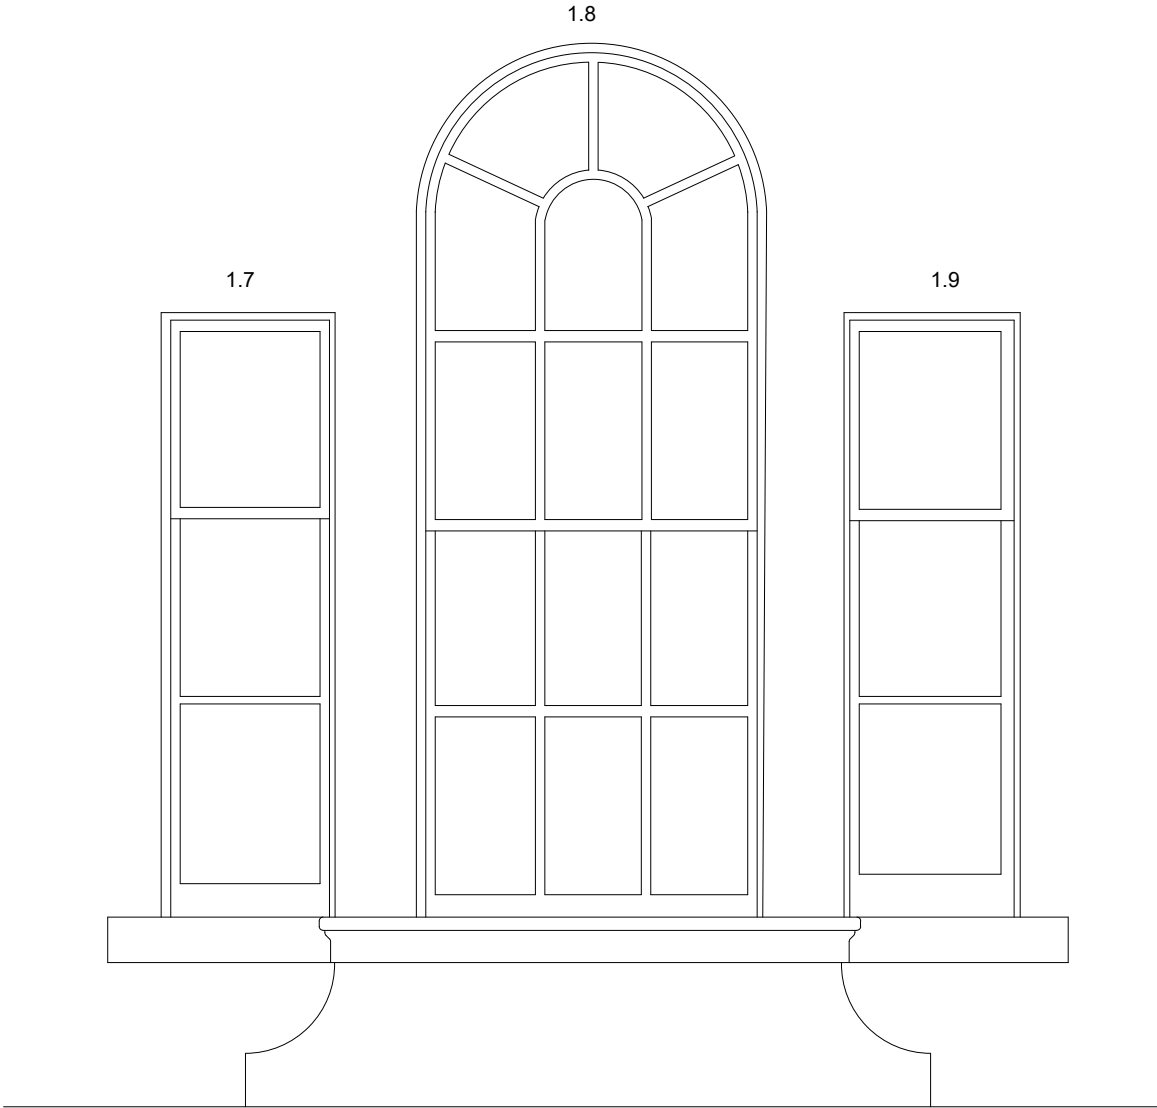

ELEVATION

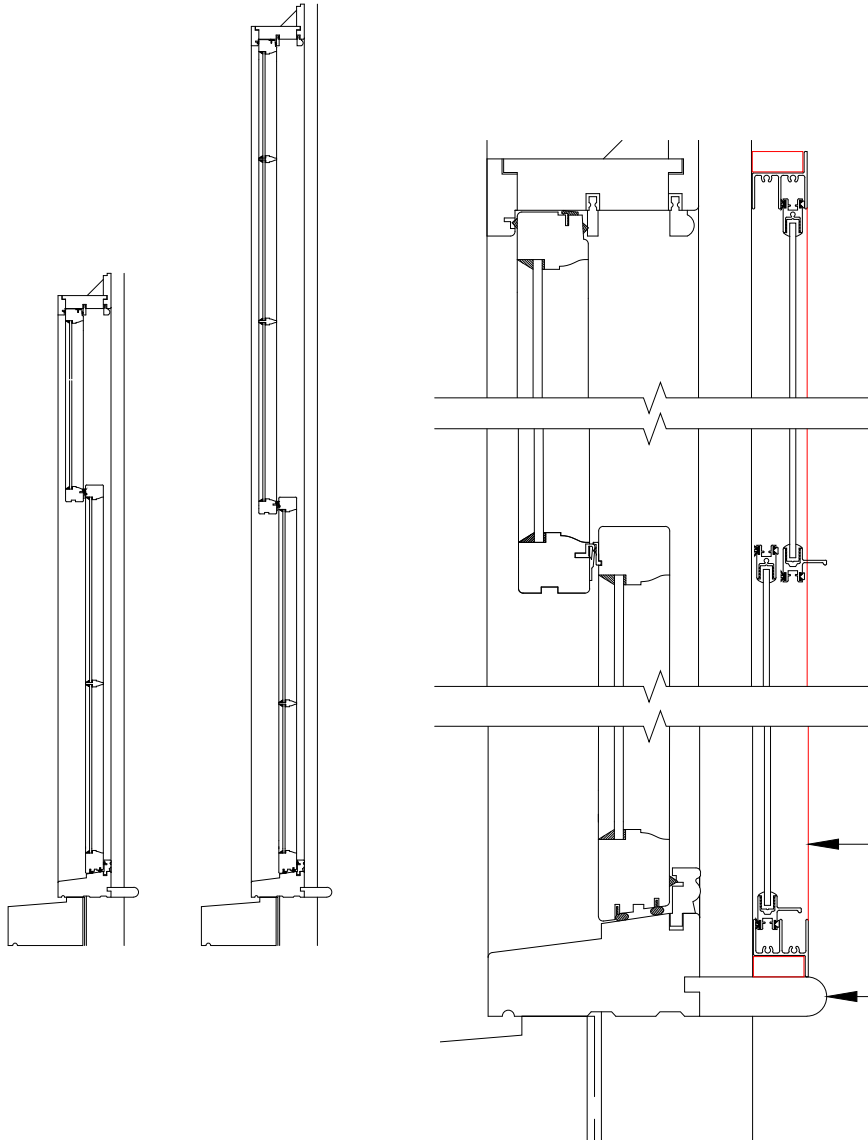

SECTIONS



PROPOSED SECTION scale 1:5 @ A3



WINDOW LOCATION scale 1:200 @ A3

SELECTAGLAZE SLIMLINE SECONDARY GLAZING

NEW HARDWOOD WINDOW BOARD
INSERTED TO ACCEPT
SECONDARY GLAZING

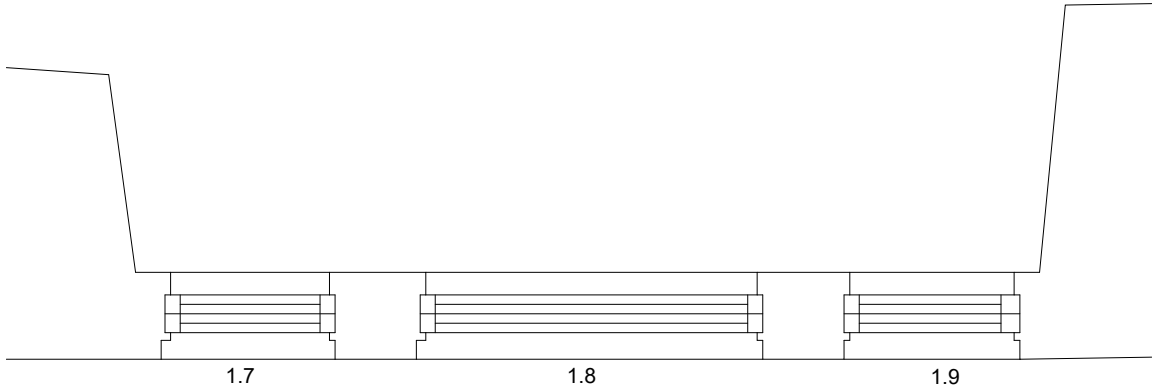 

PLAN

ALL BOTTOM RAILS ON FRAMES REQUIRE REPLACEMENT

REPLACE MID RAIL ON ARCHED FRAME.

REPLACE 1no. BROKEN PANE ON 1.9

EXTERNAL STAFF BEADS ARE SHOWING DECAY.

SASH BOX COVERS ARE SHOWING DECAY

GLAZING BARS ARE SHOWING DECAY.

UNLESS REPLACEMENT IS SPECIFIED ALL OTHER REPAIRS
WILL BE UNDERTAKEN BY STRIPPING AND SANDING
TIMBER BACK TO SOUND TIMBER AND REPAIRCARE TWO
PART EPOXY RESIN APPLIED TO BUILT UP TO MATCH
EXISTING PROFILE

LIKE FOR LIKE TIMBER SPECIES WILL BE EMPLOYED FOR
ANY SPLICING REPAIRS IDENTIFIED

Rev	Description	By	Date
Drawing Status			
PLANNING LBC			
			
ARCHITECTURE & BUILDING CONSULTANCY Savills (UK) Limited Wytham Court, 11 West Way, Botley, Oxford OX2 0QL			
Telephone: + 44 (0)1865 269000 Fax: + 44 (0)1865 269001 www.savills.co.uk			
Client			
The Ninth Duke of Newcastle 1987 Settlement			
Project			
44-45 Market Place Chippenham			
-			
Drawing Title			
Windows 1.7-1.9 Repairs and secondary glazing			
-			
Scale	Date	Drawn	Checked
1:20 @ A3	July 2026	RE	SN
Drawing Number	Rev.	Project Number	
26-32-10	-	771254	


NOTES

1. No dimensions are to be scaled from this drawing.


2. Contractors must verify all figured dimensions on site before commencing any work or making any shop drawings.

3. This drawing is the sole copyright of Savills and no part may be reproduced without the written consent of the above.

4. Site Location Plans are prepared from the Ordnance Survey Map with the sanction of the Controller of H.M. Stationery Office. Crown Copyright Reserved.

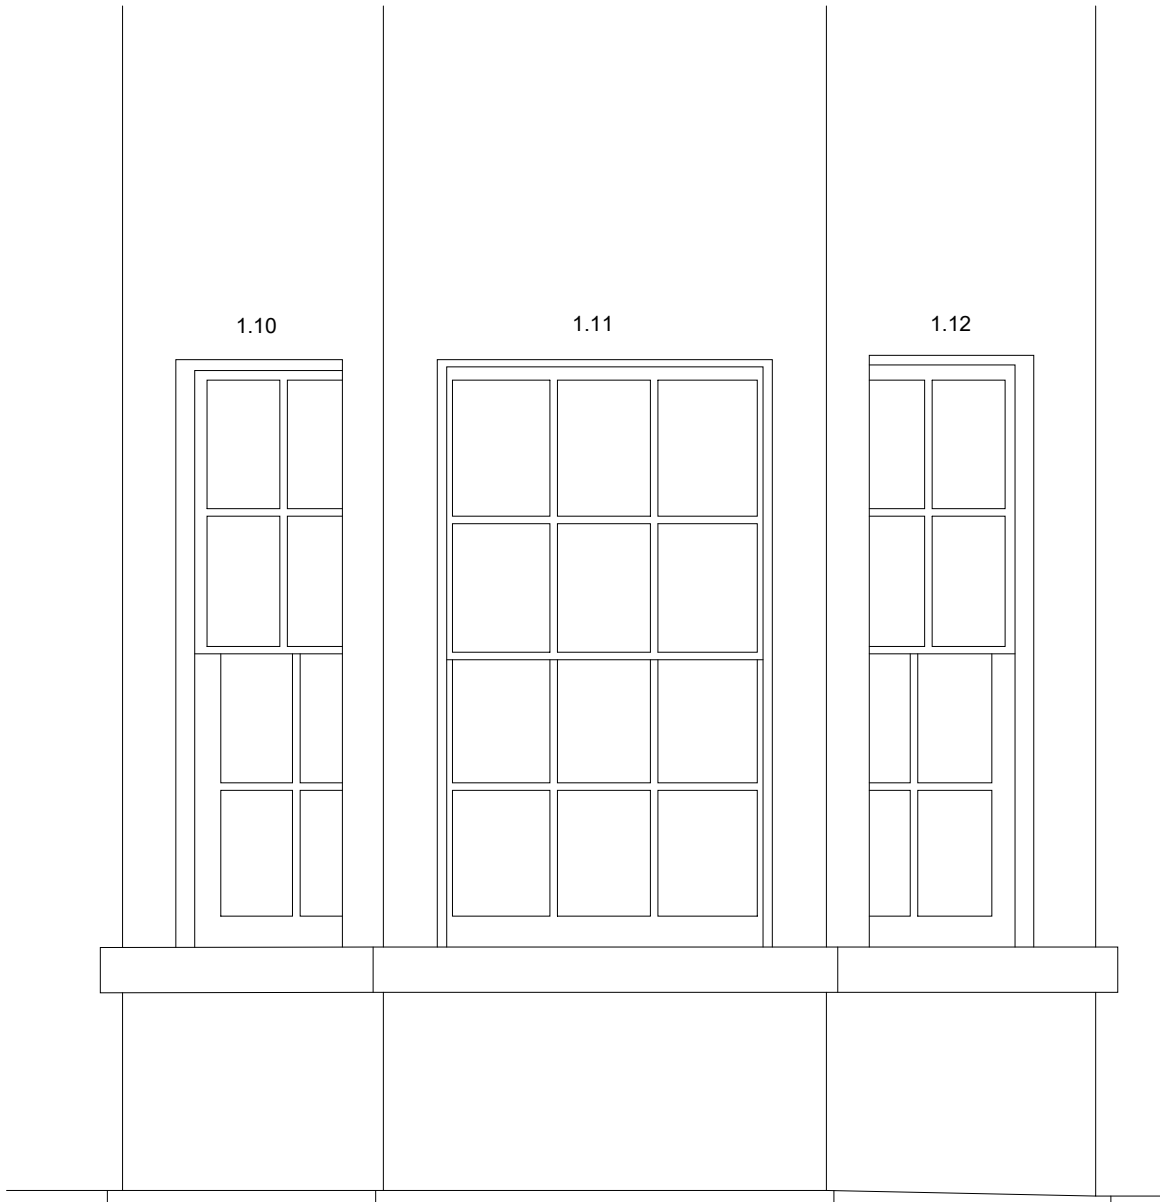

ELEVATION

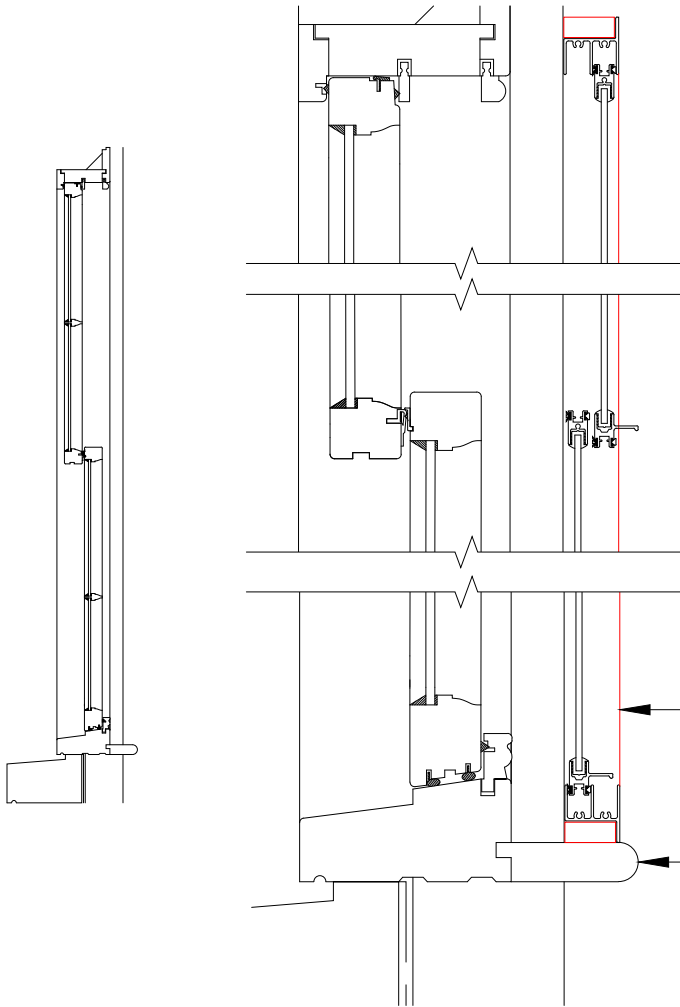

SECTION



PROPOSED SECTION scale 1:5 @ A3

SELECTAGLAZE SLIMLINE SECONDARY GLAZING

NEW HARDWOOD WINDOW BOARD
INSERTED TO ACCEPT
SECONDARY GLAZING



WINDOW LOCATION scale 1:200 @ A3

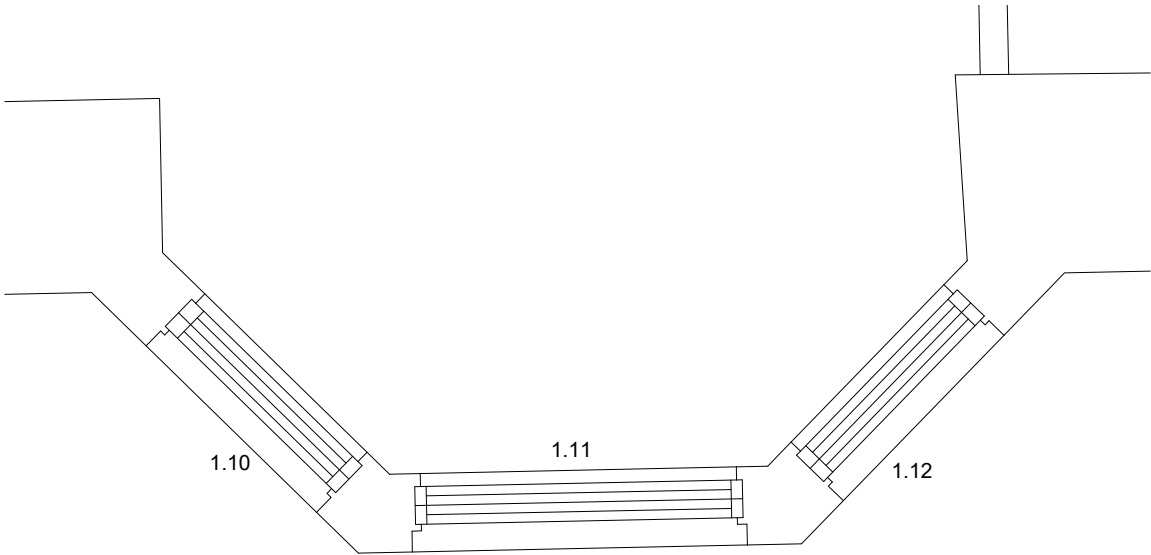 

PLAN

1no. BOTTOM RAIL ON 1.12 FRAME REQUIRES REPLACEMENT

REPLACE 1no. BROKEN PANE ON 1.11

EXTERNAL STAFF BEADS ARE SHOWING DECAY.

SASH BOX COVERS ARE SHOWING DECAY

GLAZING BARS ARE SHOWING DECAY WITH PUTTY ALSO MISSING.

UNLESS REPLACEMENT IS SPECIFIED ALL OTHER REPAIRS WILL BE UNDERTAKEN BY STRIPPING AND SANDING TIMBER BACK TO SOUND TIMBER AND REPAIRCARE TWO PART EPOXY RESIN APPLIED TO BUILT UP TO MATCH EXISTING PROFILE

LIKE FOR LIKE TIMBER SPECIES WILL BE EMPLOYED FOR ANY SPLICING REPAIRS IDENTIFIED

Rev	Description	By	Date
Drawing Status			
PLANNING LBC			
			
ARCHITECTURE & BUILDING CONSULTANCY Savills (UK) Limited Wytham Court, 11 West Way, Botley, Oxford OX2 0QL Telephone: + 44 (0)1865 269000 Fax: + 44 (0)1865 269001 www.savills.co.uk			
Client The Ninth Duke of Newcastle 1987 Settlement			
Project 44-45 Market Place Chippenham -			
Drawing Title Windows 1.10-1.12 Repairs and secondary glazing -			
Scale 1:20 @ A3	Date July 2026	Drawn RE	Checked SN
Drawing Number 26-32-11	Rev. -	Project Number 771254	

NOTES

1. No dimensions are to be scaled from this drawing.


2. Contractors must verify all figured dimensions on site before commencing any work or making any shop drawings.

3. This drawing is the sole copyright of Savills and no part may be reproduced without the written consent of the above.

4. Site Location Plans are prepared from the Ordnance Survey Map with the sanction of the Controller of H.M. Stationery Office. Crown Copyright Reserved.



ELEVATION

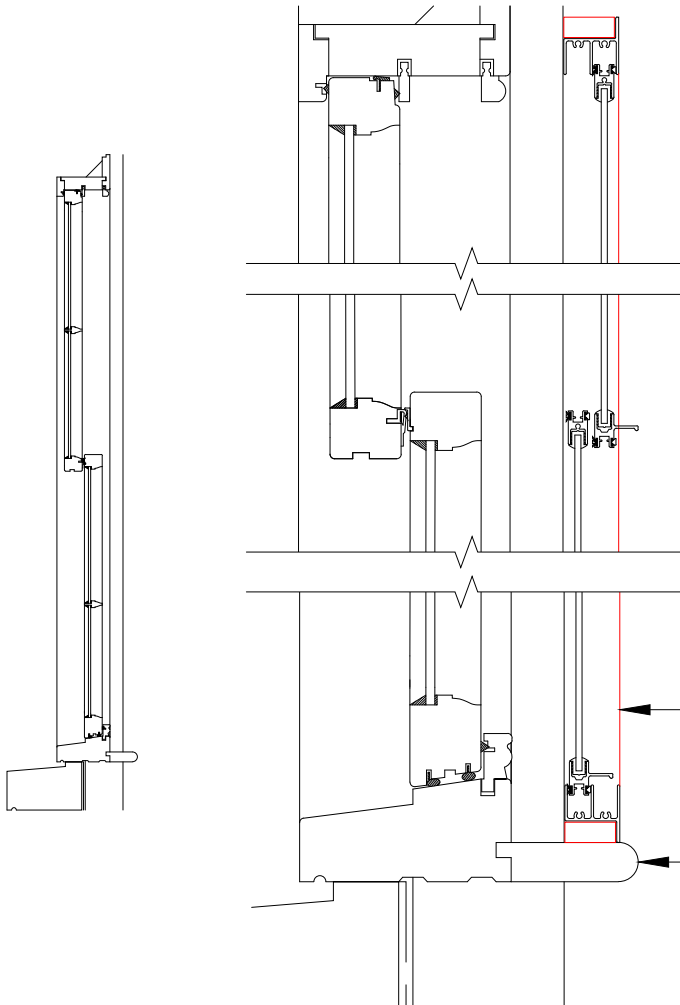

SECTION



PROPOSED SECTION scale 1:5 @ A3

SELECTAGLAZE SLIMLINE SECONDARY GLAZING

NEW HARDWOOD WINDOW BOARD
INSERTED TO ACCEPT
SECONDARY GLAZING



WINDOW LOCATION scale 1:200 @ A3

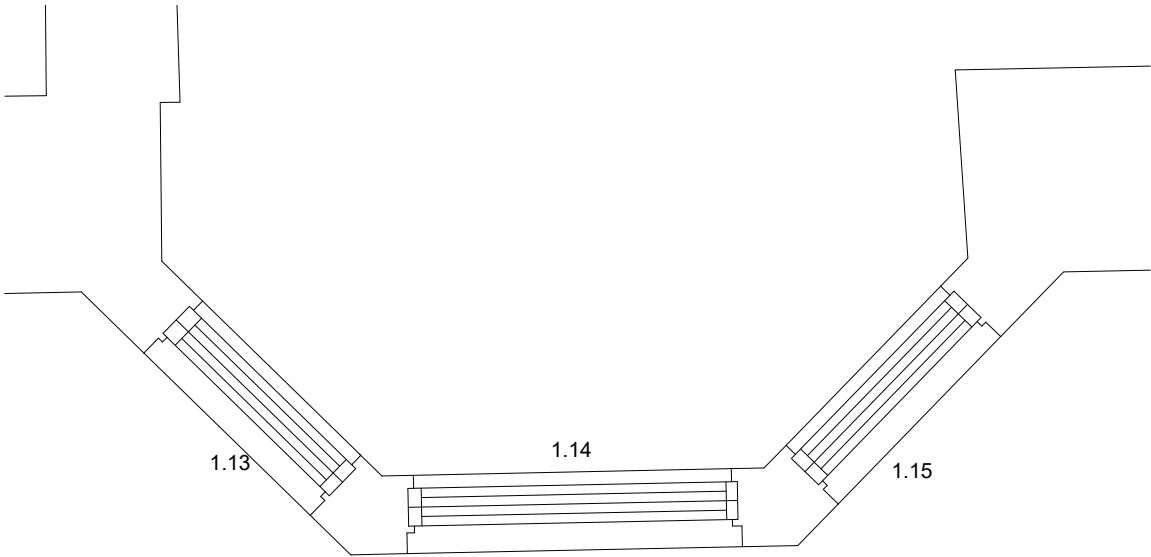 

PLAN

- 1.13
- 1no. TOP SASH GLAZING BAR IS SHOWING DECAY.
- BOTTOM SASH BOTTOM RAIL.
- 1.14 & 1.15
- MID RAIL SHOWING DECAY
- BOTTOM RAIL AND STILE JOINTS SHOWING DECAY.
- ALL EXTERNAL STAFF BEADS ARE SHOWING DECAY.
- ALL SASH BOX COVERS ARE SHOWING DECAY

UNLESS REPLACEMENT IS SPECIFIED ALL OTHER REPAIRS
WILL BE UNDERTAKEN BY STRIPPING AND SANDING
TIMBER BACK TO SOUND TIMBER AND REPAIRCARE TWO
PART EPOXY RESIN APPLIED TO BUILT UP TO MATCH
EXISTING PROFILE

LIKE FOR LIKE TIMBER SPECIES WILL BE EMPLOYED FOR
ANY SPLICING REPAIRS IDENTIFIED

Rev	Description	By	Date
Drawing Status			
PLANNING LBC			
			
ARCHITECTURE & BUILDING CONSULTANCY Savills (UK) Limited Wytham Court, 11 West Way, Botley, Oxford OX2 0QL			
Telephone: + 44 (0)1865 269000 Fax: + 44 (0)1865 269001 www.savills.co.uk			
Client			
The Ninth Duke of Newcastle 1987 Settlement			
Project			
44-45 Market Place Chippenham			
-			
Drawing Title			
Windows 1.13-1.15 Repairs and secondary glazing			
-			
Scale 1:20 @ A3	Date July 2026	Drawn RE	Checked SN
Drawing Number 26-32-12	Rev. -	Project Number 771254	


NOTES

1. No dimensions are to be scaled from this drawing.


2. Contractors must verify all figured dimensions on site before commencing any work or making any shop drawings.

3. This drawing is the sole copyright of Savills and no part may be reproduced without the written consent of the above.


4. Site Location Plans are prepared from the Ordnance Survey Map with the sanction of the Controller of H.M. Stationery Office. Crown Copyright Reserved.

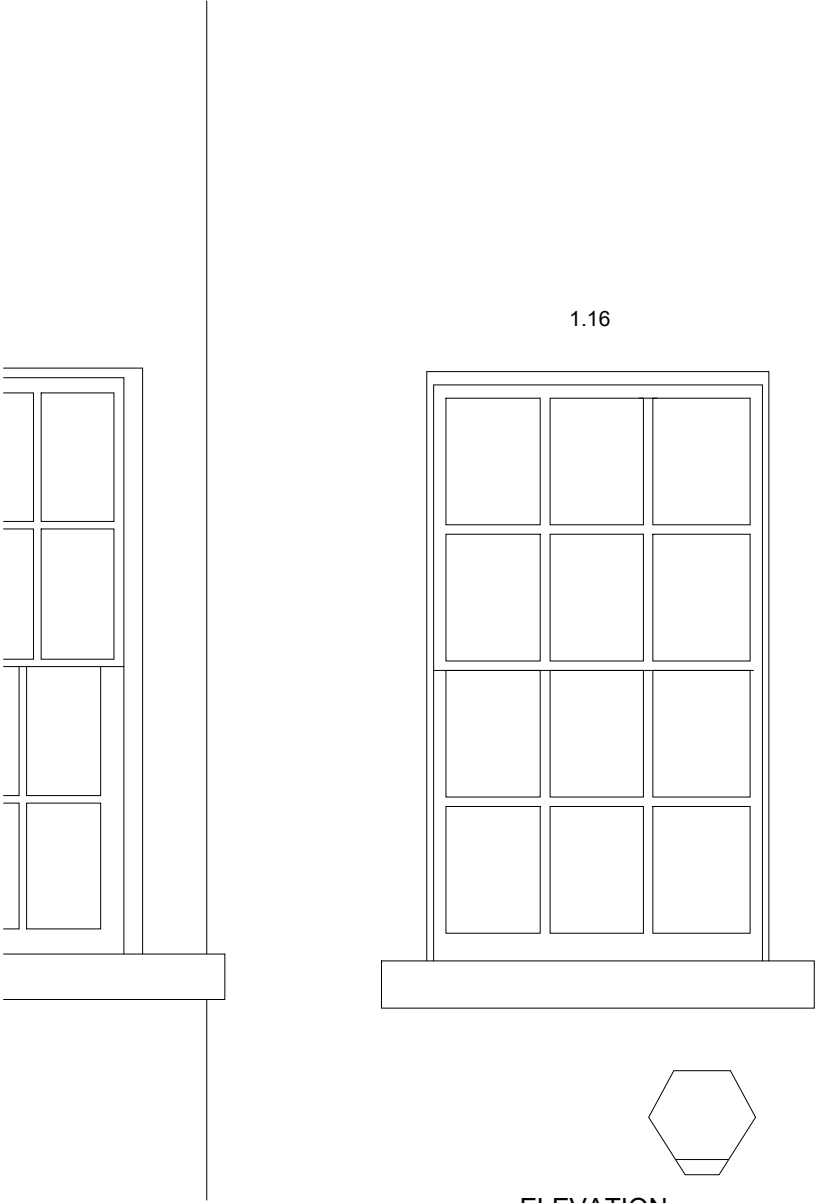

ELEVATION

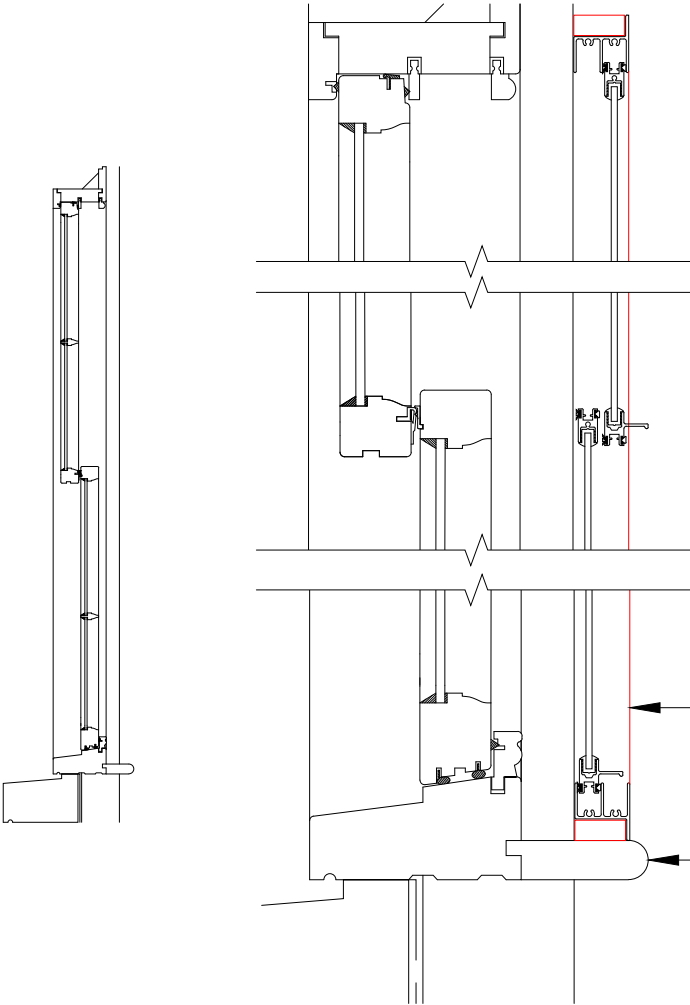

SECTION

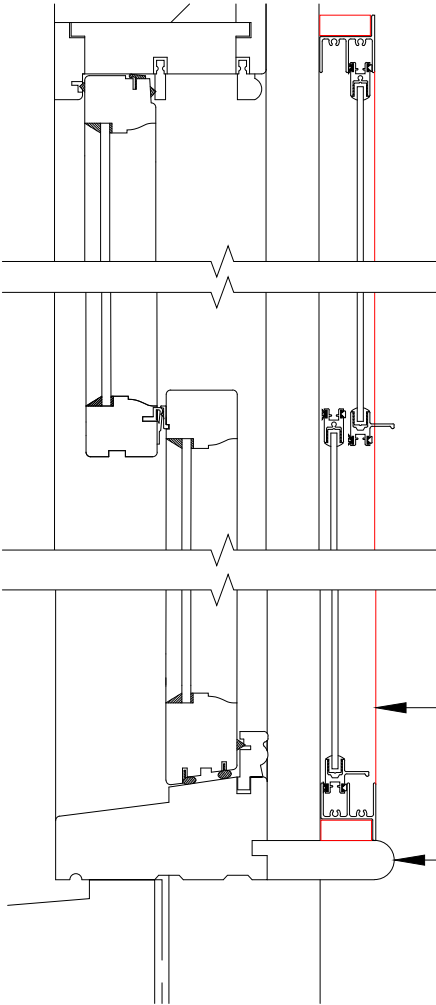



PROPOSED SECTION scale 1:5 @ A3



WINDOW LOCATION scale 1:200 @ A3

SELECTAGLAZE SLIMLINE SECONDARY GLAZING

NEW HARDWOOD WINDOW BOARD
INSERTED TO ACCEPT
SECONDARY GLAZING

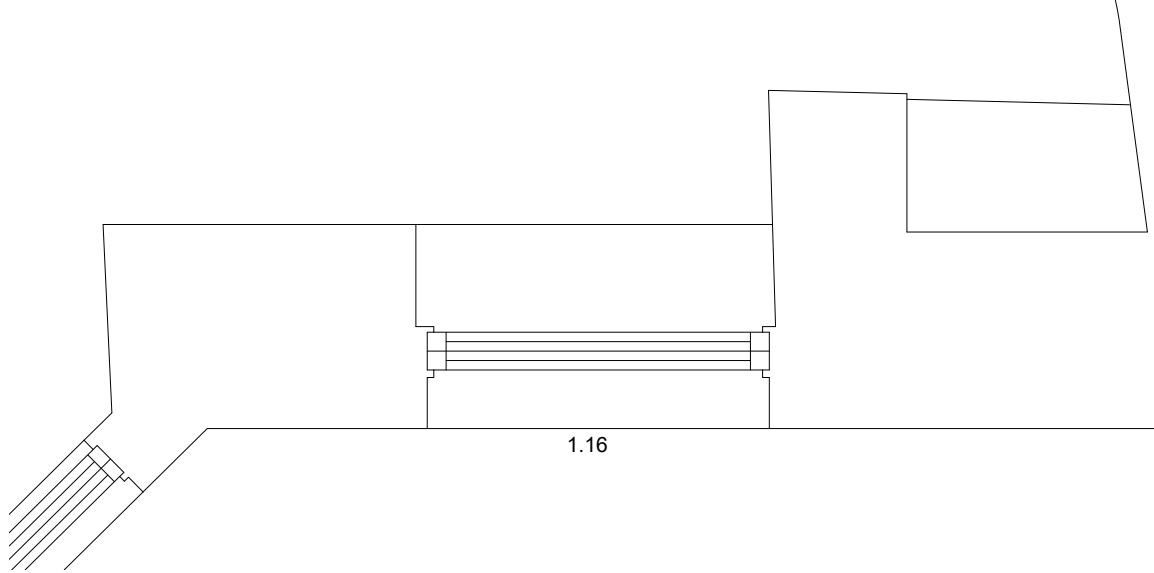 

PLAN

BOTTOM SASH BOTTOM RAIL REQUIRES REPAIR


EXTERNAL STAFF BEADS ARE SHOWING DECAY.

ALL SASH BOX COVERS ARE SHOWING DECAY


UNLESS REPLACEMENT IS SPECIFIED ALL OTHER REPAIRS
WILL BE UNDERTAKEN BY STRIPPING AND SANDING
TIMBER BACK TO SOUND TIMBER AND REPAIRCARE TWO
PART EPOXY RESIN APPLIED TO BUILT UP TO MATCH
EXISTING PROFILE

LIKE FOR LIKE TIMBER SPECIES WILL BE EMPLOYED FOR
ANY SPLICING REPAIRS IDENTIFIED


Rev	Description	By	Date
Drawing Status			
PLANNING LBC			
			
ARCHITECTURE & BUILDING CONSULTANCY Savills (UK) Limited Wytham Court, 11 West Way, Botley, Oxford OX2 0QL			
Telephone: + 44 (0)1865 269000 Fax: + 44 (0)1865 269001 www.savills.co.uk			
Client			
The Ninth Duke of Newcastle 1987 Settlement			
Project			
44-45 Market Place Chippenham			
-			
Drawing Title			
Windows 1.16 Repairs and secondary glazing			
-			
Scale	Date	Drawn	Checked
1:20 @ A3	July 2026	RE	SN
Drawing Number	Rev.	Project Number	
26-32-13	-	771254	

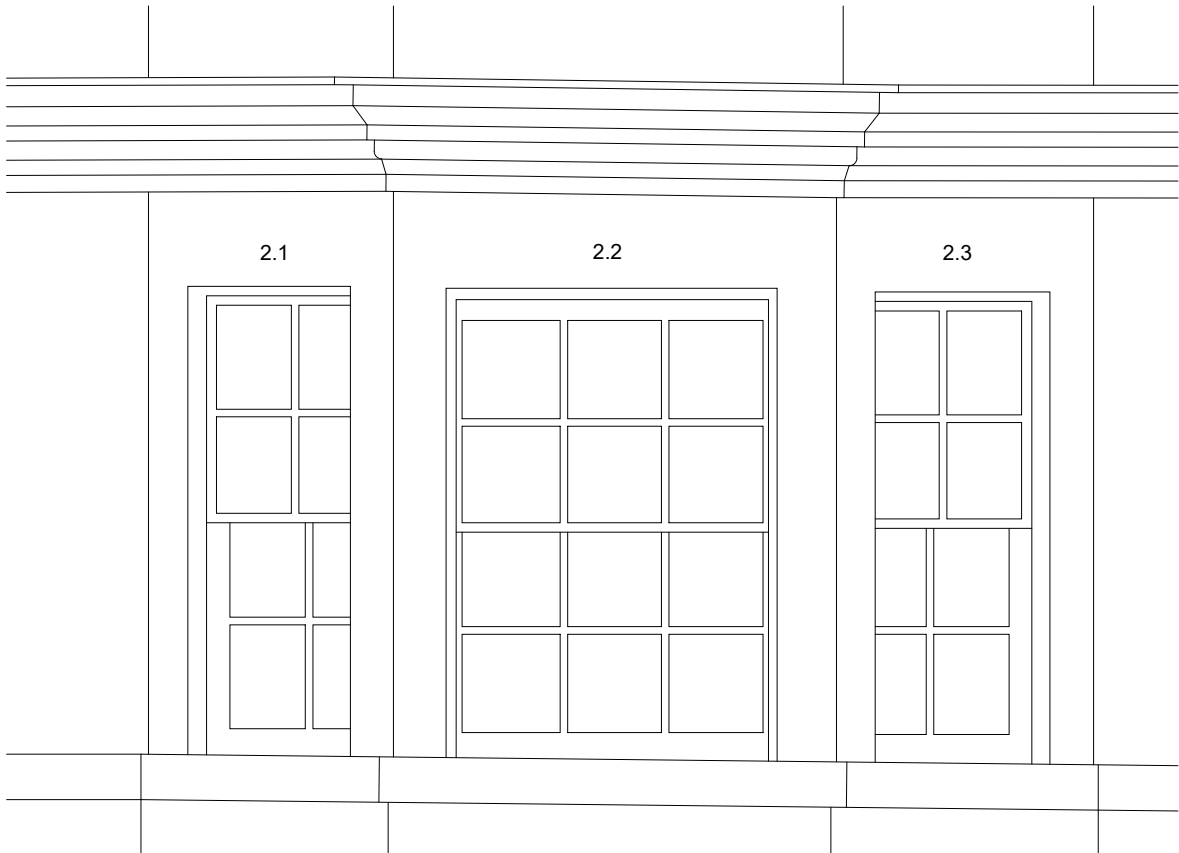

ELEVATION

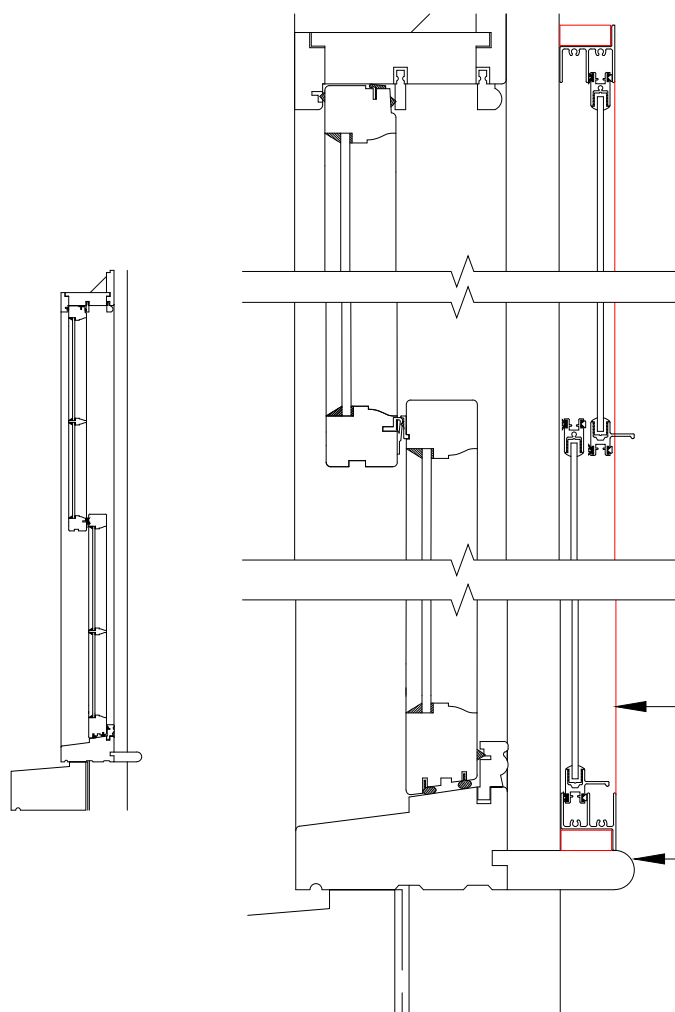

SECTION

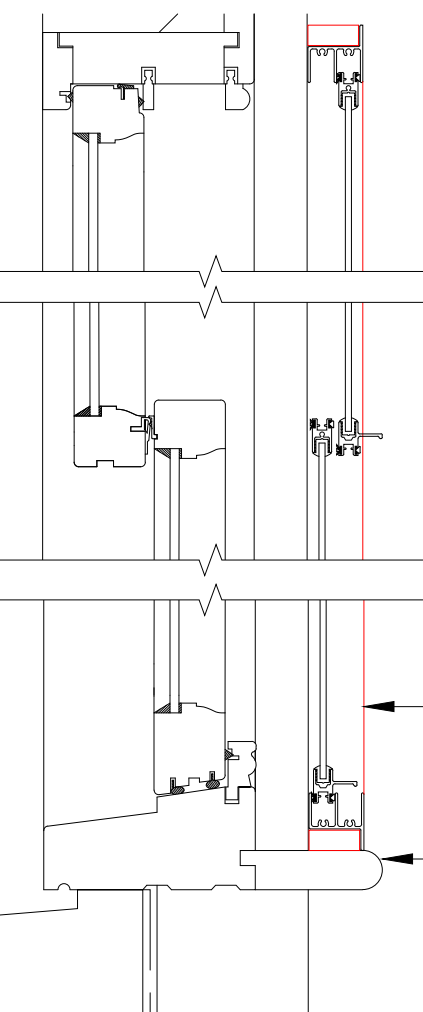


PROPOSED SECTION scale 1:5 @ A3



WINDOW LOCATION scale 1:200 @ A3

SELECTAGLAZE SLIMLINE SECONDARY GLAZING

NEW HARDWOOD WINDOW BOARD
INSERTED TO ACCEPT
SECONDARY GLAZING

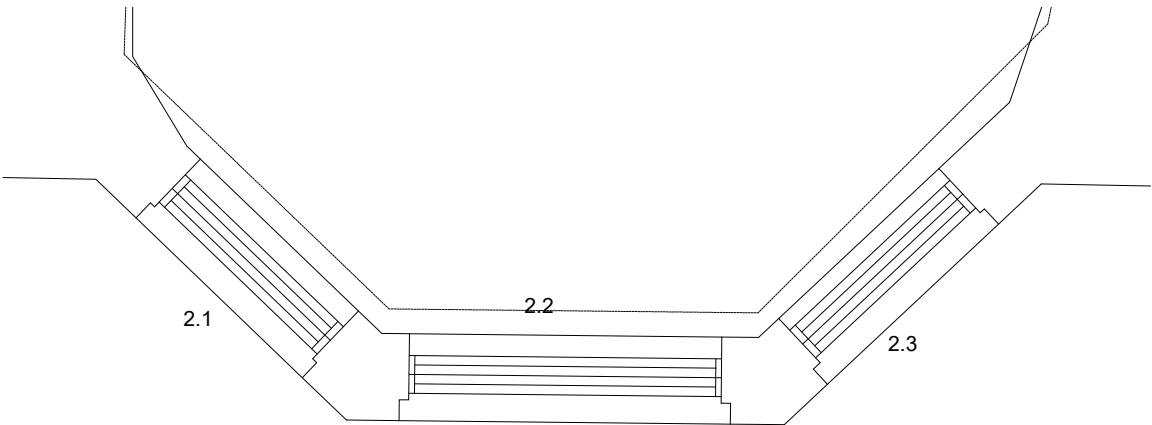

PLAN


- 2.1
MID RAIL SHOWING DECAY.
- 2.2
BROKEN PANE.
BOTTOM RAIL SHOWING DECAY.
- 2.3
BOTTOM RAIL SHOWING DECAY.
- ALL EXTERNAL STAFF BEADS ARE SHOWING DECAY.
- ALL SASH BOX COVERS ARE SHOWING DECAY

UNLESS REPLACEMENT IS SPECIFIED ALL OTHER REPAIRS
WILL BE UNDERTAKEN BY STRIPPING AND SANDING
TIMBER BACK TO SOUND TIMBER AND REPAIRCARE TWO
PART EPOXY RESIN APPLIED TO BUILT UP TO MATCH
EXISTING PROFILE


LIKE FOR LIKE TIMBER SPECIES WILL BE EMPLOYED FOR
ANY SPLICING REPAIRS IDENTIFIED

NOTES


1. No dimensions are to be scaled from this drawing.
2. Contractors must verify all figured dimensions on site before commencing any work or making any shop drawings.
3. This drawing is the sole copyright of Savills and no part may be reproduced without the written consent of the above.
4. Site Location Plans are prepared from the Ordnance Survey Map with the sanction of the Controller of H.M. Stationery Office. Crown Copyright Reserved.

 


Rev	Description	By	Date
Drawing Status			
PLANNING LBC			
			
ARCHITECTURE & BUILDING CONSULTANCY Savills (UK) Limited Wytham Court, 11 West Way, Botley, Oxford OX2 0QL Telephone: + 44 (0)1865 269000 Fax: + 44 (0)1865 269001 www.savills.co.uk			
Client			
The Ninth Duke of Newcastle 1987 Settlement			
Project			
44-45 Market Place Chippenham -			
Drawing Title			
Windows 2.1-2.3 Repairs and secondary glazing -			
Scale 1:20 @ A3	Date July 2026	Drawn RE	Checked SN
Drawing Number 26-32-14	Rev. -	Project Number 771254	

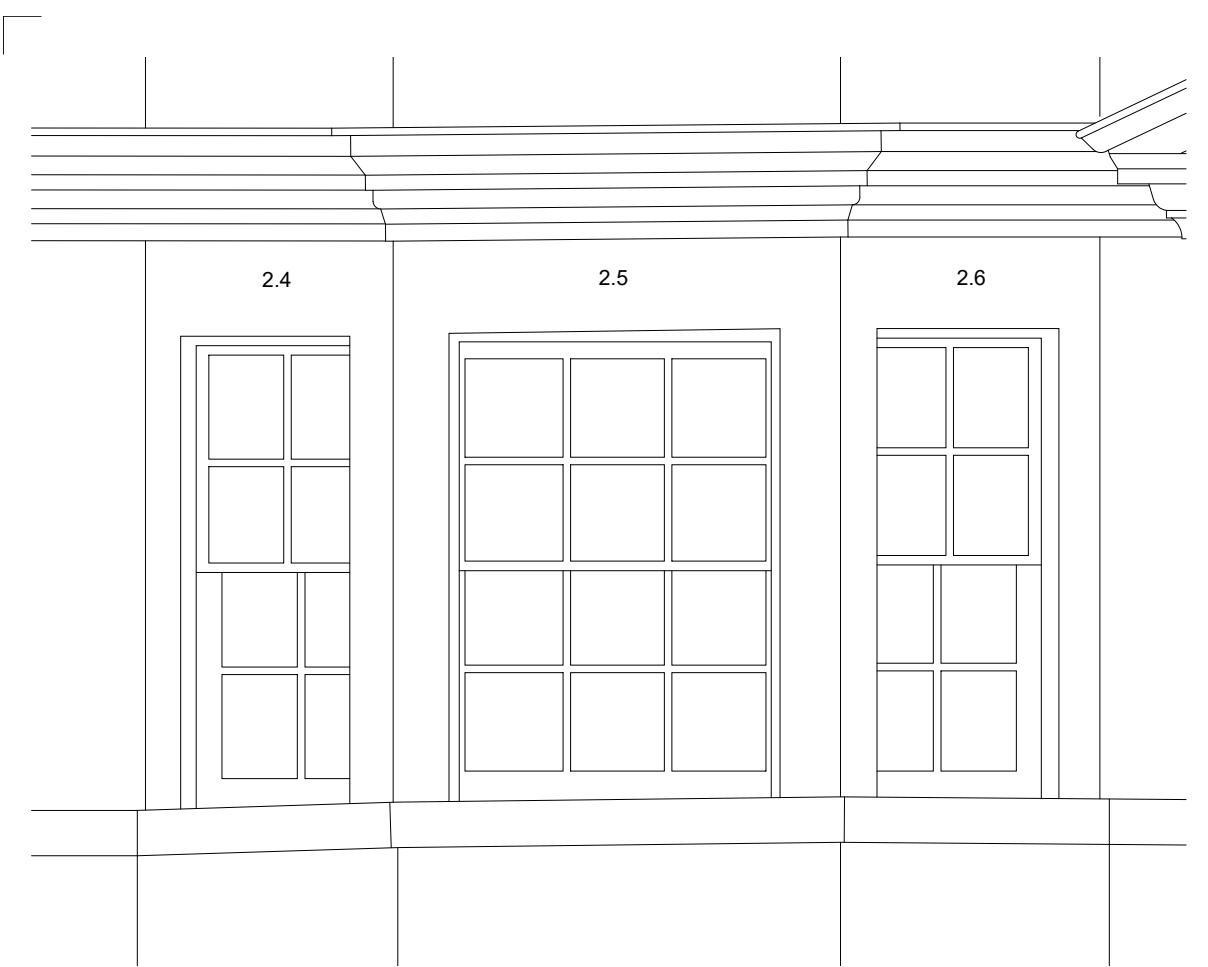

ELEVATION

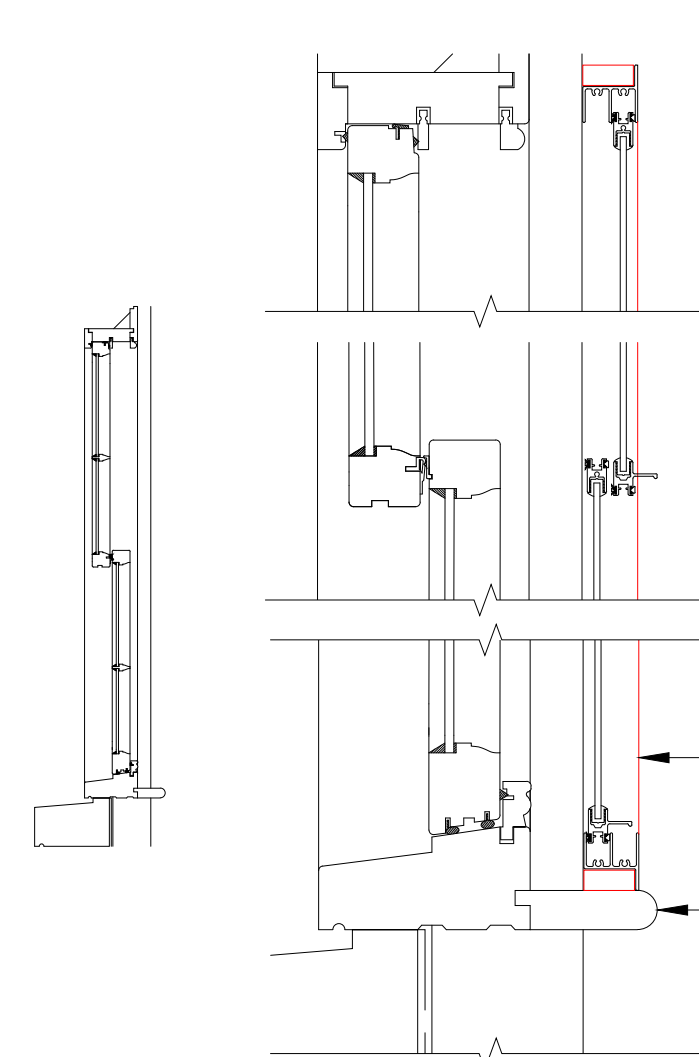

SECTION

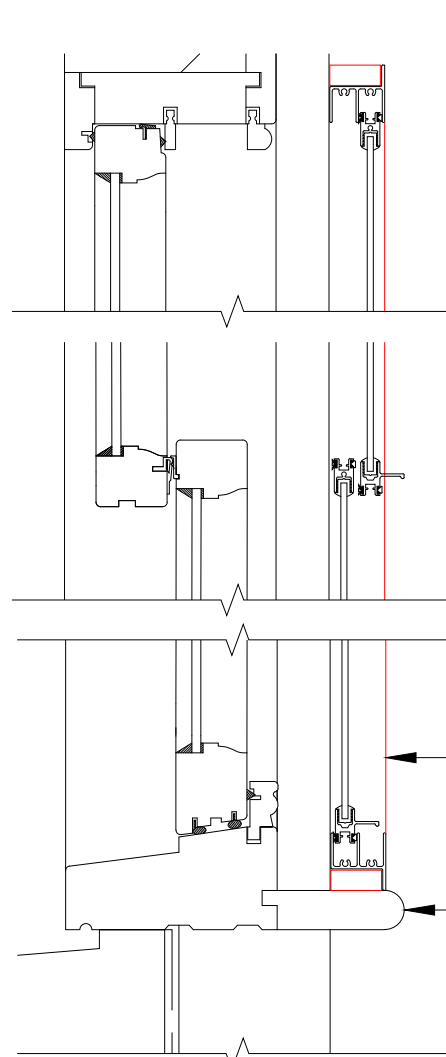


PROPOSED SECTION scale 1:5 @ A3



WINDOW LOCATION scale 1:200 @ A3

SELECTAGLAZE SLIMLINE SECONDARY GLAZING

NEW HARDWOOD WINDOW BOARD
INSERTED TO ACCEPT
SECONDARY GLAZING

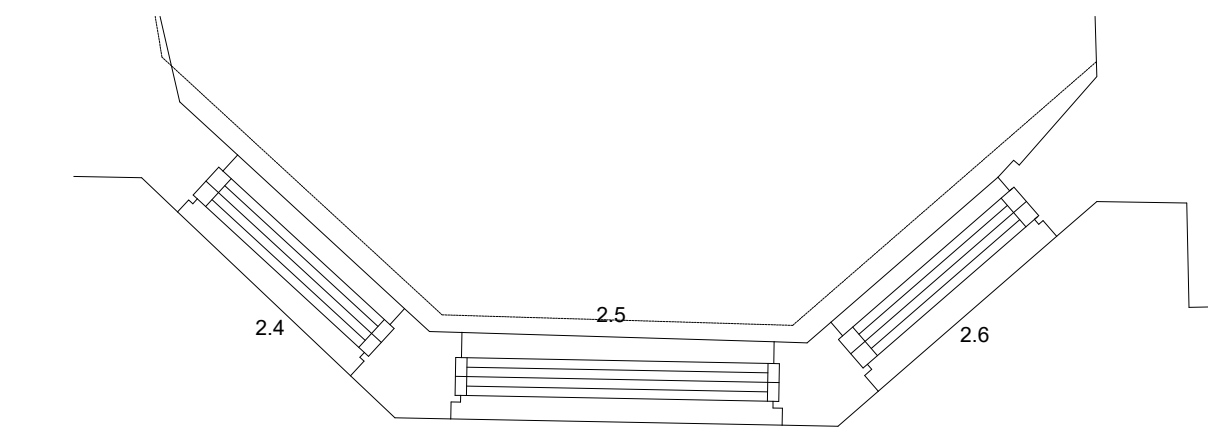

PLAN

2.4
MID RAIL SHOWING DECAY.


2.5
2no. BROKEN PANES.
BOTTOM RAIL SHOWING DECAY.

2.6
BOTTOM RAIL SHOWING DECAY.
ALL EXTERNAL STAFF BEADS ARE SHOWING DECAY.
ALL SASH BOX COVERS ARE SHOWING DECAY

UNLESS REPLACEMENT IS SPECIFIED ALL OTHER REPAIRS
WILL BE UNDERTAKEN BY STRIPPING AND SANDING
TIMBER BACK TO SOUND TIMBER AND REPAIRCARE TWO
PART EPOXY RESIN APPLIED TO BUILT UP TO MATCH
EXISTING PROFILE

LIKE FOR LIKE TIMBER SPECIES WILL BE EMPLOYED FOR
ANY SPLICING REPAIRS IDENTIFIED

NOTES
1. No dimensions are to be scaled from this drawing.
2. Contractors must verify all figured dimensions on site before commencing any work or making any shop drawings.
3. This drawing is the sole copyright of Savills and no part may be reproduced without the written consent of the above.
4. Site Location Plans are prepared from the Ordnance Survey Map with the sanction of the Controller of H.M. Stationery Office. Crown Copyright Reserved.

 

Rev	Description	By	Date
Drawing Status			
PLANNING LBC			
			
ARCHITECTURE & BUILDING CONSULTANCY Savills (UK) Limited Wytham Court, 11 West Way, Botley, Oxford OX2 0QL Telephone: + 44 (0)1865 269000 Fax: + 44 (0)1865 269001 www.savills.co.uk			
Client The Ninth Duke of Newcastle 1987 Settlement			
Project 44-45 Market Place Chippenham -			
Drawing Title Windows 2.4-2.6 Repairs and secondary glazing -			
Scale 1:20 @ A3	Date July 2026	Drawn RE	Checked SN
Drawing Number 26-32-15	Rev. -	Project Number 771254	


NOTES

1. No dimensions are to be scaled from this drawing.


2. Contractors must verify all figured dimensions on site before commencing any work or making any shop drawings.

3. This drawing is the sole copyright of Savills and no part may be reproduced without the written consent of the above.


4. Site Location Plans are prepared from the Ordnance Survey Map with the sanction of the Controller of H.M. Stationery Office. Crown Copyright Reserved.

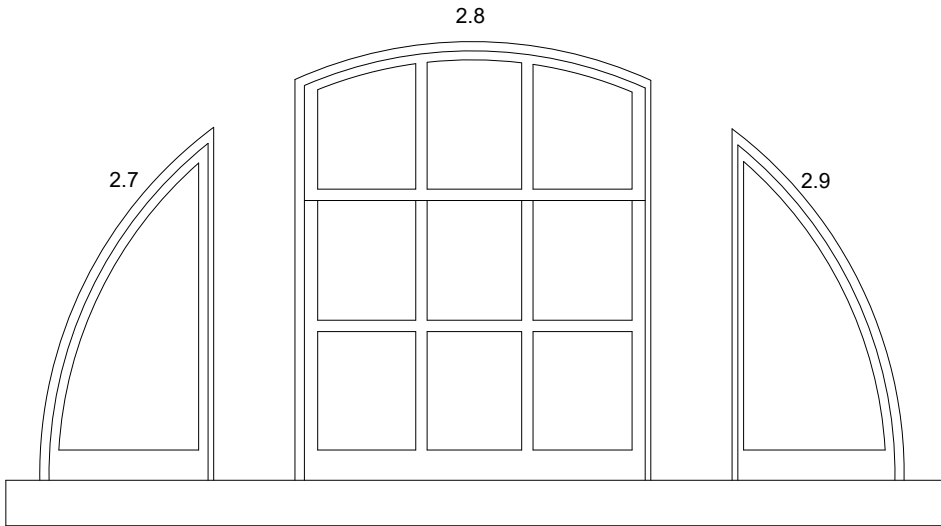

ELEVATION

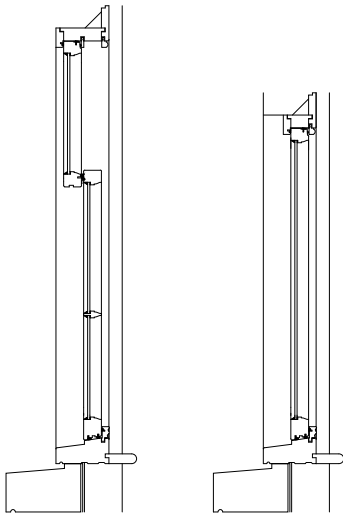

2.8 SECTION 2.7 & 2.9 SECTION

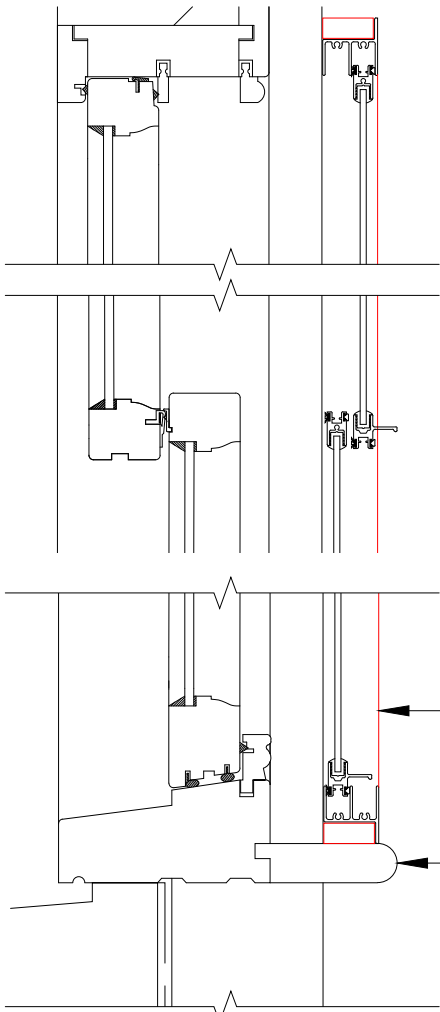



2.8 PROPOSED SECTION scale 1:5 @ A3



WINDOW LOCATION scale 1:200 @ A3

SELECTAGLAZE SLIMLINE SECONDARY GLAZING

NEW HARDWOOD WINDOW BOARD
INSERTED TO ACCEPT
SECONDARY GLAZING

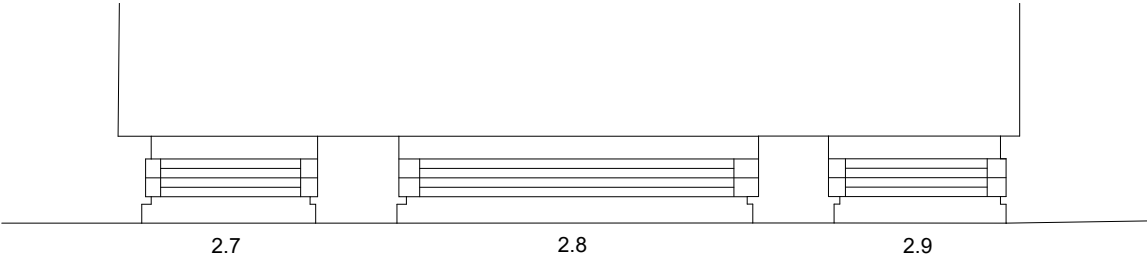 

PLAN

2.7 & 2.9 REQUIRE RE-GLAZING BECAUSE THEY HAVE PERSPEX SHEETING FITTED AT TPRESNT.

ALL REQUIRE MINOR REPAIRS
CILL EXTENSION OF 25mm TO ACCEPT SECONDARY GLAZING.

UNLESS REPLACEMENT IS SPECIFIED ALL OTHER REPAIRS WILL BE UNDERTAKEN BY STRIPPING AND SANDING TIMBER BACK TO SOUND TIMBER AND REPAIRCARE TWO PART EPOXY RESIN APPLIED TO BUILT UP TO MATCH EXISTING PROFILE

LIKE FOR LIKE TIMBER SPECIES WILL BE EMPLOYED FOR ANY SPLICING REPAIRS IDENTIFIED

Rev	Description	By	Date
Drawing Status			
PLANNING LBC			
			
ARCHITECTURE & BUILDING CONSULTANCY Savills (UK) Limited Wytham Court, 11 West Way, Botley, Oxford OX2 0QL			
Telephone: + 44 (0)1865 269000 Fax: + 44 (0)1865 269001 www.savills.co.uk			
Client			
The Ninth Duke of Newcastle 1987 Settlement			
Project			
44-45 Market Place Chippenham			
-			
Drawing Title			
Windows 2.7-2.9 Repairs and secondary glazing			
-			
Scale	Date	Drawn	Checked
1:20 @ A3	July 2026	RE	SN
Drawing Number	Rev.	Project Number	
26-32-16	-	771254	


NOTES

1. No dimensions are to be scaled from this drawing.


2. Contractors must verify all figured dimensions on site before commencing any work or making any shop drawings.

3. This drawing is the sole copyright of Savills and no part may be reproduced without the written consent of the above.

4. Site Location Plans are prepared from the Ordnance Survey Map with the sanction of the Controller of H.M. Stationery Office. Crown Copyright Reserved.

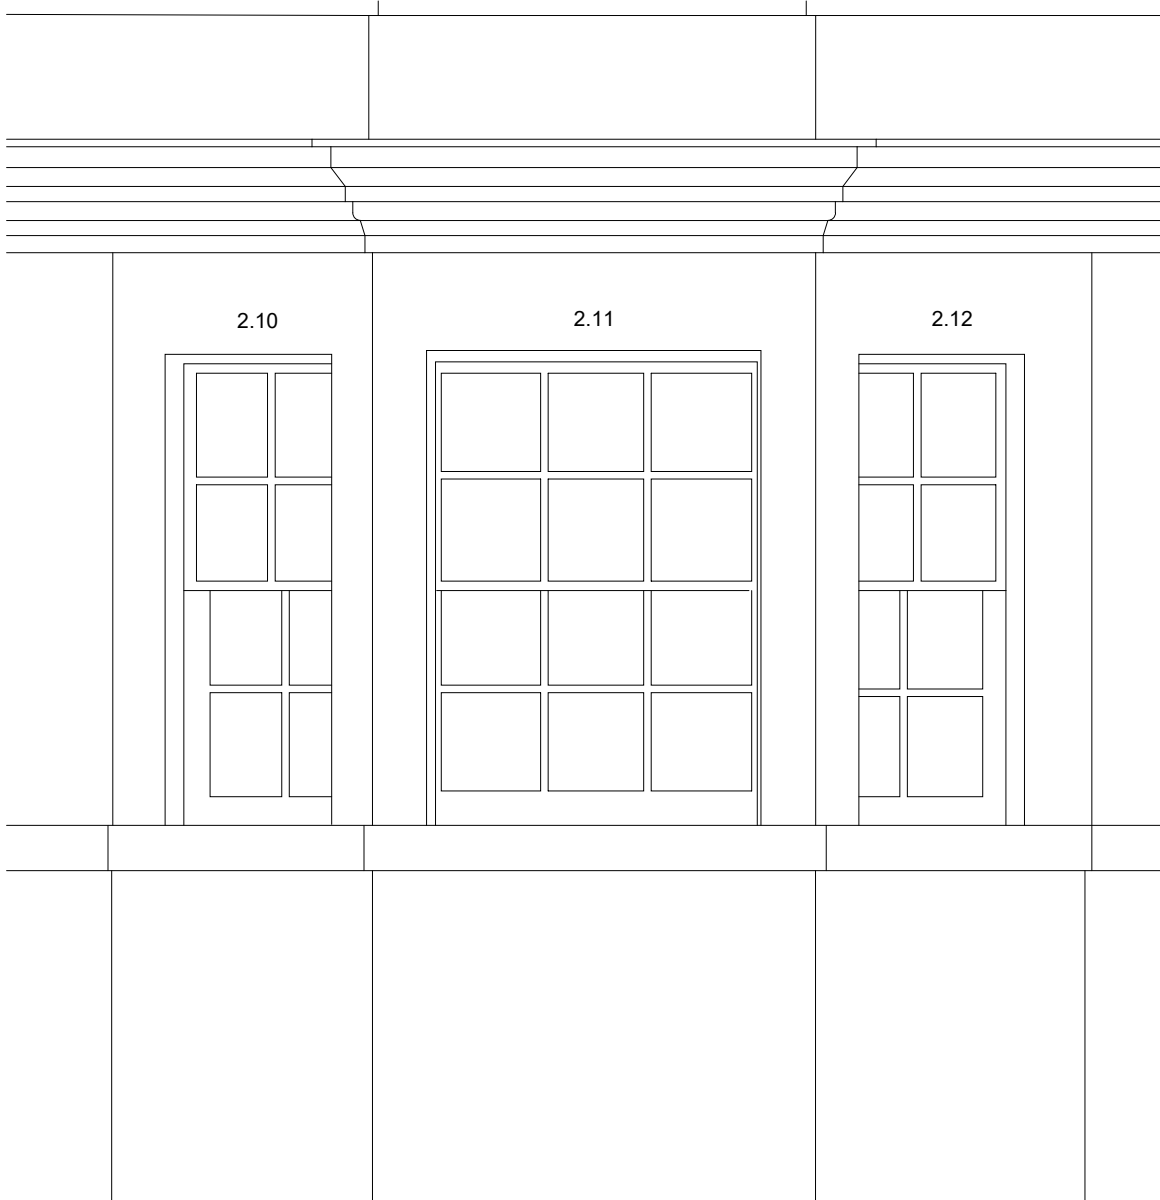

ELEVATION

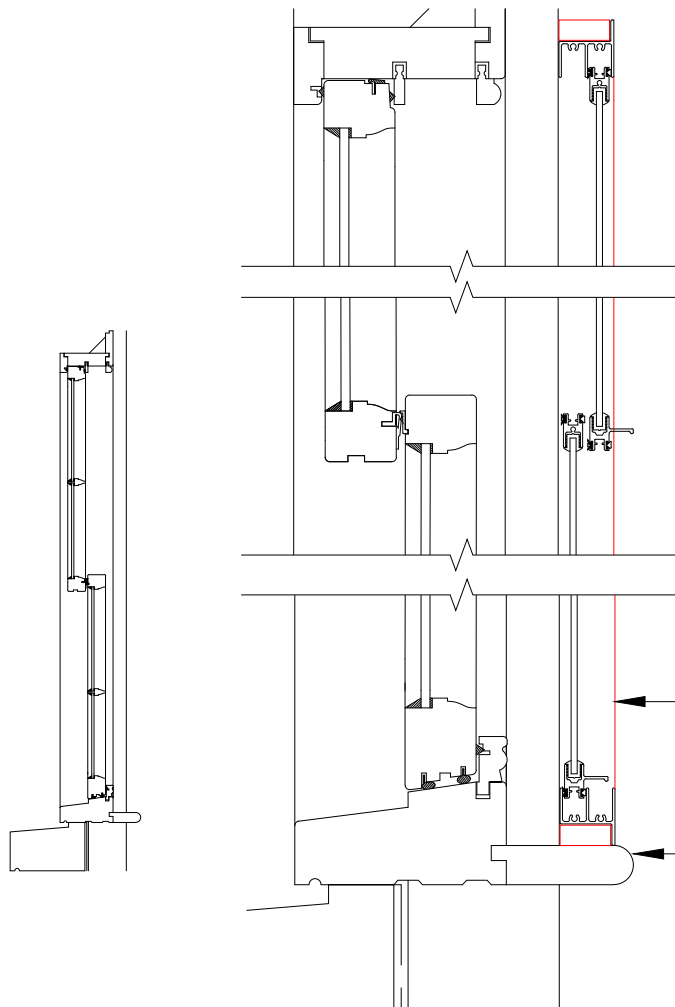

SECTION



PROPOSED SECTION scale 1:5 @ A3



WINDOW LOCATION scale 1:200 @ A3

SELECTAGLAZE SLIMLINE SECONDARY GLAZING

NEW HARDWOOD WINDOW BOARD
INSERTED TO ACCEPT
SECONDARY GLAZING

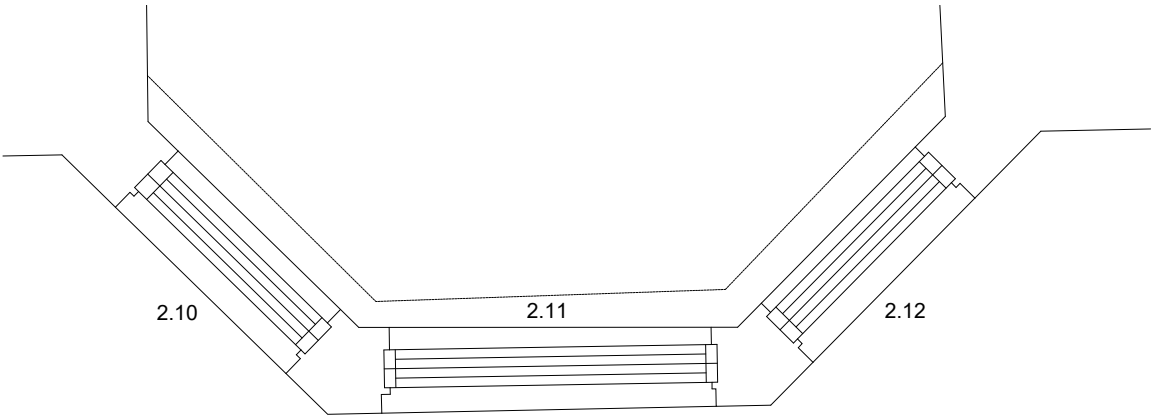 

PLAN

MINOR REPAIRS.

REMOVE POOR QUALITY PERSPEX DOUBLE GLAZING
SURFACE FIXED TO SASHES.

ALL EXTERNAL STAFF BEADS ARE SHOWING DECAY.

ALL SASH BOX COVERS ARE SHOWING DECAY

CILL EXTENSION OF 25mm TO ACCEPT SECONDARY
GLAZING.

UNLESS REPLACEMENT IS SPECIFIED ALL OTHER REPAIRS
WILL BE UNDERTAKEN BY STRIPPING AND SANDING
TIMBER BACK TO SOUND TIMBER AND REPAIRCARE TWO
PART EPOXY RESIN APPLIED TO BUILT UP TO MATCH
EXISTING PROFILE

LIKE FOR LIKE TIMBER SPECIES WILL BE EMPLOYED FOR
ANY SPLICING REPAIRS IDENTIFIED

Rev	Description	By	Date
Drawing Status			
PLANNING LBC			
			
ARCHITECTURE & BUILDING CONSULTANCY Savills (UK) Limited Wytham Court, 11 West Way, Botley, Oxford OX2 0QL			
Telephone: + 44 (0)1865 269000 Fax: + 44 (0)1865 269001 www.savills.co.uk			
Client			
The Ninth Duke of Newcastle 1987 Settlement			
Project			
44-45 Market Place Chippenham			
-			
Drawing Title			
Windows 2.10-2.12 Repairs and secondary glazing			
-			
Scale	Date	Drawn	Checked
1:20 @ A3	July 2026	RE	SN
Drawing Number	Rev.	Project Number	
26-32-17	-	771254	


NOTES

1. No dimensions are to be scaled from this drawing.


2. Contractors must verify all figured dimensions on site before commencing any work or making any shop drawings.

3. This drawing is the sole copyright of Savills and no part may be reproduced without the written consent of the above.

4. Site Location Plans are prepared from the Ordnance Survey Map with the sanction of the Controller of H.M. Stationery Office. Crown Copyright Reserved.

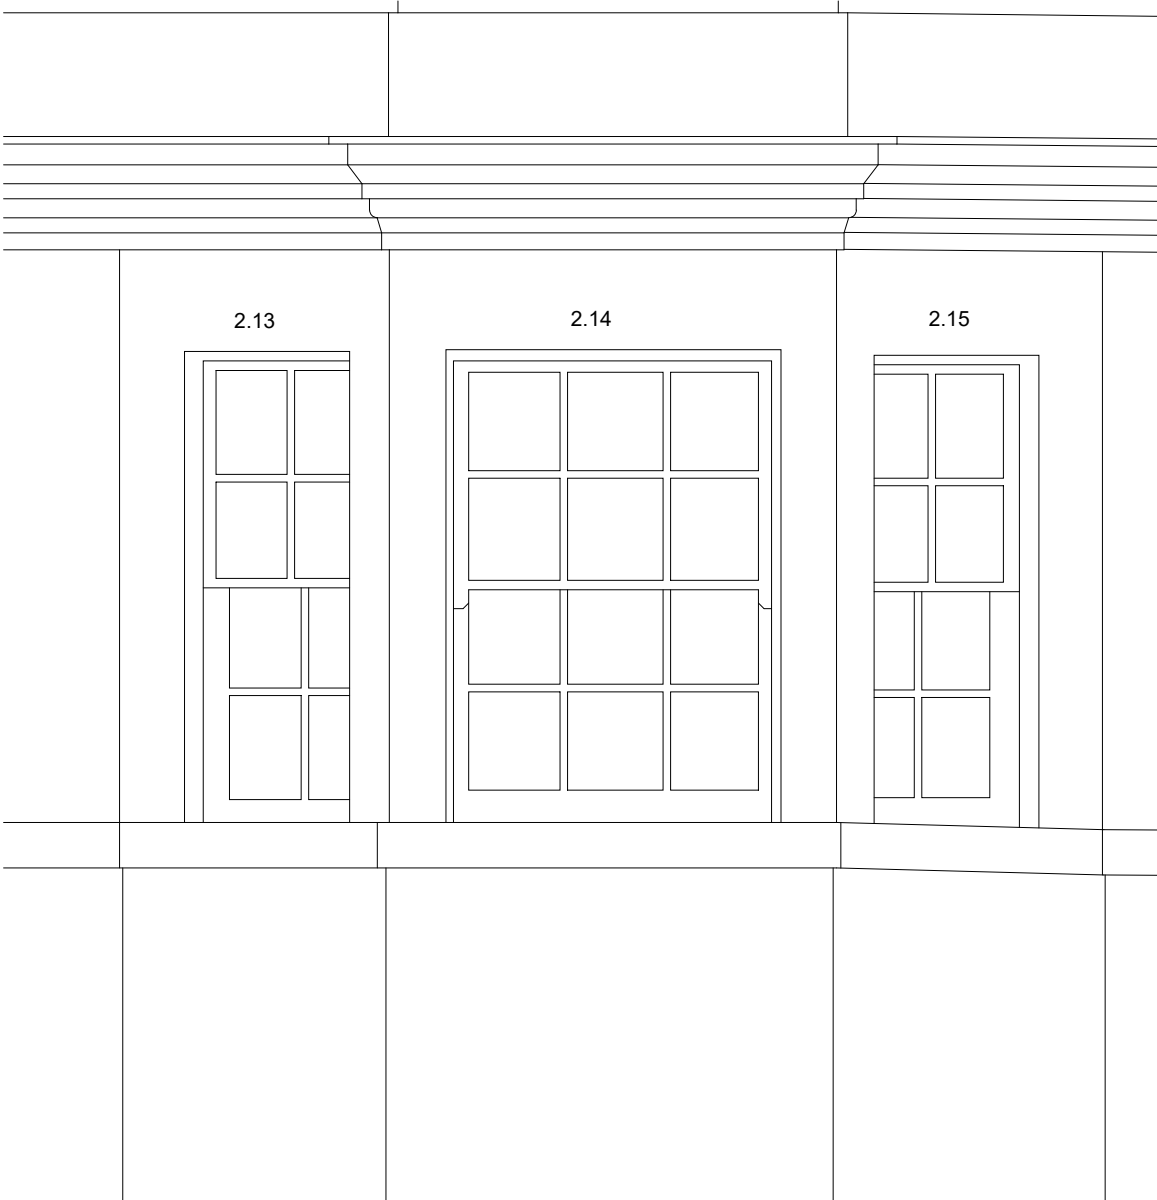

ELEVATION

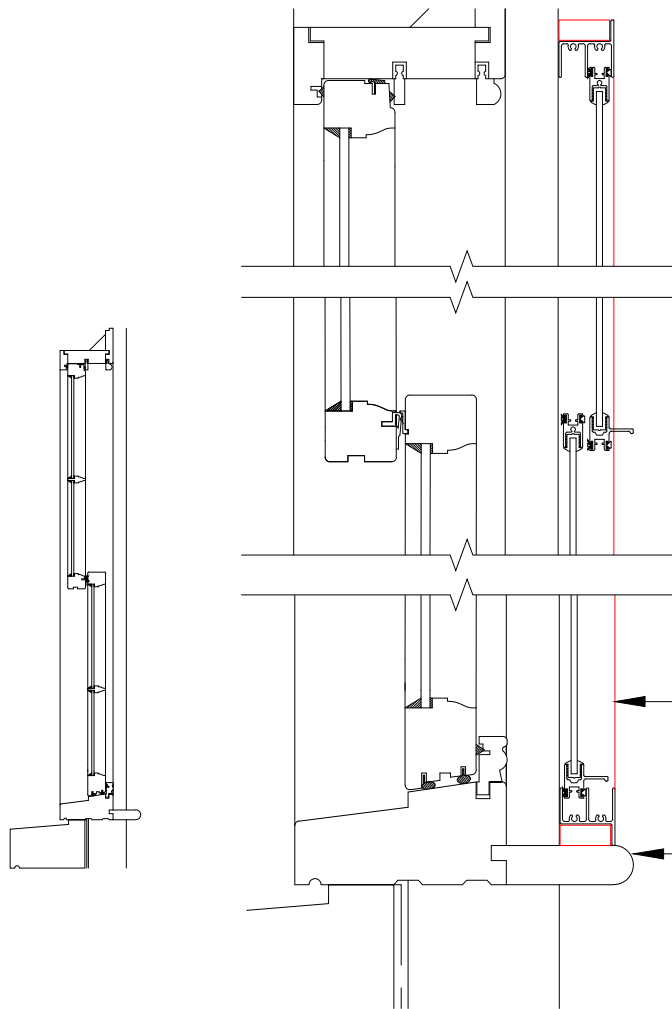


SECTION

PROPOSED SECTION scale 1:5 @ A3



WINDOW LOCATION scale 1:200 @ A3

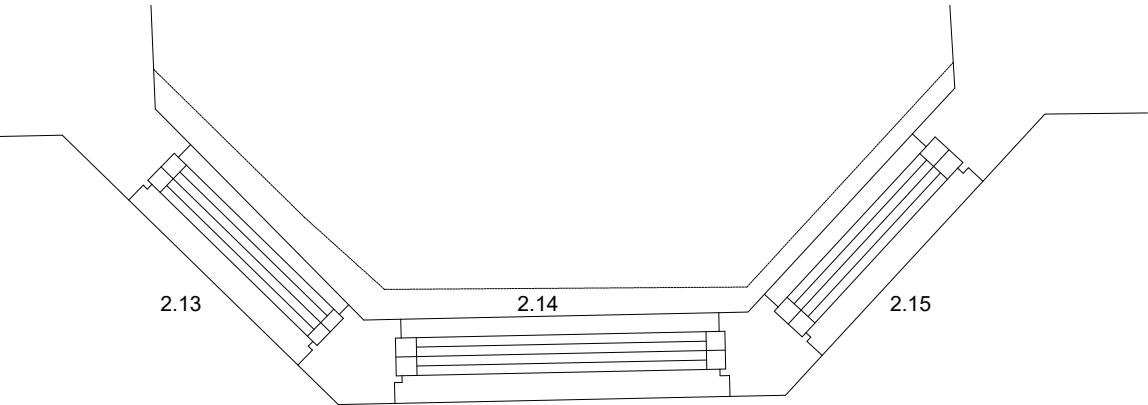

PLAN

2.13
BOTTOM SASH AND CILL BADLY DECAYED. REPLACENT REQUIRED

2.14
POOR QUALITY PERSPEX SECONDARY GLAZING ON UPPER SASH. REMOVE.


2.15
MINOR REPAIRS

ALL REQUIRE MINOR REPAIRS

CILL EXTENSION OF 25mm TO ACCEPT SECONDARY GLAZING.

UNLESS REPLACEMENT IS SPECIFIED ALL OTHER REPAIRS WILL BE UNDERTAKEN BY STRIPPING AND SANDING TIMBER BACK TO SOUND TIMBER AND REPAIRCARE TWO PART EPOXY RESIN APPLIED TO BUILT UP TO MATCH EXISTING PROFILE


LIKE FOR LIKE TIMBER SPECIES WILL BE EMPLOYED FOR ANY SPLICING REPAIRS IDENTIFIED

 


Rev	Description	By	Date
Drawing Status			
PLANNING LBC			
			
ARCHITECTURE & BUILDING CONSULTANCY Savills (UK) Limited Wytham Court, 11 West Way, Botley, Oxford OX2 0QL			
Telephone: + 44 (0)1865 269000 Fax: + 44 (0)1865 269001 www.savills.co.uk			
Client			
The Ninth Duke of Newcastle 1987 Settlement			
Project			
44-45 Market Place Chippenham			
-			
Drawing Title			
Windows 2.13-2.15 Repairs and secondary glazing			
-			
Scale	Date	Drawn	Checked
1:20 @ A3	July 2026	RE	SN
Drawing Number	Rev.	Project Number	
26-32-18	-	771254	

NOTES


1. No dimensions are to be scaled from this drawing.
2. Contractors must verify all figured dimensions on site before commencing any work or making any shop drawings.
3. This drawing is the sole copyright of Savills and no part may be reproduced without the written consent of the above.
4. Site Location Plans are prepared from the Ordnance Survey Map with the sanction of the Controller of H.M. Stationery Office. Crown Copyright Reserved.

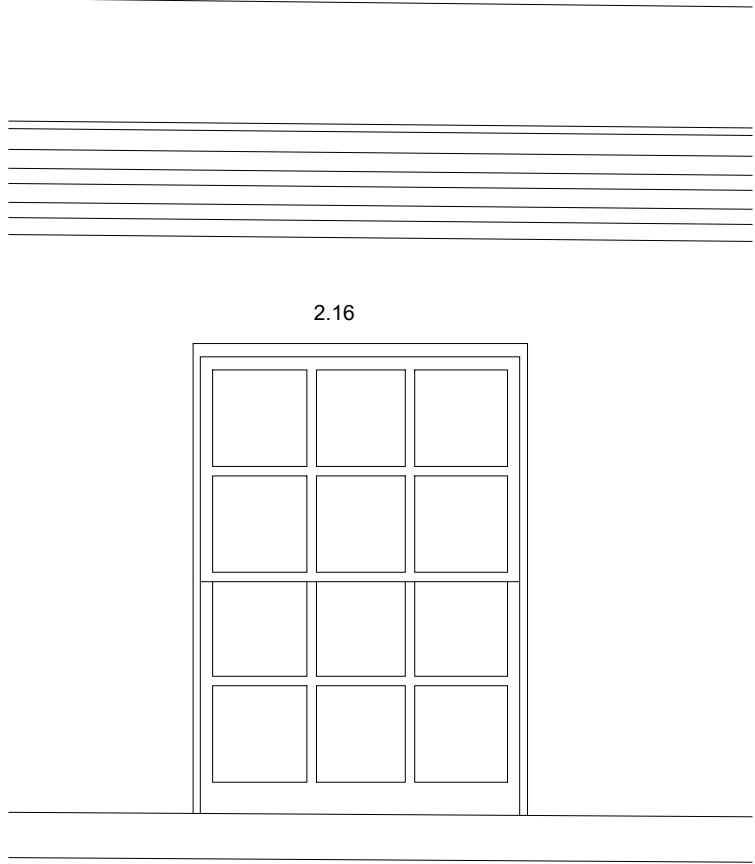

ELEVATION

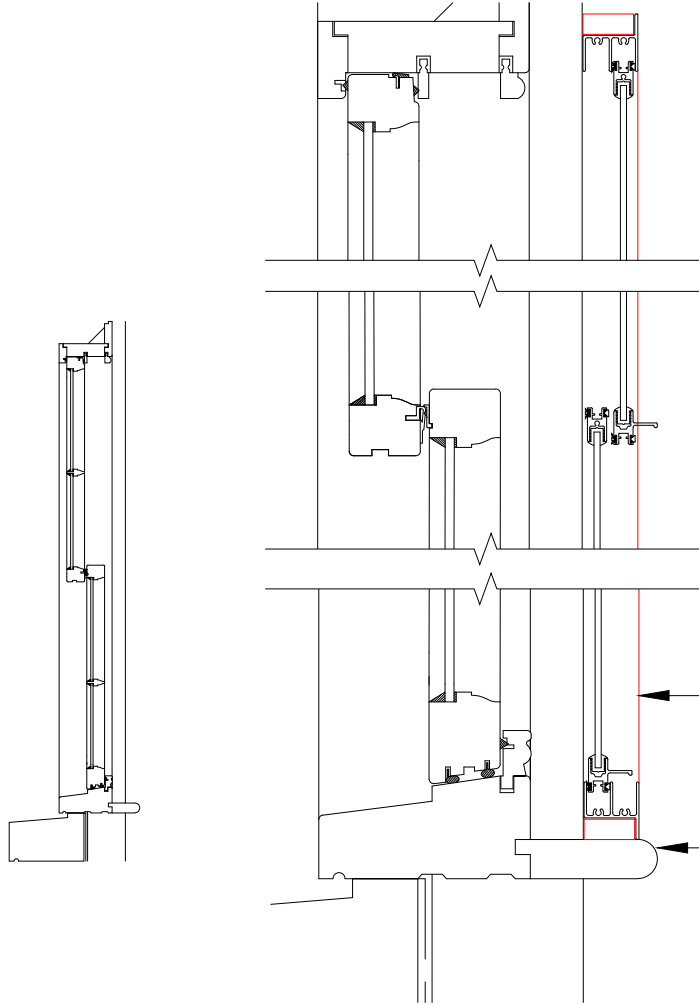

SECTION

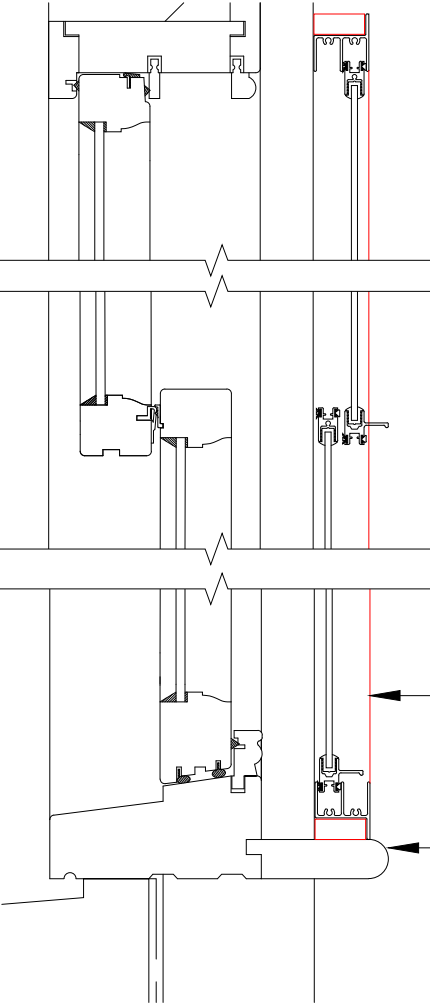



PROPOSED SECTION scale 1:5 @ A3



WINDOW LOCATION scale 1:200 @ A3

SELECTAGLAZE SLIMLINE SECONDARY GLAZING

NEW HARDWOOD WINDOW BOARD
INSERTED TO ACCEPT
SECONDARY GLAZING

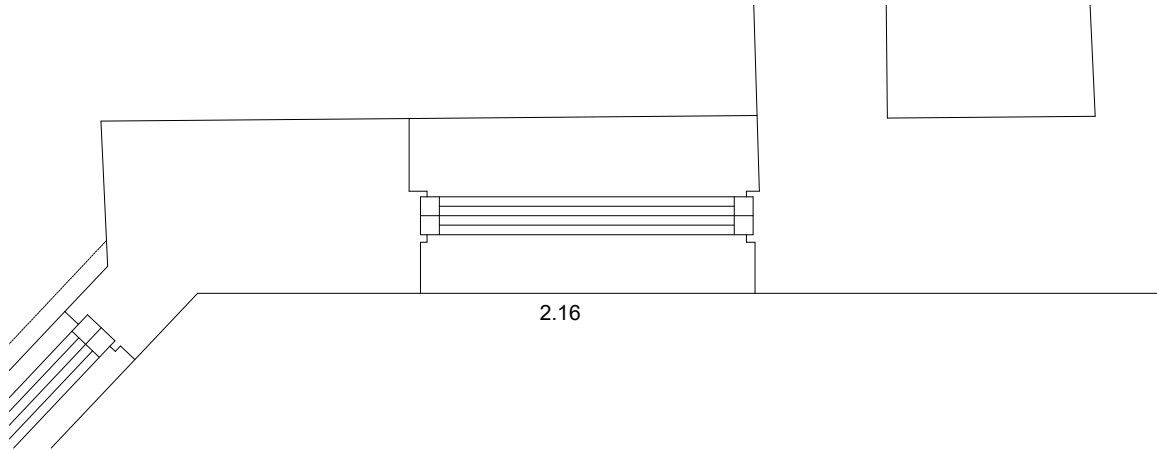 

PLAN

MINOR REPAIRS

CILL EXTENSION OF 25mm TO ACCEPT SECONDARY GLAZING.

UNLESS REPLACEMENT IS SPECIFIED ALL OTHER REPAIRS WILL BE UNDERTAKEN BY STRIPPING AND SANDING TIMBER BACK TO SOUND TIMBER AND REPAIRCARE TWO PART EPOXY RESIN APPLIED TO BUILT UP TO MATCH EXISTING PROFILE

LIKE FOR LIKE TIMBER SPECIES WILL BE EMPLOYED FOR ANY SPLICING REPAIRS IDENTIFIED

Rev	Description	By	Date
Drawing Status			
PLANNING LBC			
			
ARCHITECTURE & BUILDING CONSULTANCY Savills (UK) Limited Wytham Court, 11 West Way, Botley, Oxford OX2 0QL			
Telephone: + 44 (0)1865 269000 Fax: + 44 (0)1865 269001 www.savills.co.uk			
Client			
The Ninth Duke of Newcastle 1987 Settlement			
Project			
44-45 Market Place Chippenham -			
Drawing Title			
Windows 2.16 Repairs and secondary glazing -			
Scale 1:20 @ A3	Date July 2026	Drawn RE	Checked SN
Drawing Number 26-32-19	Rev. -	Project Number 771254	