


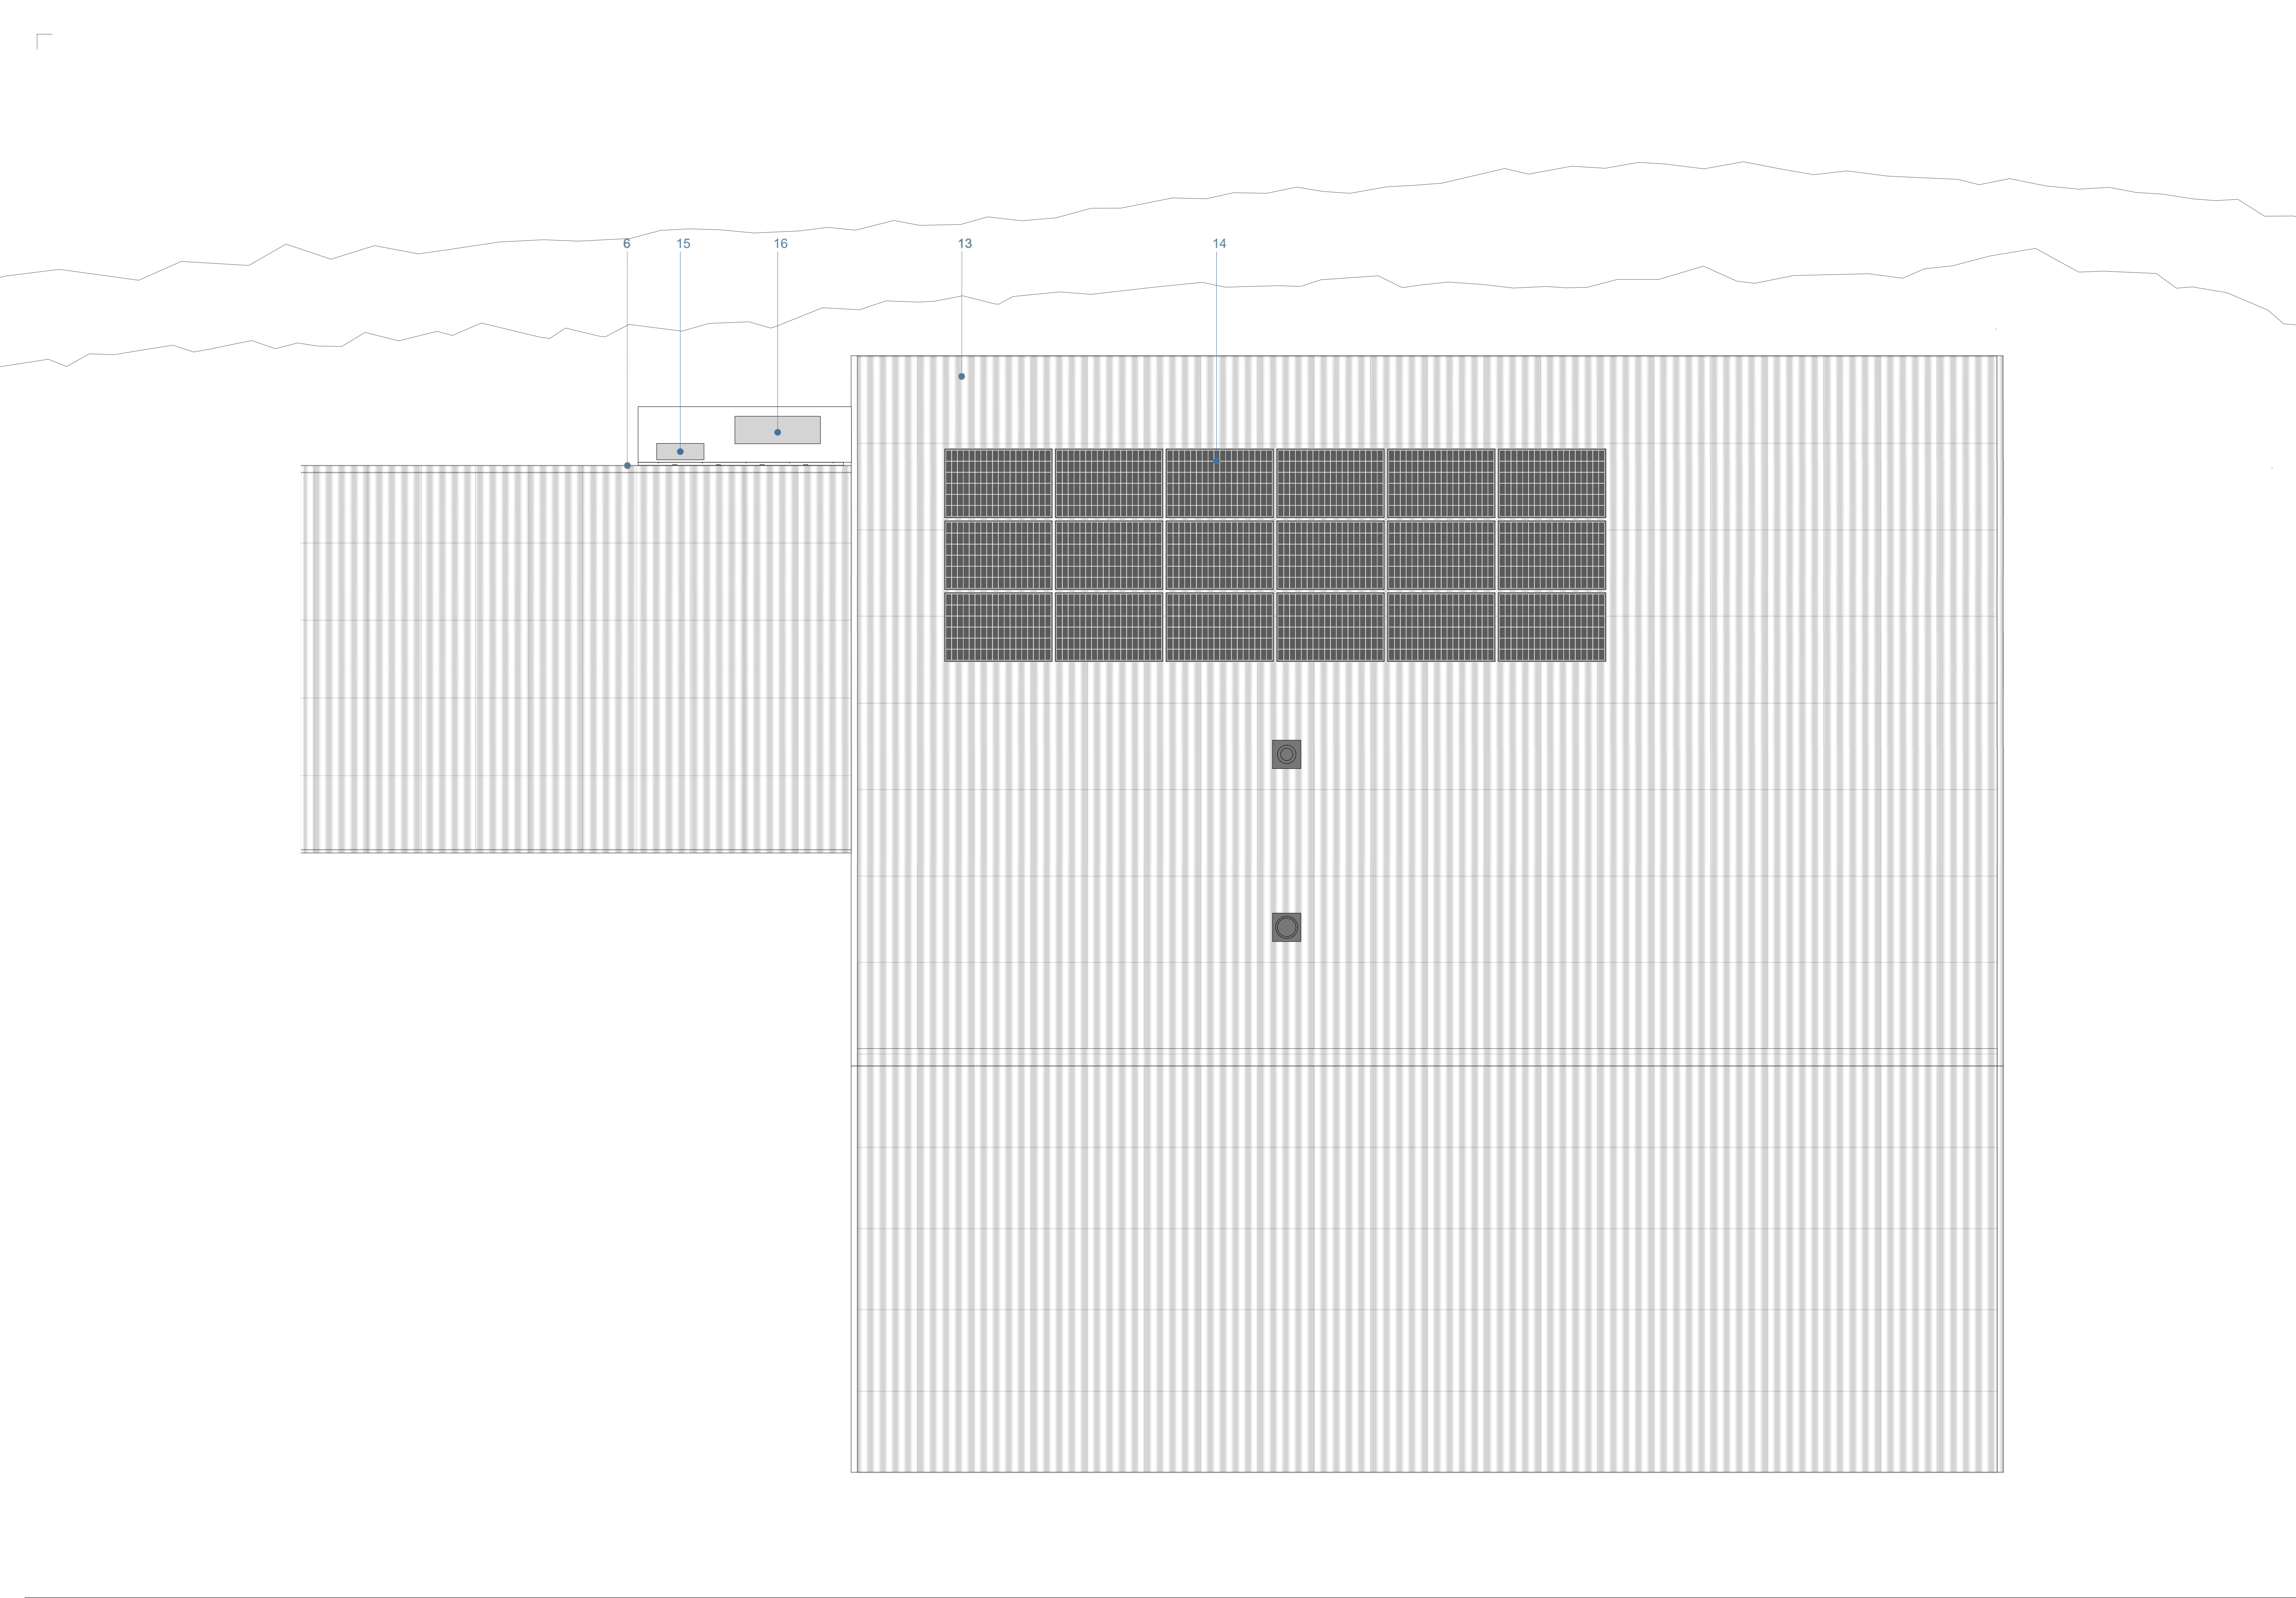

© Copyright:
The original content of this drawing is the property of Jonathan Turkey Design Ltd. Copyright and intellectual property of all information shown is reserved by them. The drawing is issued strictly on the condition that it is issued for planning purposes only, containing amendments where applicable.
Drawings not to be scaled, except for planning purposes. Contractor to work to figurative dimensions only. All dimensions to be checked on site before commencement of work or shop drawings. This drawing is to be read in conjunction with the specification when issued.

General notes:

Existing topographical and building survey information based on R&S CONSULTANTS LTD , 23048-1 & 23048-2 , drawings received 19/ 07/ 23.

- Existing Materials :**
1. Timber Cladding
 2. Concrete Blockwork
 3. Timber Sleepers
 4. Structural Steel Framework
 5. Corrugated Steel Cladding
 6. Corrugated Roofing Sheets
 7. Corrugated Rooflight
- Proposed Materials :**
- 8.New Timber Cladding
 - 9.Timber Framed Glazing
 - 10.Timber Door
 - 11.Limerender
 12. Painted Blockwork upstand
 - 13.New Corrugated Roofing Sheets
 14. 18no. Solar PV Panels
 15. PV Battery Storage
 16. Air Source Heat Pump


Key:

DEMOLITION

EXISTING / RETAINED

SITE BOUNDARY

OWNERSHIP BOUNDARY

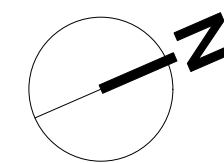

AB-W architects
adrian@ab-w.co.uk
07793971407
Agra Studio
Worton
SN10 5SE

*AB-W Architects is a trade name of
Adrian Biles-Wood Architects Ltd*

Rev A Date 21/07/2026 Description Solar PV & ASHP added

Project CHURCH HILL BARN
Sheet title Proposed Roof Plan
Drawing number 298_02_112
Project number 2504
Sheet scale 1:50@A1 / 1:100@A3
Date : 21/07/2026