


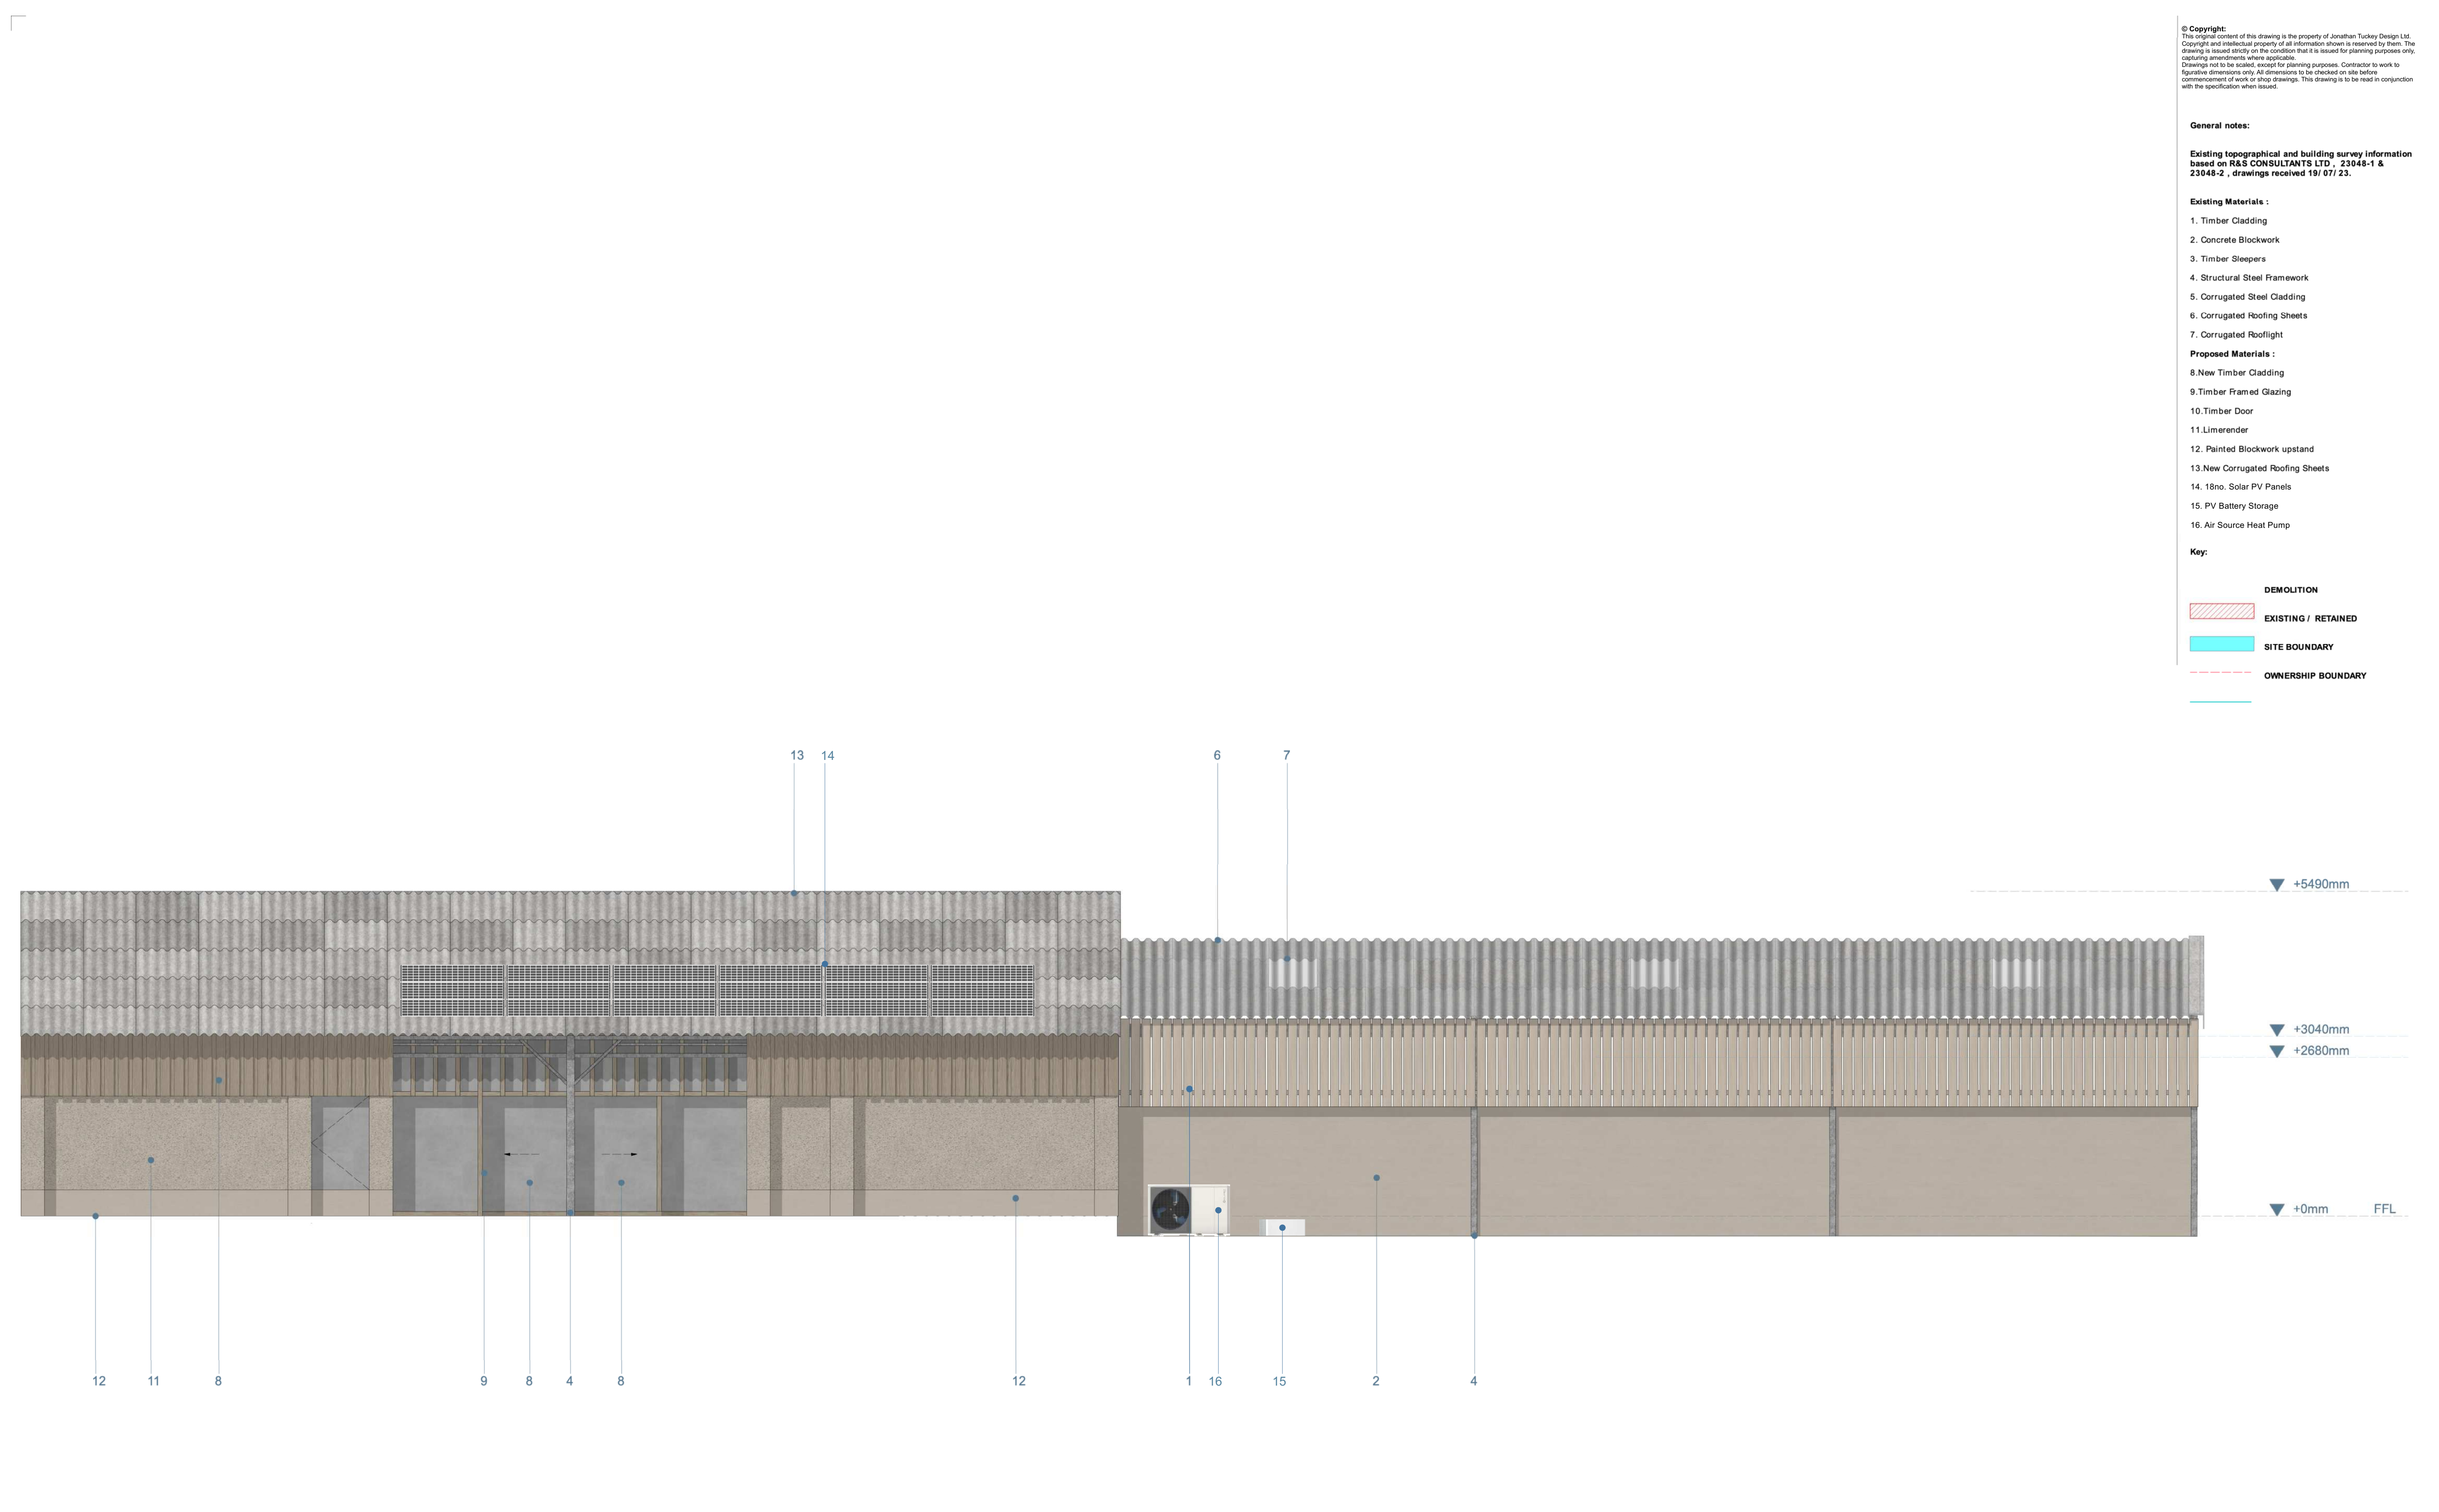

© Copyright:
The original content of this drawing is the property of Jonathan Turkey Design Ltd. Copyright and intellectual property of all information shown is reserved by them. The drawing is issued strictly on the condition that it is issued for planning purposes only, containing amendments where applicable.
Drawings not to be scaled, except for planning purposes. Contractor to work to figurative dimensions only. All dimensions to be checked on site before commencement of work or shop drawings. This drawing is to be read in conjunction with the specification when issued.

General notes:

Existing topographical and building survey information based on R&S CONSULTANTS LTD , 23048-1 & 23048-2 , drawings received 19/ 07/ 23.

Existing Materials :

1. Timber Cladding
2. Concrete Blockwork
3. Timber Sleepers
4. Structural Steel Framework
5. Corrugated Steel Cladding
6. Corrugated Roofing Sheets
7. Corrugated Rooflight

Proposed Materials :

- 8.New Timber Cladding
- 9.Timber Framed Glazing
- 10.Timber Door
- 11.Limerender
12. Painted Blockwork upstand
- 13.New Corrugated Roofing Sheets
14. 18no. Solar PV Panels
15. PV Battery Storage
16. Air Source Heat Pump

Key:

- DEMOLITION
- EXISTING / RETAINED
- SITE BOUNDARY
- OWNERSHIP BOUNDARY



Rev	Date	Description
A	21/07/2026	Solar PV & ASHP added

AB-W architects
adrian@ab-w.co.uk
07793971407
Agra Studio
Worton
SN10 5SE

AB-W Architects is a trade name of
Adrian Biles-Wood Architects Ltd

Project CHURCH HILL BARN	Project number 2504
Sheet title Proposed West Elevation	Sheet scale 1:50@A1 / 1:100@A3
Drawing number 298_02_203	Date : 21/07/2026