





© Copyright:
The original content of this drawing is the property of Jonathan Tuckey Design Ltd. Copyright and intellectual property of all information shown is reserved by them. The drawing is issued strictly on the condition that it is issued for planning purposes only, containing amendments where applicable.
Drawings not to be scaled, except for planning purposes. Contractor to work to figurative dimensions only. All dimensions to be checked on site before commencement of work or shop drawings. This drawing is to be read in conjunction with the specification when issued.

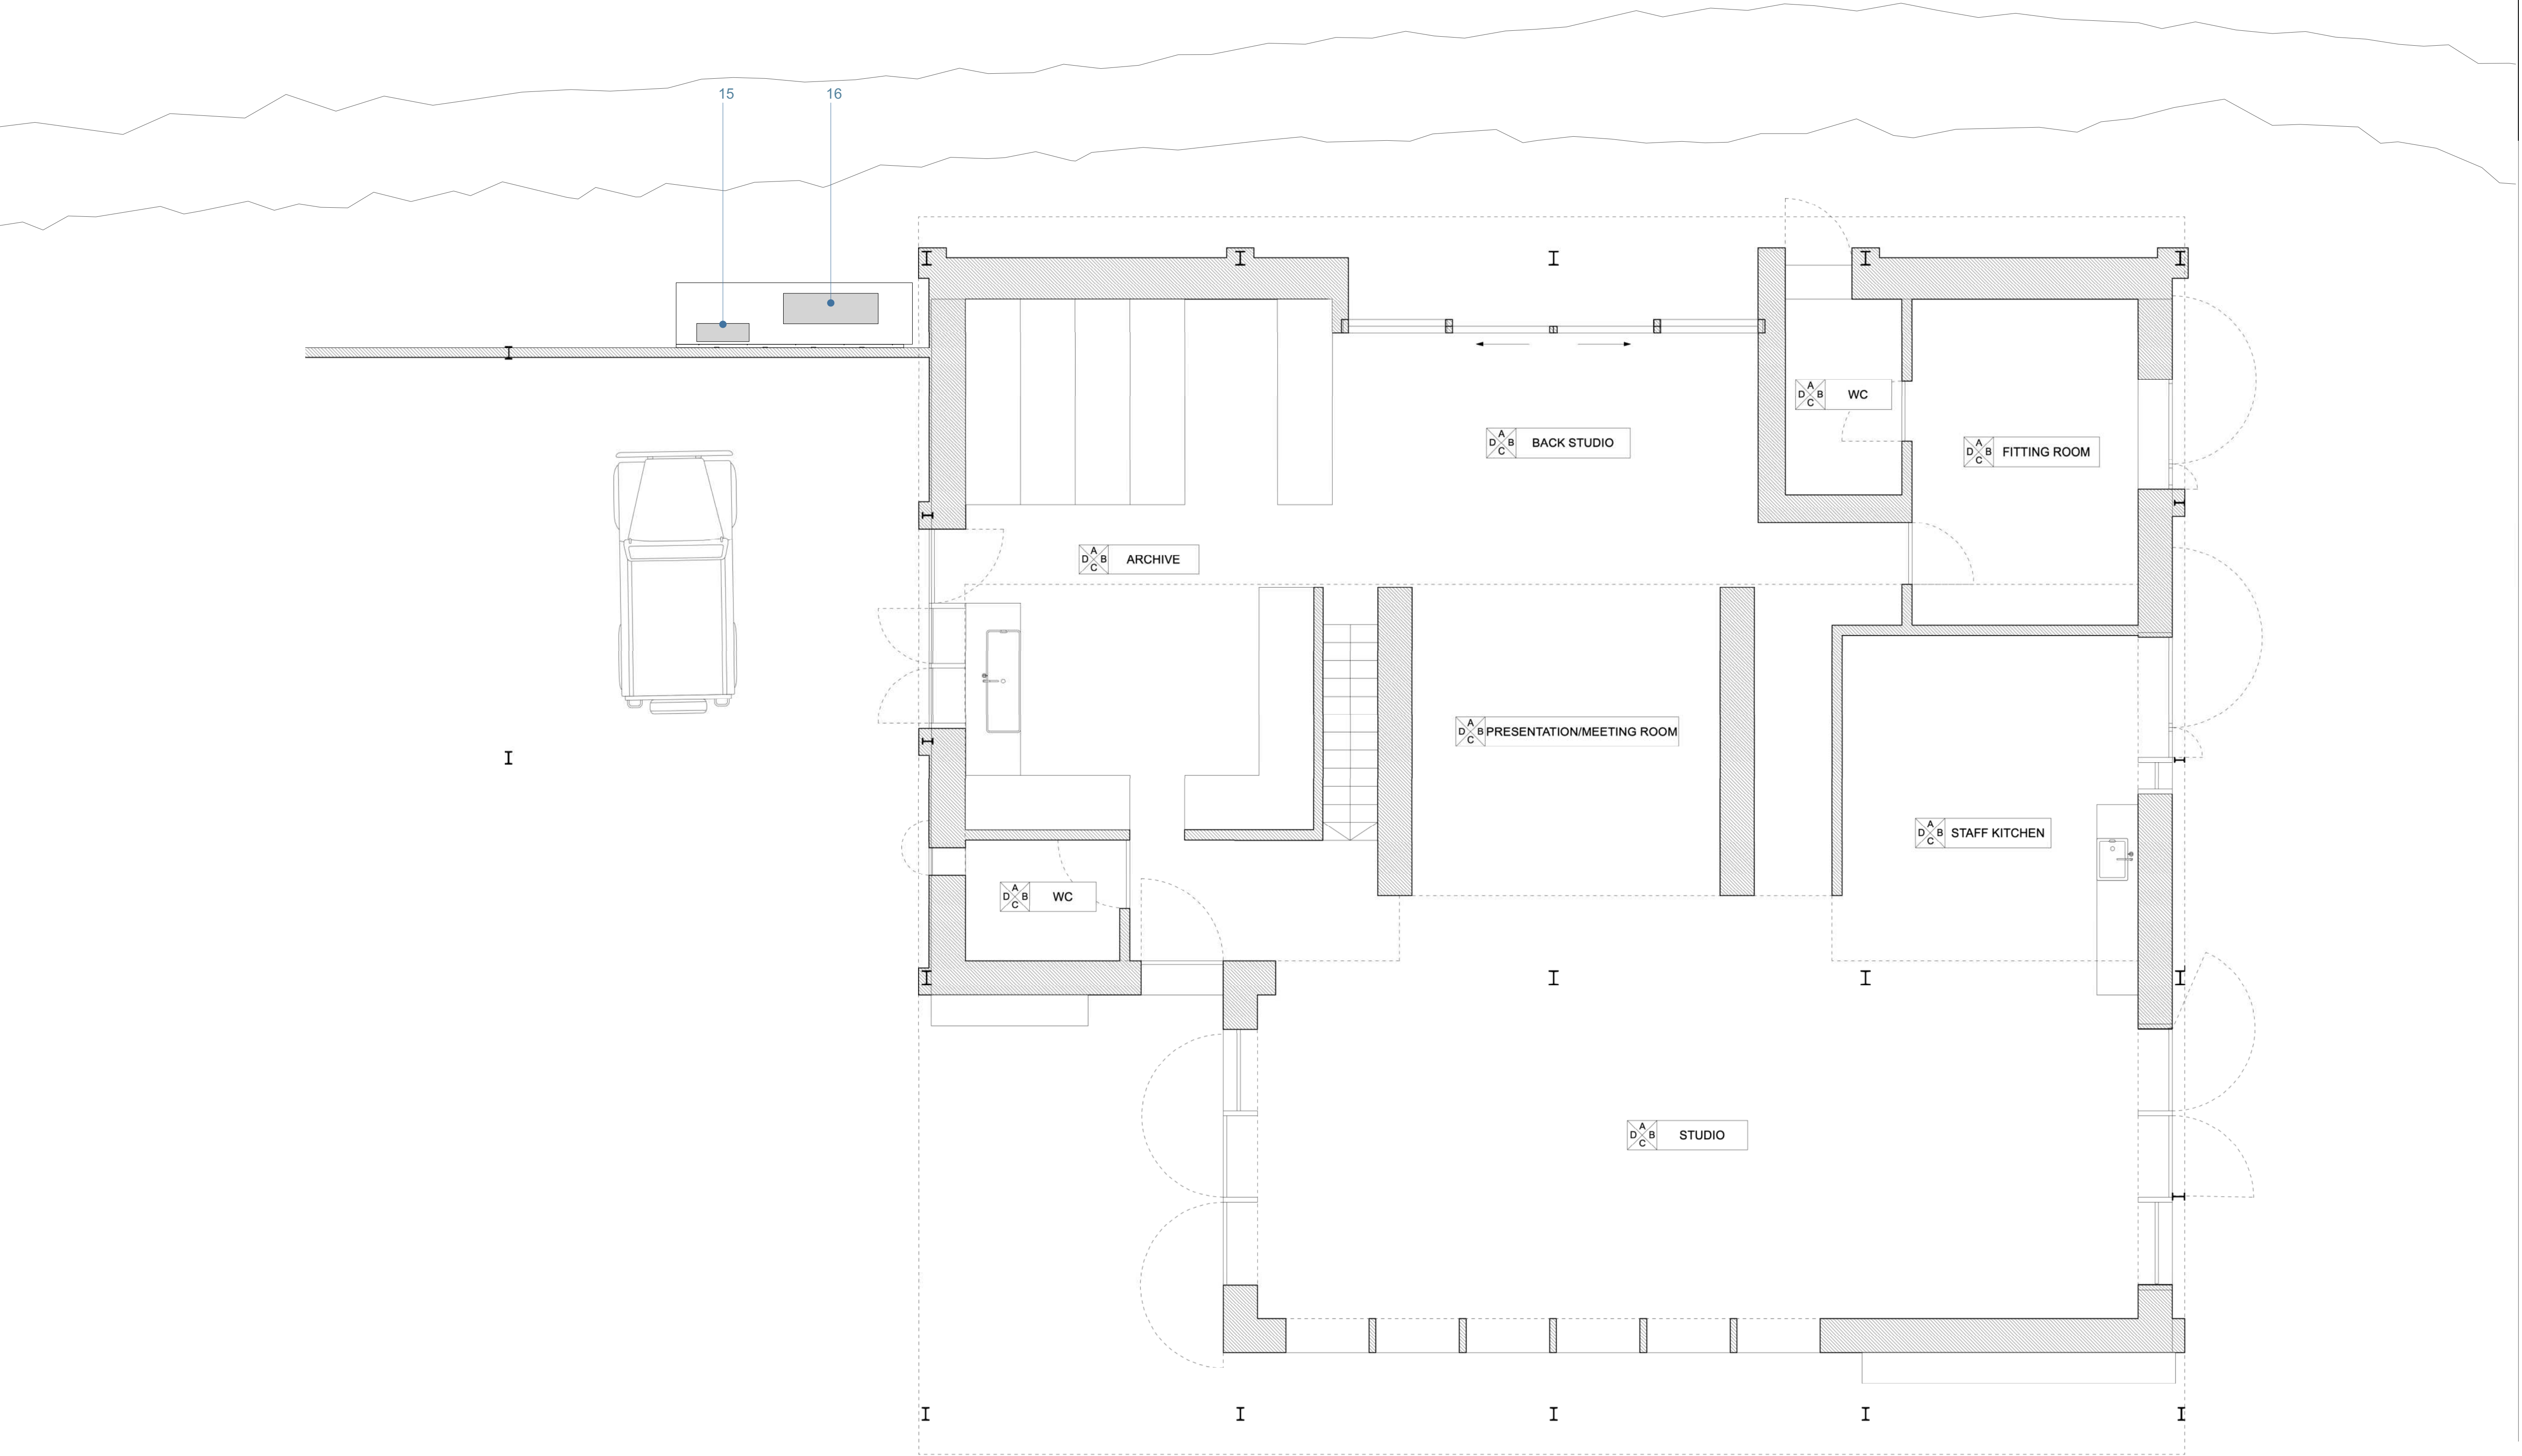

15. PV Battery Storage
16. Air Source Heat Pump

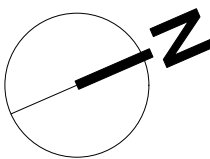

AB-W architects

adrian@ab-w.co.uk

07793971407
Agra Studio
Worton
SN10 5SE

AB-W Architects is a trade name of
Adrian Biles-Wood Architects Ltd

Rev	Date	Description
A	21/07/2026	Solar PV & ASHP added

Project
CHURCH HILL BARN

Sheet title
Proposed Ground Floor Plan

Drawing number
298_02_110

Project number
2504

Sheet scale
1:50@A1 / 1:100@A3

Date :
21/07/2026