




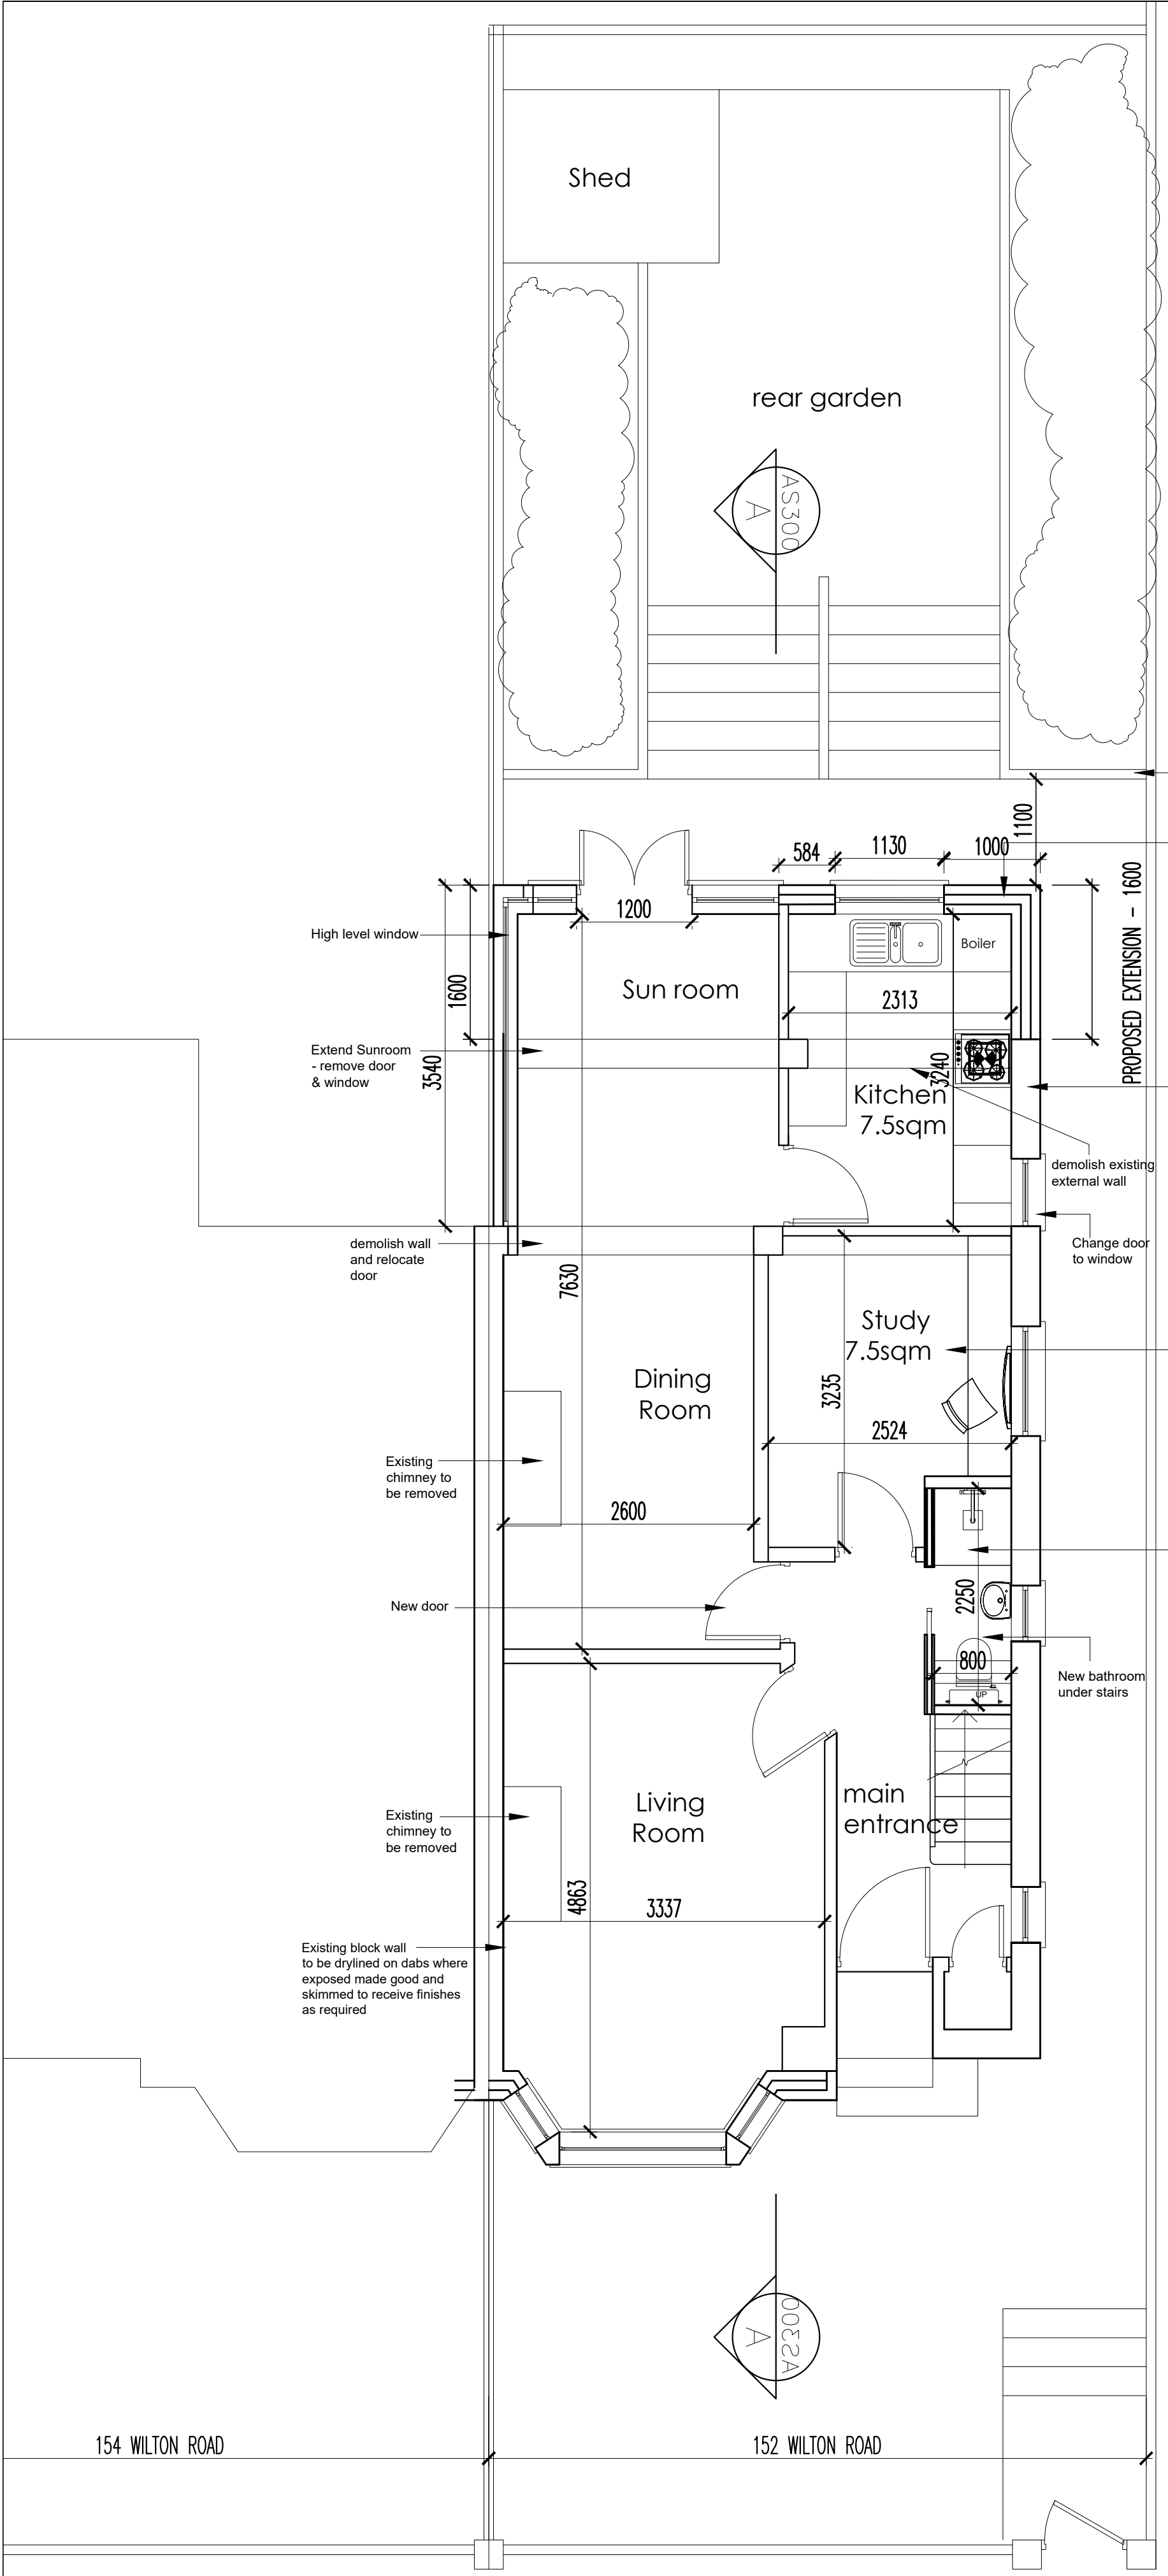

PROPOSED GROUND FLOOR

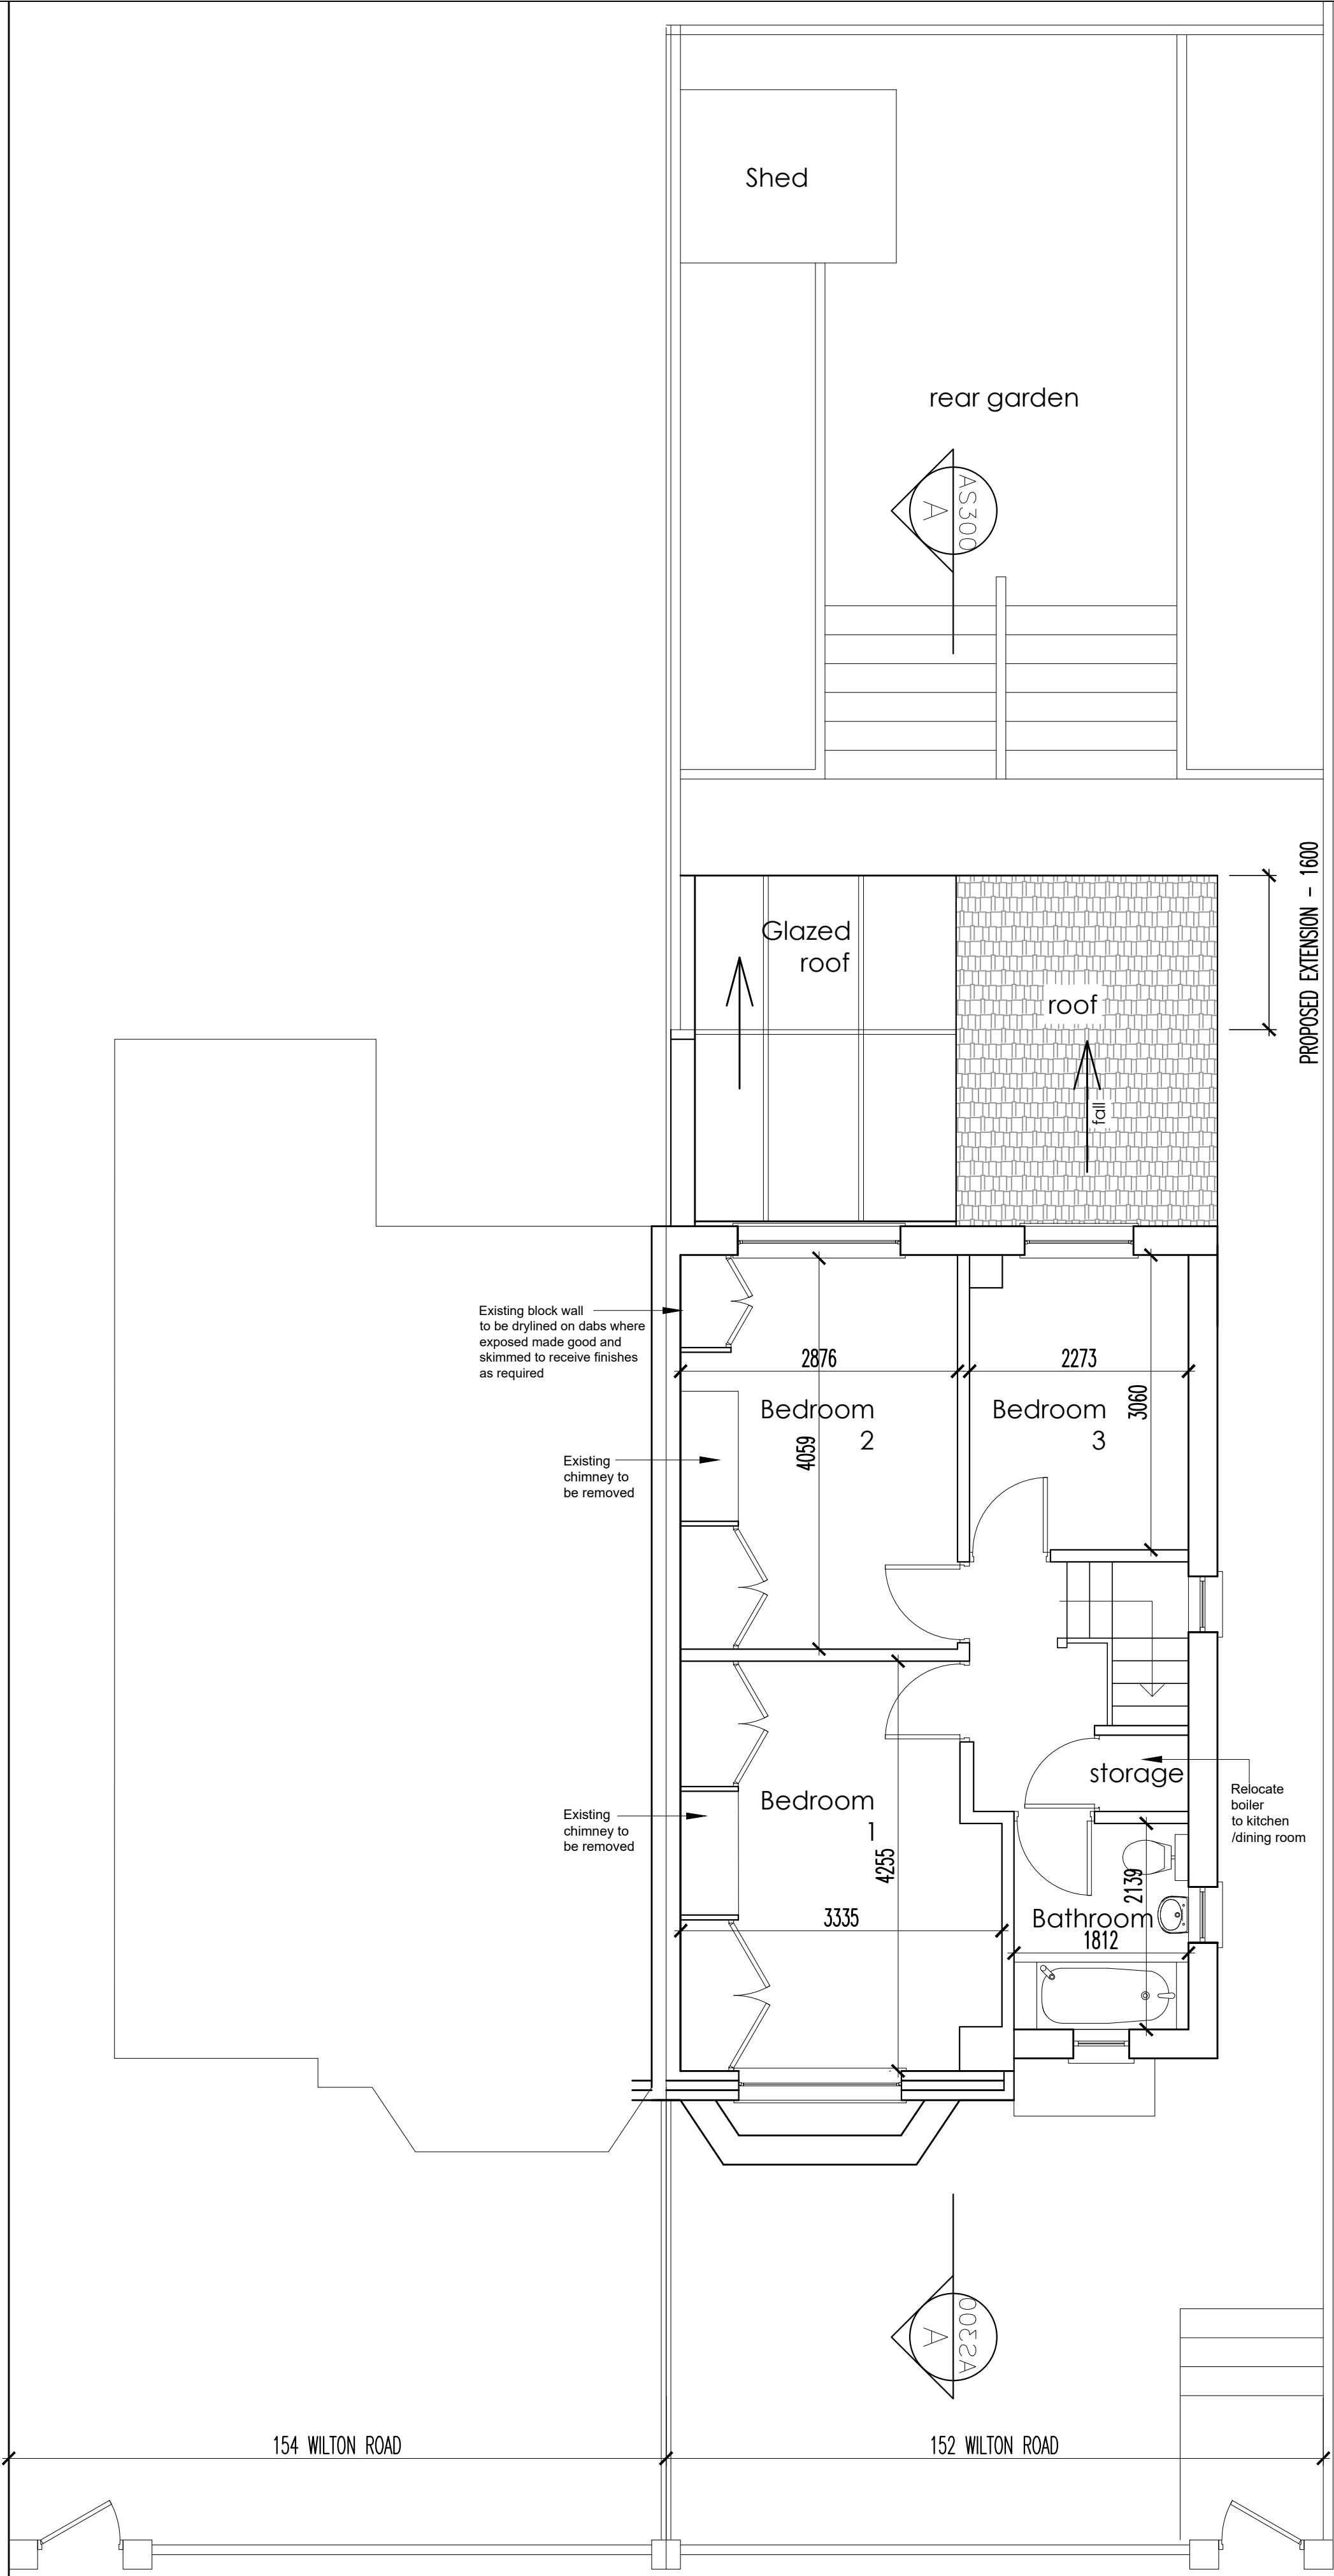

PROPOSED FIRST FLOOR

 

CONTRACT	SCALE 1:50@A1, 1:100@A3
152 WILTON ROAD, SP2 7LA SALISBURY	DATE AUG. 2026
GROUND FLOOR REAR EXTENSION	DRAWN SA
	CHECKED SA
TITLE PROPOSED FLOOR PLANS	DRAWING No PL100
	REVISION
CLIENT TRANSFORMING LIVES COMPANY LTD	ISSUE PLANNING