




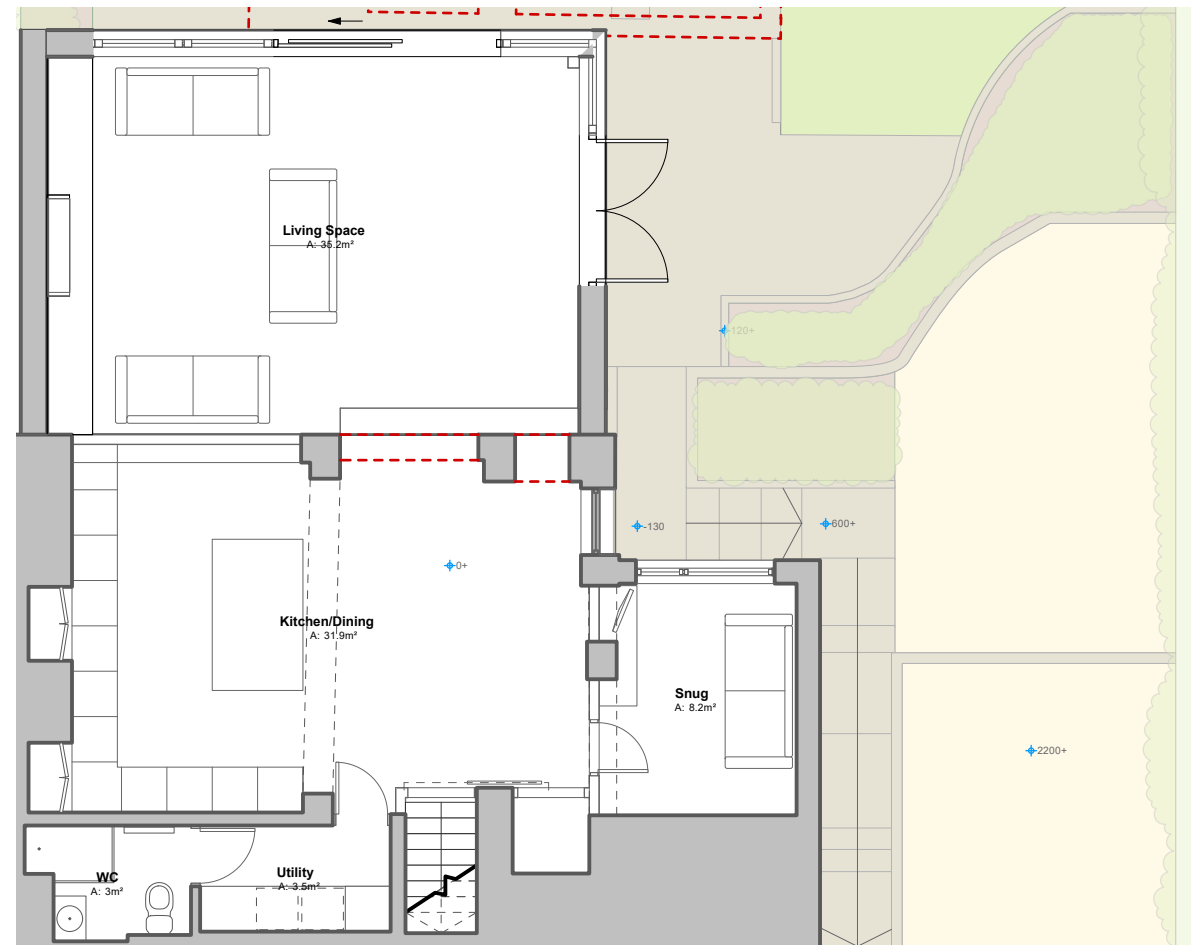


4 Ground Floor - Proposed
Scale: 1:100

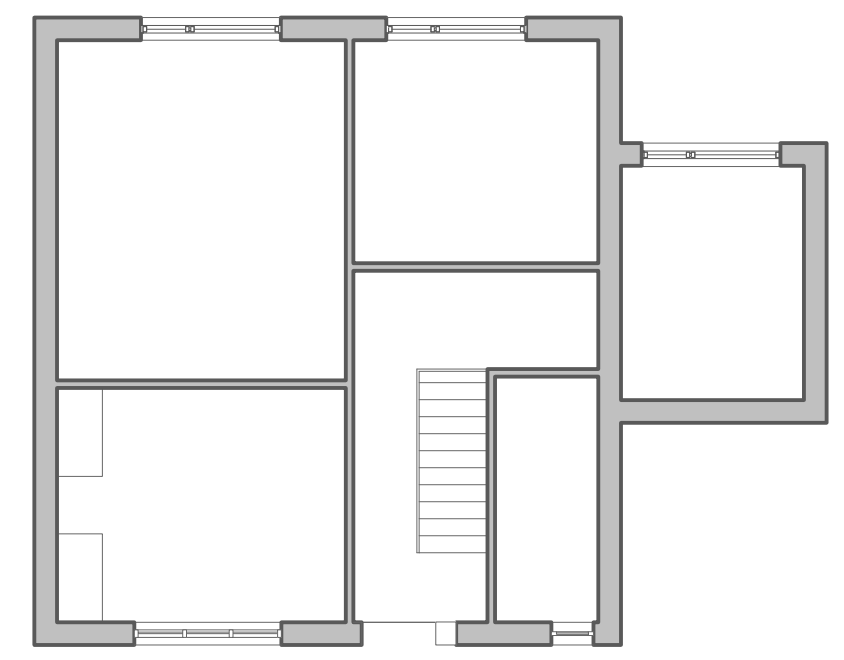


5 First Floor - Existing
Scale: 1:100

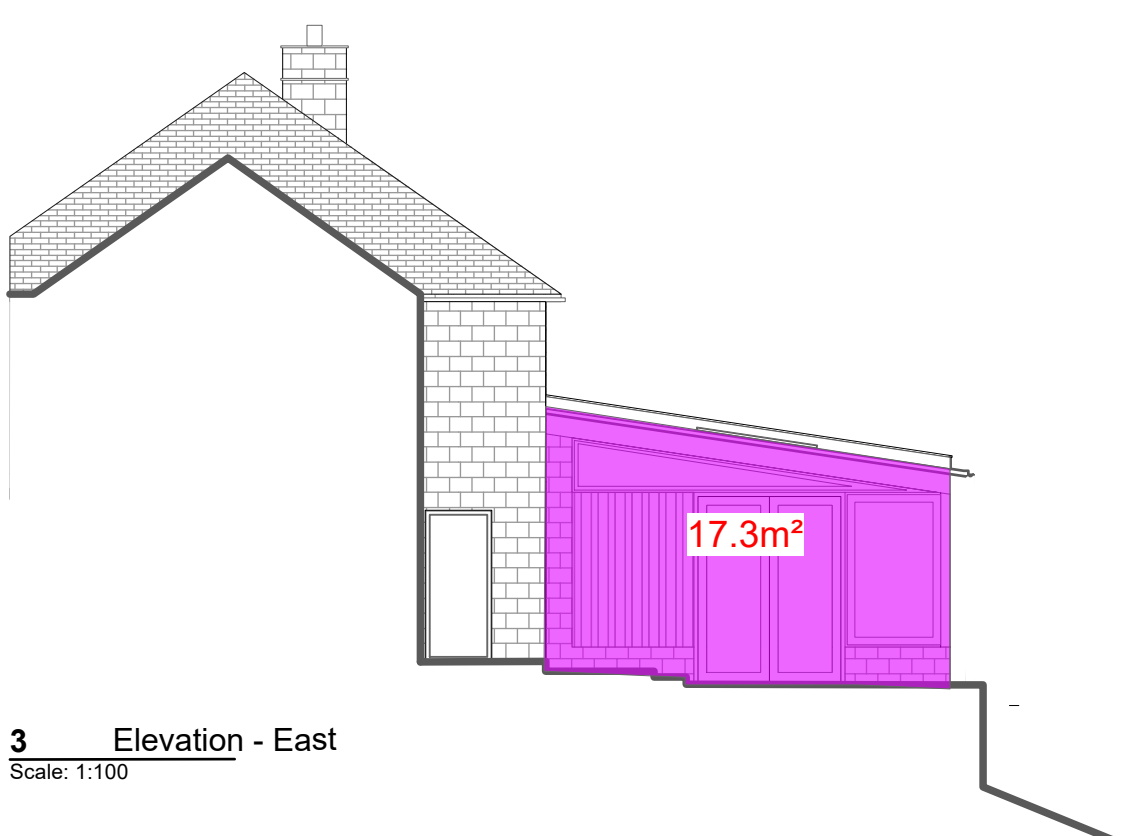


3 Elevation - East
Scale: 1:100

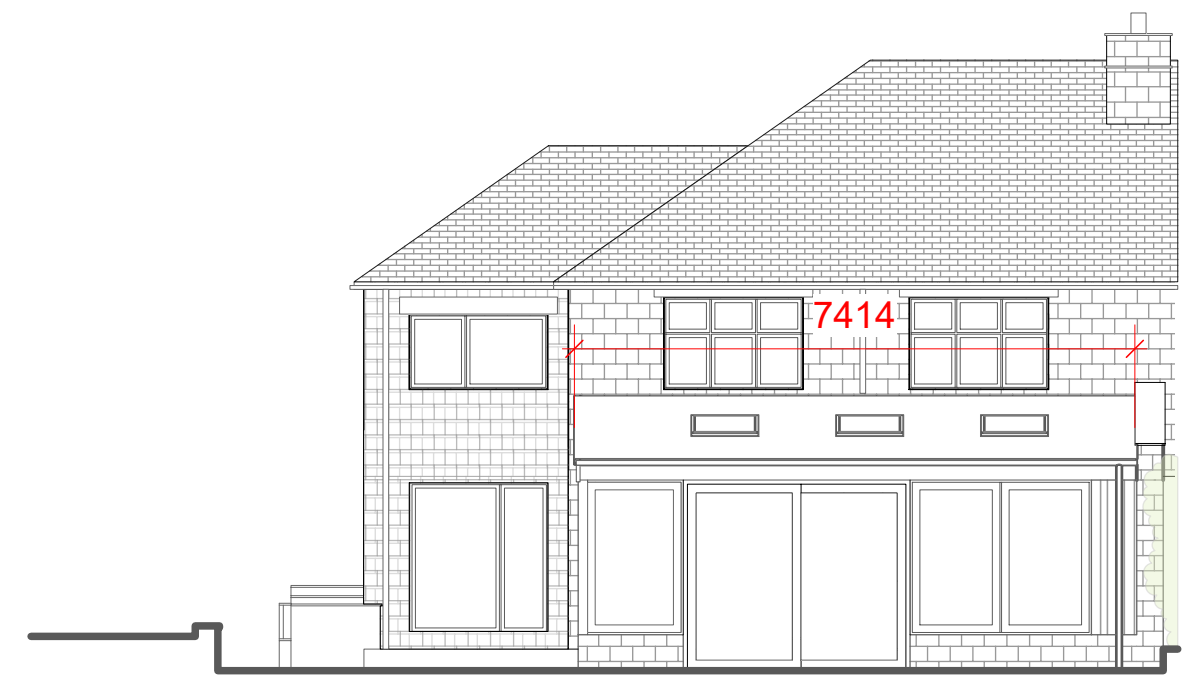


2 Elevation - North
Scale: 1:100

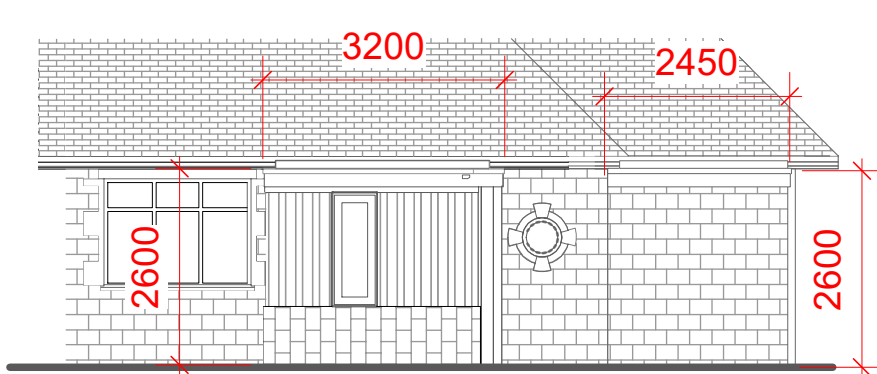


1 Porch - Front Elevation
Scale: 1:100

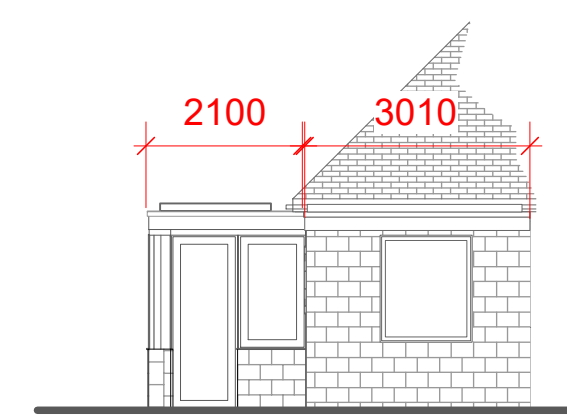


6 Porch - Side Elevation
Scale: 1:100

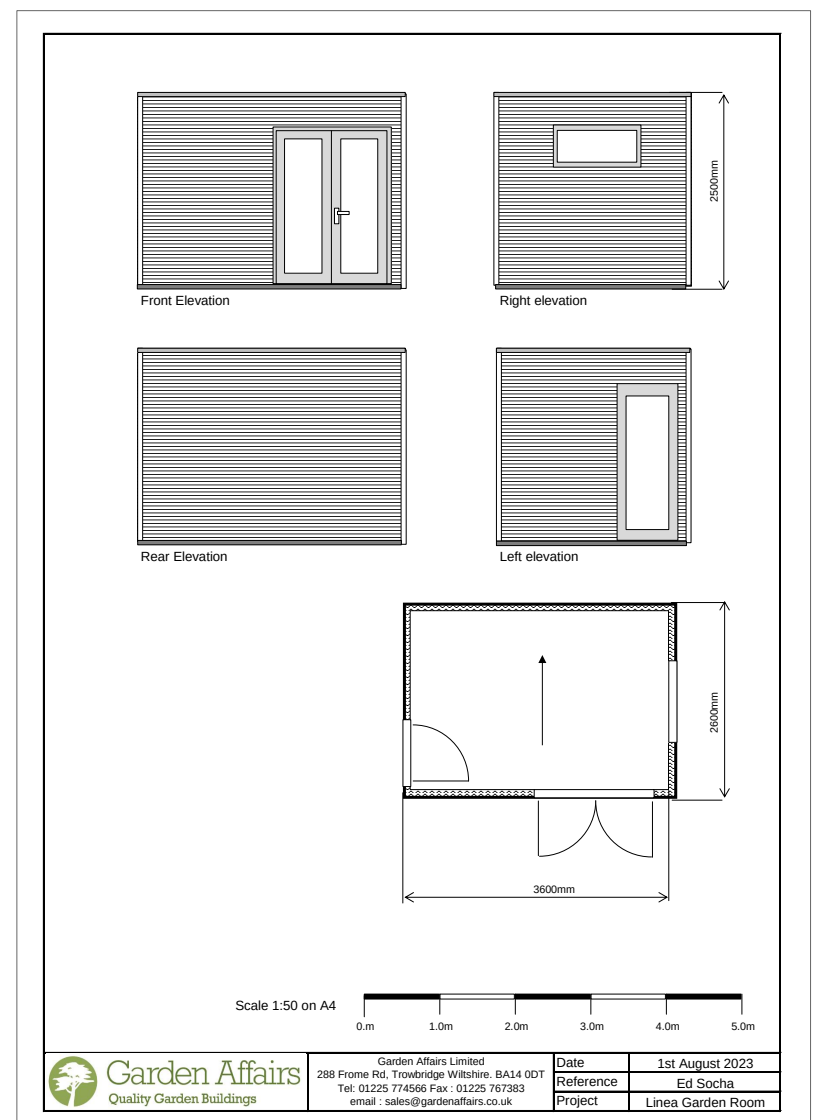

008.6 Garden Office. 1:100 scale

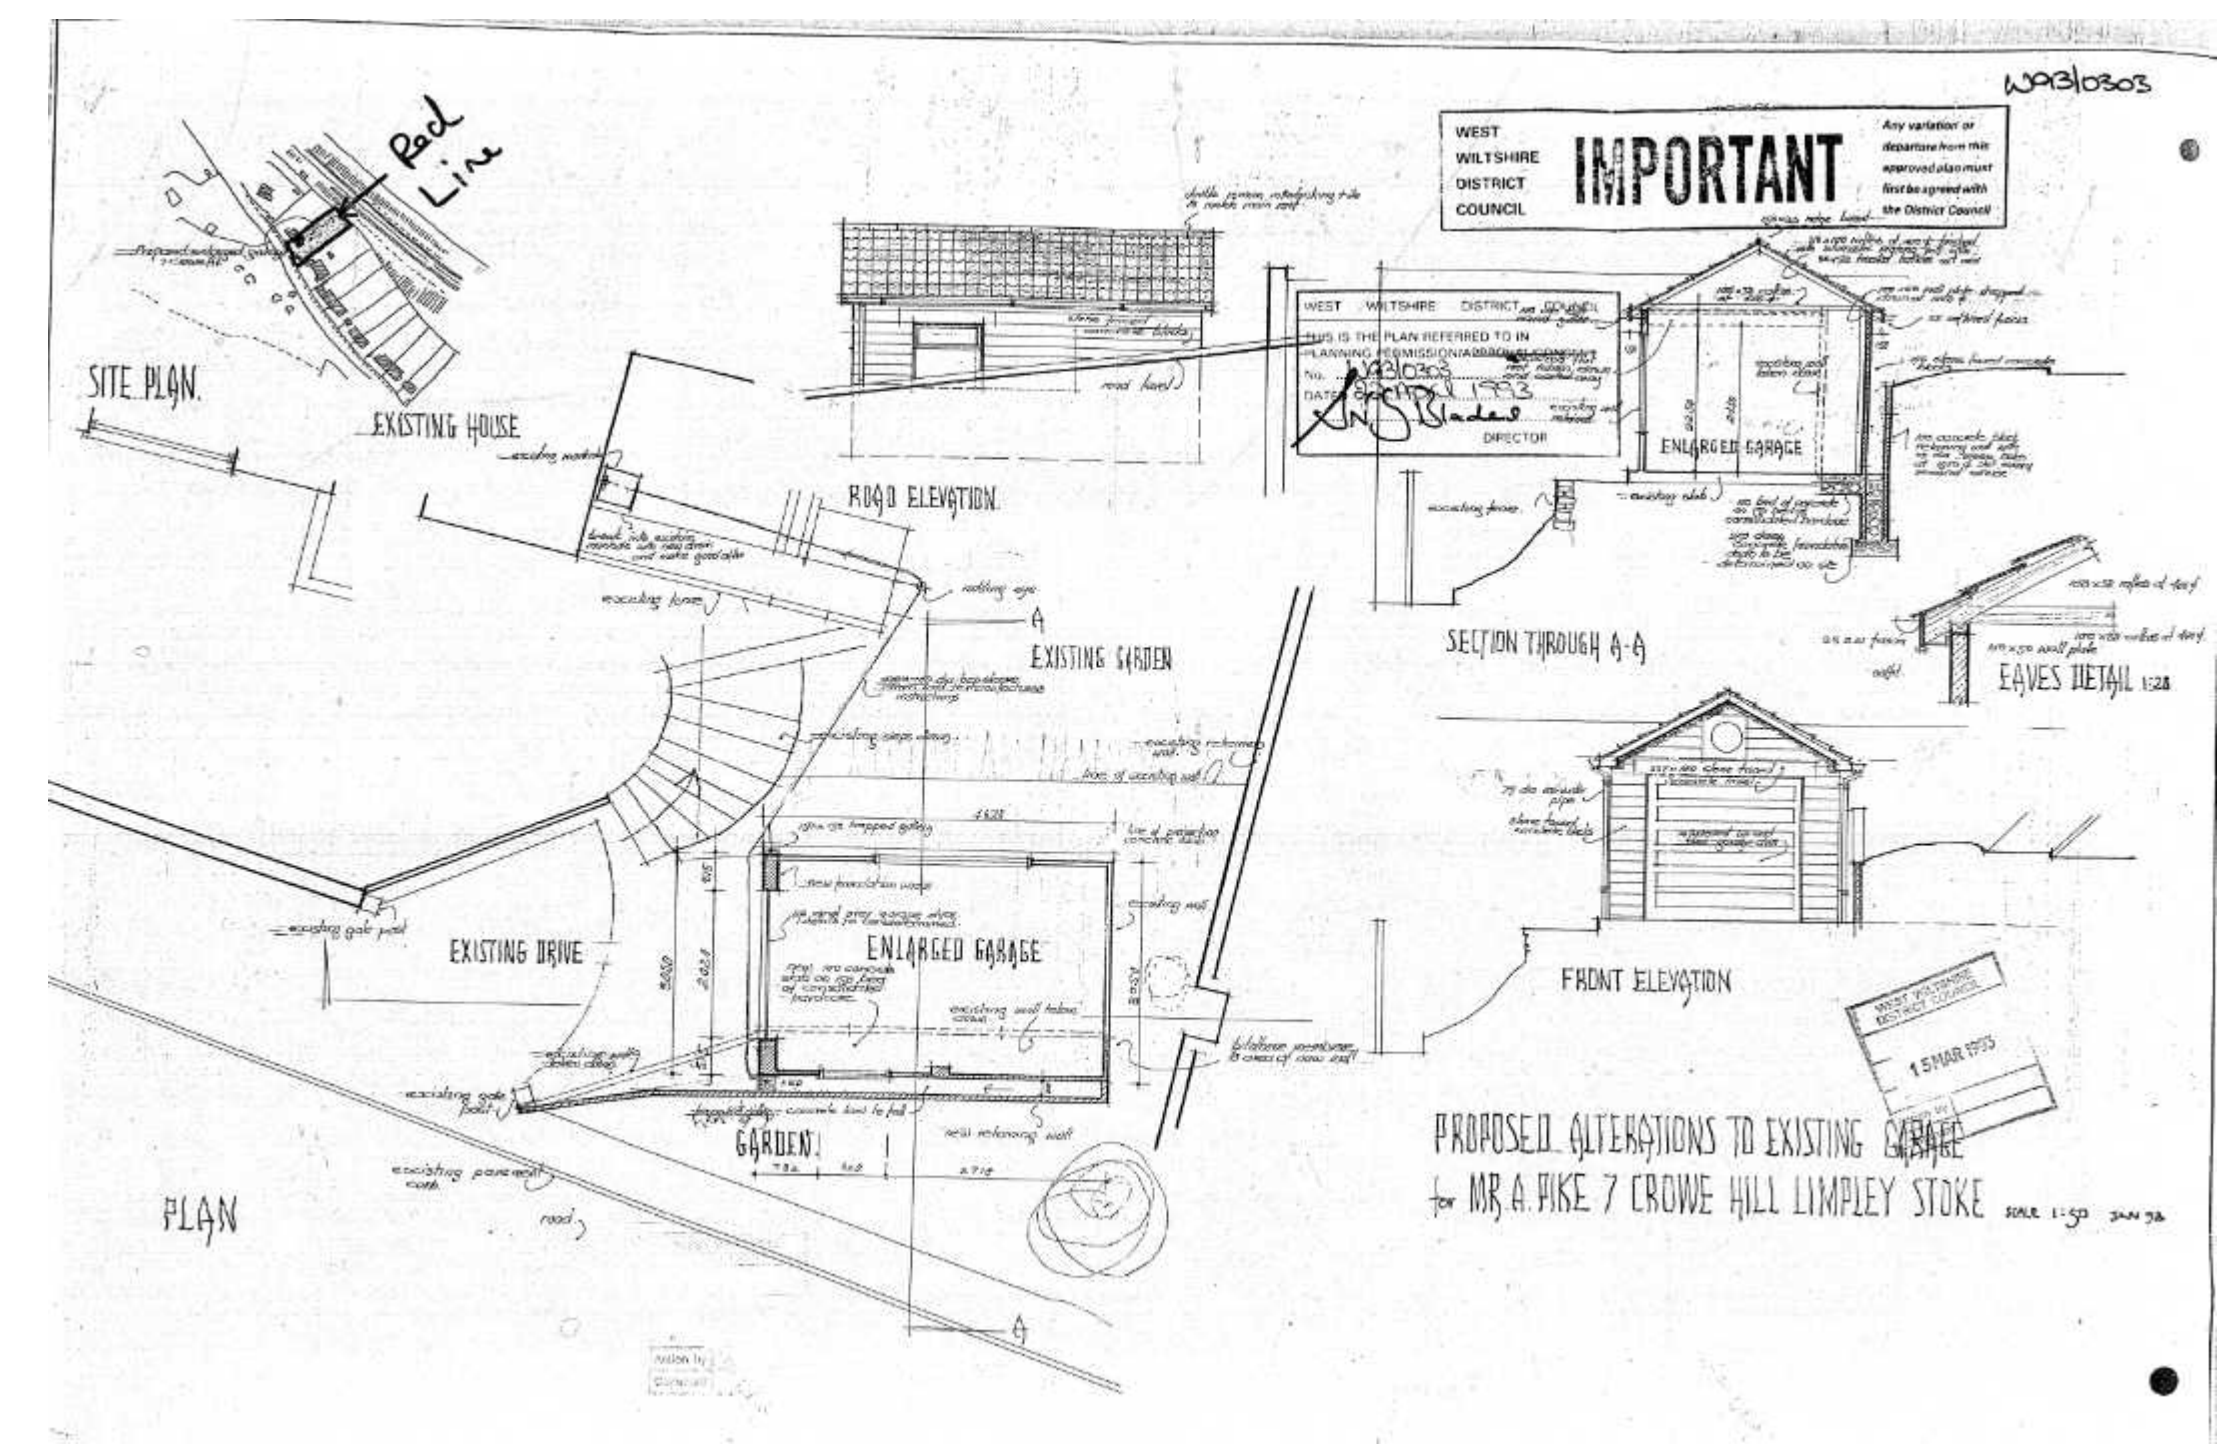

008.8 Garage - Scale 1:100

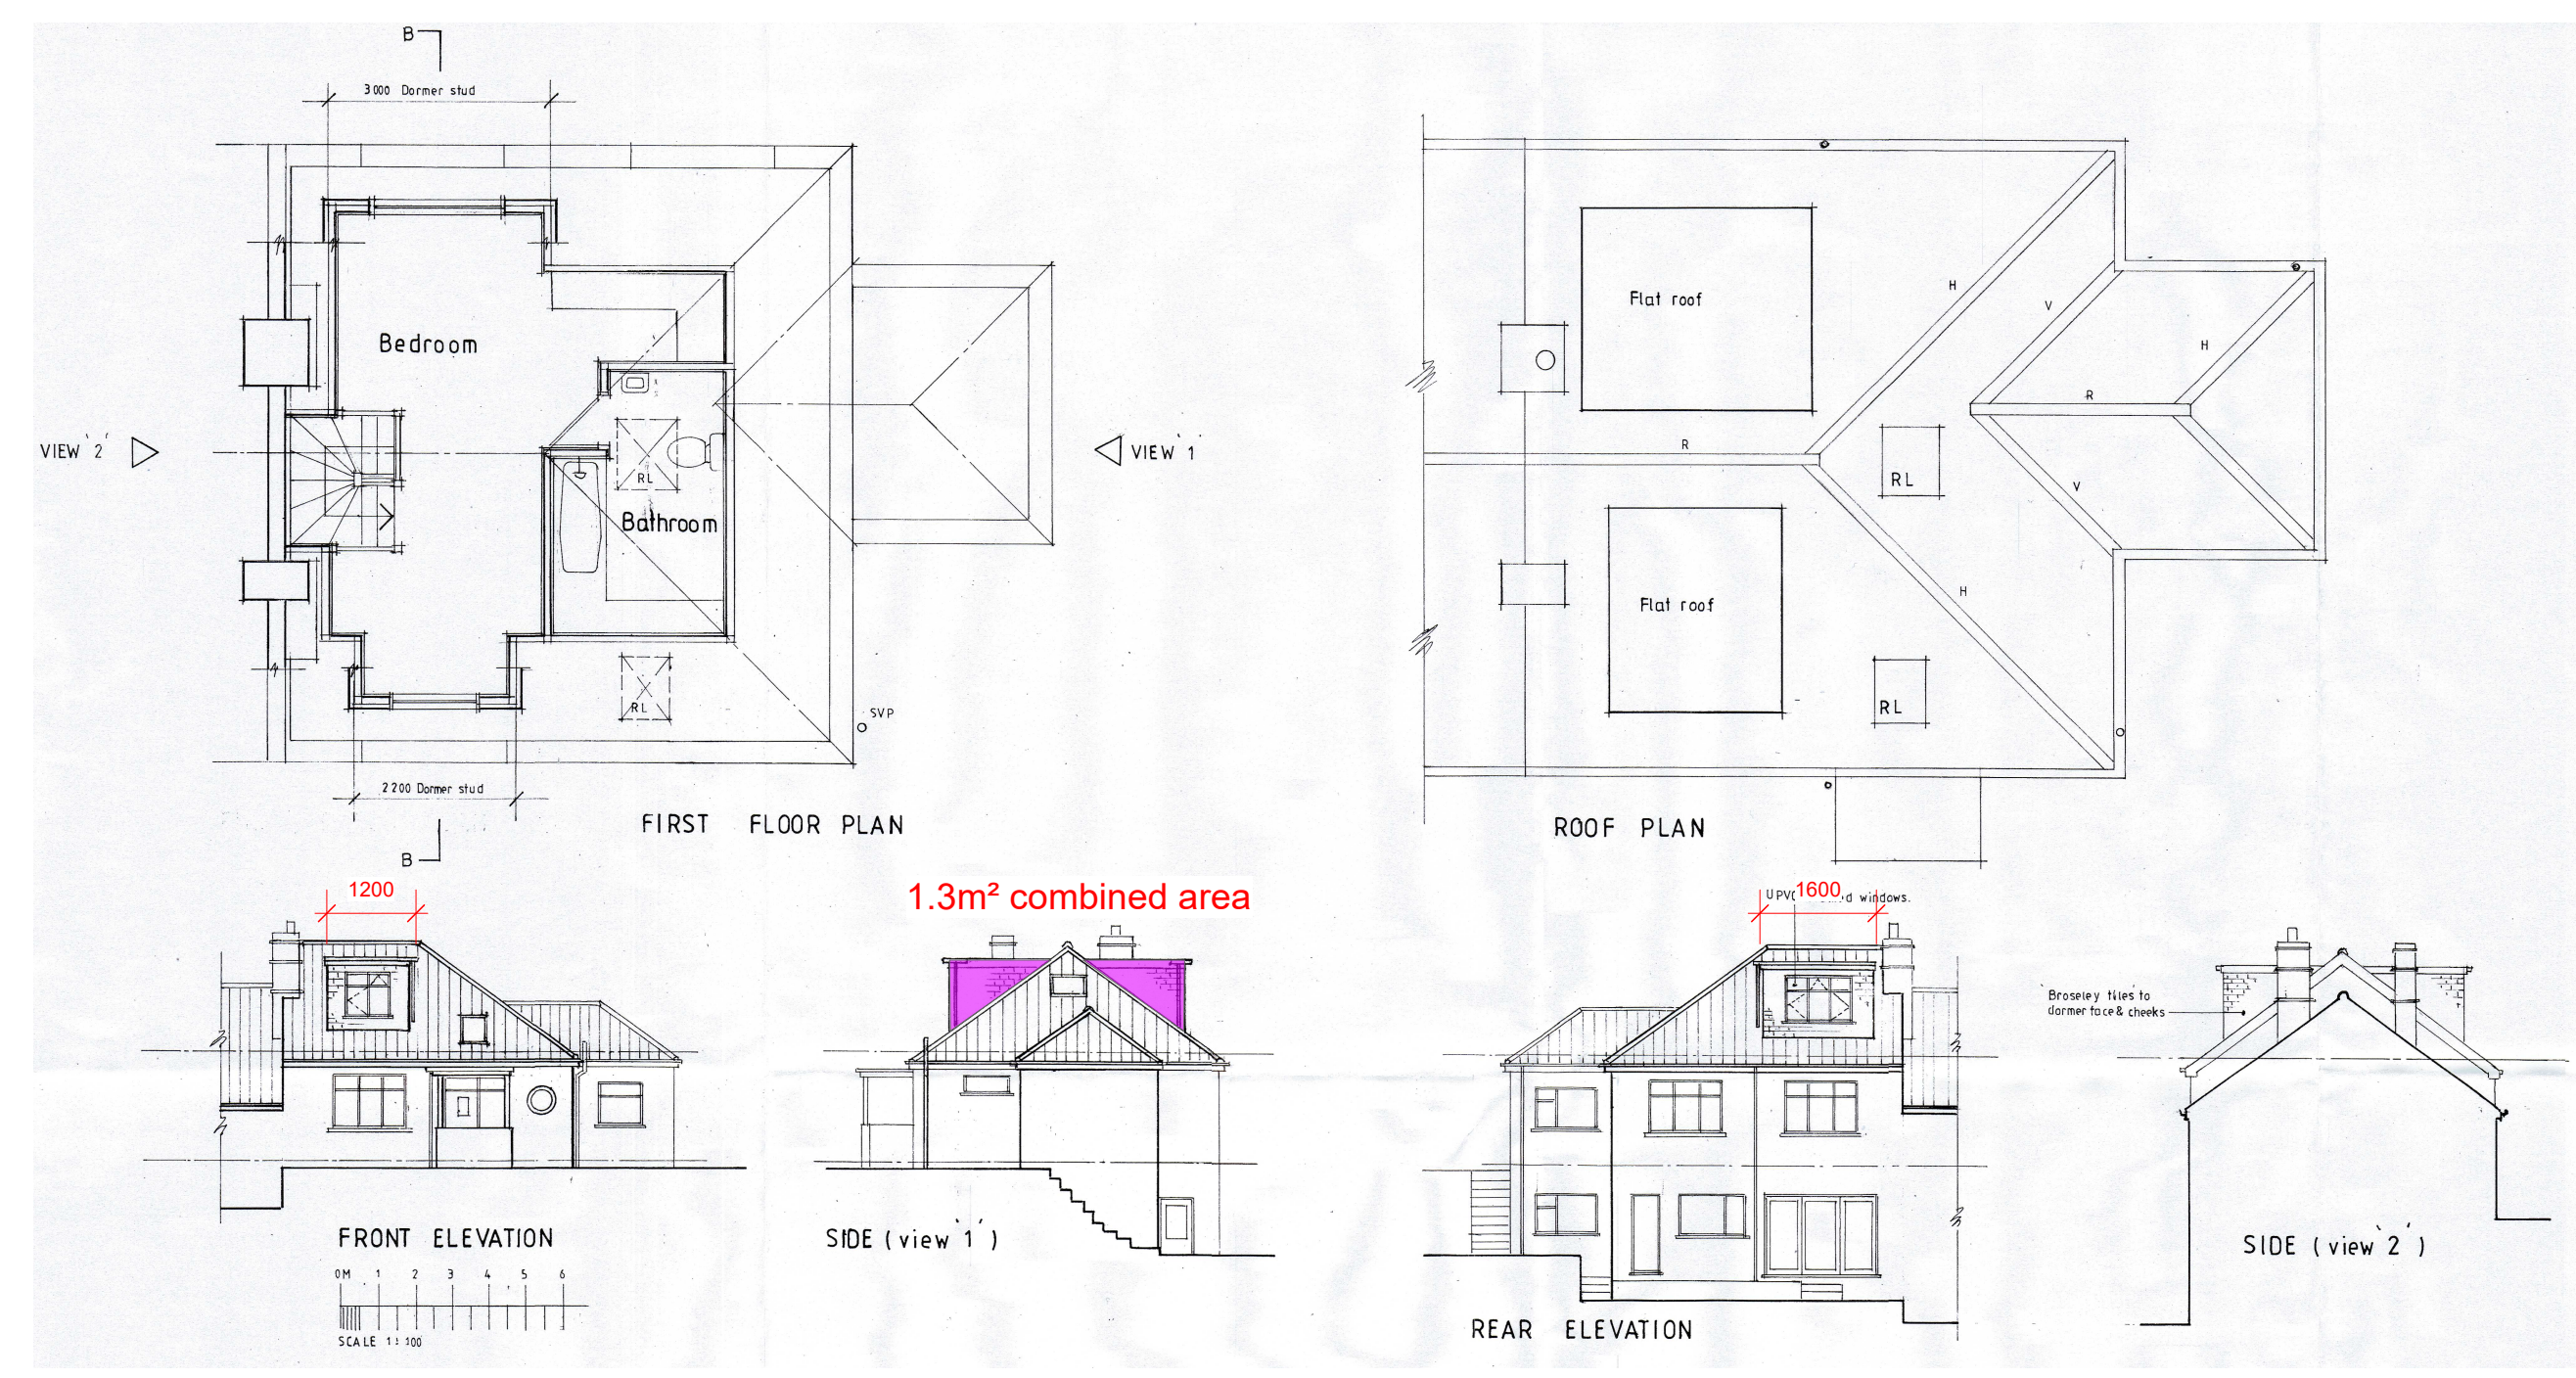

008.9 Approved dormer plans - Scale 1:100

TOTAL ADDITIONS
Extension: 128m³
Porch and front extension: 19 + 17.5 = 36.5m³
Loft dormers = 3.7m³
TOTAL: 168.2m³
Existing volume: 505.5m³
New volume: 673.2m³
= 33% change