



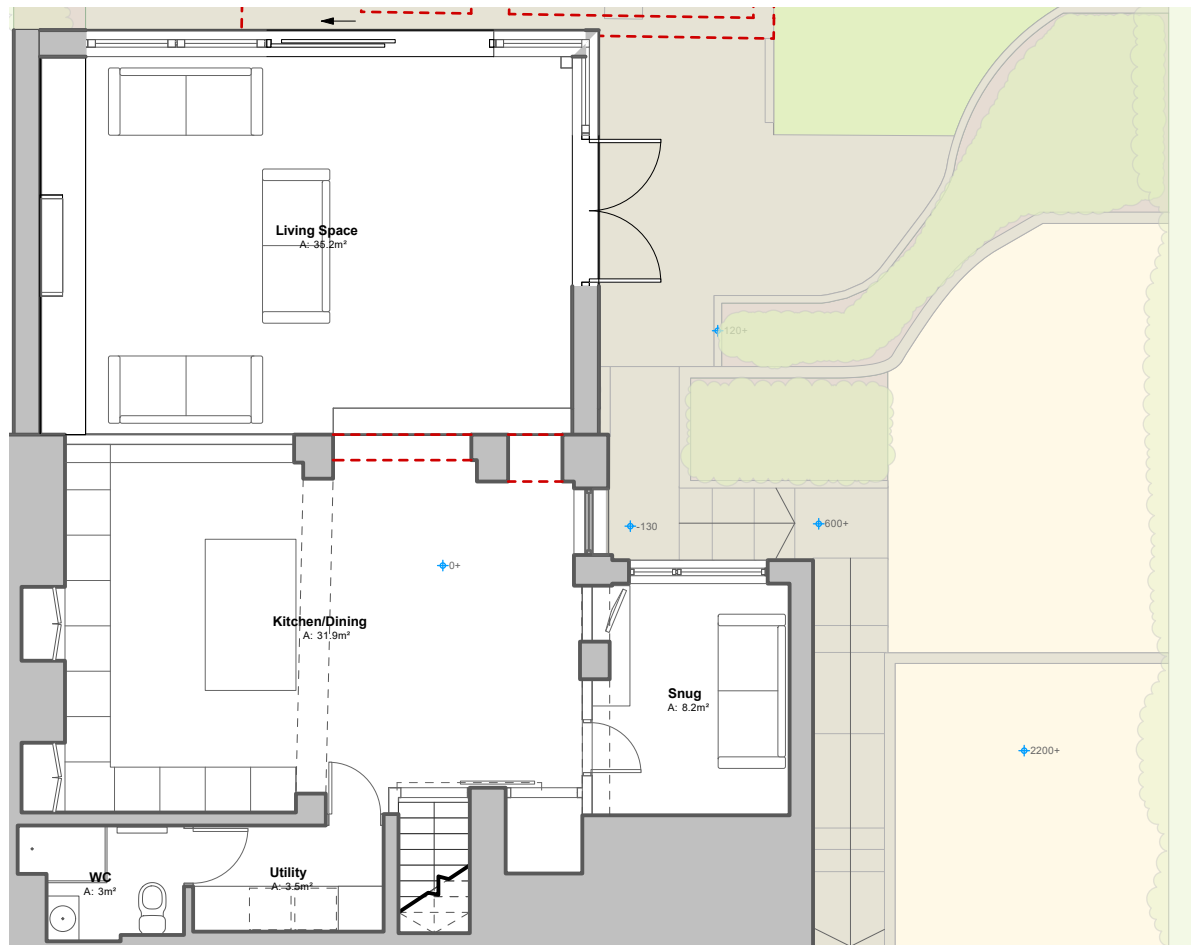

008.1 Ground Floor - Proposed
Scale: 1:100

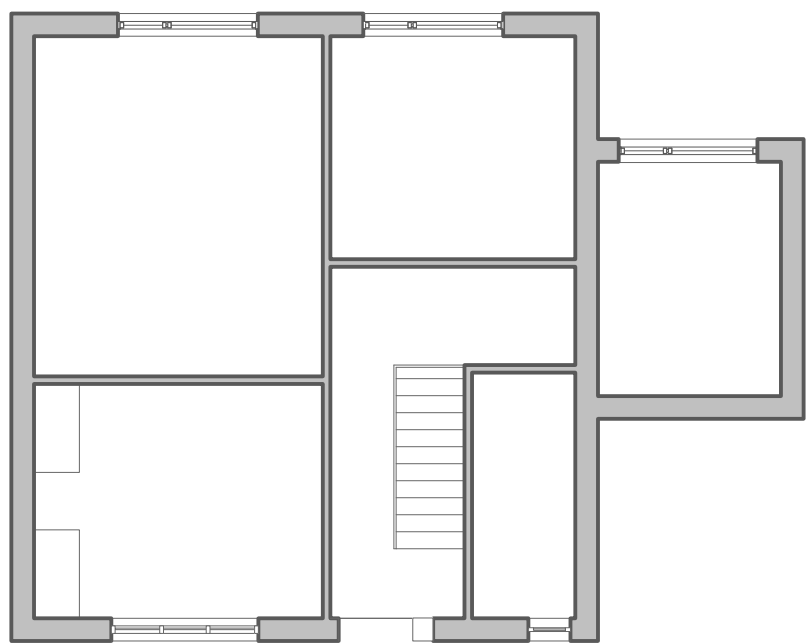


008.7 First Floor - Existing
Scale: 1:100




008.2 Elevation - East
Scale: 1:100




008.3 Elevation - North
Scale: 1:100

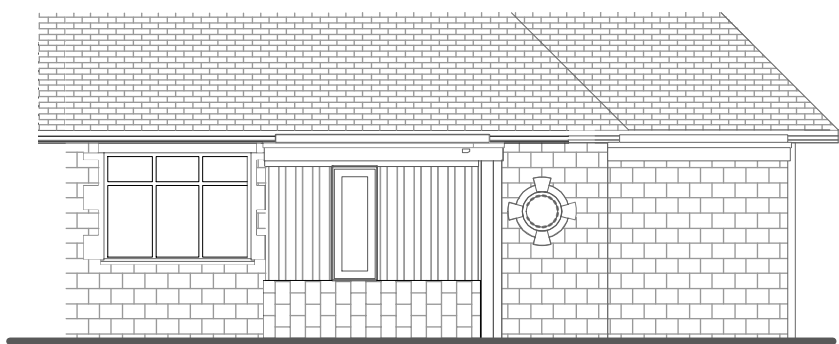


008.4 Porch - Front Elevation
Scale: 1:100

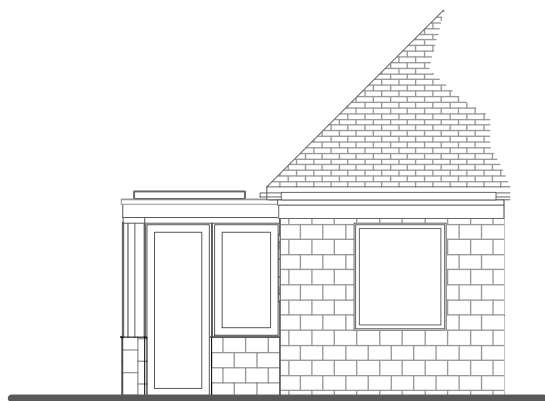


008.5 Porch - Side Elevation
Scale: 1:100

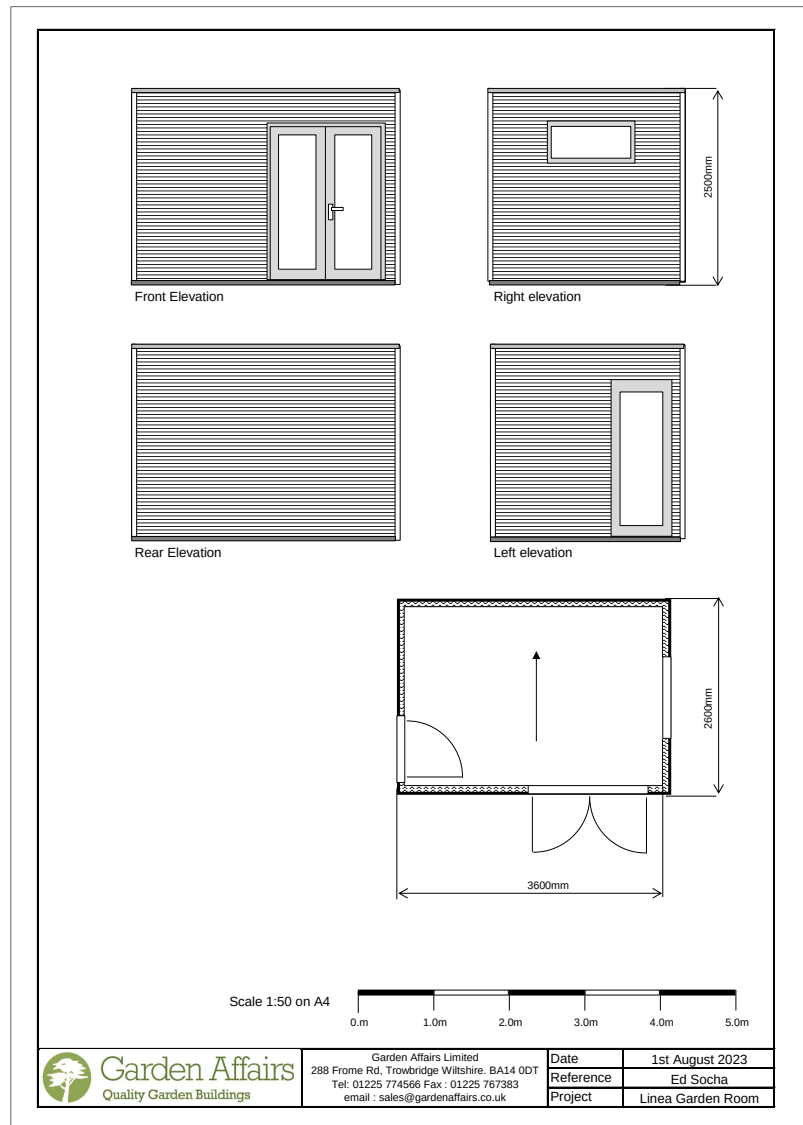

008.6 Garden Office. 1:100 scale

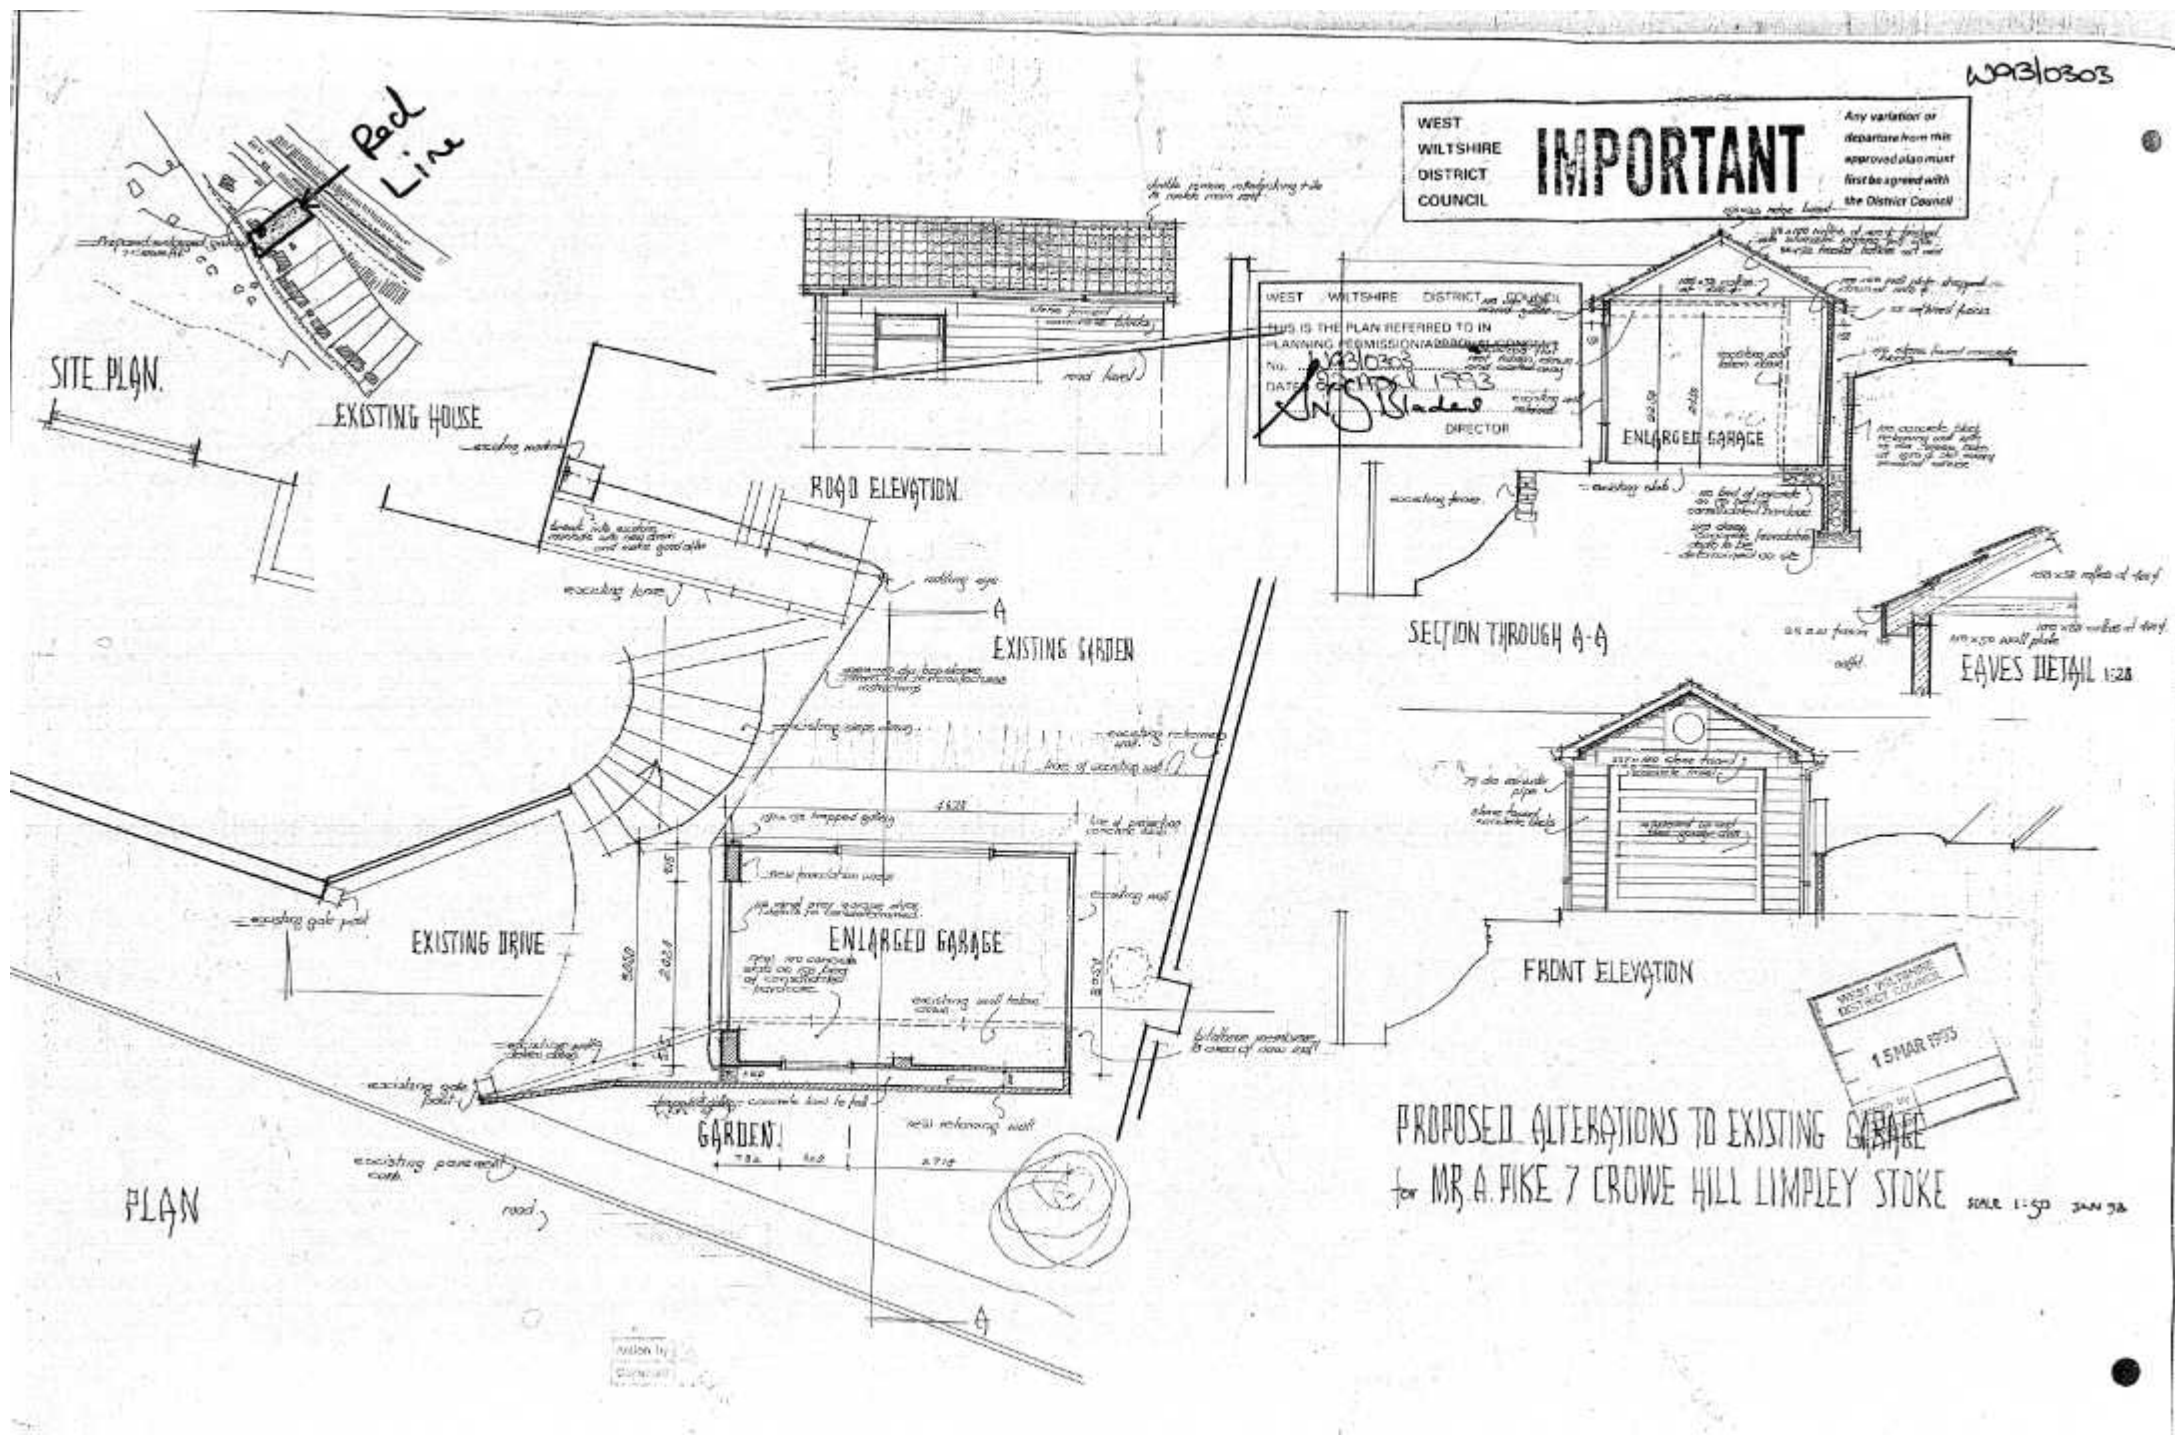

008.8 Garage - Scale 1:100

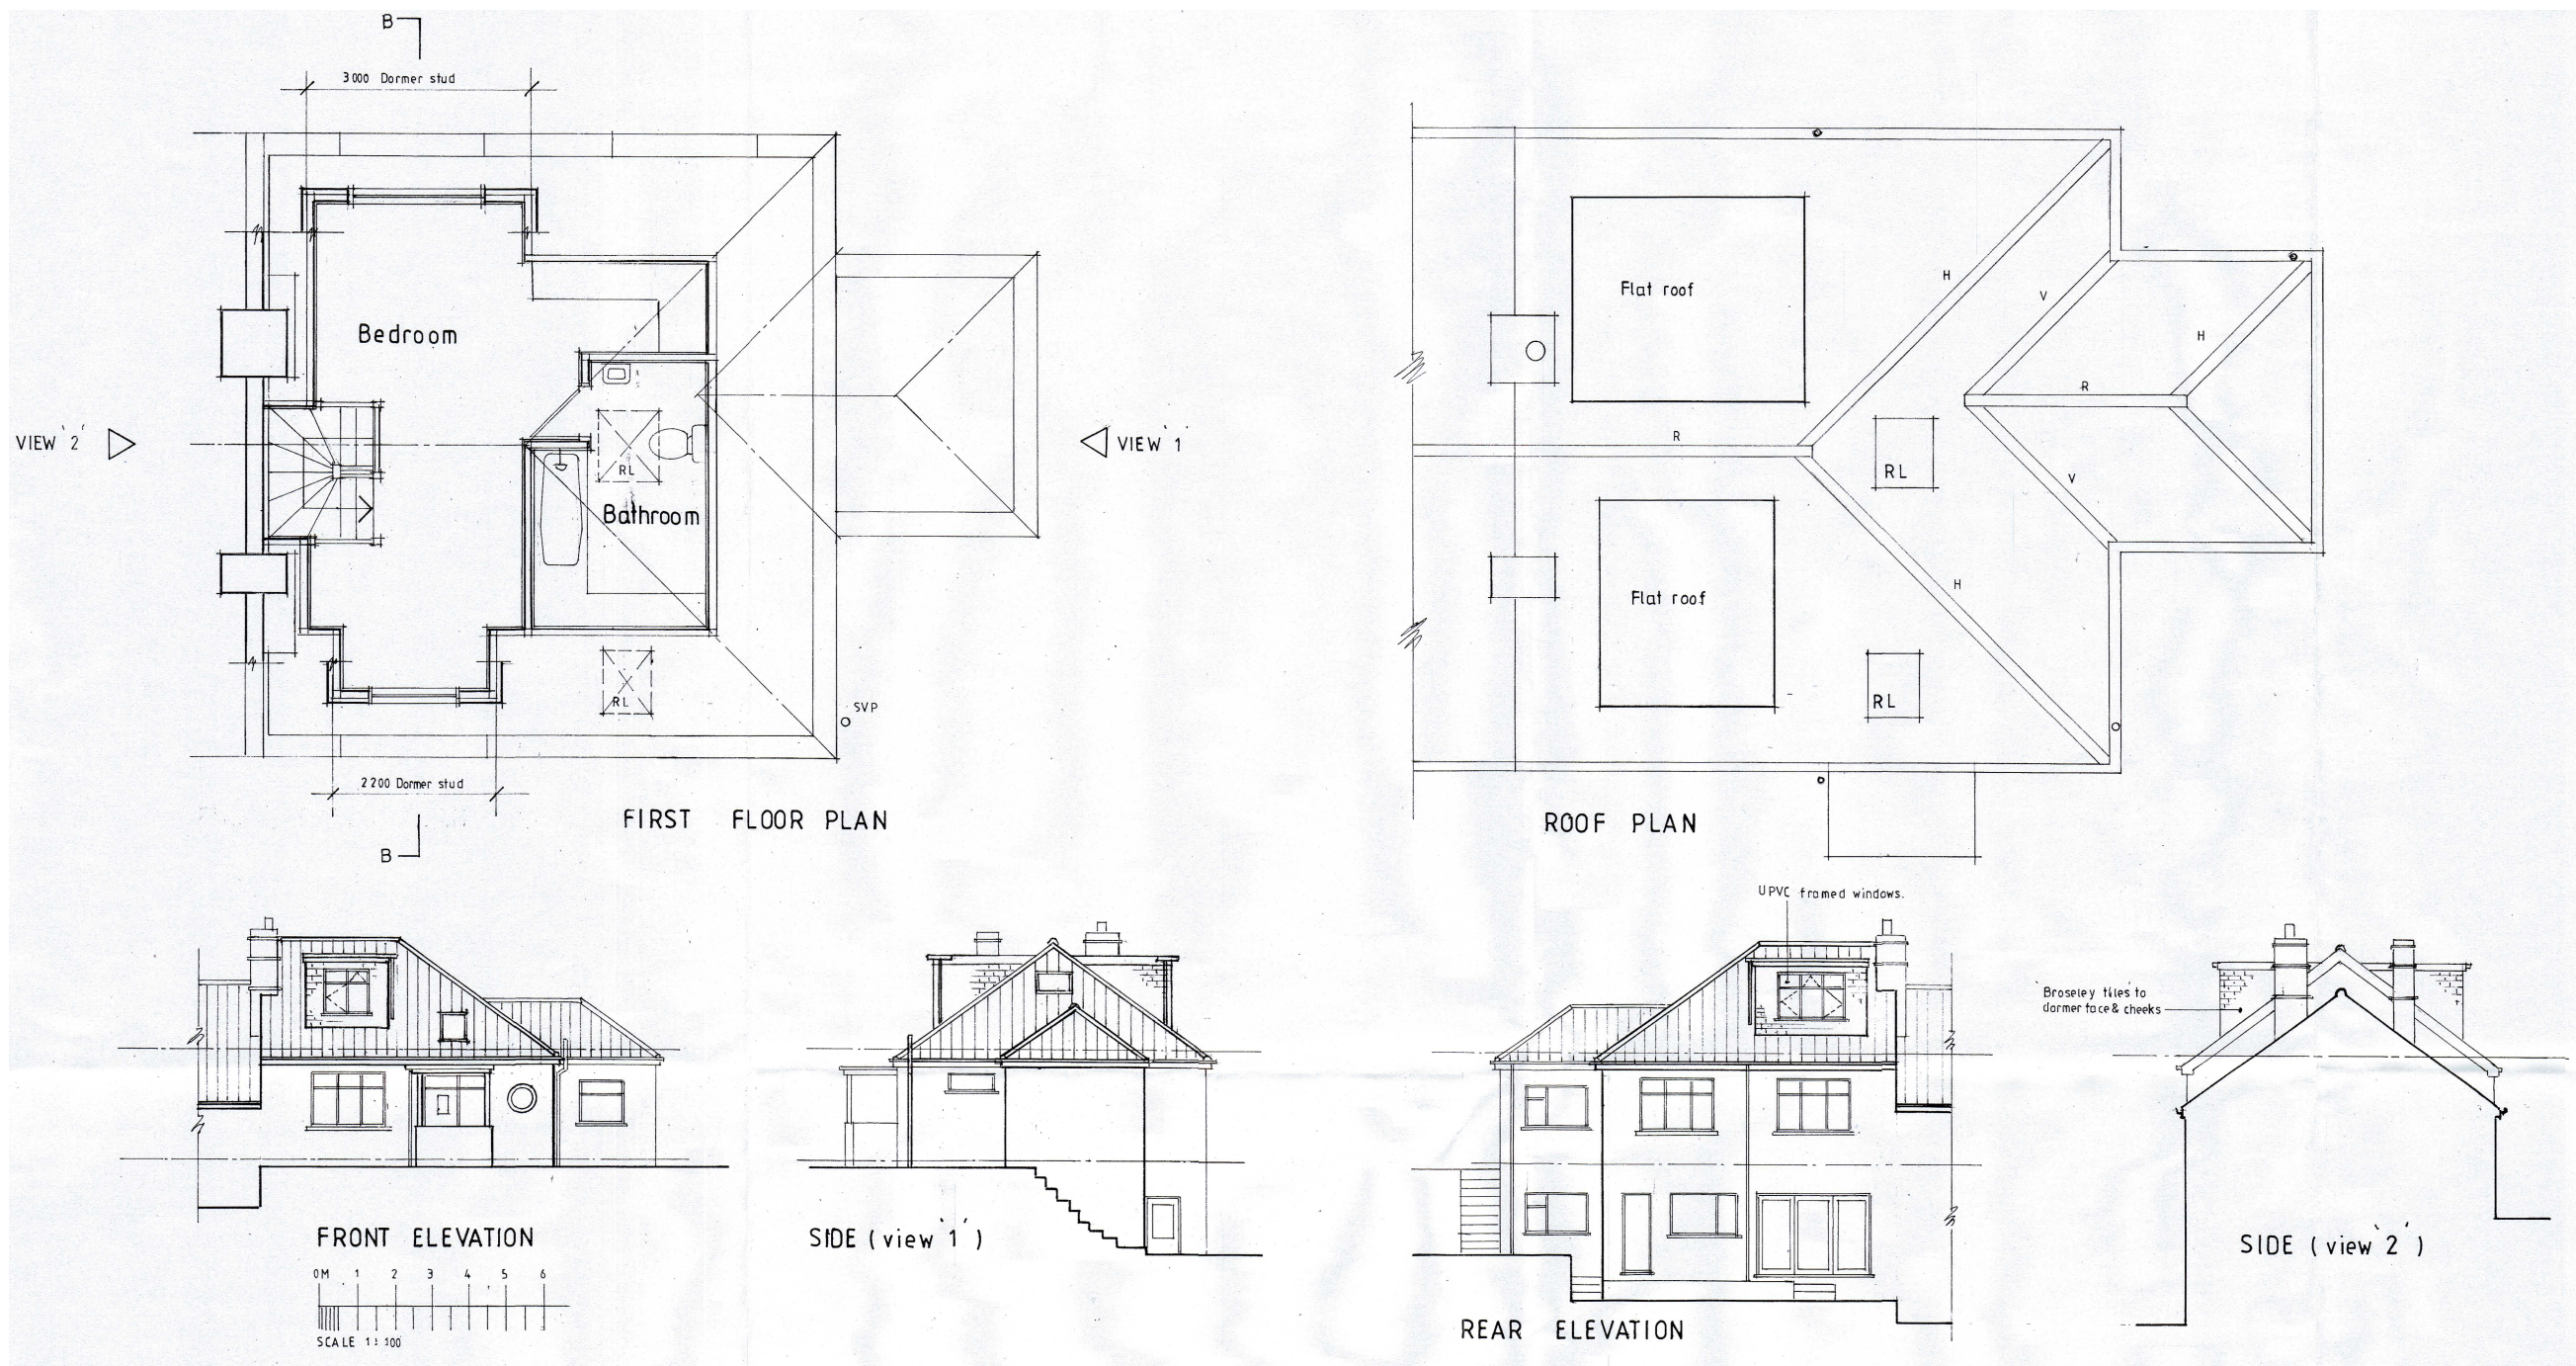

008.9 Approved dormer plans - Scale 1:100



T 01225 667507
E hello@rtstudios.co.uk
W www.rttstudios.co.uk
A 11 Manvers Street, Bath, BA1 1JQ

This drawing has been produced for Ed and Elle for the proposed development at 7 Crowe Hill, BA2 7FX for the purposes of Planning and is not intended for use by any other person or for any other purpose.
Responsibility is not accepted for errors made by others scaling from this drawing. Dimensions are in millimetres unless otherwise stated. All construction information should be taken from figured dimensions only.

Copyright © 2008-2024 Rich Tyers Studios All rights reserved

AK Date 21.08.26 DR CH Revisions FIRST ISSUE

Project Title
7 Crowe Hill

Drawing Title
Volume Calculations - Proposed

Drawing Number
RT119_SK-008

Revision
Scale
1:200 @ A3
1:100 @ A1

