




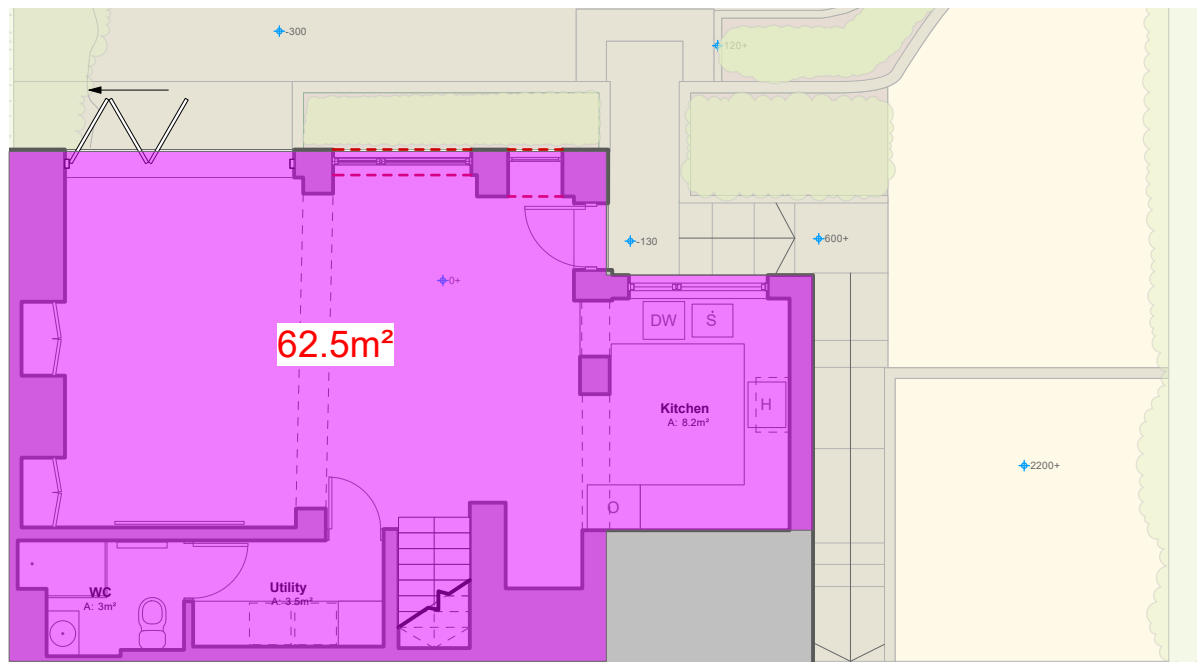


1 Ground Floor - Existing
Scale: 1:100

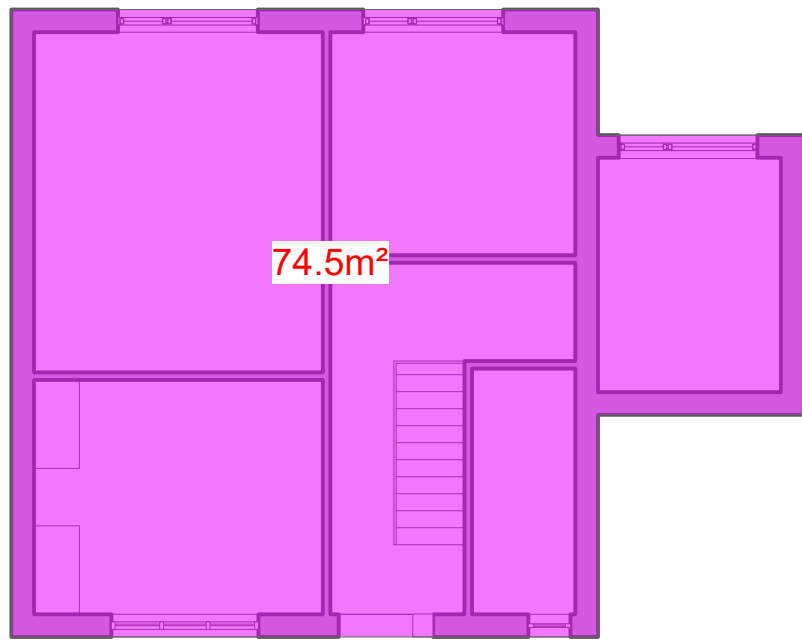

4 First Floor - Existing
Scale: 1:100

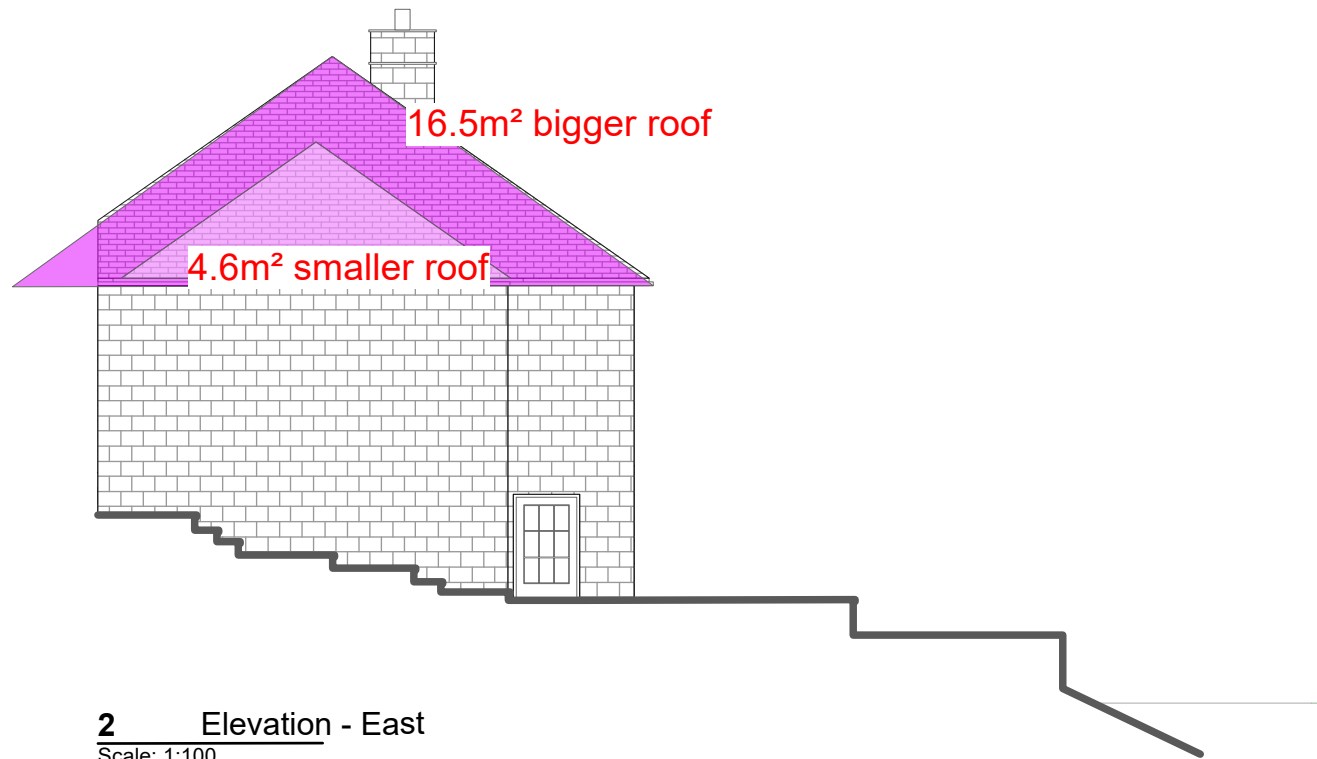

2 Elevation - East
Scale: 1:100

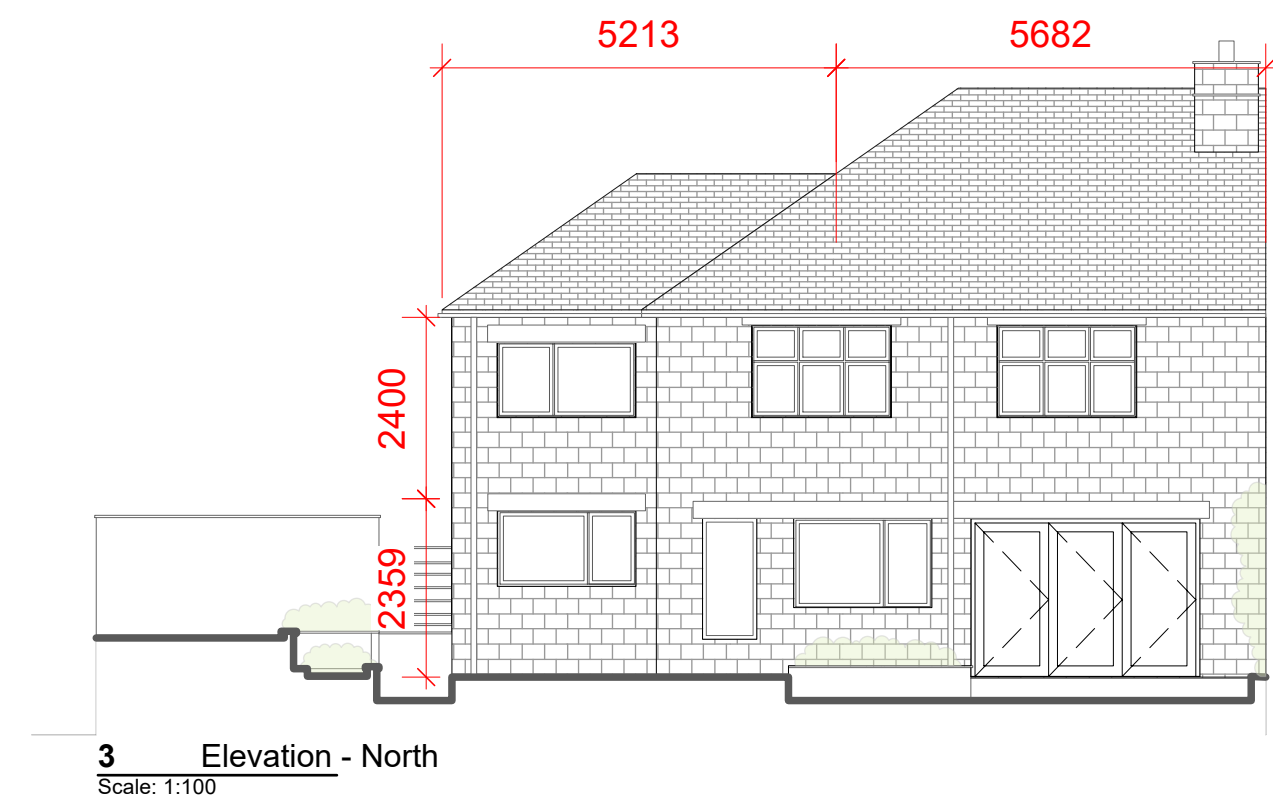


3 Elevation - North
Scale: 1:100



5 Porch - Front Elevation
Scale: 1:100


Volume of House:
Ground = $62.5 \times 2.4\text{m} = 150$
First = $74.5 \times 2.4 = 178.5$
Roof (larger) = $16.5 \times 5.6 = 92.5$
Roof (smaller) = $4.6 \times 5.2 = 24$
Total approx volume = 445m^3

TOTALS
Garage = 37m^3
Office = 23.5m^3
House = 445m^3
total = 505.5m^3

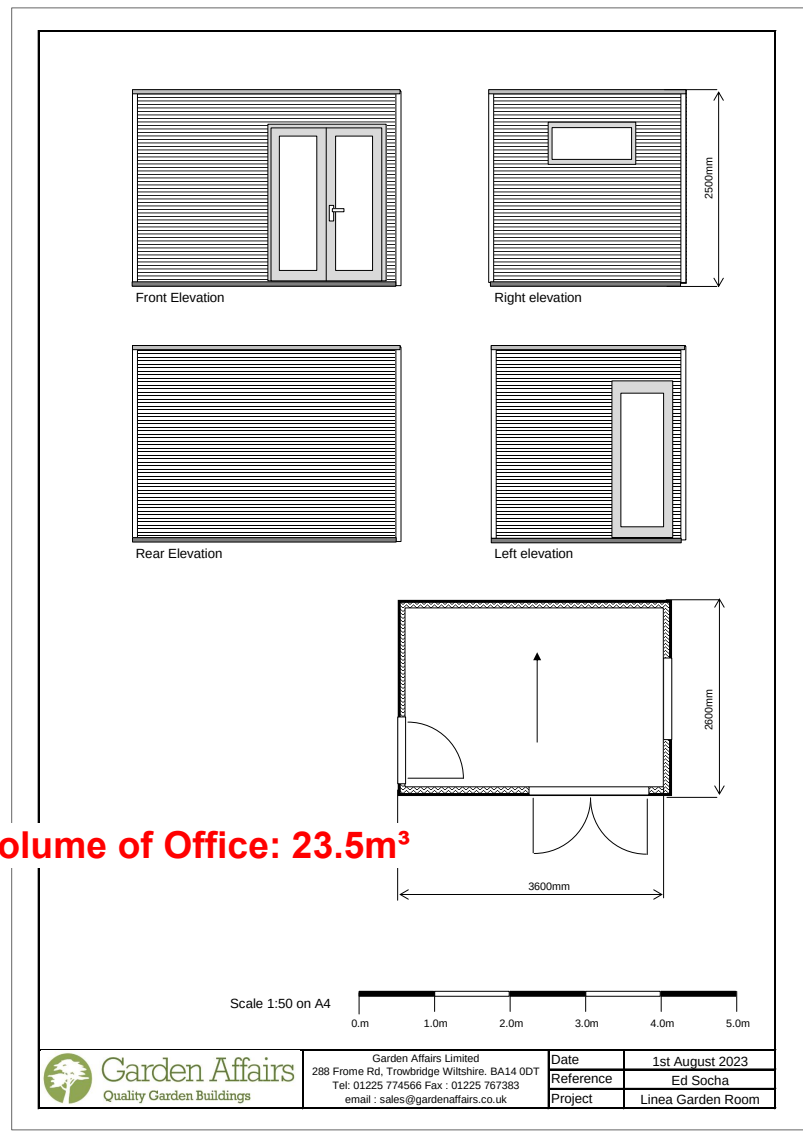

Volume of Office: 23.5m^3

007.6 Garden Office. 1:100 scale

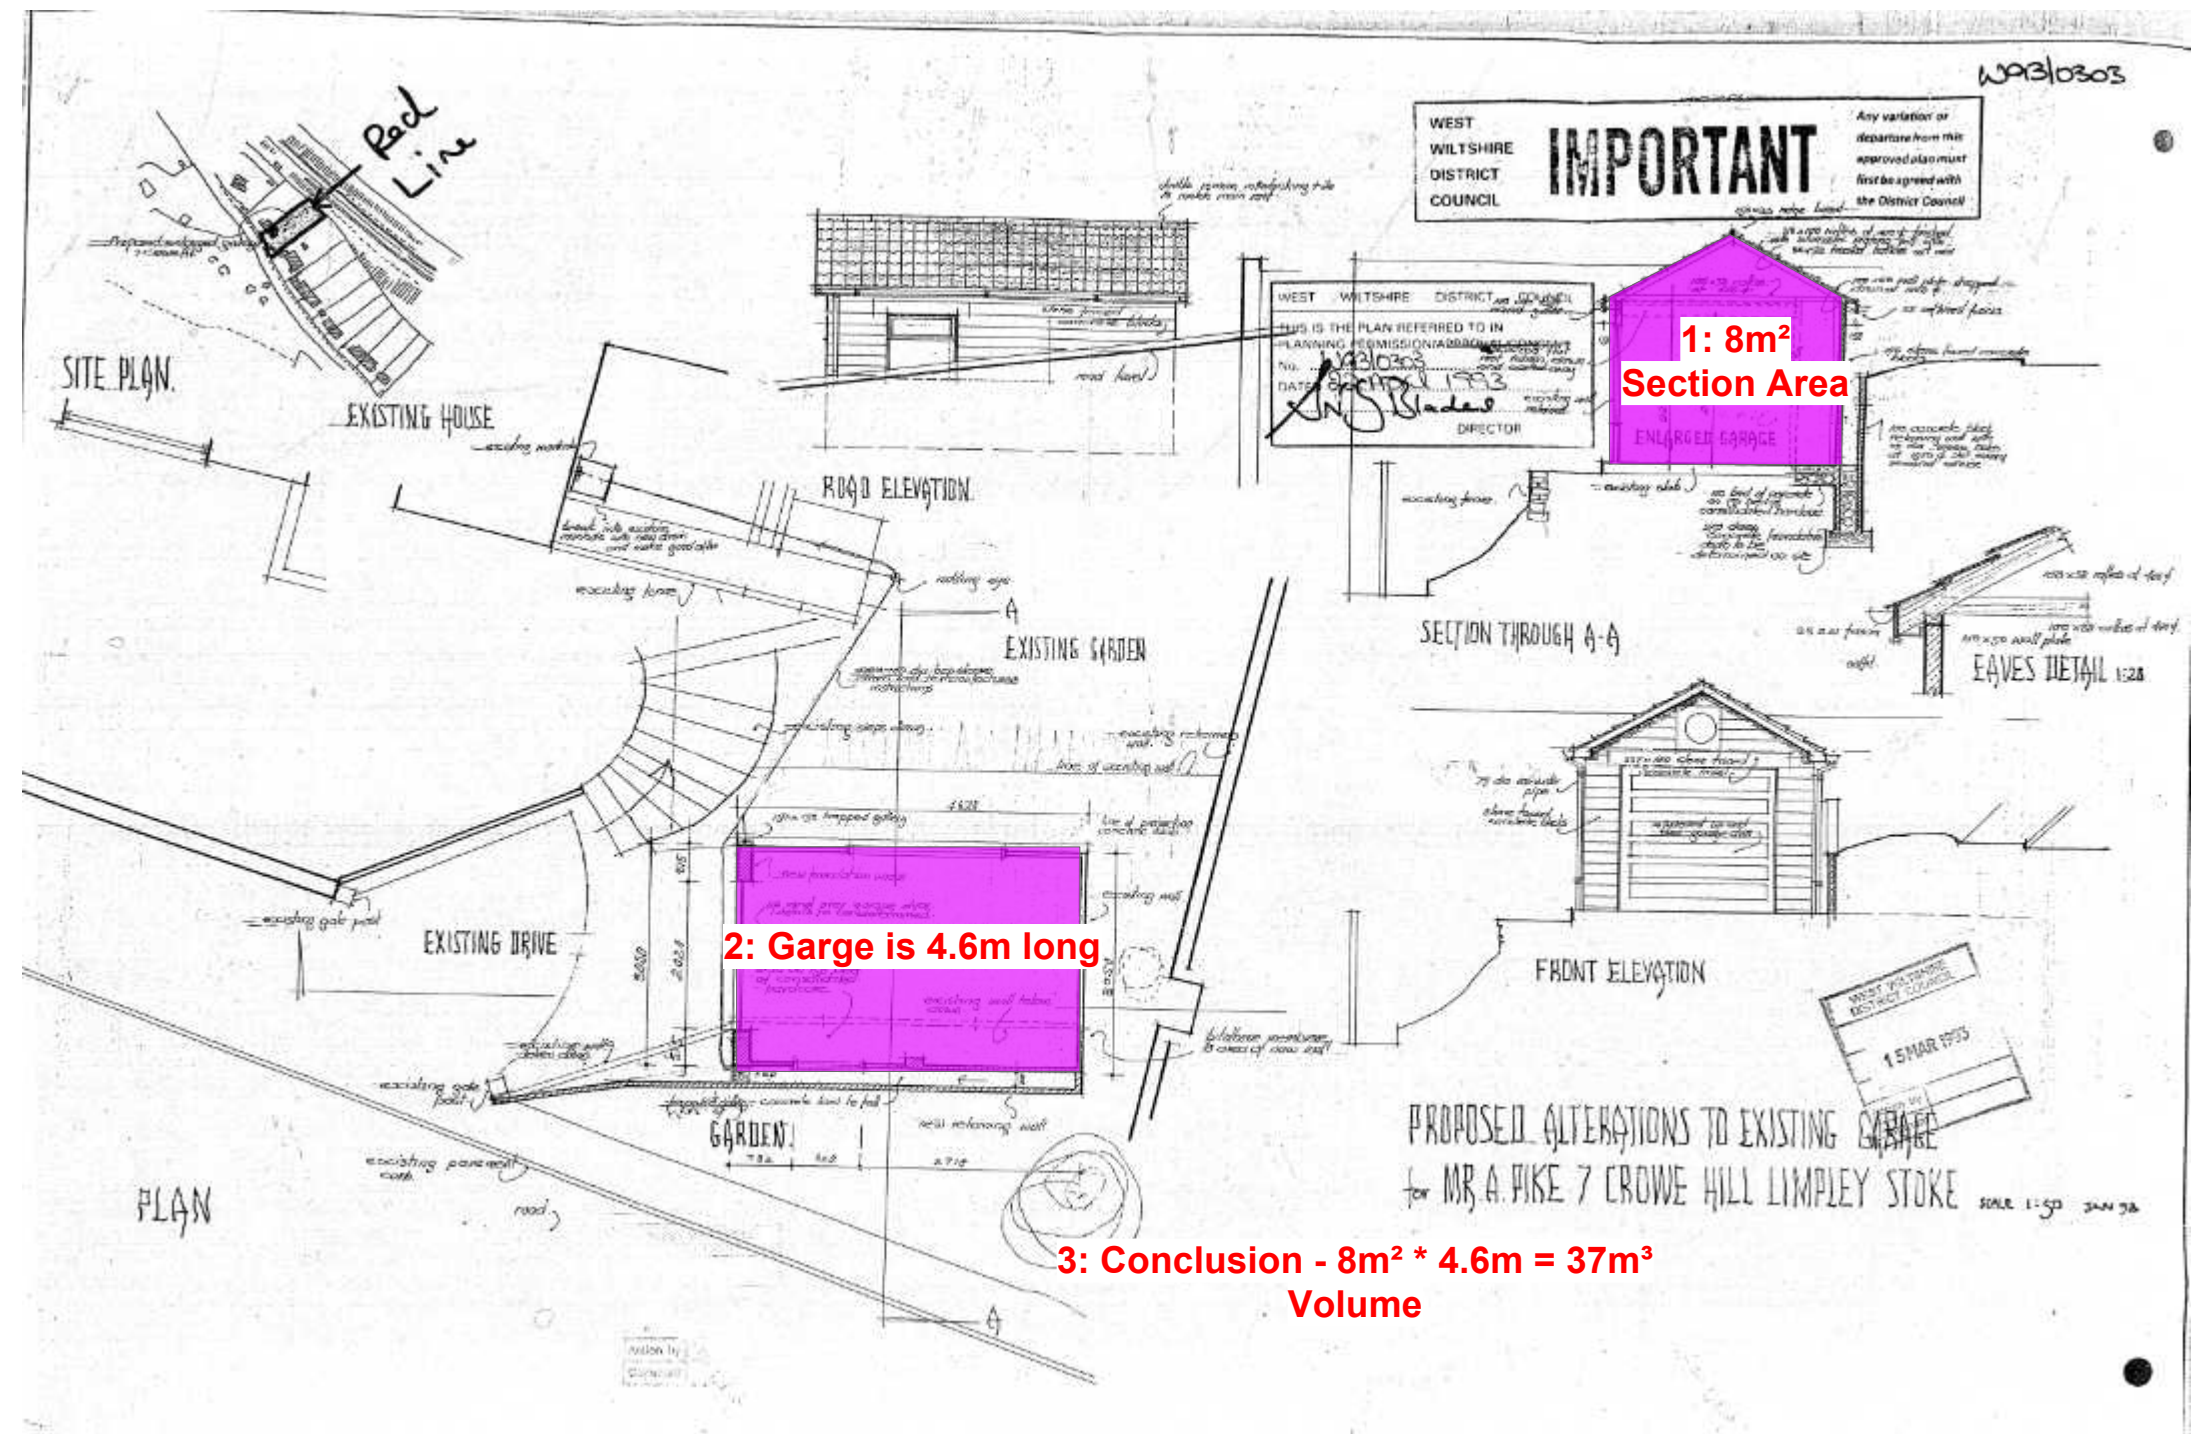

007.7 Garage - Scale 1:100



T 01225 667507
E hello@rtstudios.co.uk
W www.rttstudios.co.uk
A 11 Manvers Street, Bath, BA1 1JQ

This drawing has been produced for 'Eid and Elle' for the proposed development at 7 Crowe Hill, BA2 7FX for the purposes of Planning and is not intended for use by any other person or for any other purpose.
Responsibility is not accepted for errors made by others in scaling from this drawing. Dimensions are in millimetres unless otherwise stated. All construction information should be taken from figured dimensions only.

Copyright © 2008-2024 Rich Tyers Studios All rights reserved

MK Date DR CH Revisions
21.08.26 RT - FIRST ISSUE

Project Title
7 Crowe Hill

Drawing Title
Volume Calculations -
Existing - Markup

Drawing Number
RT119_SK-009

Revision
1:200 @ A3
1:100 @ A1

