


* This drawing is copyright of Openplanman®. All rights reserved. Do not scale this drawing. Check all dimensions on site. This drawing is only to be used on the site for which designed. All materials specified are subject to confirmation on site prior to works commencing.

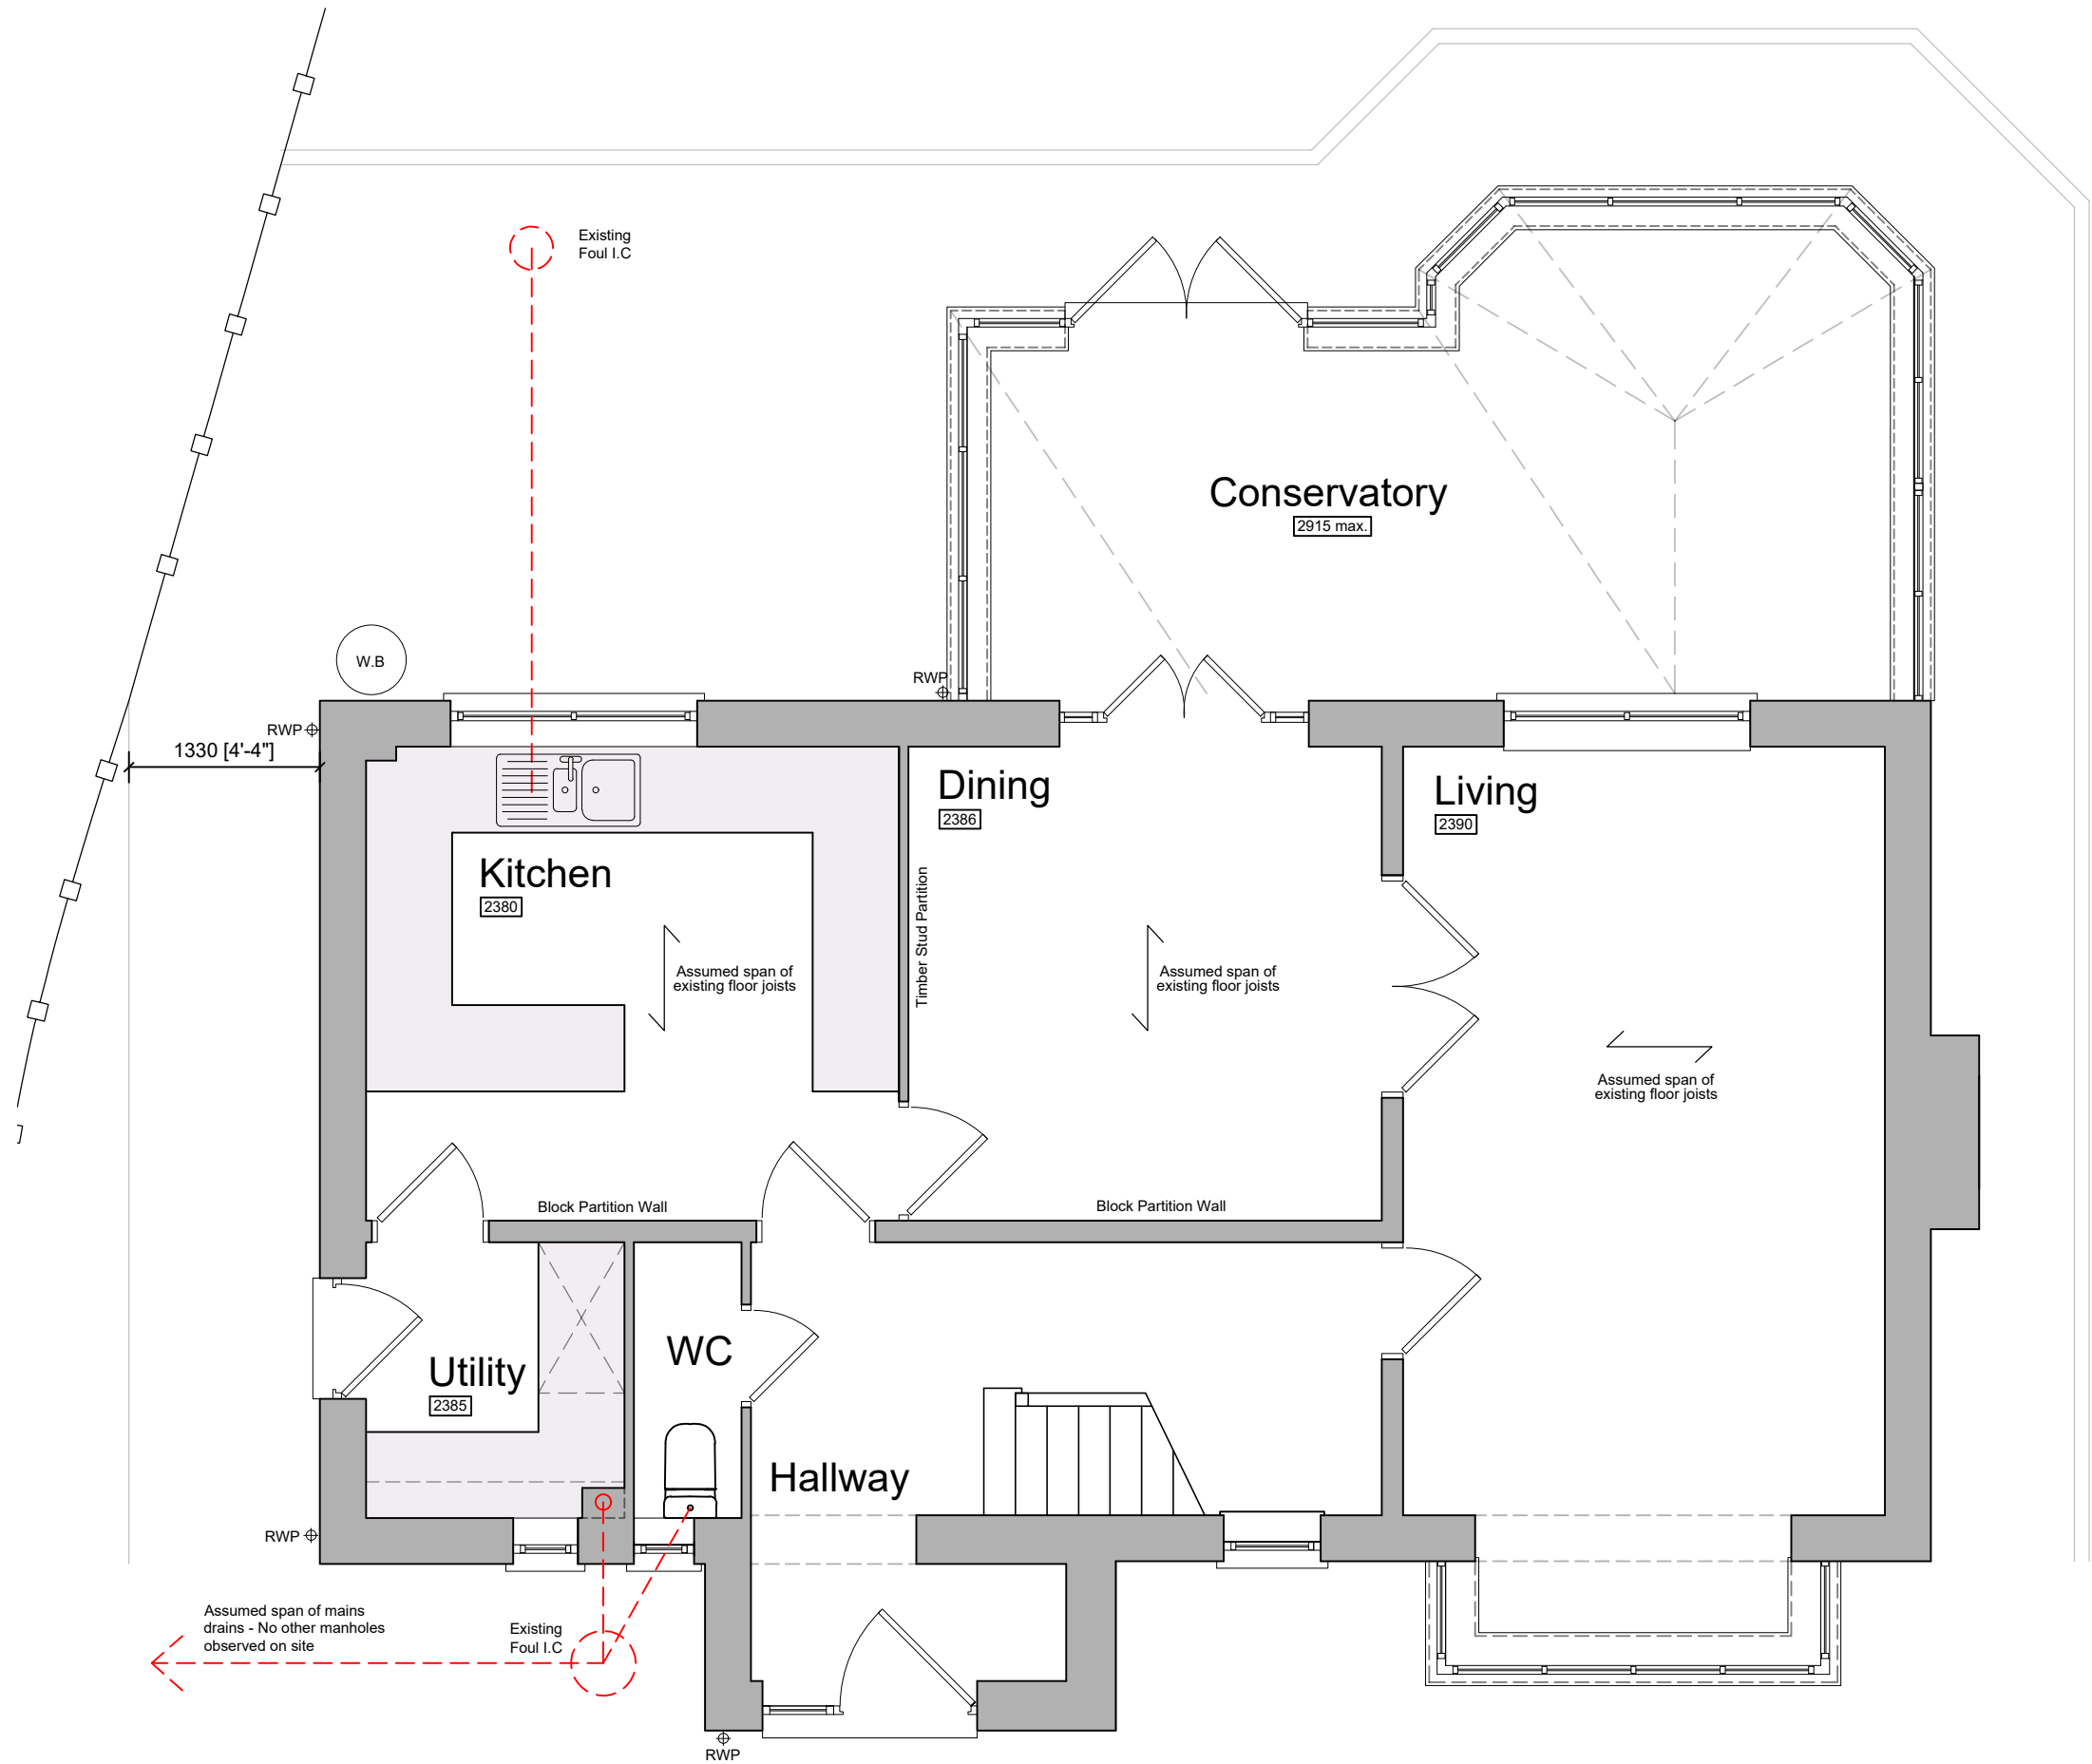

For Planning

Rev.	Description.	Date.	Initial.
------	--------------	-------	----------



18 Bewley Crescent
Lacock
Wiltshire
SN15 2PL
info@opmdesign.co.uk

Client:	Mr & Mrs Springhall
Project:	Single Storey Rear Extension & Internal Alterations 6 Lockswell Close, Pewsham, Chippenham, SN15 3UR
Drawing Title:	Existing Ground Floor Plan

Scale:	1:50 @ A3	Date:	Aug 26	Drawn:	AJ	Checked:	JLG
Drawing No:	SLC/26/100	Revision:	-				



* This drawing is copyright of Openplanman®. All rights reserved. Do not scale this drawing. Check all dimensions on site. This drawing is only to be used on the site for which designed. All materials specified are subject to confirmation on site prior to works commencing.



Existing Front Elevation




Existing Side Elevation

Existing Materials

- Walls:** Red-multi facing brick
- Off white painted smooth render panels between mock Tudor timber frames painted black to front and rear elevations at first floor height
- Roof:** Pitched roof with concrete interlocking tiles in brown colour.
- Windows/Doors:** White uPVC double glazed casement units with diamond pattern lead bars
- Rainwater / Guttering:** Black uPVC 'roundline' style gutters and round downpipes.
- Other:** Typical boxed eaves, fascias and soffits in brown painted timber
- Wet bed cement verges



Existing Rear Elevation

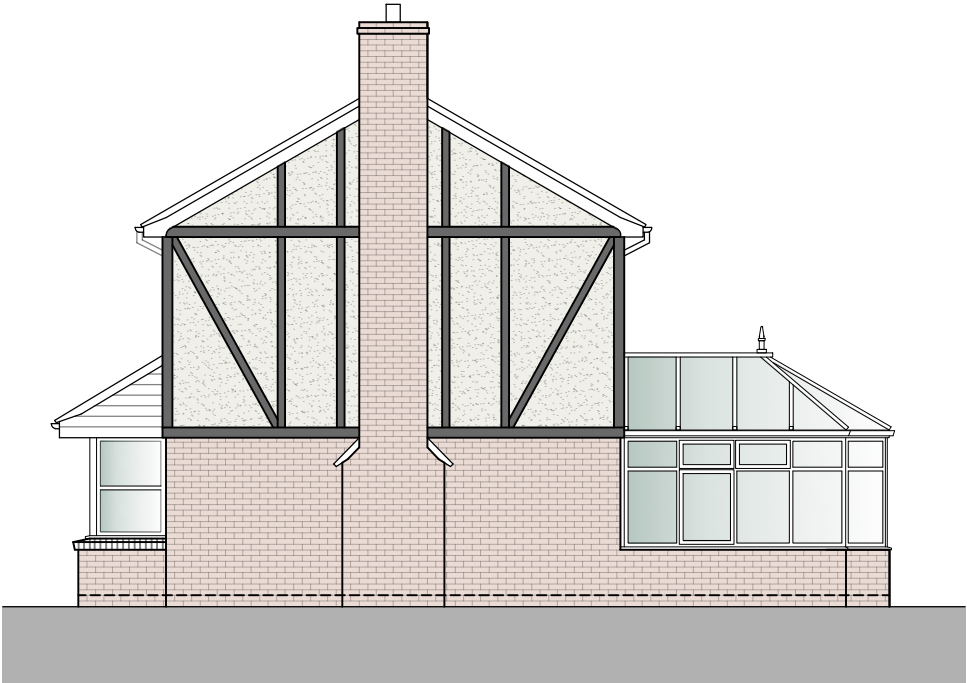

Existing Side Elevation

For Planning

Rev.	Description.	Date.	Initial.
------	--------------	-------	----------



18 Bewley Crescent
Lacock
Wiltshire
SN15 2PL



info@opmdesign.co.uk

Client:	Mr & Mrs Springhall
Project:	Single Storey Rear Extension & Internal Alterations 6 Lockswell Close, Pewsham, Chippenham, SN15 3UR
Drawing Title:	Existing Elevations

Scale:	1:100 @ A3	Date:	Aug 26	Drawn:	AJ	Checked:	JLG
Drawing No:						Revision:	
SLC/26/200						-	

1:100 1m 2m 3m 4m 5m 6m

* This drawing is copyright of Openplanman®.
All rights reserved. Do not scale this drawing.
Check all dimensions on site. This drawing is
only to be used on the site for which designed.
All materials specified are subject to
confirmation on site prior to works commencing.

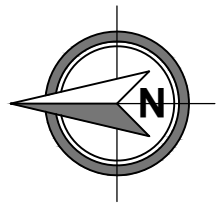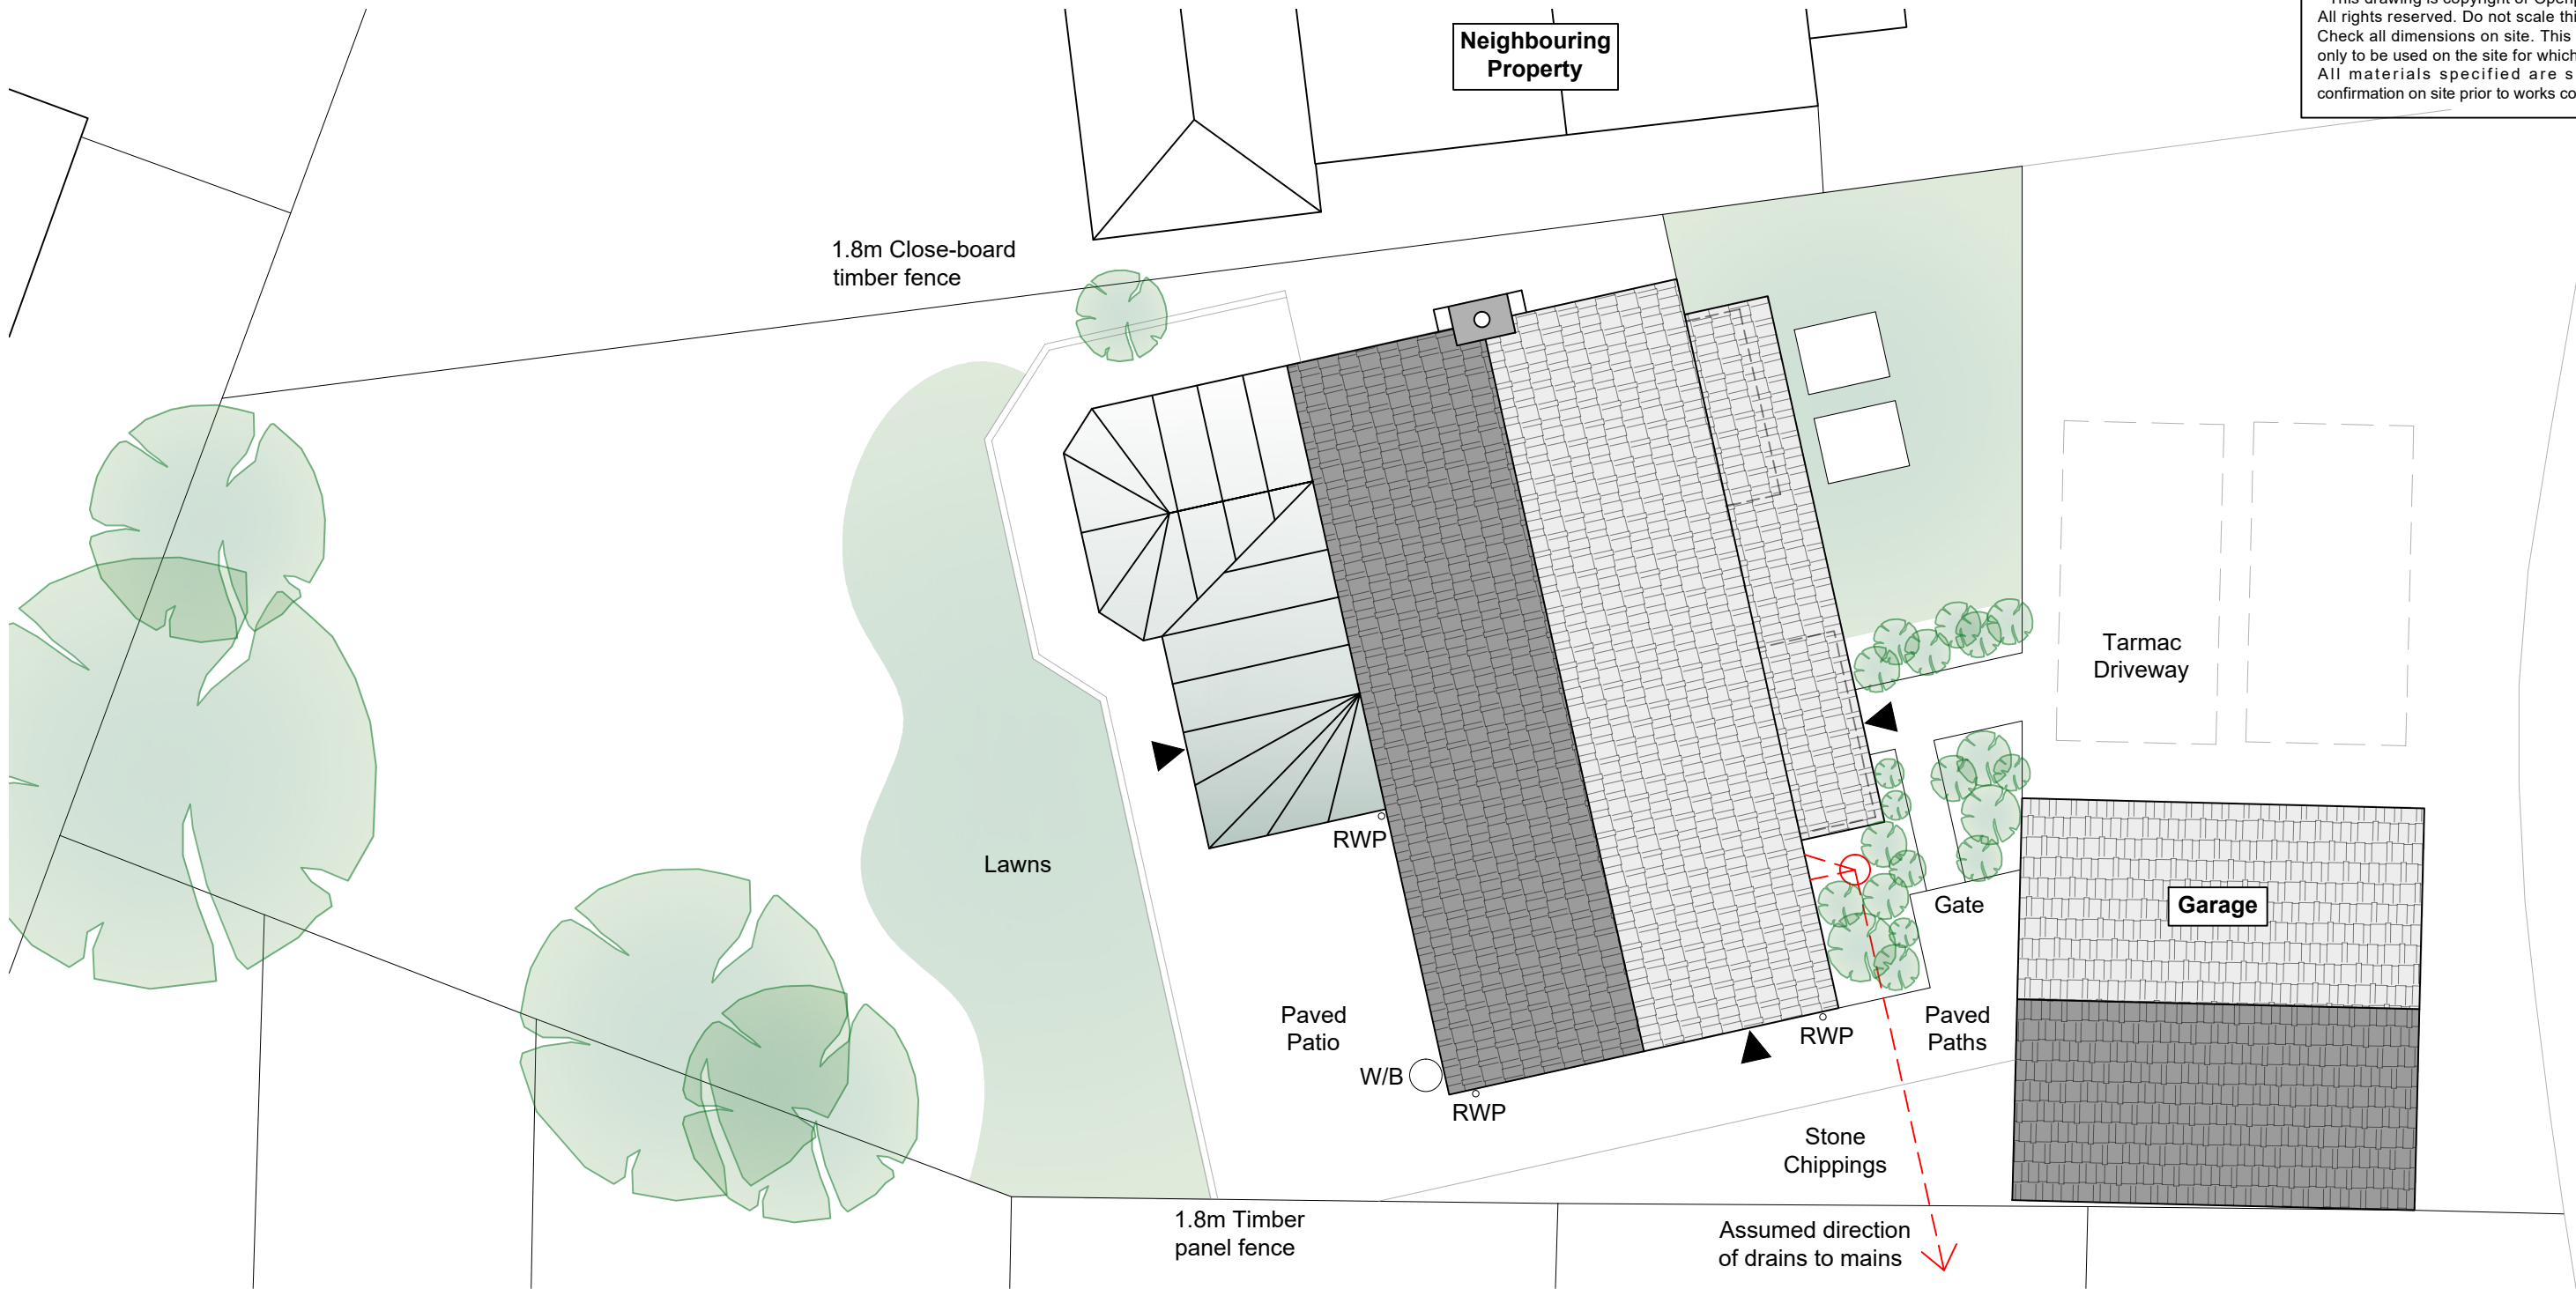


For Planning

1:100 1m 2m 3m 4m 5m 6m

Rev.	Description.	Date.	Initial.
OPEN PLAN MAN[®] DESIGNlimited 18 Bewley Crescent Lacock Wiltshire SN15 2PL info@opmdesign.co.uk			
Client:	Mr & Mrs Springhall		
Project:	Single Storey Rear Extension & Internal Alterations 6 Lockswell Close, Pewsham, Chippenham, SN15 3UR		
Drawing Title:	Existing Site Plan		
Scale:	1:100 @ A3	Date:	Aug 26
Drawn:	AJ	Checked:	JLG
Drawing No:	SLC/26/300		Revision:
		-	

* This drawing is copyright of Openplanman©. All rights reserved. Do not scale this drawing. Check all dimensions on site. This drawing is only to be used on the site for which designed. All materials specified are subject to confirmation on site prior to works commencing.

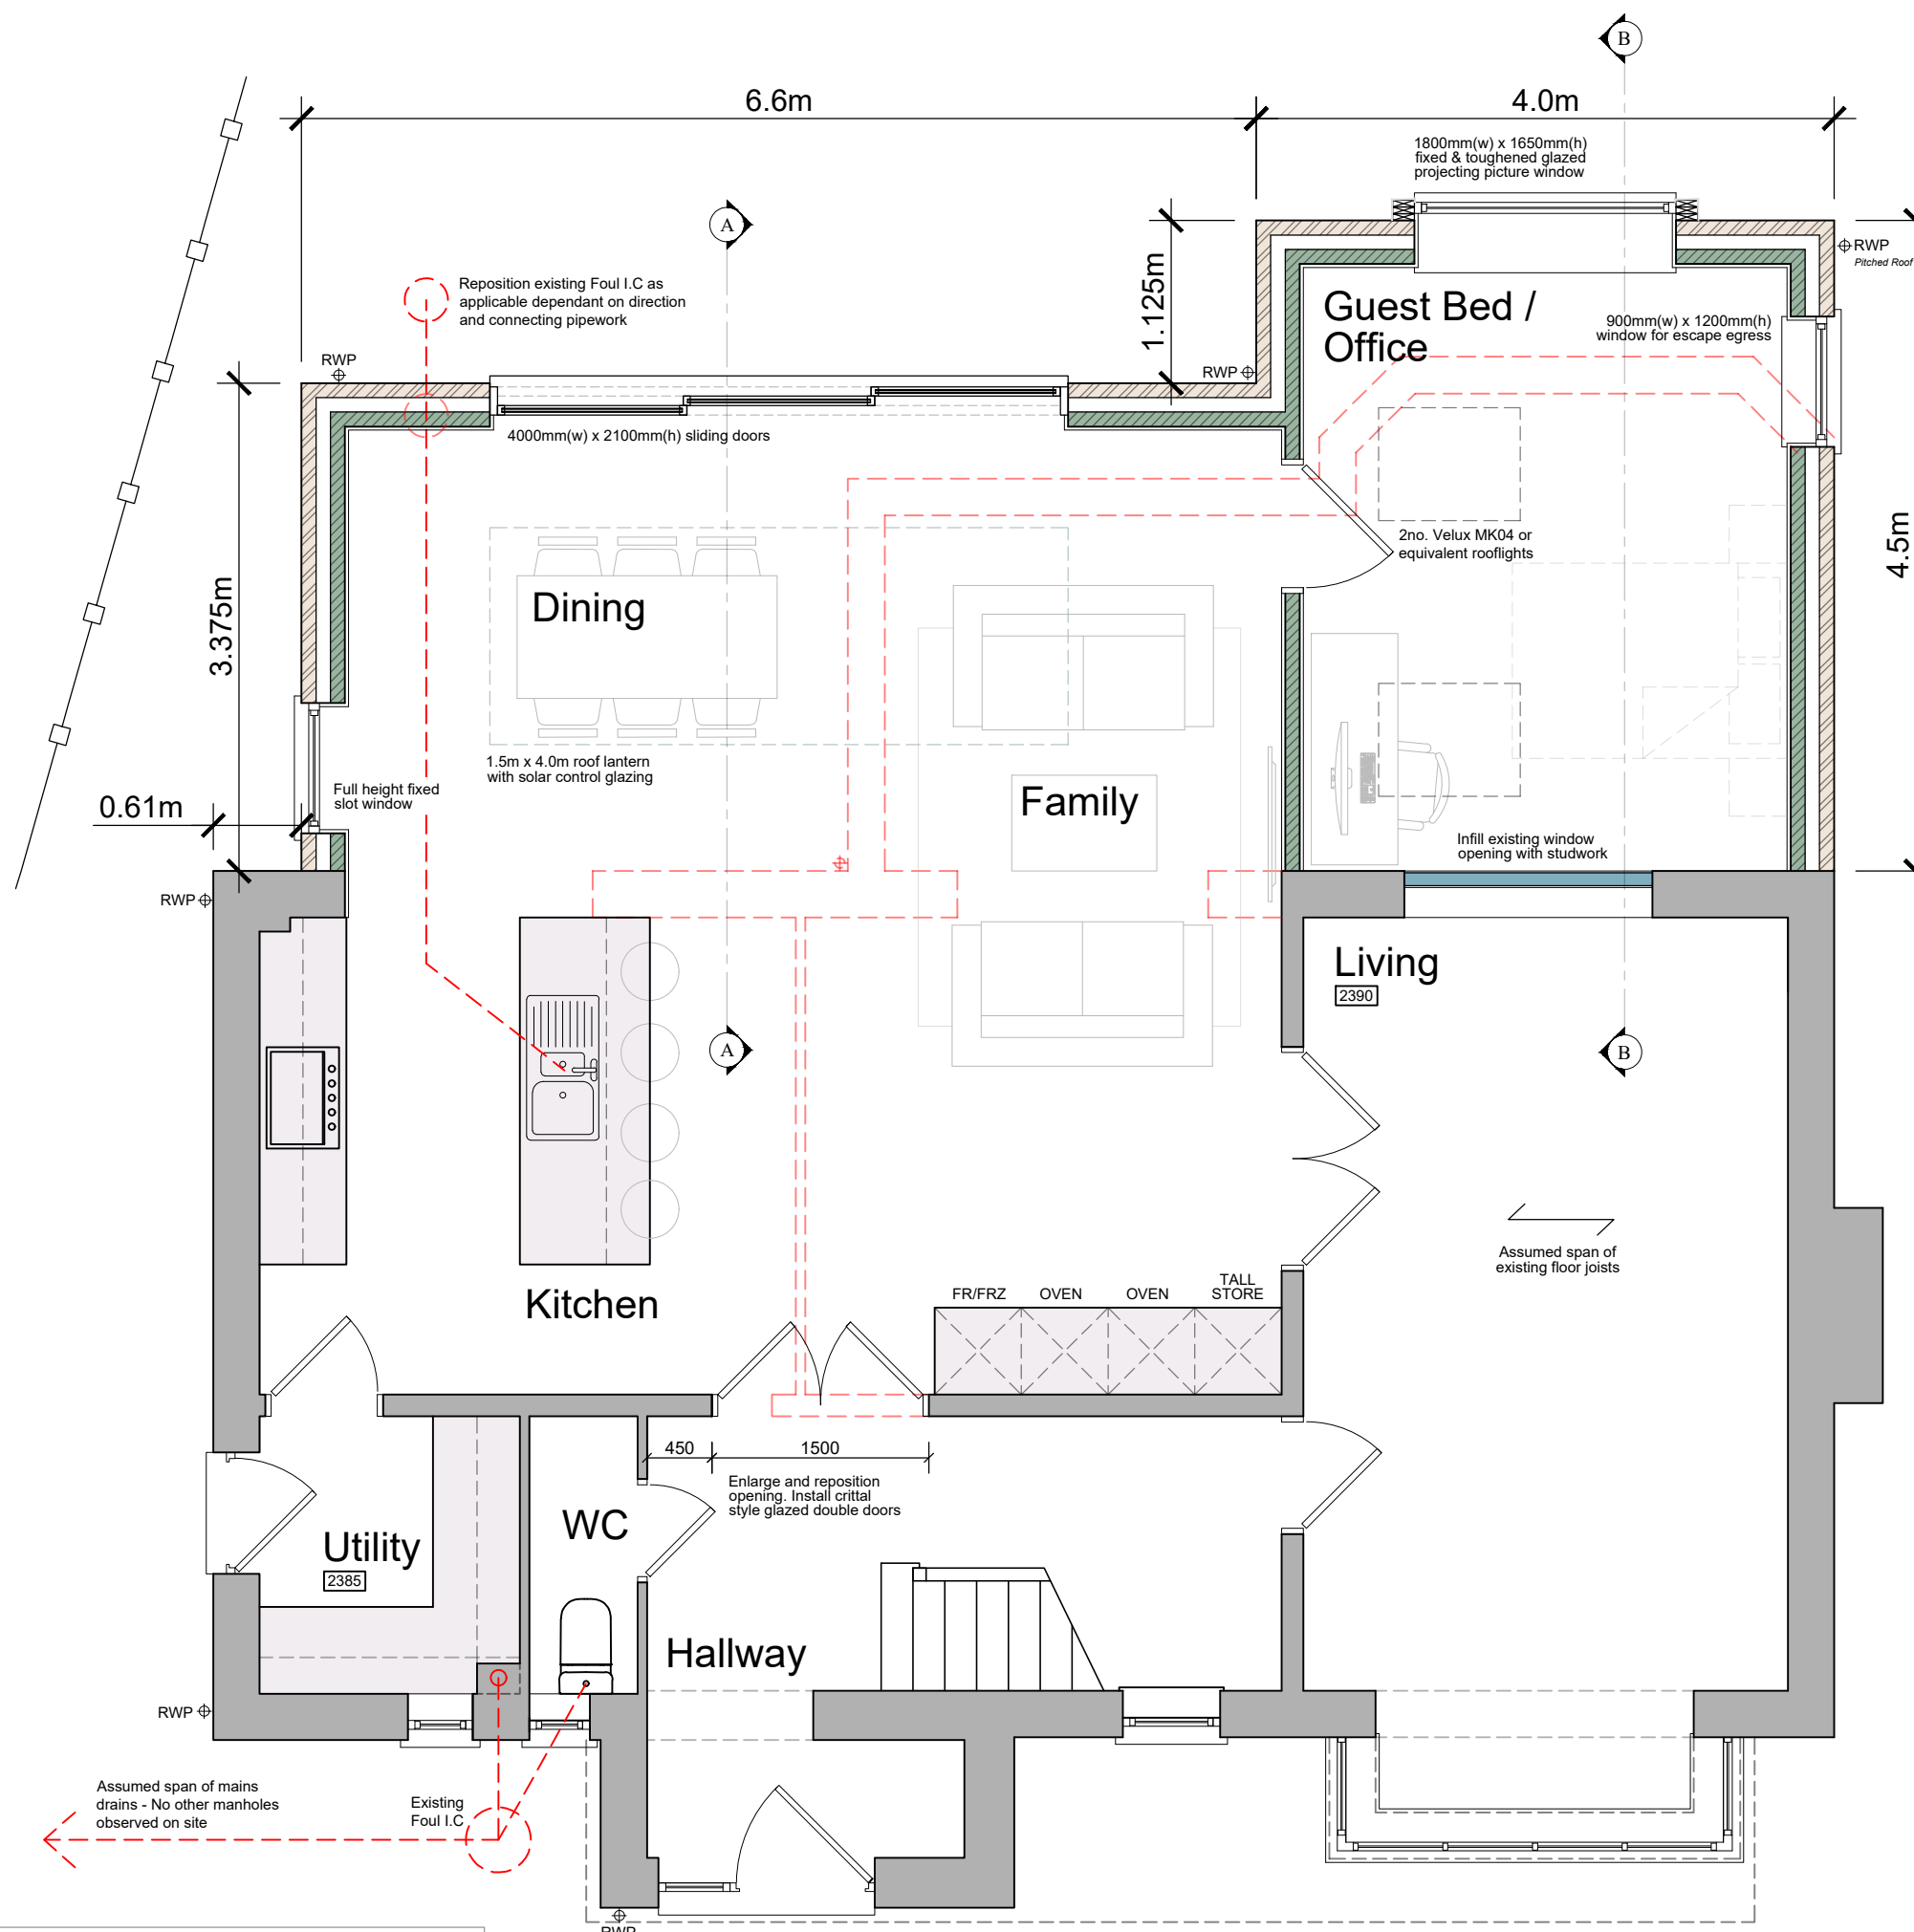


For Planning

Rev.	Description.	Date.	Initial.												
		18 Bewley Crescent Lacock Wiltshire SN15 2PL info@opmdesign.co.uk													
<table border="1"> <tr> <td>Client:</td> <td colspan="3">Mr & Mrs Springhall</td> </tr> <tr> <td>Project:</td> <td colspan="3">Single Storey Rear Extension & Internal Alterations 6 Lockswell Close, Pewsham, Chippenham, SN15 3UR</td> </tr> <tr> <td>Drawing Title:</td> <td colspan="3">Proposed Ground Floor Plan</td> </tr> </table>				Client:	Mr & Mrs Springhall			Project:	Single Storey Rear Extension & Internal Alterations 6 Lockswell Close, Pewsham, Chippenham, SN15 3UR			Drawing Title:	Proposed Ground Floor Plan		
Client:	Mr & Mrs Springhall														
Project:	Single Storey Rear Extension & Internal Alterations 6 Lockswell Close, Pewsham, Chippenham, SN15 3UR														
Drawing Title:	Proposed Ground Floor Plan														
Scale: 1:50 @ A3		Date: Aug 26													
		Drawn: AJ													
		Checked: JLG													
Drawing No: SLC/26/1100		Revision: -													

* This drawing is copyright of Openplanman®. All rights reserved. Do not scale this drawing. Check all dimensions on site. This drawing is only to be used on the site for which designed. All materials specified are subject to confirmation on site prior to works commencing.



Proposed Front Elevation (No Change)

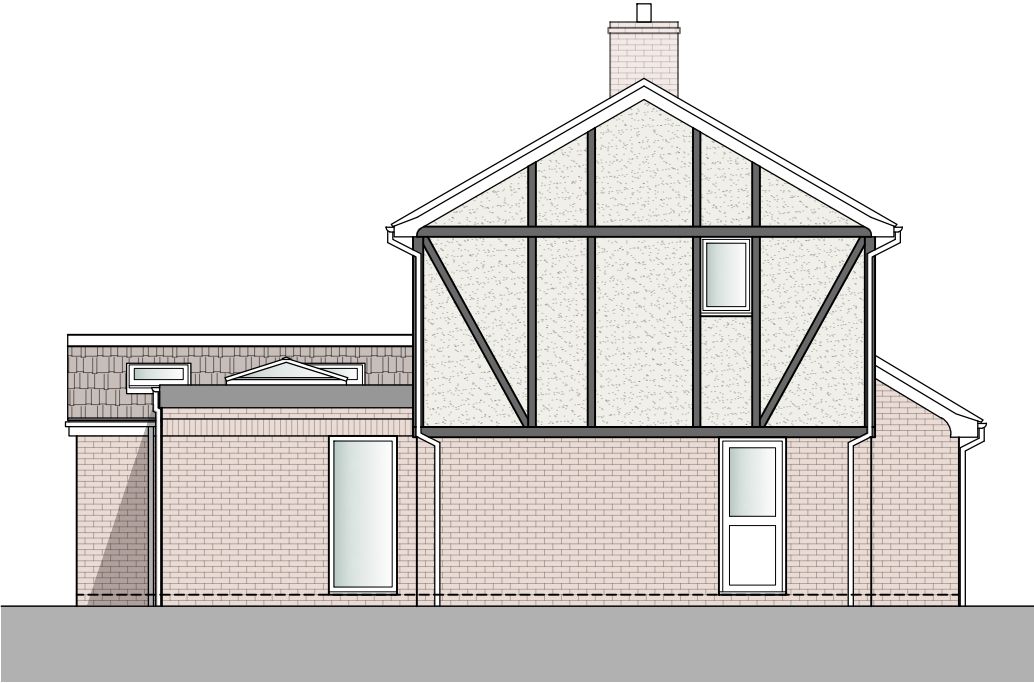

Proposed Side Elevation

Proposed Materials

Walls: Facing brickwork to match existing multi-red brick. Solider course detail band around entire extension wall

Roof: Flat roofs with dark grey epdm single ply membrane

Pitched gable roof with interlocking brown tiles to match main dwelling


Windows/Doors: Grey aluminium or composite double glazed units

Roof lantern to be low-e glazing in matching frame to new windows/doors


Rainwater / Guttering: Black uPVC to match existing

Other: Extension to consist of brick parapet eaves and typical flat roof eaves with overhang. Fascias in grey aluminum or composite board to match colour of windows/doors

Parapet copings in grey aluminum profiles

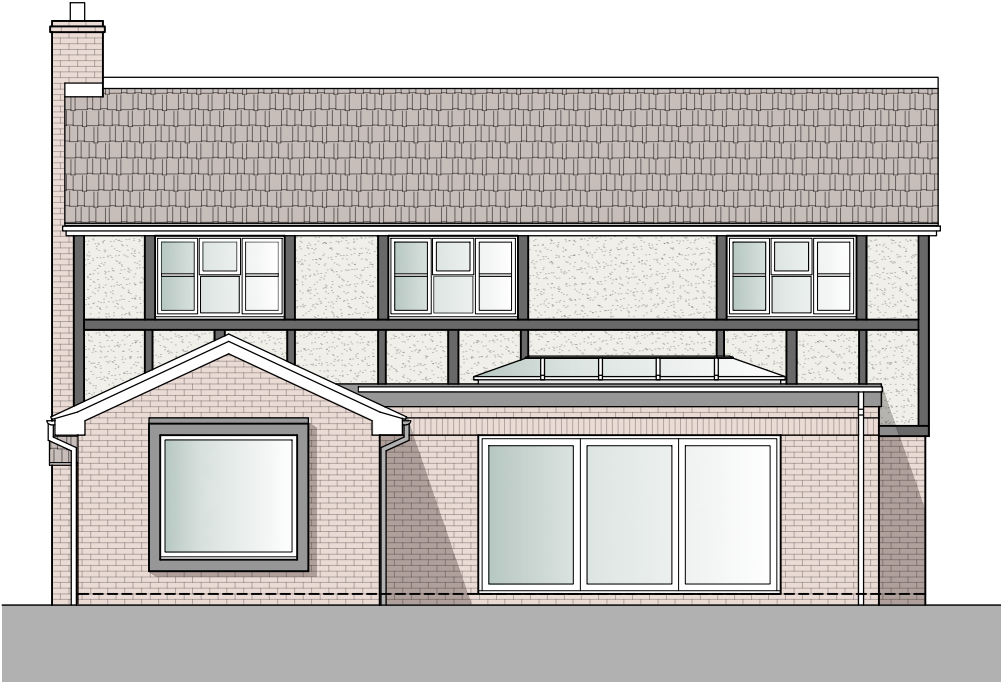


Proposed Rear Elevation

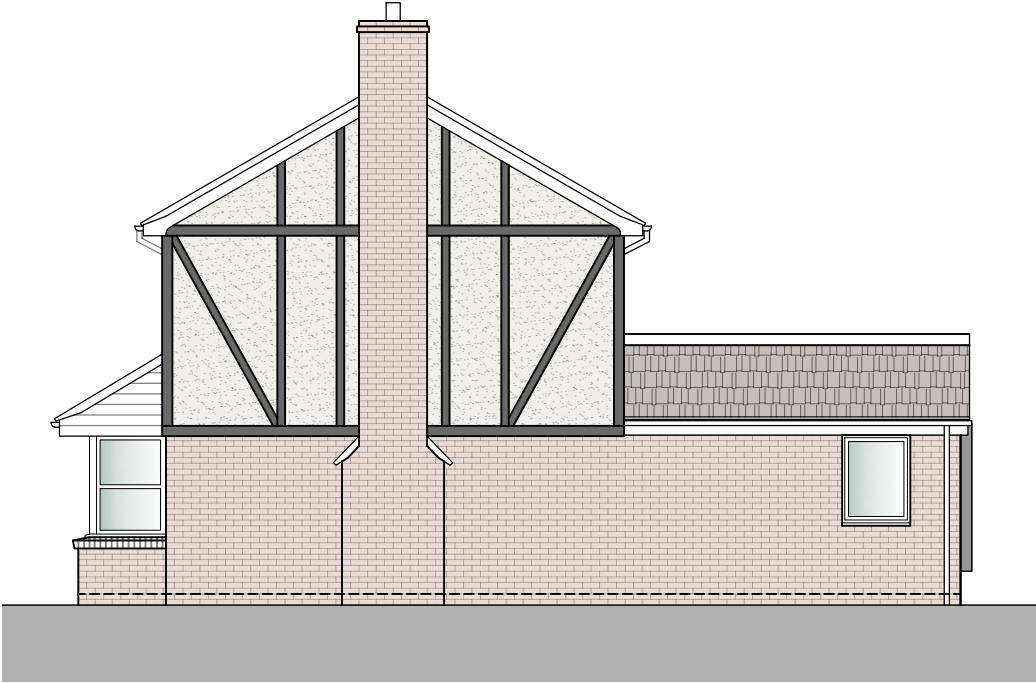



Proposed Side Elevation

For Planning

 


Rev.	Description.	Date.	Initial.
OPEN PLAN MAN[®] DESIGNlimited 18 Bewley Crescent Lacock Wiltshire SN15 2PL info@opmdesign.co.uk			
Client:	Mr & Mrs Springhall		
Project:	Single Storey Rear Extension & Internal Alterations 6 Lockswell Close, Pewsham, Chippenham, SN15 3UR		
Drawing Title:	Proposed Elevations		
Scale:	1:100 @ A3	Date:	Aug 26
Drawn:	AJ	Checked:	JLG
Drawing No:	SLC/26/1200		Revision:
			-

* This drawing is copyright of Openplanman®. All rights reserved. Do not scale this drawing. Check all dimensions on site. This drawing is only to be used on the site for which designed. All materials specified are subject to confirmation on site prior to works commencing.

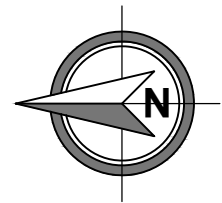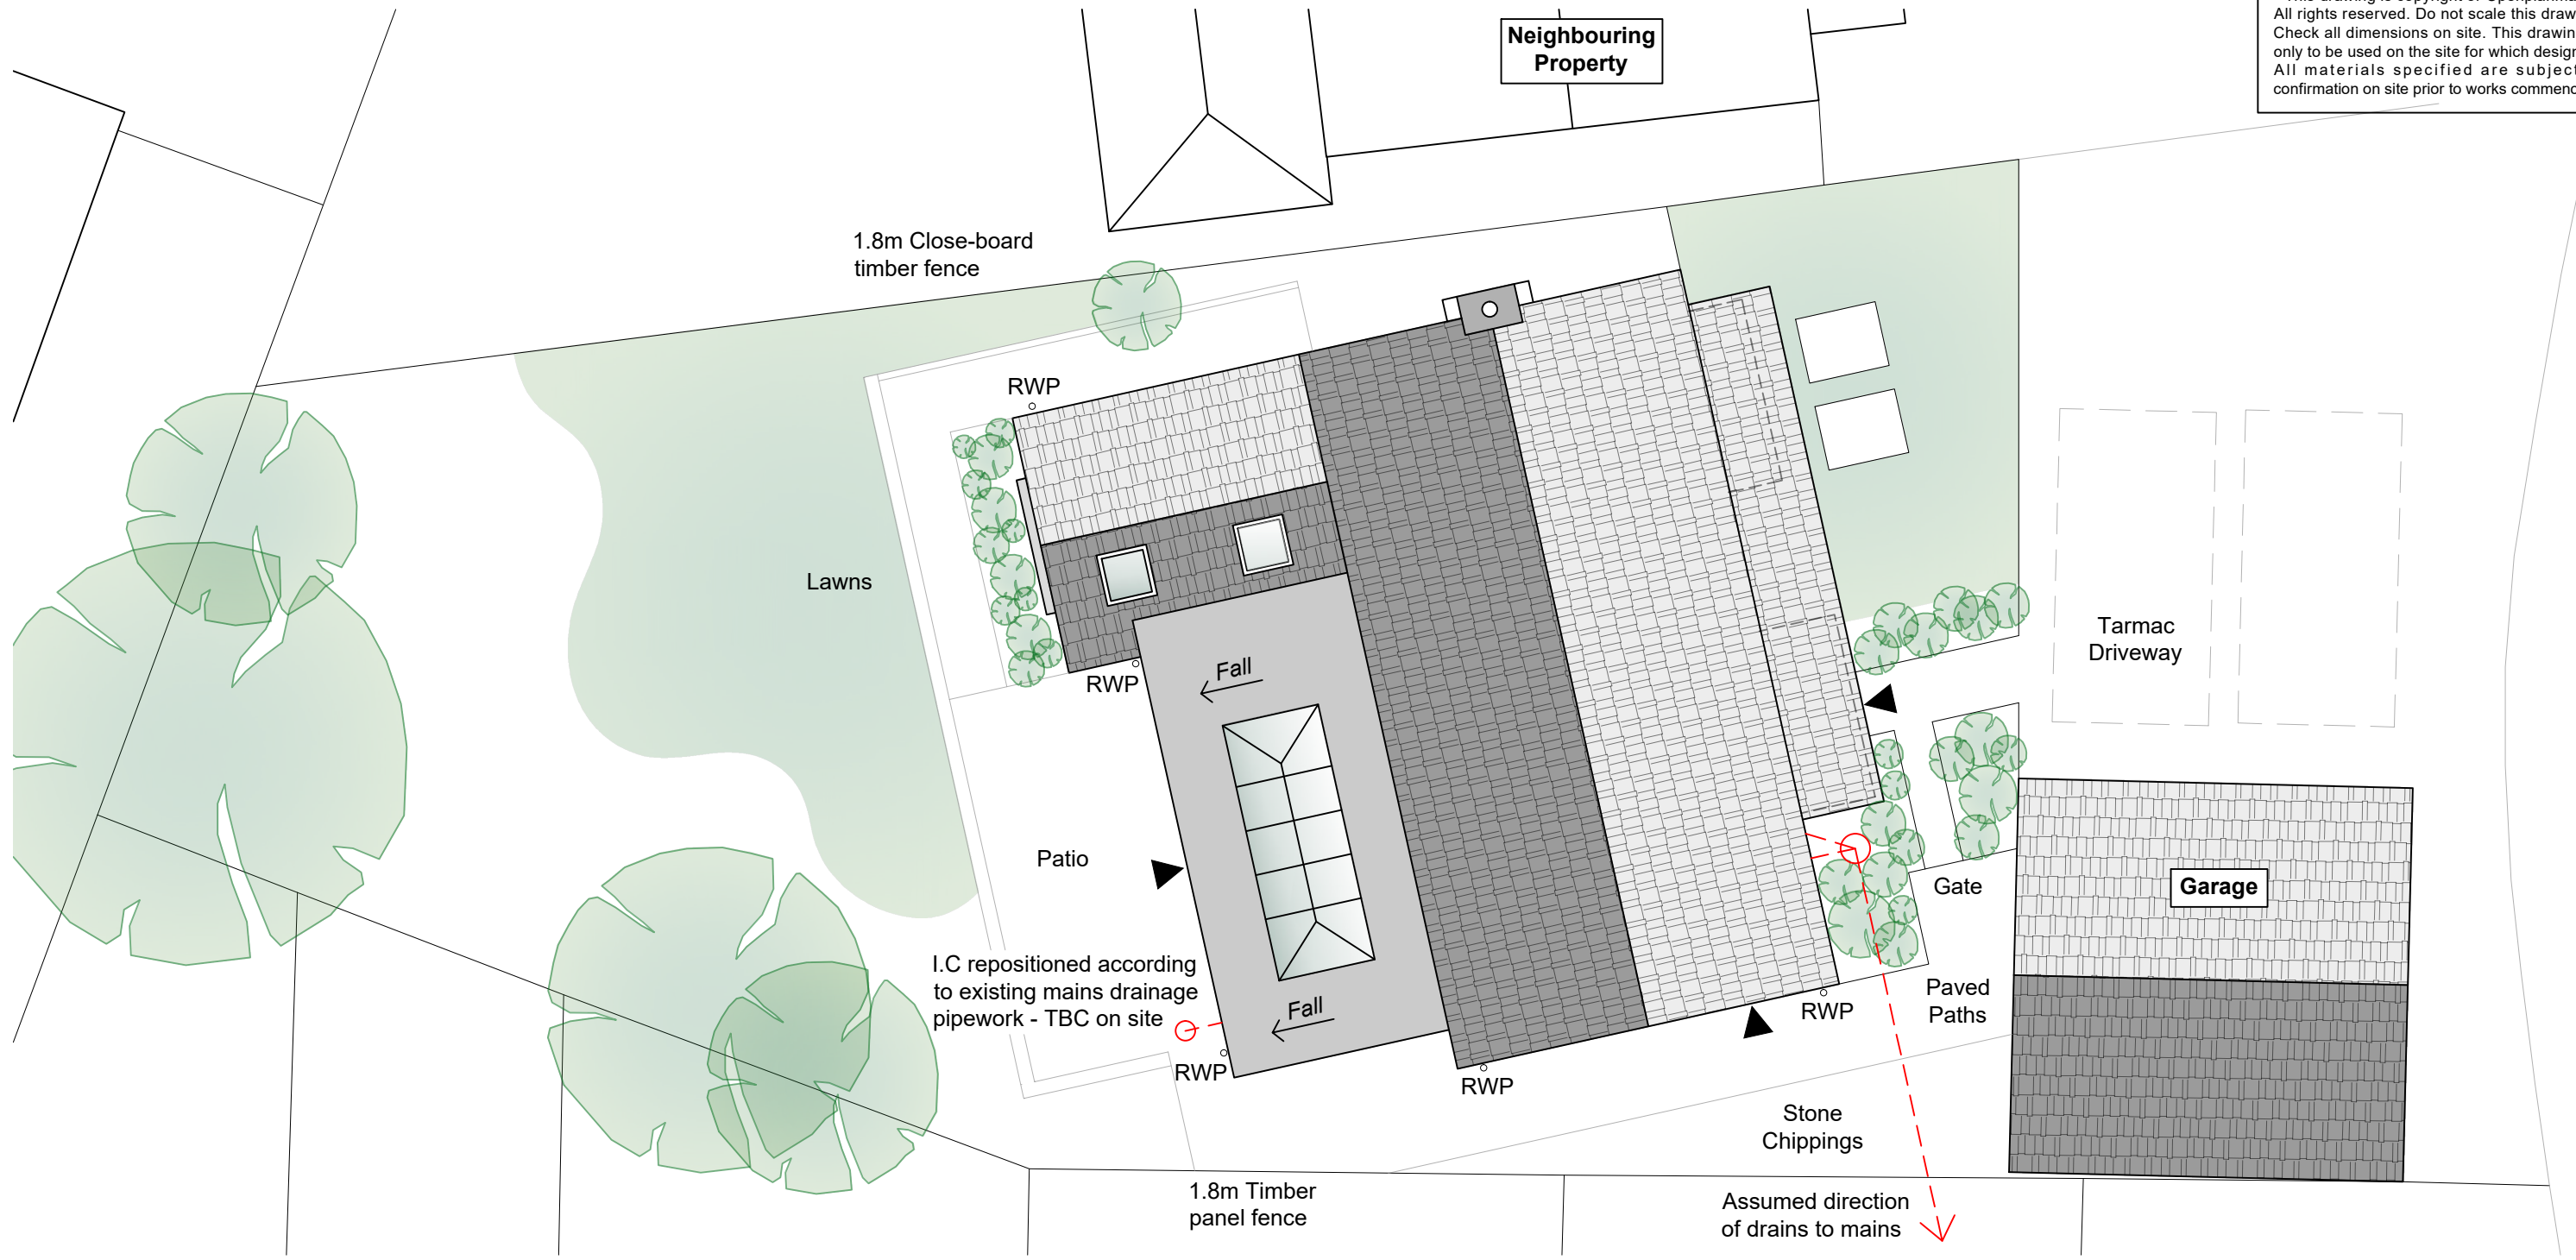


For Planning

 


Rev.	Description.	Date.	Initial.
OPEN PLAN MAN[®] DESIGNlimited 18 Bewley Crescent Lacock Wiltshire SN15 2PL info@opmdesign.co.uk			
Client:	Mr & Mrs Springhall		
Project:	Single Storey Rear Extension & Internal Alterations 6 Lockswell Close, Pewsham, Chippenham, SN15 3UR		
Drawing Title:	Proposed Site Plan		
Scale:	1:100 @ A3	Date:	Aug 26
Drawn:	AJ	Checked:	JLG
Drawing No:	SLC/26/1300		Revision:
		-	

* This drawing is copyright of Openplanman®. All rights reserved. Do not scale this drawing. Check all dimensions on site. This drawing is only to be used on the site for which designed. All materials specified are subject to confirmation on site prior to works commencing.

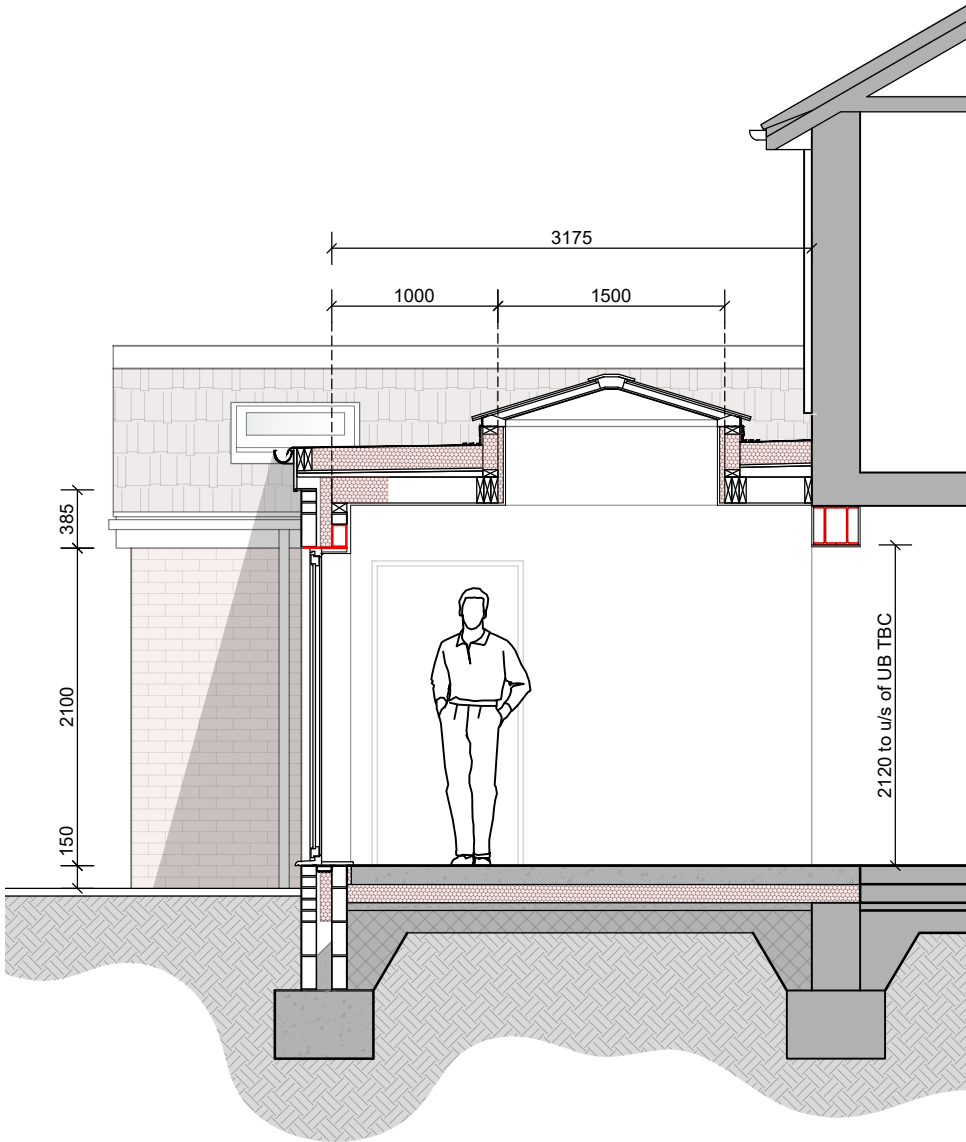


Proposed Section A-A

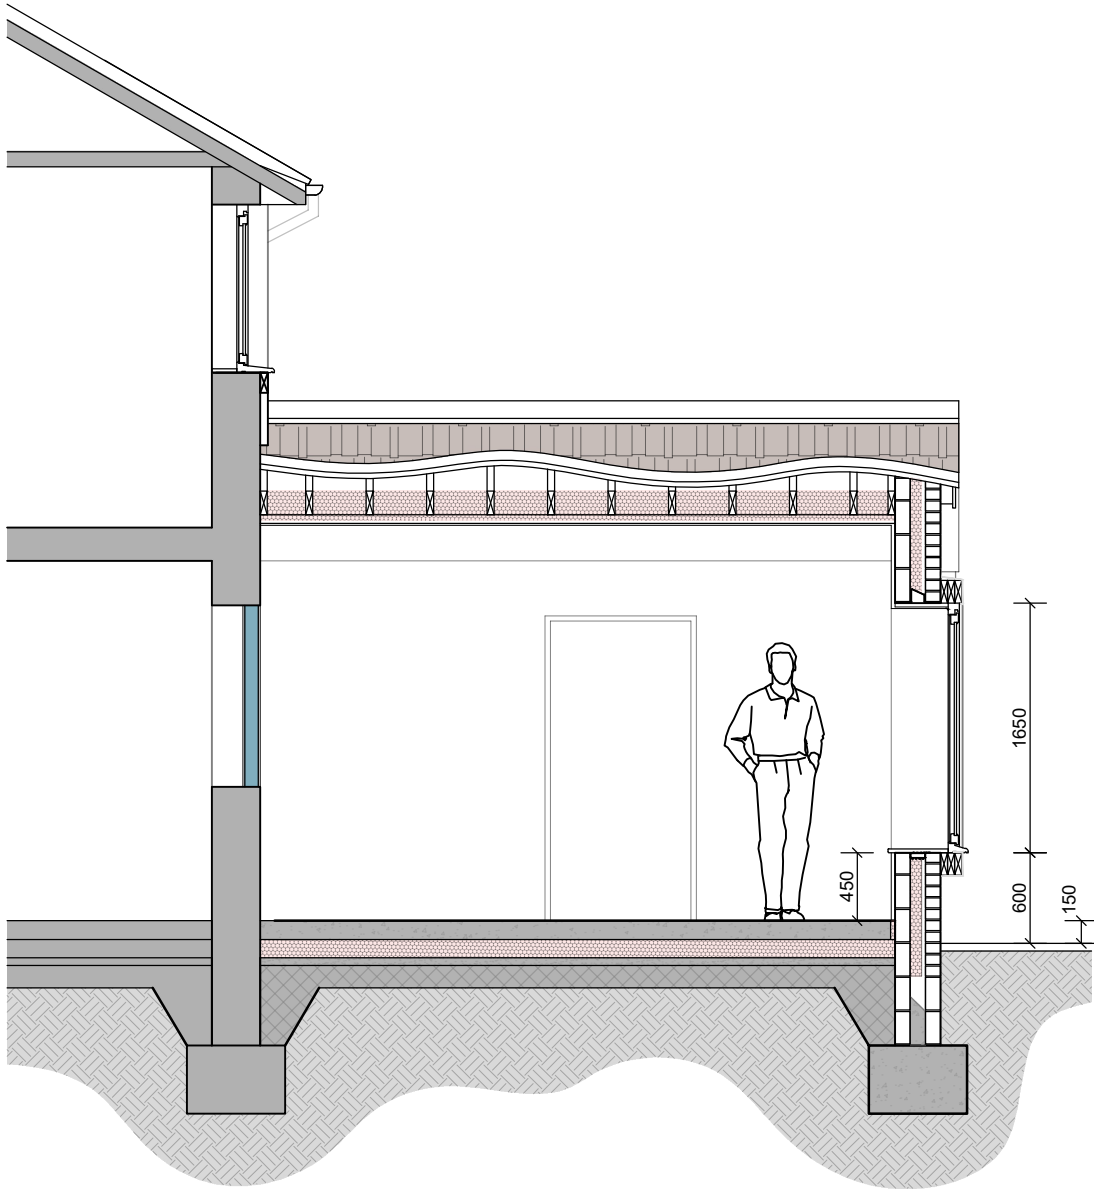

Proposed Section B-B

For Planning

 

Rev.	Description.	Date.	Initial.
OPEN PLAN MAN[®] DESIGNlimited 18 Bewley Crescent Lacock Wiltshire SN15 2PL info@opmdesign.co.uk			
Client:	Mr & Mrs Springhall		
Project:	Single Storey Rear Extension & Internal Alterations 6 Lockswell Close, Pewsham, Chippenham, SN15 3UR		
Drawing Title:	Proposed Section A-A & B-B		
Scale:	1:50 @ A3	Date:	Aug 26
Drawn:	AJ	Checked:	JLG
Drawing No:	SLC/26/1400		Revision:
		-	